

Appendix E Proforma for Planning Applications



MANCHESTER
CITY COUNCIL

Planning Application – Waste Management Strategy

Planning Application Number:

Date Submitted:

Estimated volumes/ m² required by the development

Low Rise Domestic

N/A

Waste Types	Capacity Required (litres)	Number of bins required per household	Confirm what is to be provided
General refuse	140 / 240	1 x wheeled bin	
Pulpable Recycling	140 / 240	1 x wheeled bin	
Mixed Recycling	140 / 240	1 x wheeled bin	
Garden Waste	140 / 240	1 x wheeled bin	
Food Waste	23	1 x 23 litre caddy	

High Rise Apartment Developments

N/A

	Yes/No - how much space has been provided?
0.43m ² has been provided per apartment for the container space. Space to manoeuvre and access containers individually has also been provided so that each container can be accessed and removed for collection individually.	

Commercial Developments

Please state number of bins you propose, showing calculations where appropriate.

General Waste -

Pulpable Recycling -

Mixed Recycling -

Food Waste -

Industrial Waste -

2 NO. RUBBISH

~~Has~~ / will a contract be obtained with a licenced waste carrier?

YES



Mixed Use Developments

Are the stores for residential and commercial separate from each other?



Internal Stores (Residential and Commercial)

Please provide details of internal stores / segregation of waste and recycling.

EACH CUNK UNIT IN BALCONIES
TO HAVE SEPARATE STORAGE UNITS

Storage Areas for Waste Containers (Residential and Commercial)

Please provide details of container stores, attaching plans if appropriate.

BINS TO BE STORED IN
ROAD VALE WITH PICK-UP
POINT AT END OF ROAD BRIDGE TO SIDE ROAD

Ensure all bins in the store are accessible



Ensure recycling facilities are as easy to access as general refuse



Please confirm details of waste store ventilation and hygiene / cleaning proposals

Ventilation -	BINS STORED IN REAR YARD
Hygiene -	ARE KEPT TIDY & CLEAN BY MANAGEMENT COMPANY


Please provide details of who will be responsible for placing the bins at the collection point and returning them to the store / property promptly e.g. resident / management company

MANAGEMENT COMPANY RESPONSIBLE FOR BINS COLLECTION POINT & RETURN.

Please ensure that you have attached:

Detailed plans of waste stores	☐
Location plans showing stores	☐
Location plans showing the proposed collection point and the route the collection vehicle will take	☐

Please ensure that you have completed this form in accordance with our GD04 Waste Storage and Collection Guidance for New Developments

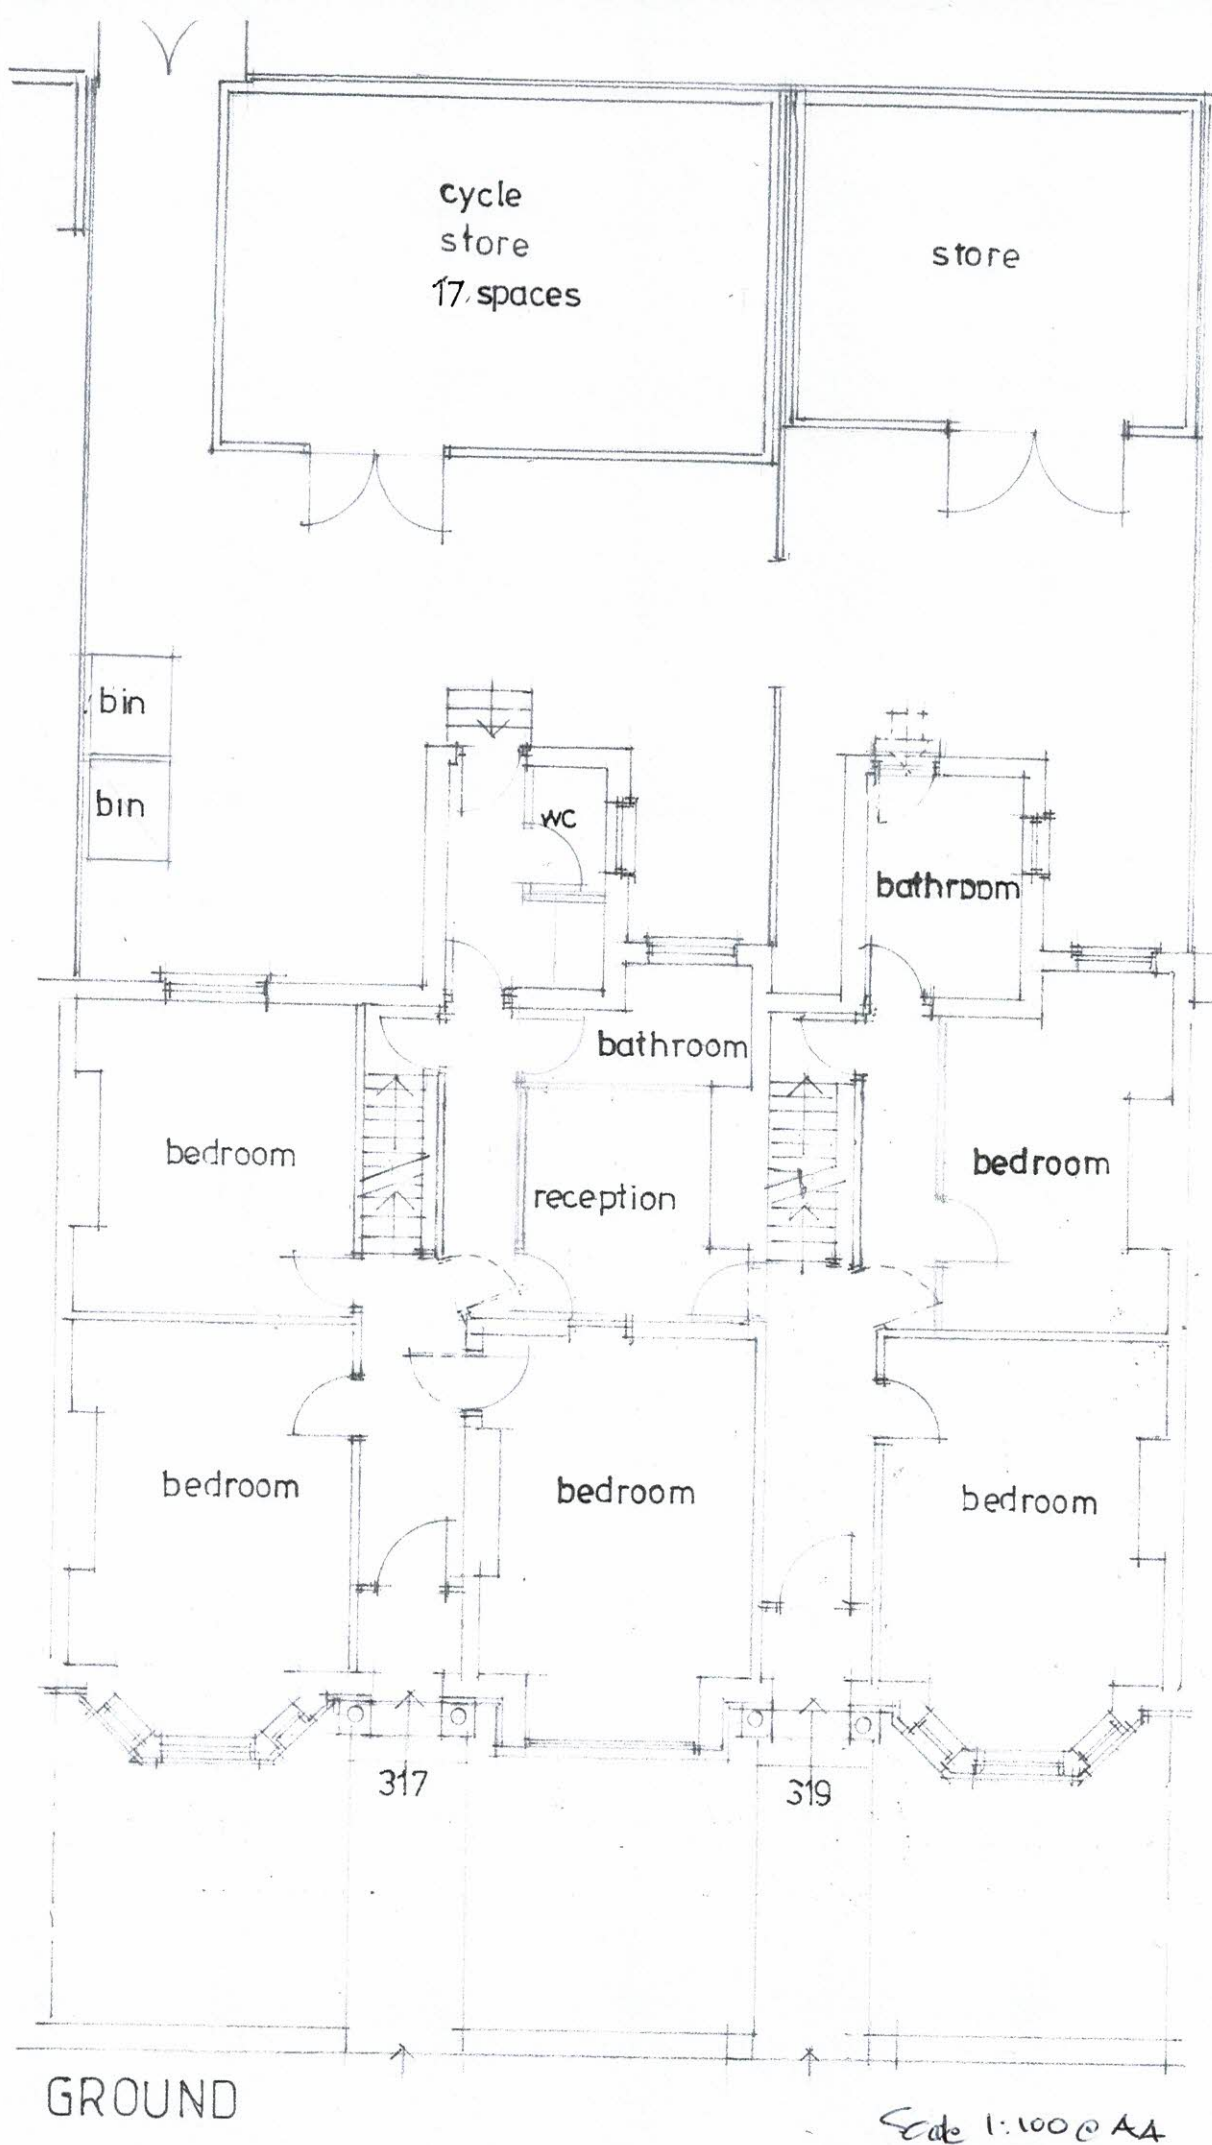




Produced 27 Jan 2012 from the Ordnance Survey National Geographic Database and incorporating surveyed revision available at this date. Reproduction in whole or part is prohibited without the prior permission of Ordnance Survey. © Crown Copyright 2012.

Ordnance Survey and the OS Symbol are registered trademarks of Ordnance Survey, the national mapping agency of Great Britain.

The representation of a road, track or path is no evidence of a right of way. The representation of features as lines is no evidence of a property boundary.

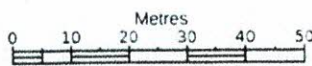

1:1250



Supplied by: **Stanfords**
Reference: OI368999
Centre coordinates: 386529 395448