



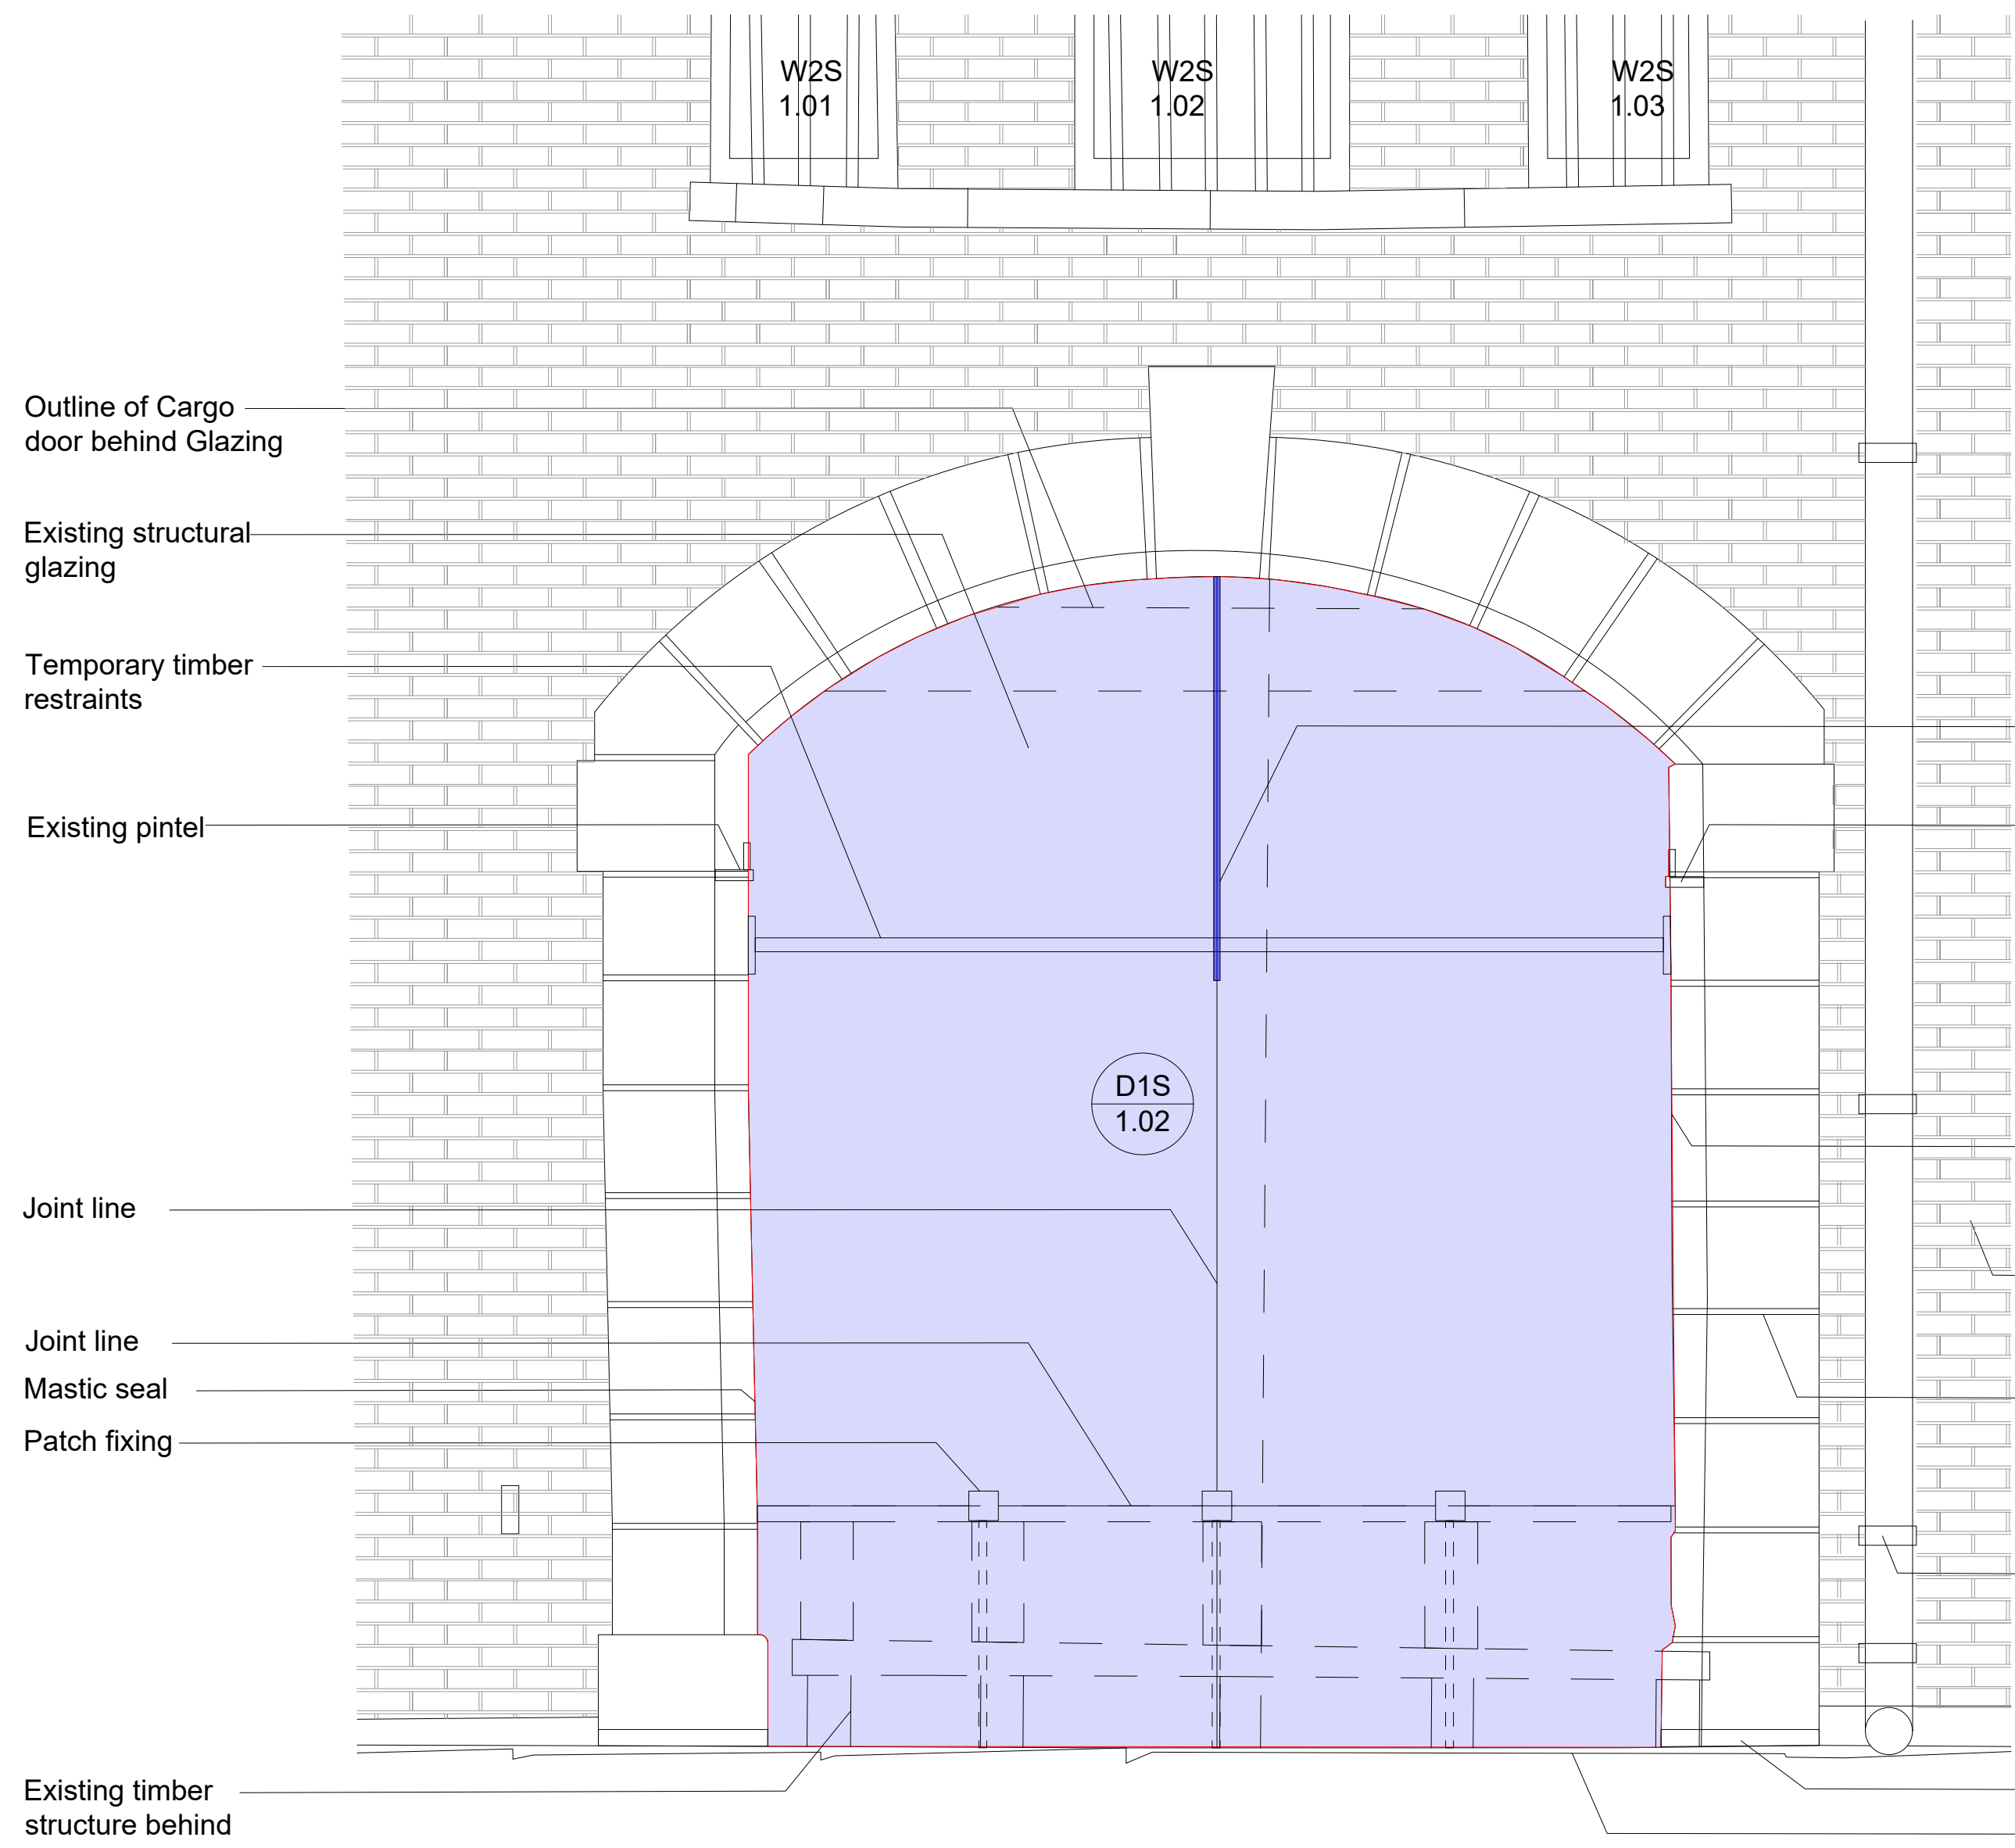


EXTERNAL ELEVATION

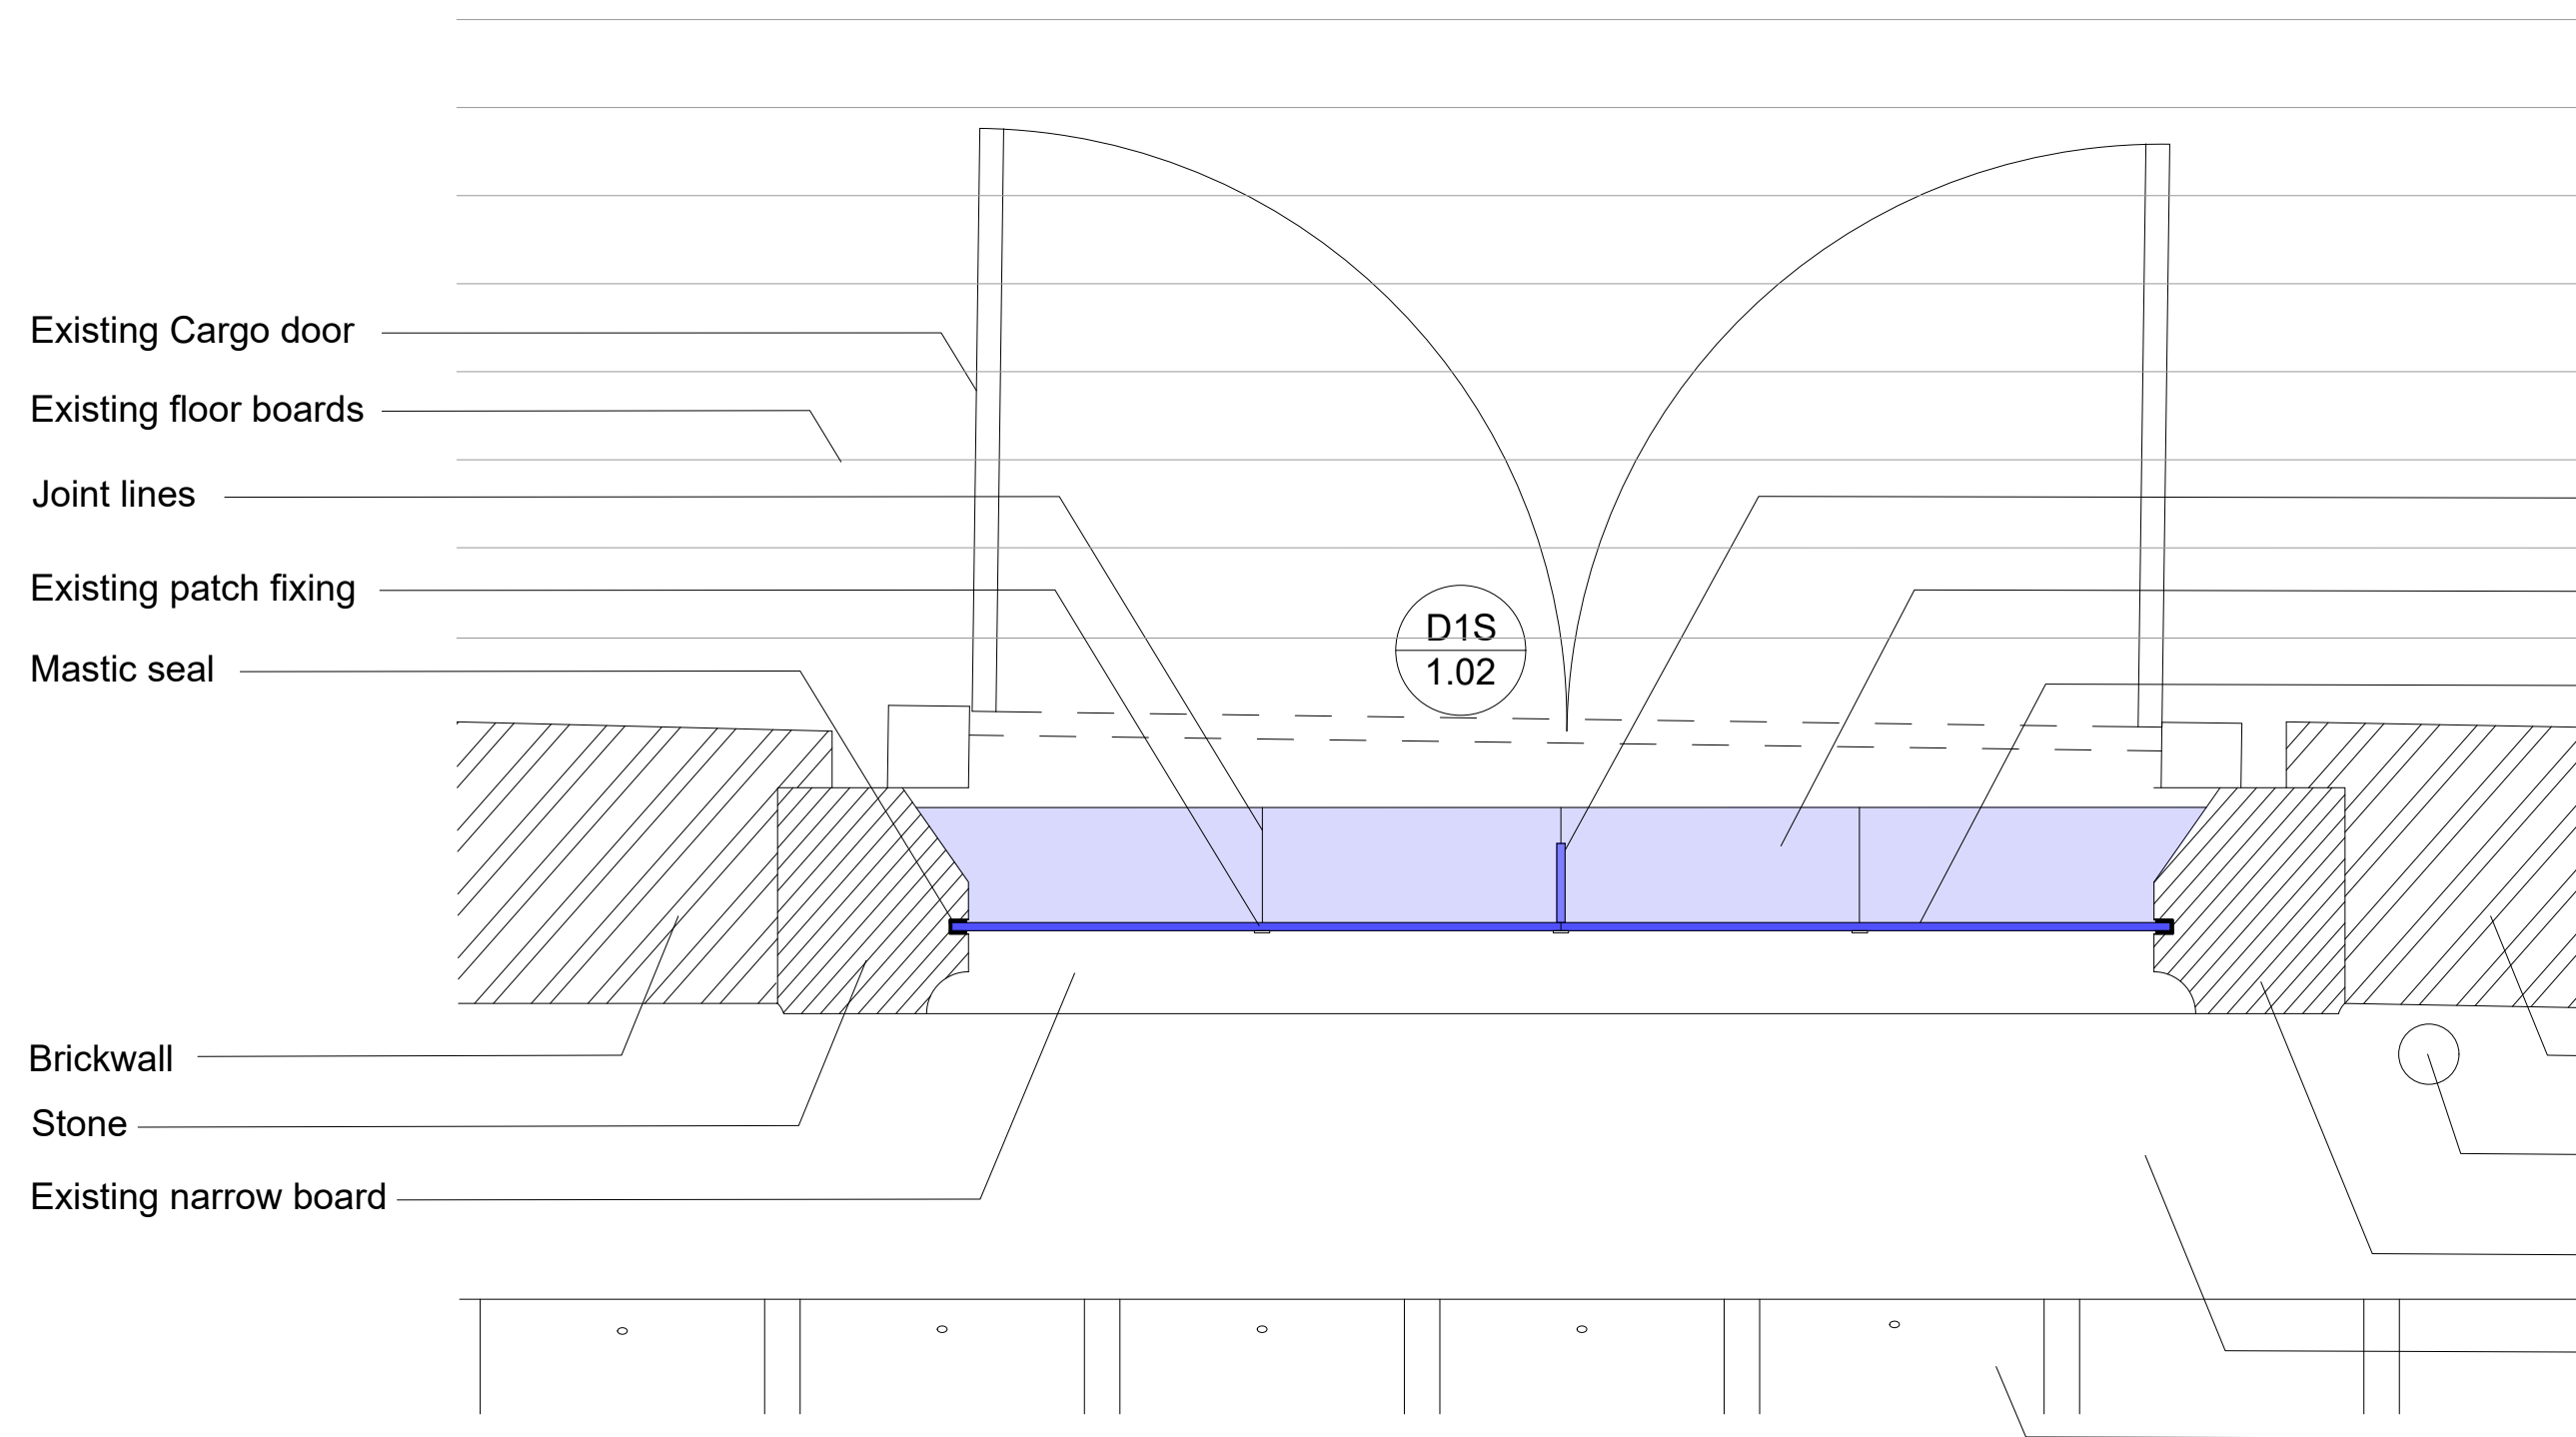

PLAN


WAGON ARCH GLAZING: EXISTING BAY 01. 1:40 @ A3 1:20 @ A1

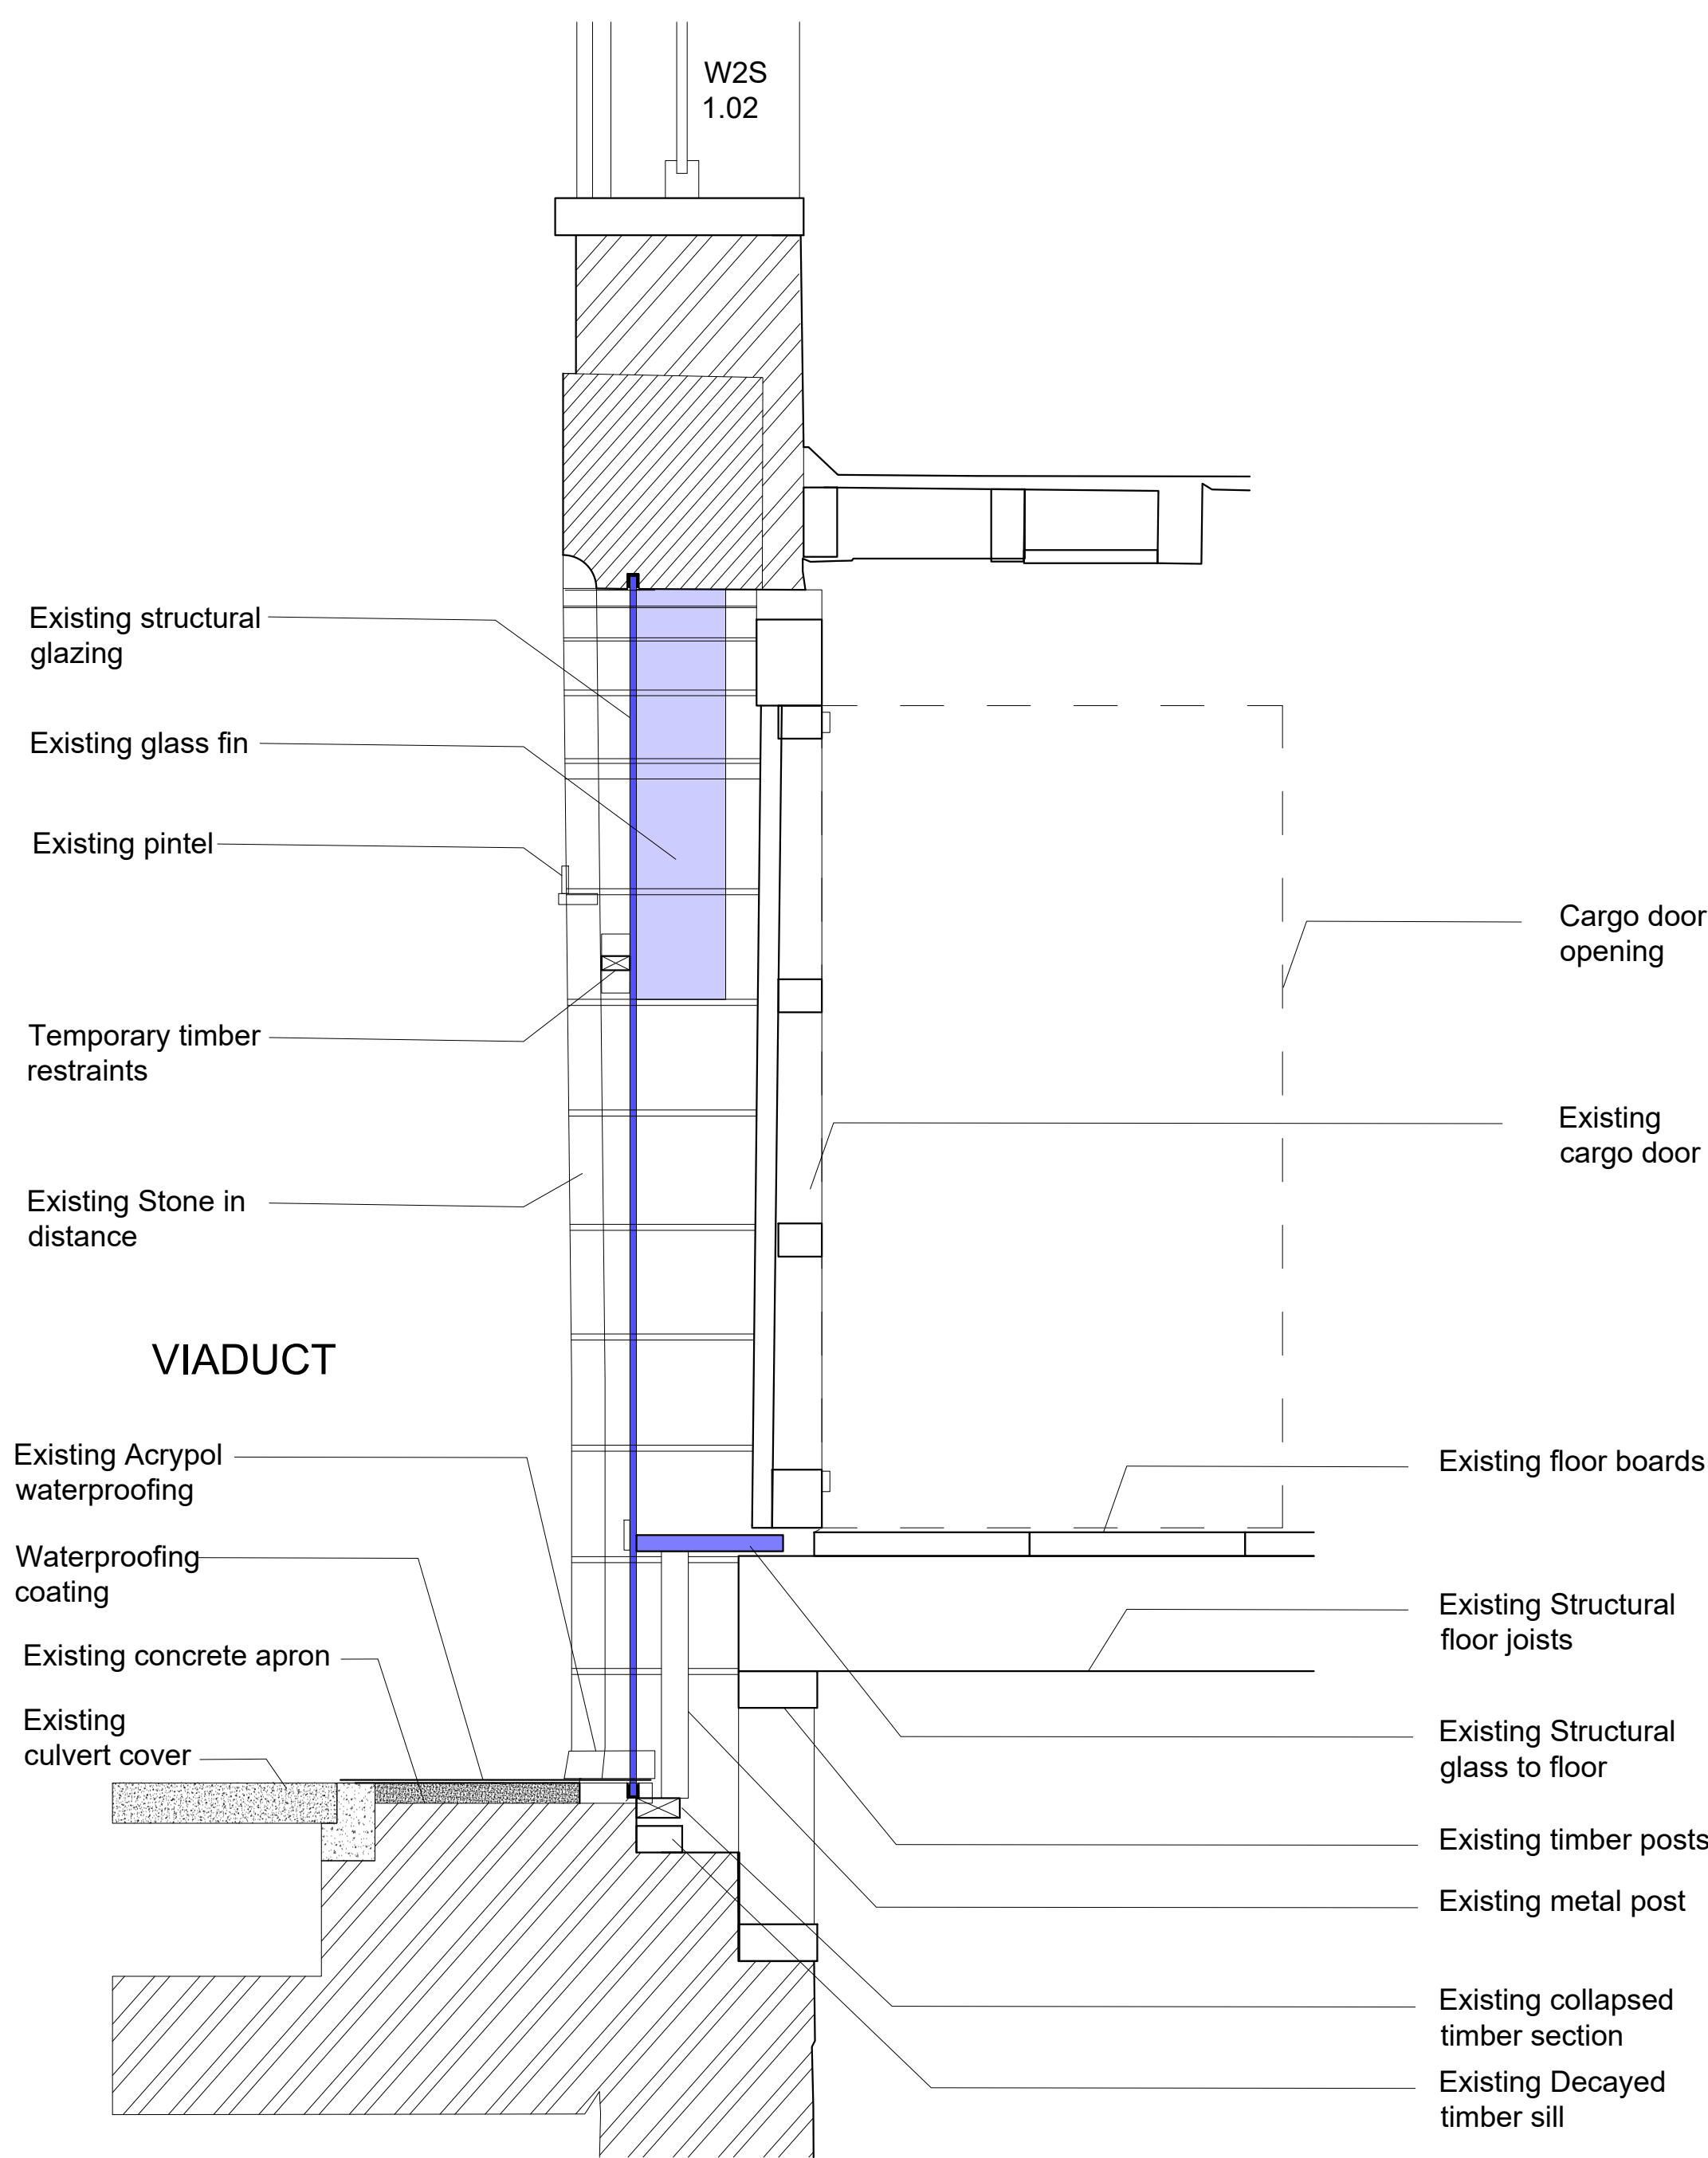

SECTION

KEY

Structural glazing to be removed and replaced.

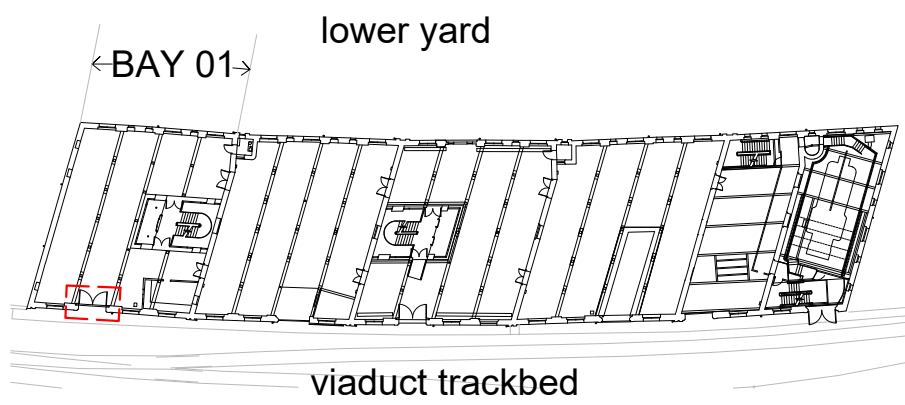

BASED ON MEASURED SURVEY BY GREEN HATCH					
JOB TITLE Essential Repairs 1830 Warehouse Science & Industry Museum M3 4FP	JOB NO. 275	DRWG. TITLE Wagon Arch Glazing: Existing Bay 01	STATUS Planning		
		DRWG. NO. 275 / PD / 110 (A1 ORIGINAL FORMAT)	REV:	SCALE:	
Studiodownie	TEL: +44 (0) 20 7299 7766	All dimensions to be checked on site by the Contractor and confirmed with the Architect prior to construction. Do not scale off this drawing.		Drawn by:	DATE:
ARCHITECTS LLP	info@studiodownie.com			JP	03/02/23