




Notes

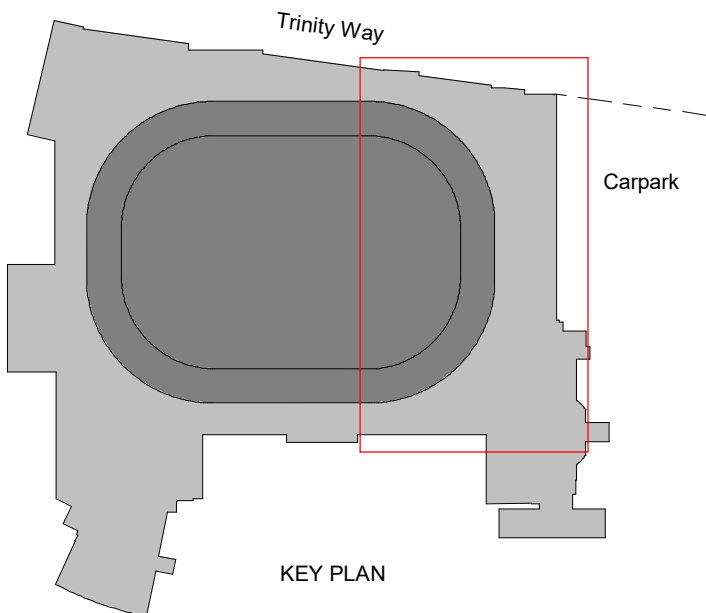

EXISTING NOTES;

1. These existing drawings have been produced using the existing Revit architectural survey model produced by Murphy Geospatial Reference #4928-MGS-AR-ST-Z3-M3-G-S1-P05 received 2023.01.06.
2. MEP services shown orange taken from the existing Revit MEP survey model produced by Murphy Geospatial Reference #4928-MGS-MEP-Z3-M3-G-S1-P02 received 2022.11.16.
3. The survey drawing do not show the full extent of the area and only show the extents of the survey scope undertaken by Murphy Geospatial.
4. Grid Lines taken from the HOK Revit model, Reference #MA-HOK-Z3-ZZZ-MA-A-1601 received 2022.10.07. Note these have not been aligned to the existing survey models received.

OUT OF PHASE 1A SCOPE

Survey scope undertaken by Murphy Geospatial

Existing MEP survey Model

P2	Key Plan Added	2023.01.25	CR	DM
P1	Issued for information	2022.11.04	CR	DM
Rev	Description	Date	Dr by	App by
original by CR		date created 04/11/22	approved by DM	



AHR Architects Ltd
5th Floor
55 Princess Street
Manchester
M2 4EW
United Kingdom

T +44(0)161 8287900
E manchester@ahr.co.uk
www.ahr.co.uk

client name

Galliford Try Construction

projec

AO Arena

drawing

Existing GA Plan - Admin Office Level

computer file C:\Users\chris_raynor\REVIT LOCAL FILES\MA1A-AHR-ZZ-ZZ-M3-A-0001_chris_raynor.net	plot date	
project number 2022.00663.000	scale As indicated@A1	
drawing number MA1A-AHR-10-04-DR-A-09204	rev P2	issue status S2

This drawing is to be read in conjunction with all related drawings. All dimensions must be checked and verified on site before commencing any work or producing shop drawings. The originator should be notified immediately of any discrepancy. This drawing is copyright and remains the property of AHR.