


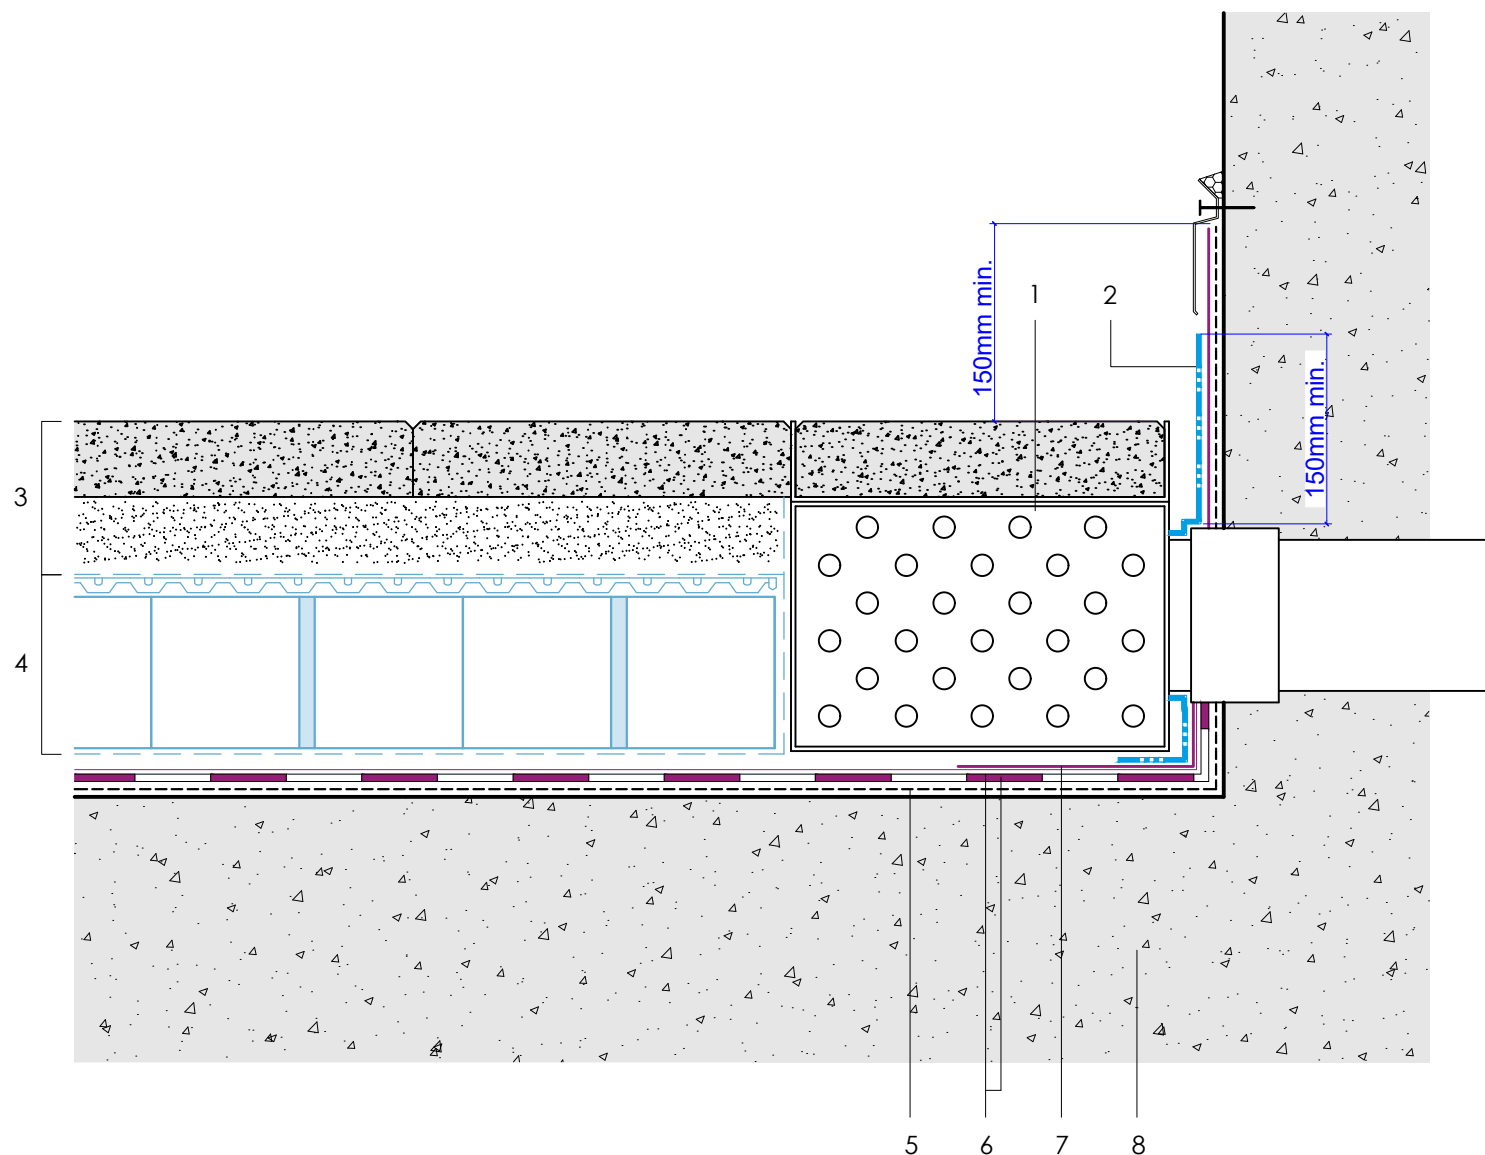

LEGEND:

1	AQUAMODUL blue roof diffuser chamber to suit finished depth
2	STARCOAT PMMA cold liquid waterproofing with fleece reinforcement
3	Roof finishes in accordance with landscape architects design (minimum 80kg/m ²)
4	AQUAMODUL blue roof system to include perforated drainage board, fully wrapped in geotextile filter layer to suit required depth specifications
5	WILOTEKT-PLUS primer
6	WILOTEKT-PLUS structural waterproofing system
7	WILOTEKT-PLUS detail membrane
8	Support structure by specialist contractor

DRAWING
DIFFUSER CHAMBER TO HARD BED LAYER

PROJECT
14360 - CROWN STREET PHASE 2

CLIENT
RENAKER BUILD LTD

DWG. No
Z2-NRA-G240-De-Grd-009

DETAIL BASED ON DWG. no
BR.C.PD.pav.080

SCALE
NTS

REV
P2

DATE
09.11.2022

DRAWN BY
RB

This drawing solely details Axter products. Do not scale from this drawing. All other details of the building fabric and construction, including dimensions, should be verified by the project architect, contractor, and installer prior to installation. Axter accepts no liability whatsoever in relation to any other details.

DESIGN APPROVAL STATUS

This drawing has been:

☐ A Reviewed - No comments/ Approved ☐ B Reviewed - Incorporate comments/ Not approved ☐ C Reviewed - Rejected

Signed : _____ Date: _____