

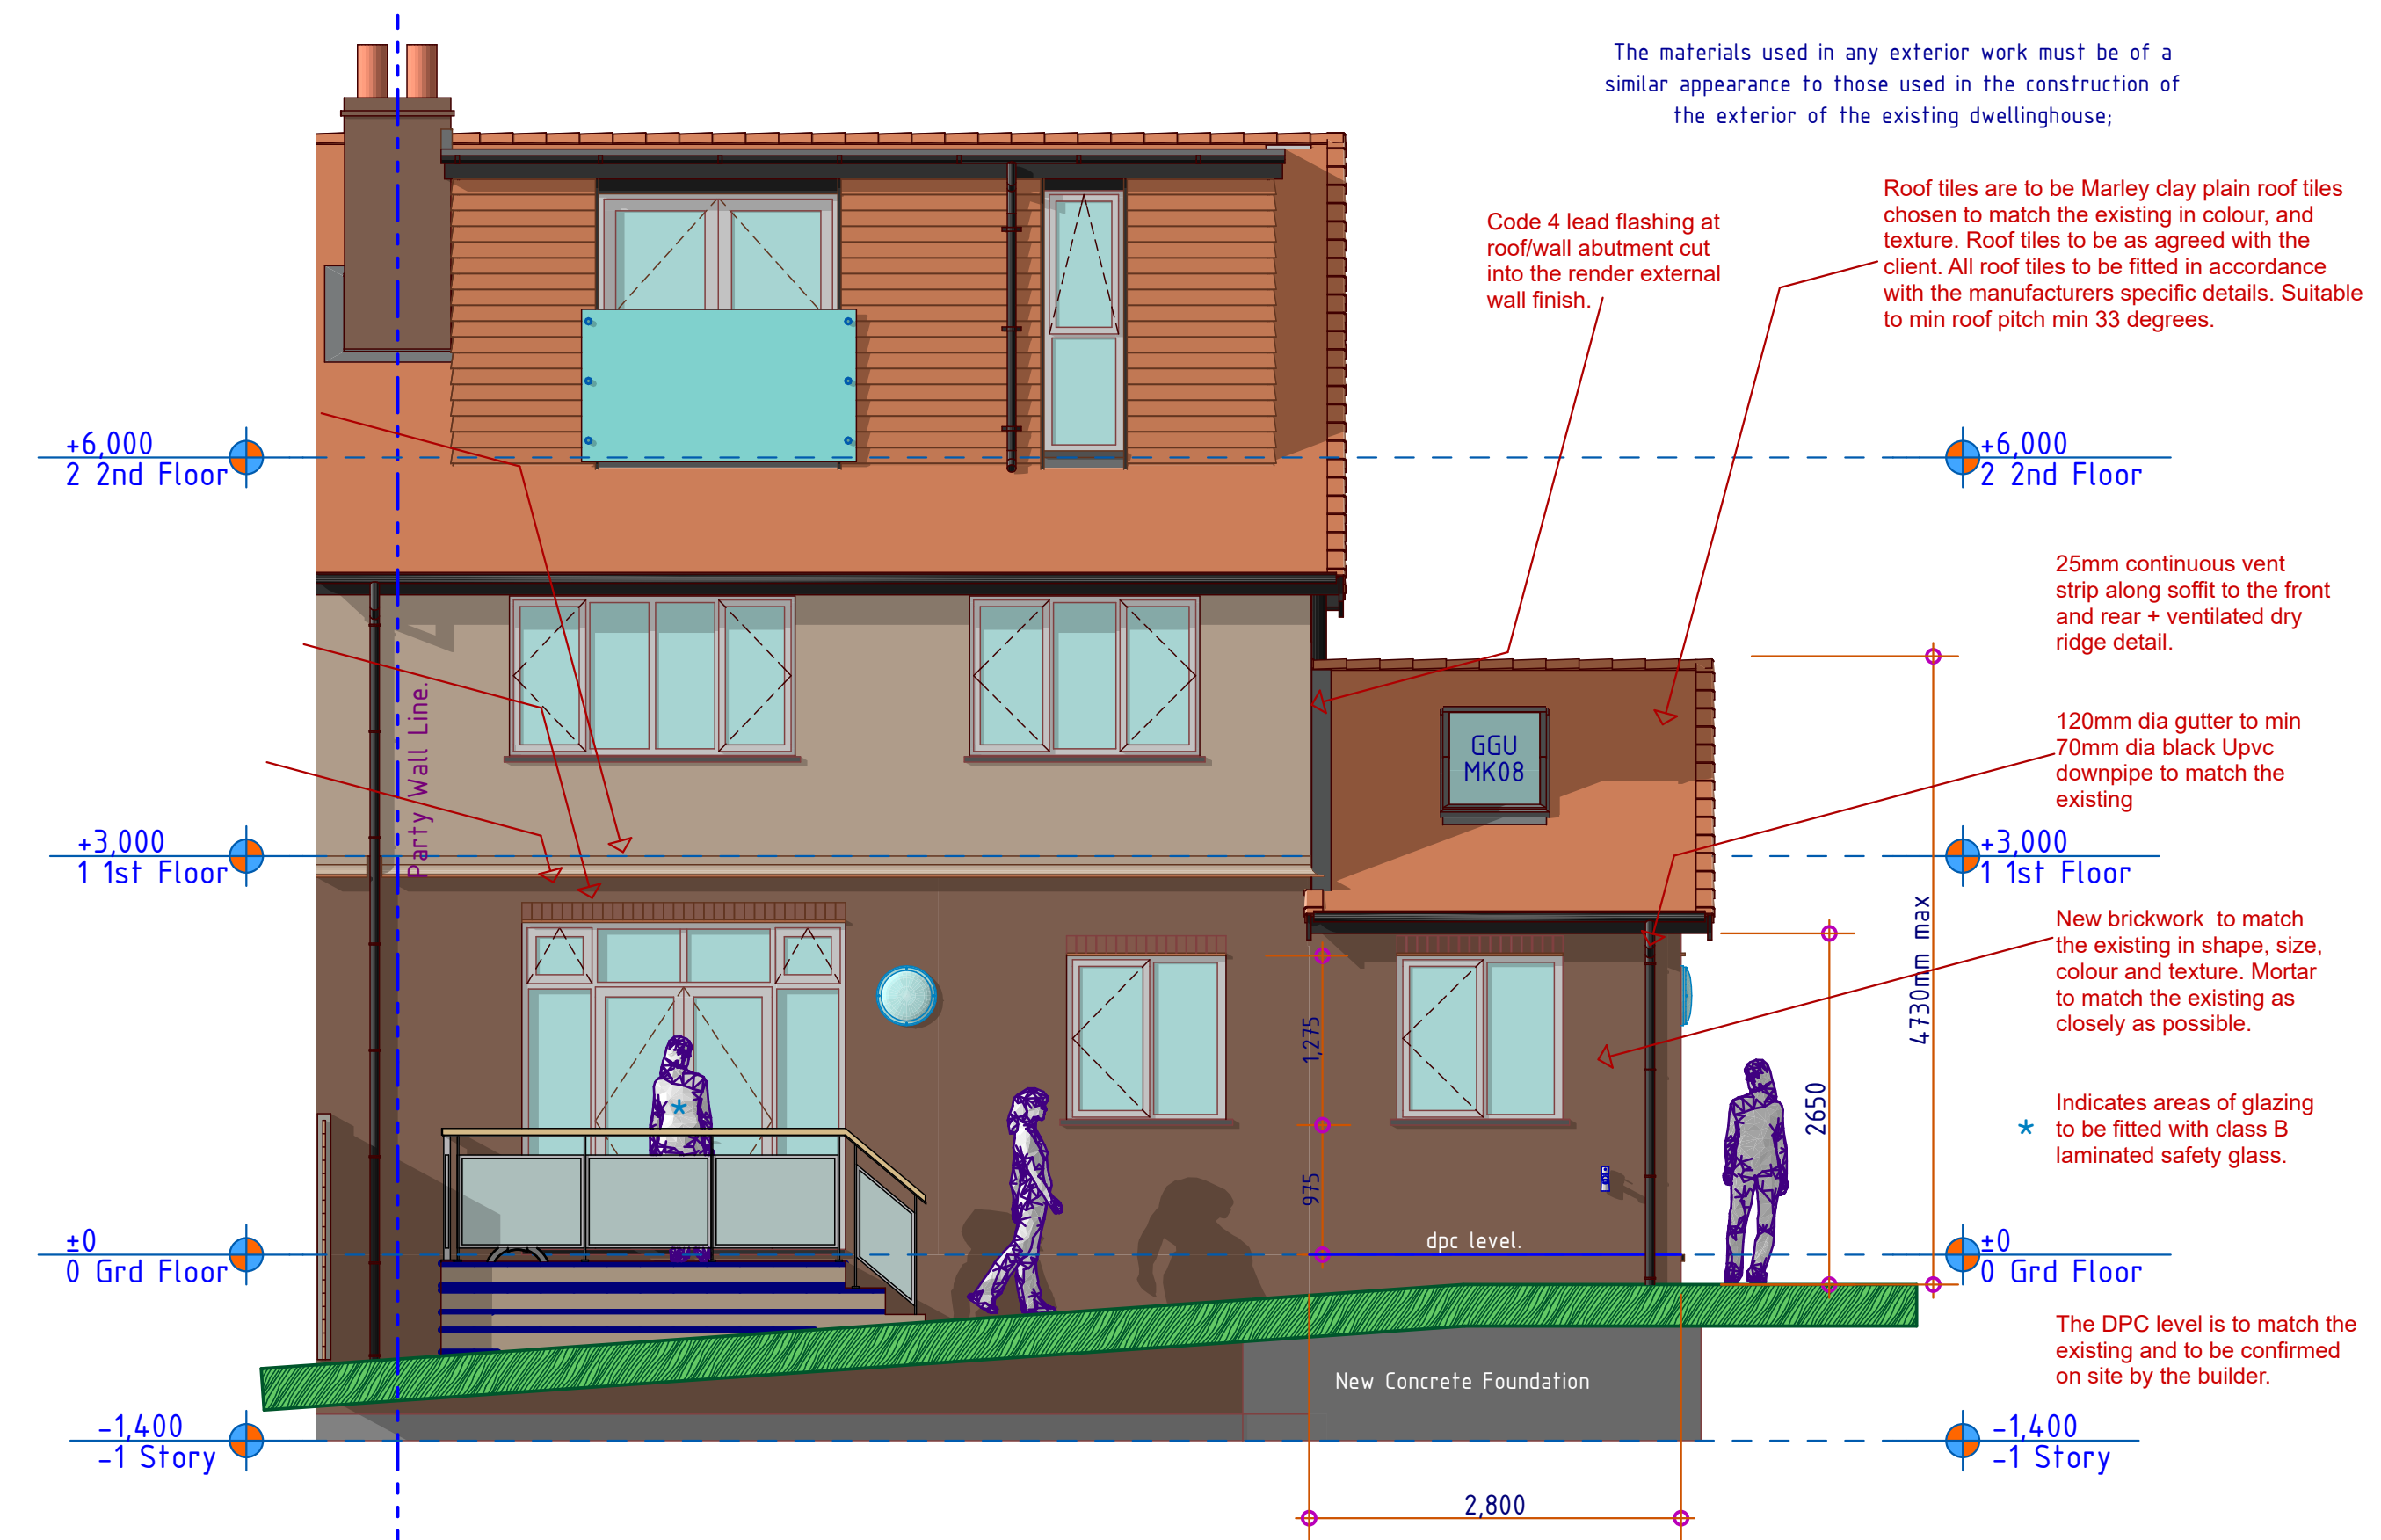


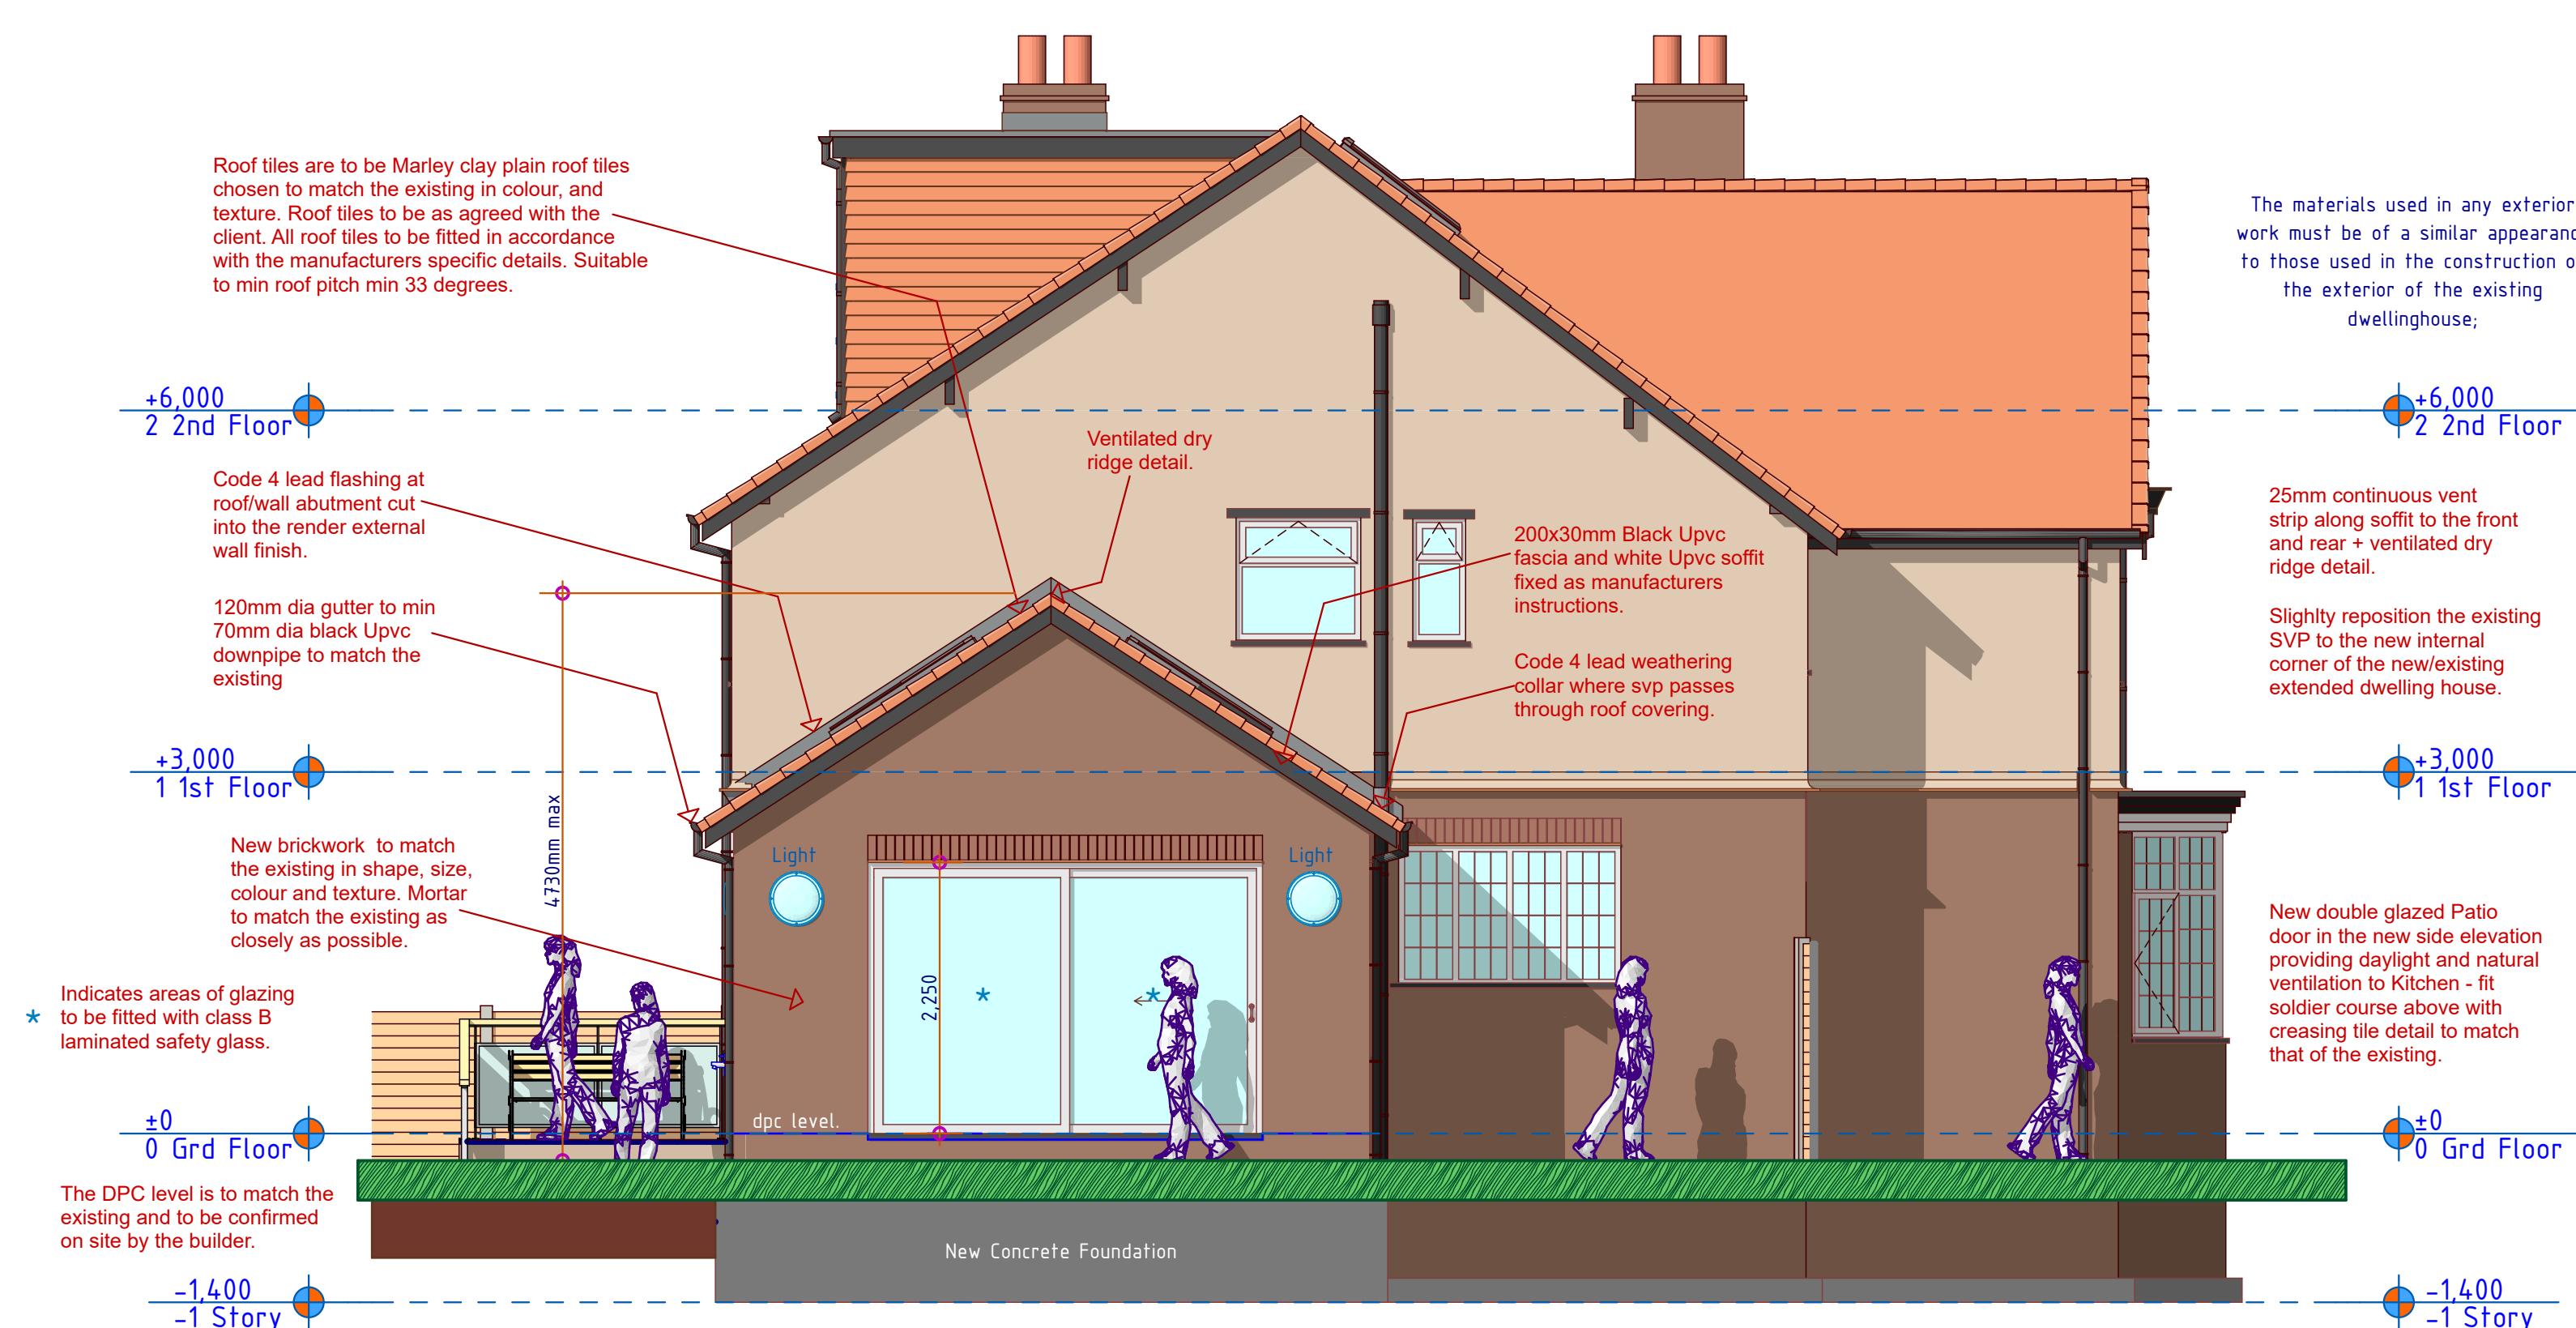


CLIENT :
MR & MRS BARROW
55 BROOKBURN ROAD,
CHORLTON, MANCHESTER,
M21 8FE.
TEL : 07881 912 030
THE CONSTRUCTION OF A
SINGLE STOREY EXTENSION
AT THE SIDE OF THE
EXISTING DWELLING HOUSE
+ RAISED DECKING/
SEATING AREA AT THE
REAR OF THE DWELLING.

1 Proposed Side Elevation 1 1:50

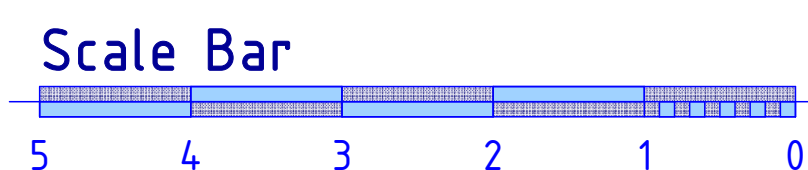


2 Proposed Rear Elevation 1:50

330/002

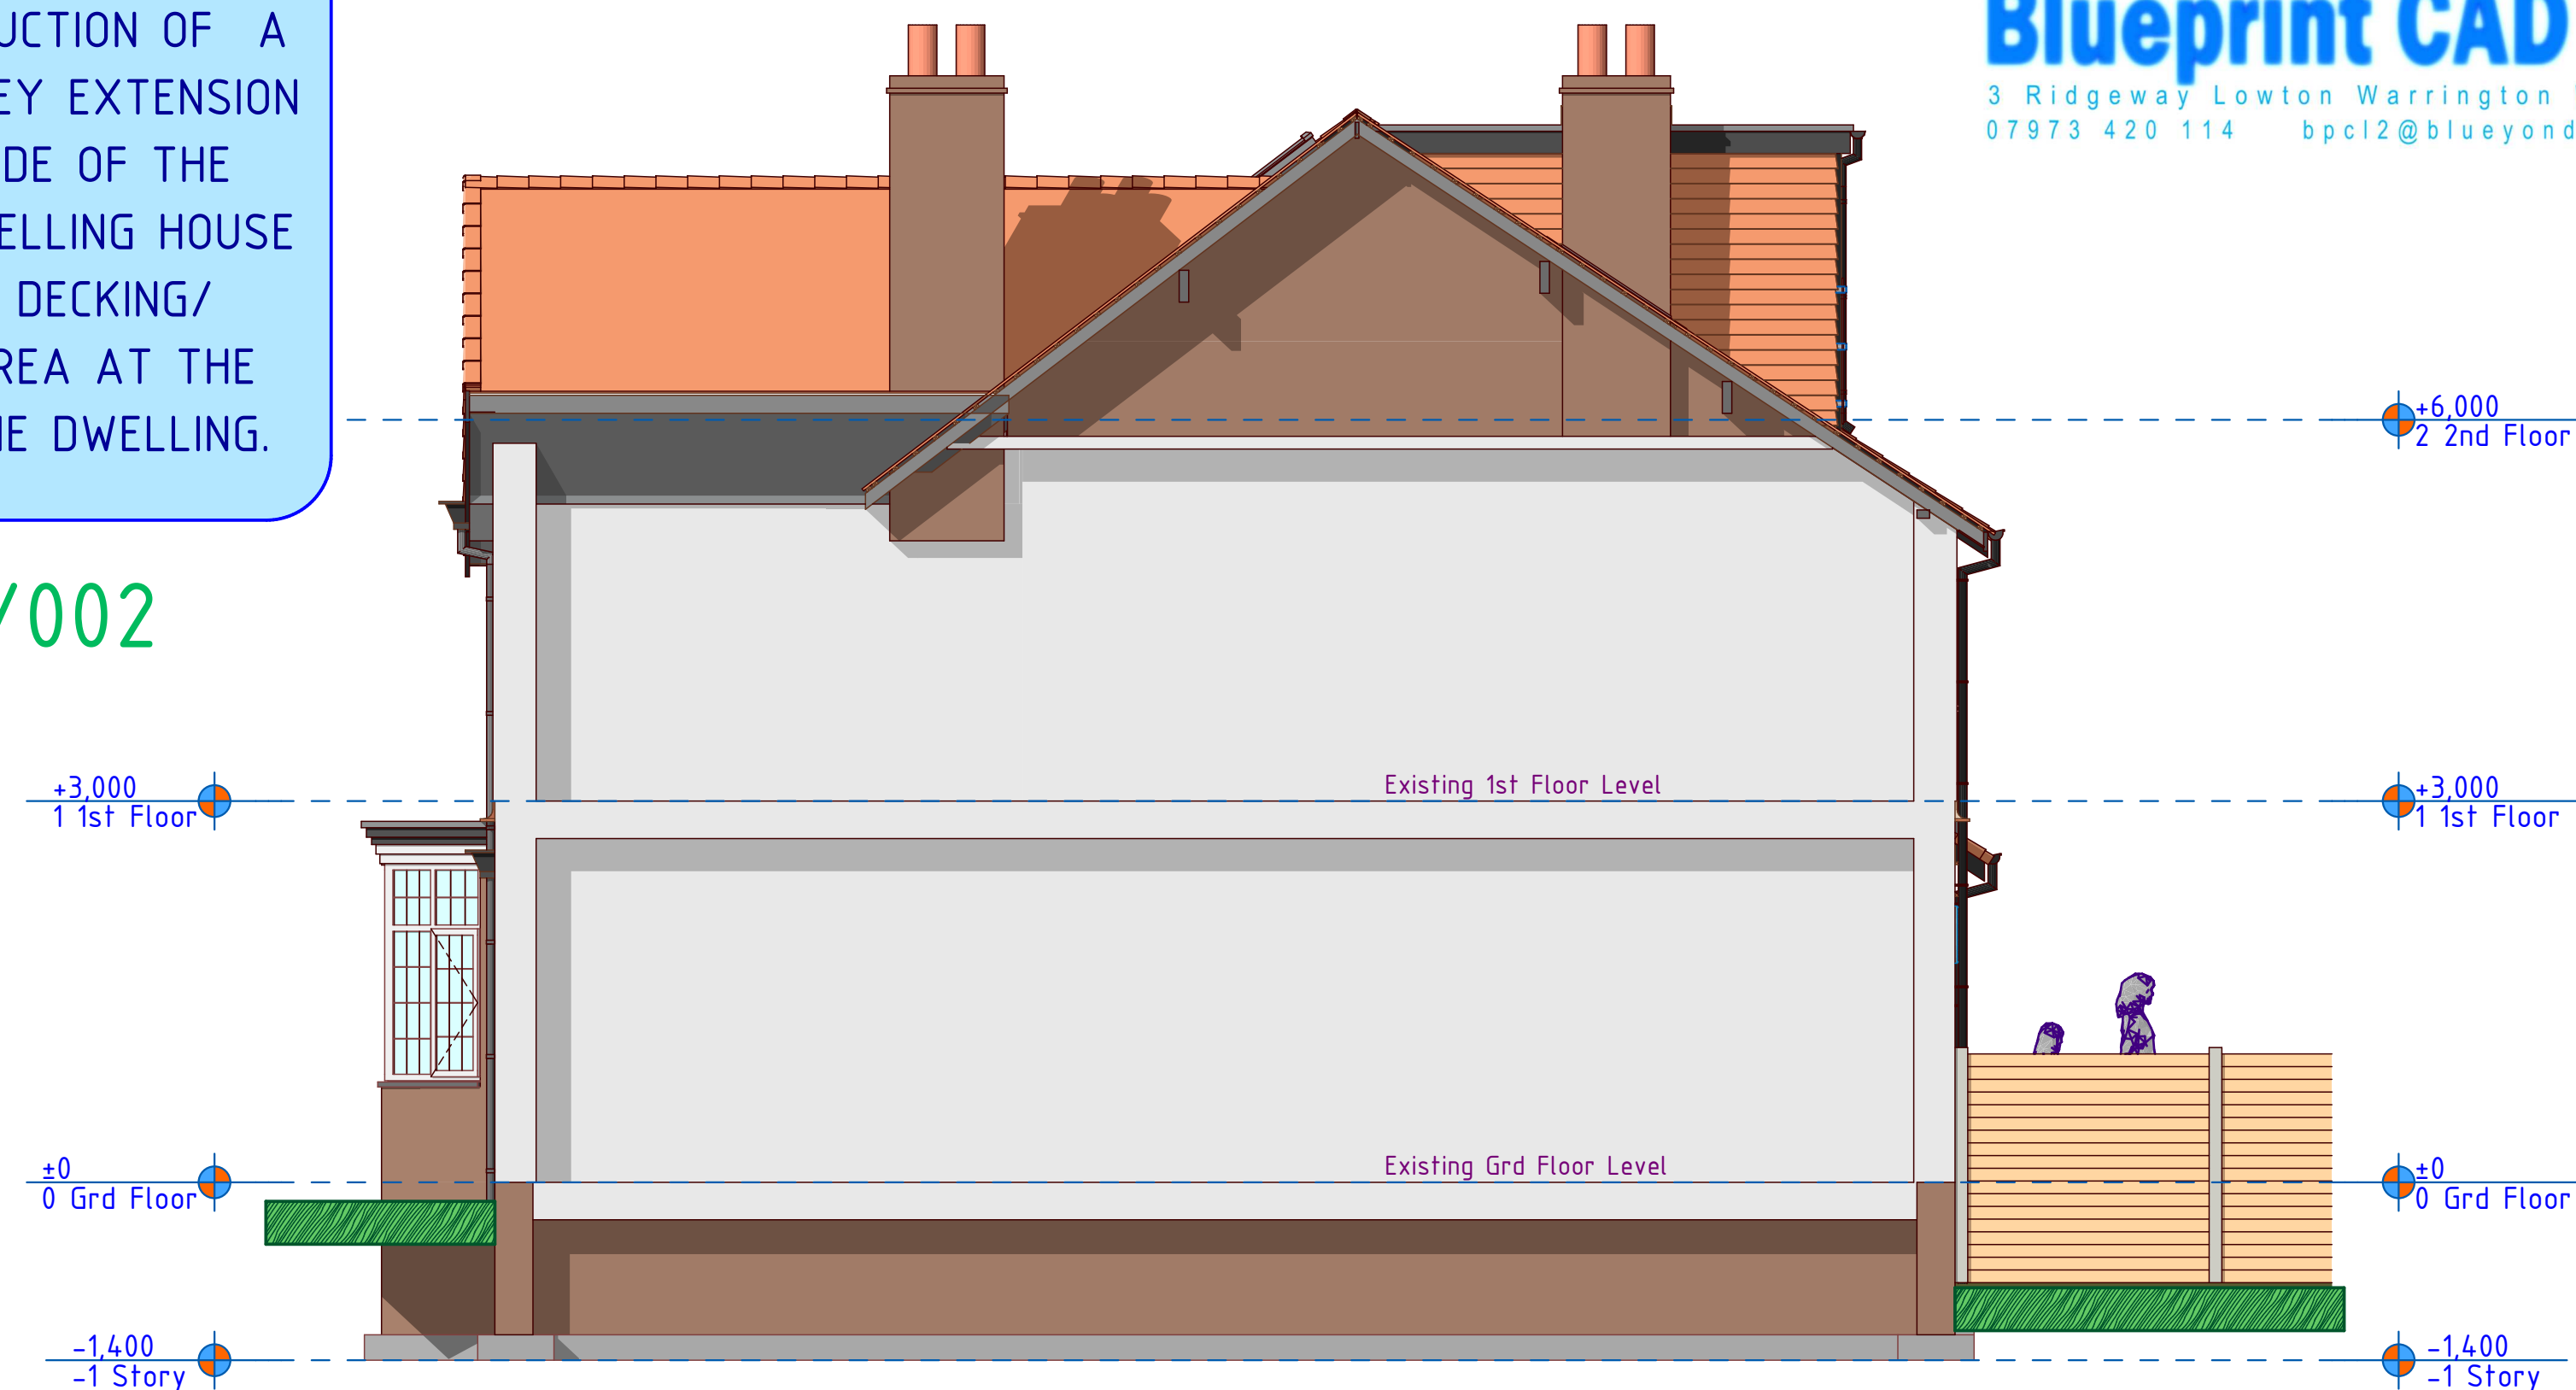

3 Proposed Side Elevation 2 1:50
LOOKING FROM THE NEIGHBOURING PROPERTY.

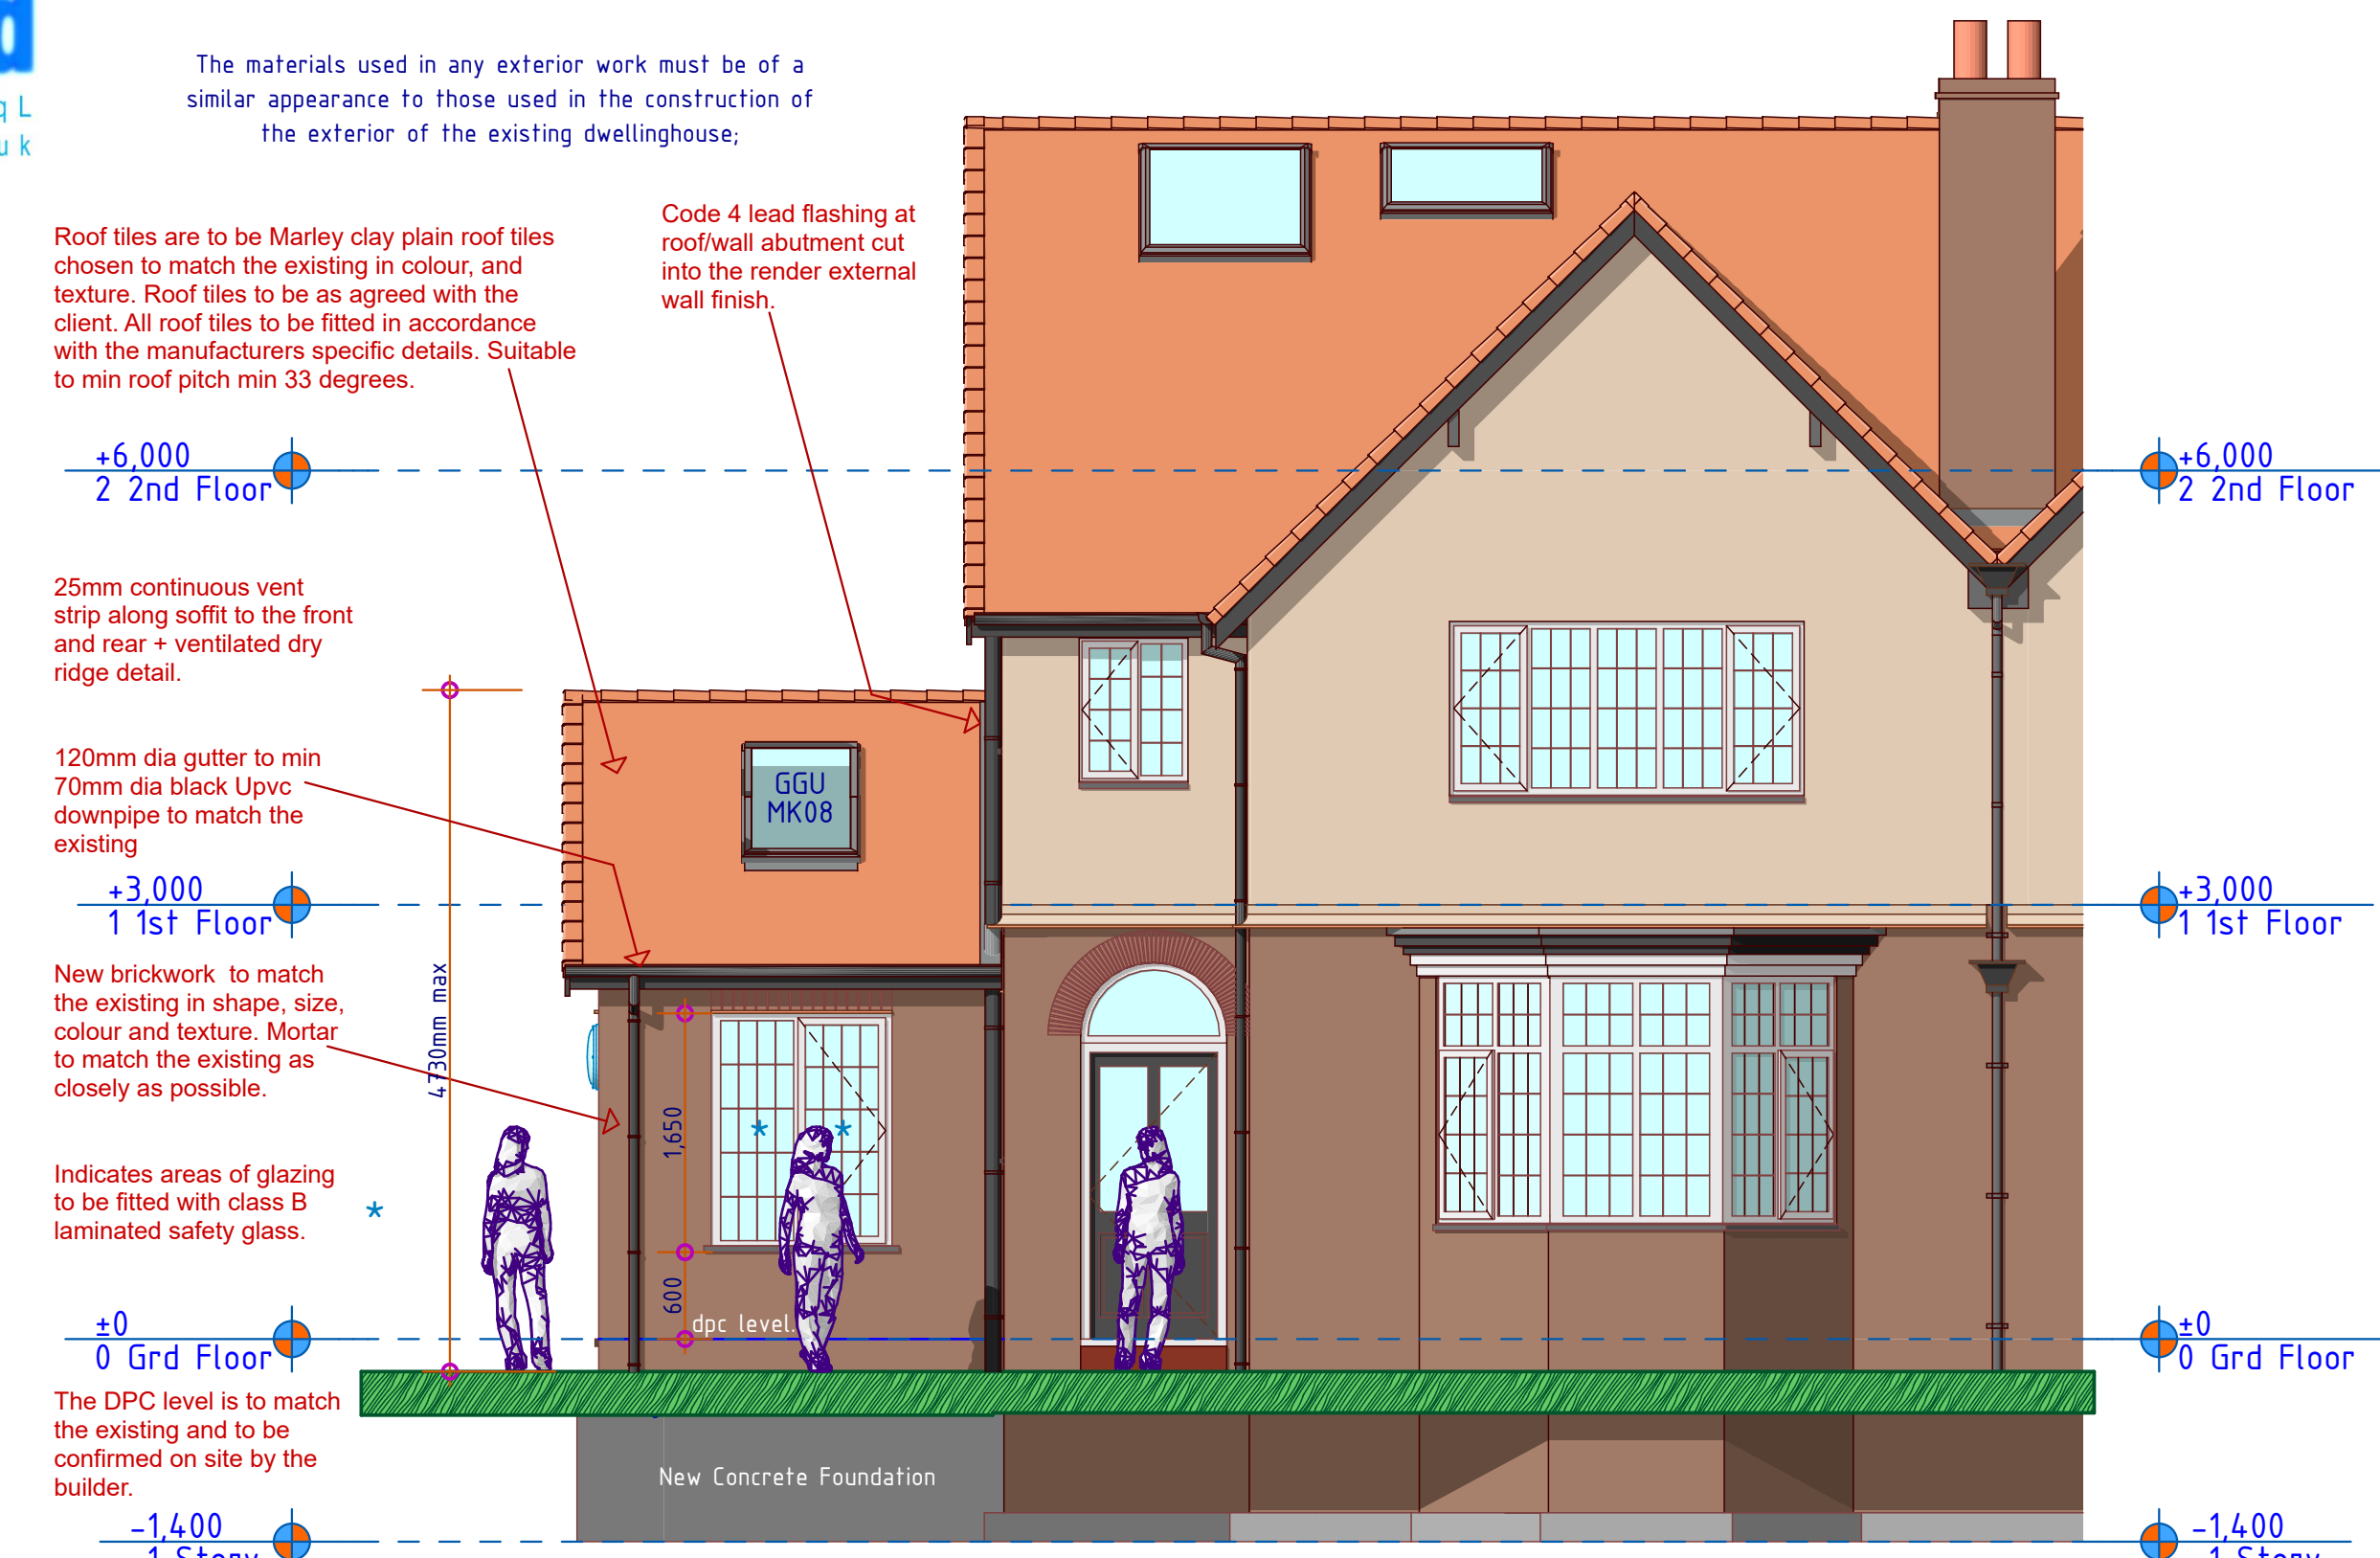

4 Proposed Front Elevation 1:50

All dims are to be checked on site by builder.