


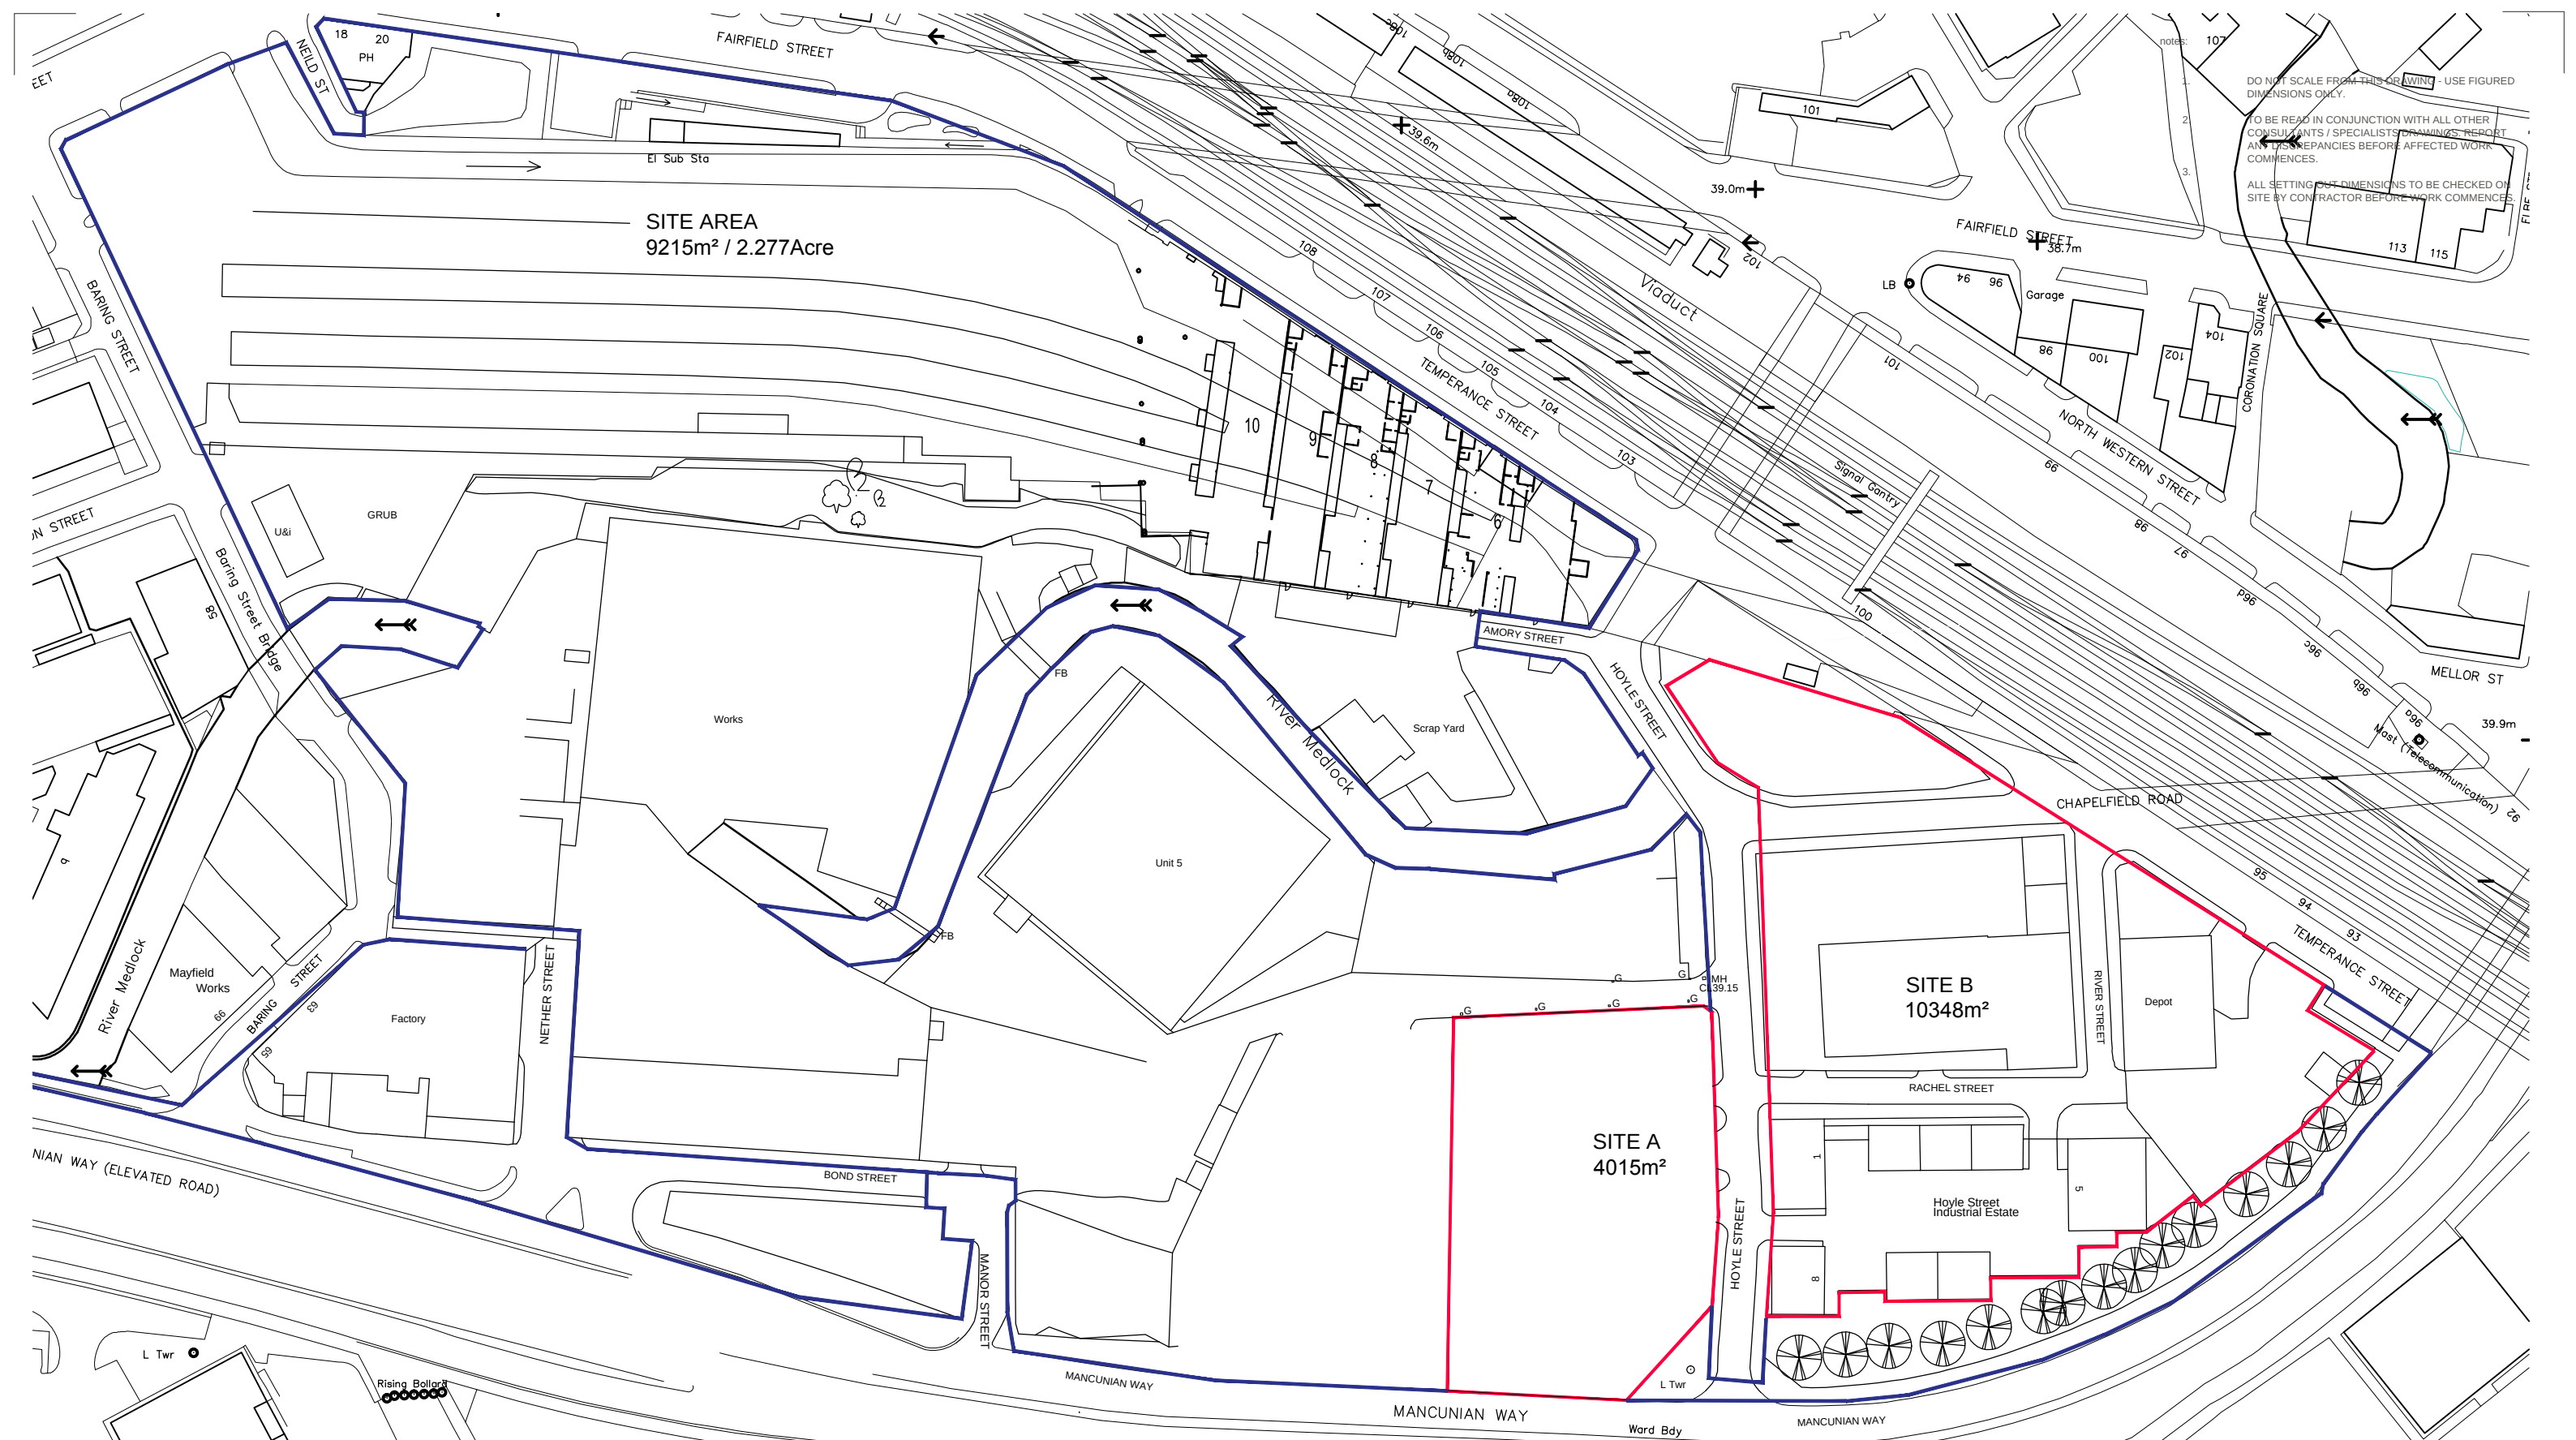

DO NOT SCALE FROM THIS DRAWING - USE FIGURED DIMENSIONS ONLY.

TO BE READ IN CONJUNCTION WITH ALL OTHER CONSULTANTS / SPECIALISTS DRAWINGS. REPORT ANY DISCREPANCIES BEFORE AFFECTED WORK COMMENCES.



ALL SETTING OUT DIMENSIONS TO BE CHECKED ON SITE BY CONTRACTOR BEFORE WORK COMMENCES.

SITE AREA  
9215m<sup>2</sup> / 2.277Acre

SITE B  
10348m<sup>2</sup>

SITE A  
4015m<sup>2</sup>

- KEY
- PROPOSED RED LINE BOUNDARY - AREA = 3.62 Acre / 14363m<sup>2</sup> WITH SOLID SITE HOARDING
  - OTHER LAND OWNERSHIP BOUNDARY

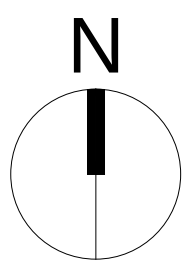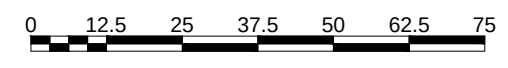

REVISIONS

D ACCESS ROAD RETAINED 26.3.20 SK  
DATE; DRAWN; CHECK

|            |                        |
|------------|------------------------|
| CLIENT     | U+i                    |
| PROJECT    | MAYFIELD SITE COMPOUND |
| TITLE      | LOCATION PLAN          |
| NUMBER     | 20352 SK21             |
| REVISION   | D                      |
| STATUS     | PLANNING               |
| SCALE      | 1:1250 @A3             |
| DATE       | 16.01.20               |
| DRAWN BY   | SK                     |
| CHECKED BY | SG                     |

**seven.**  
SEVENARCHITECTURE.CO.UK

Studios at :

61 Oxford Street,  
**MANCHESTER**, M1 6EQ  
t : 0161 236 5655

Clarendon House, Victoria Avenue,  
**HARROGATE**, HG1 1DY  
t : 01423 709 807

Galeri 6, Doc Fictoria,  
**CAERNARFON**, LL55 1SQ  
t: 01286 685 253

24 Greville Street, **LONDON**,  
EC1N 8SS  
t : 0203 036 0691