
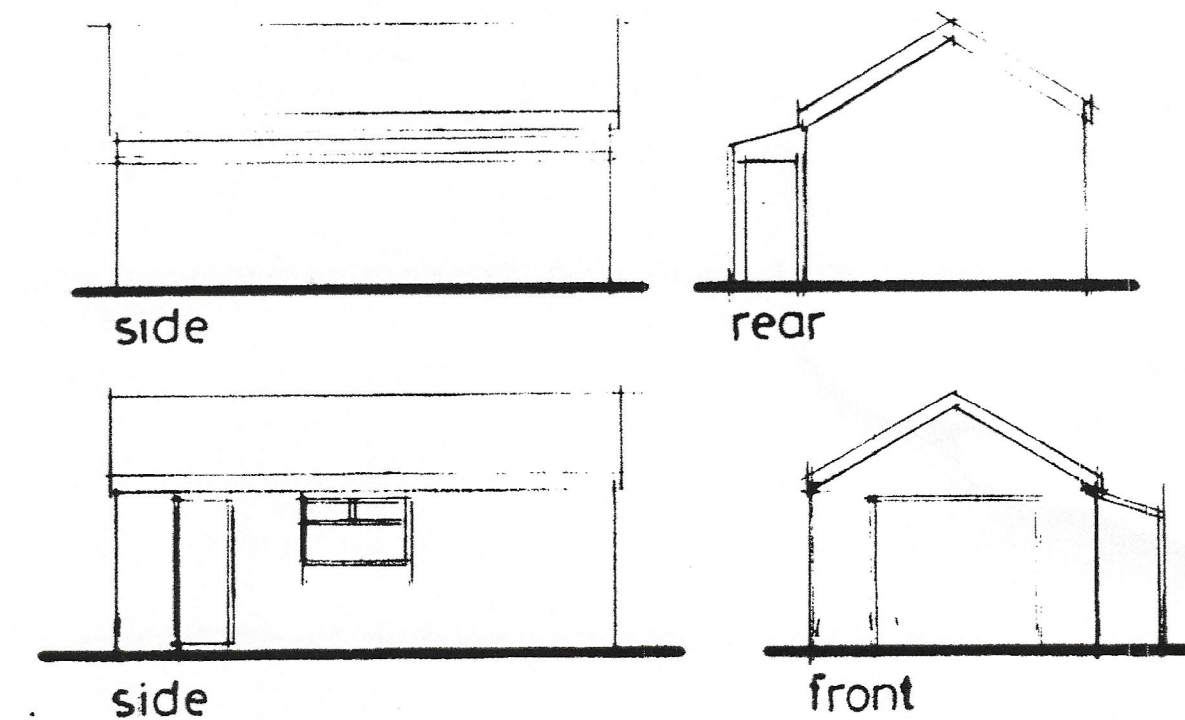
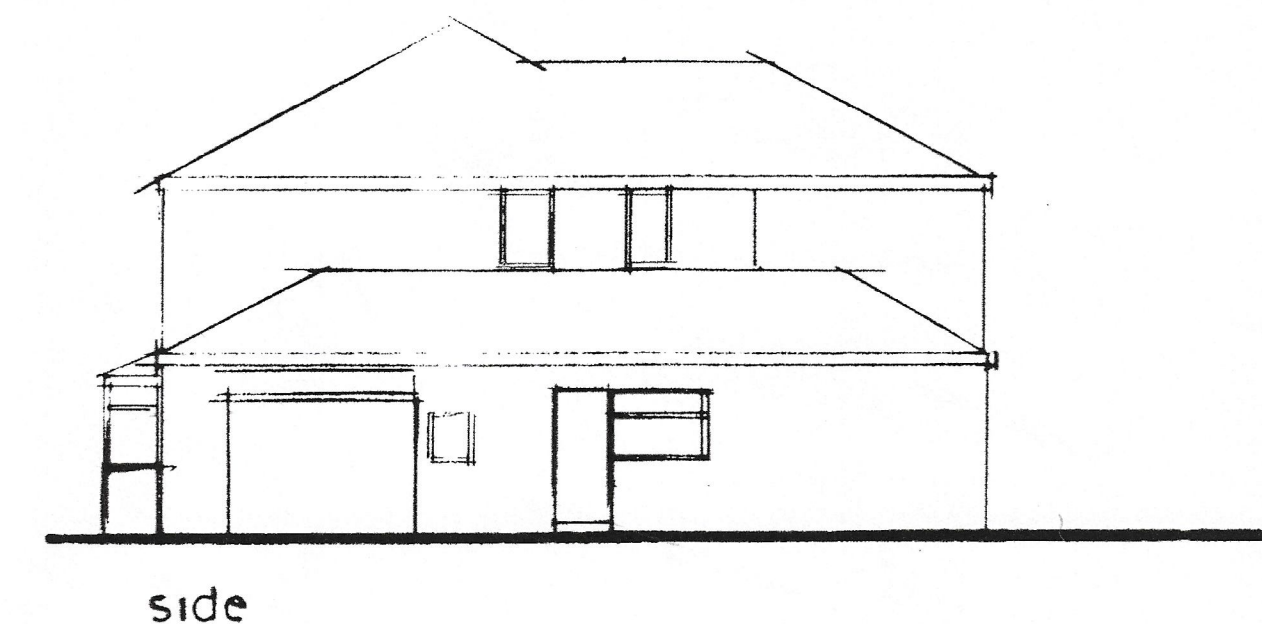
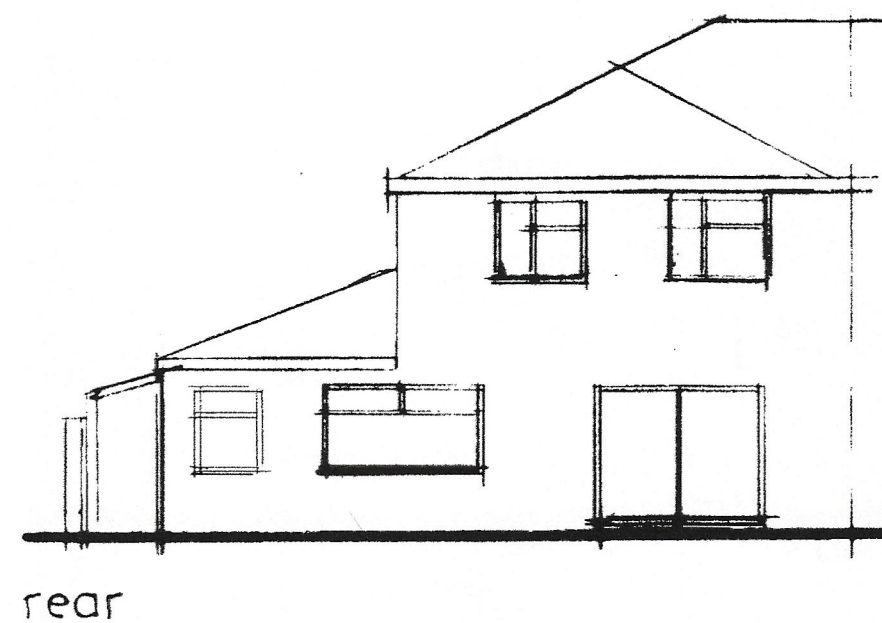
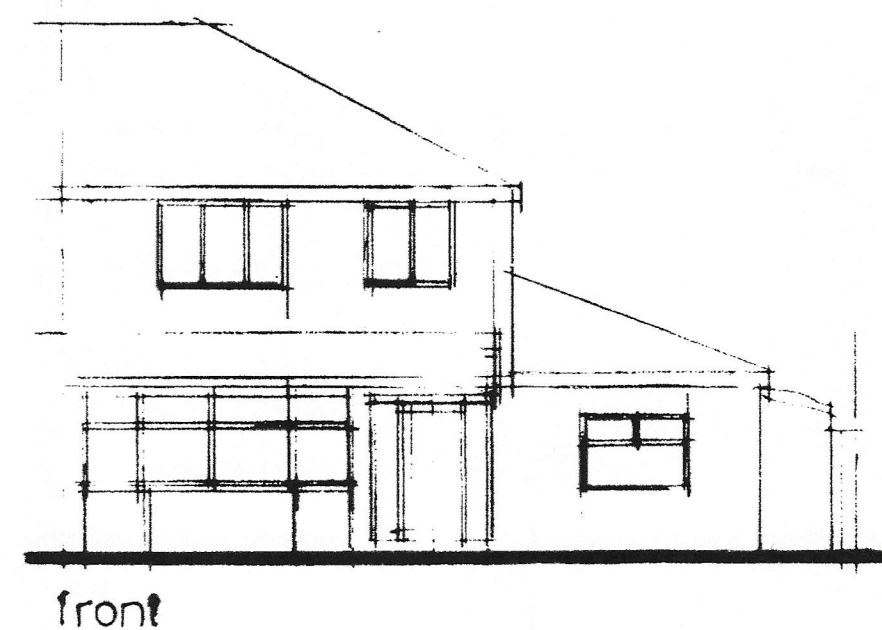
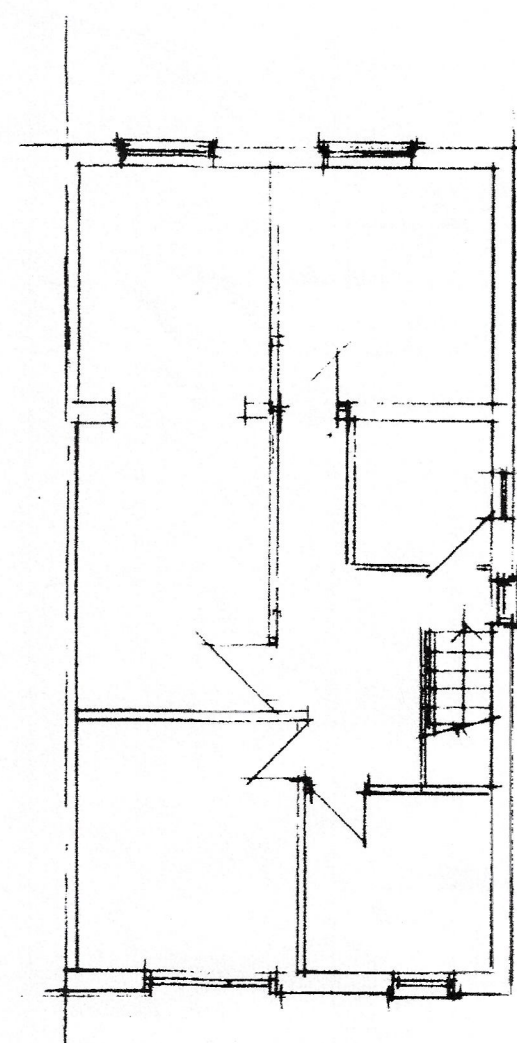


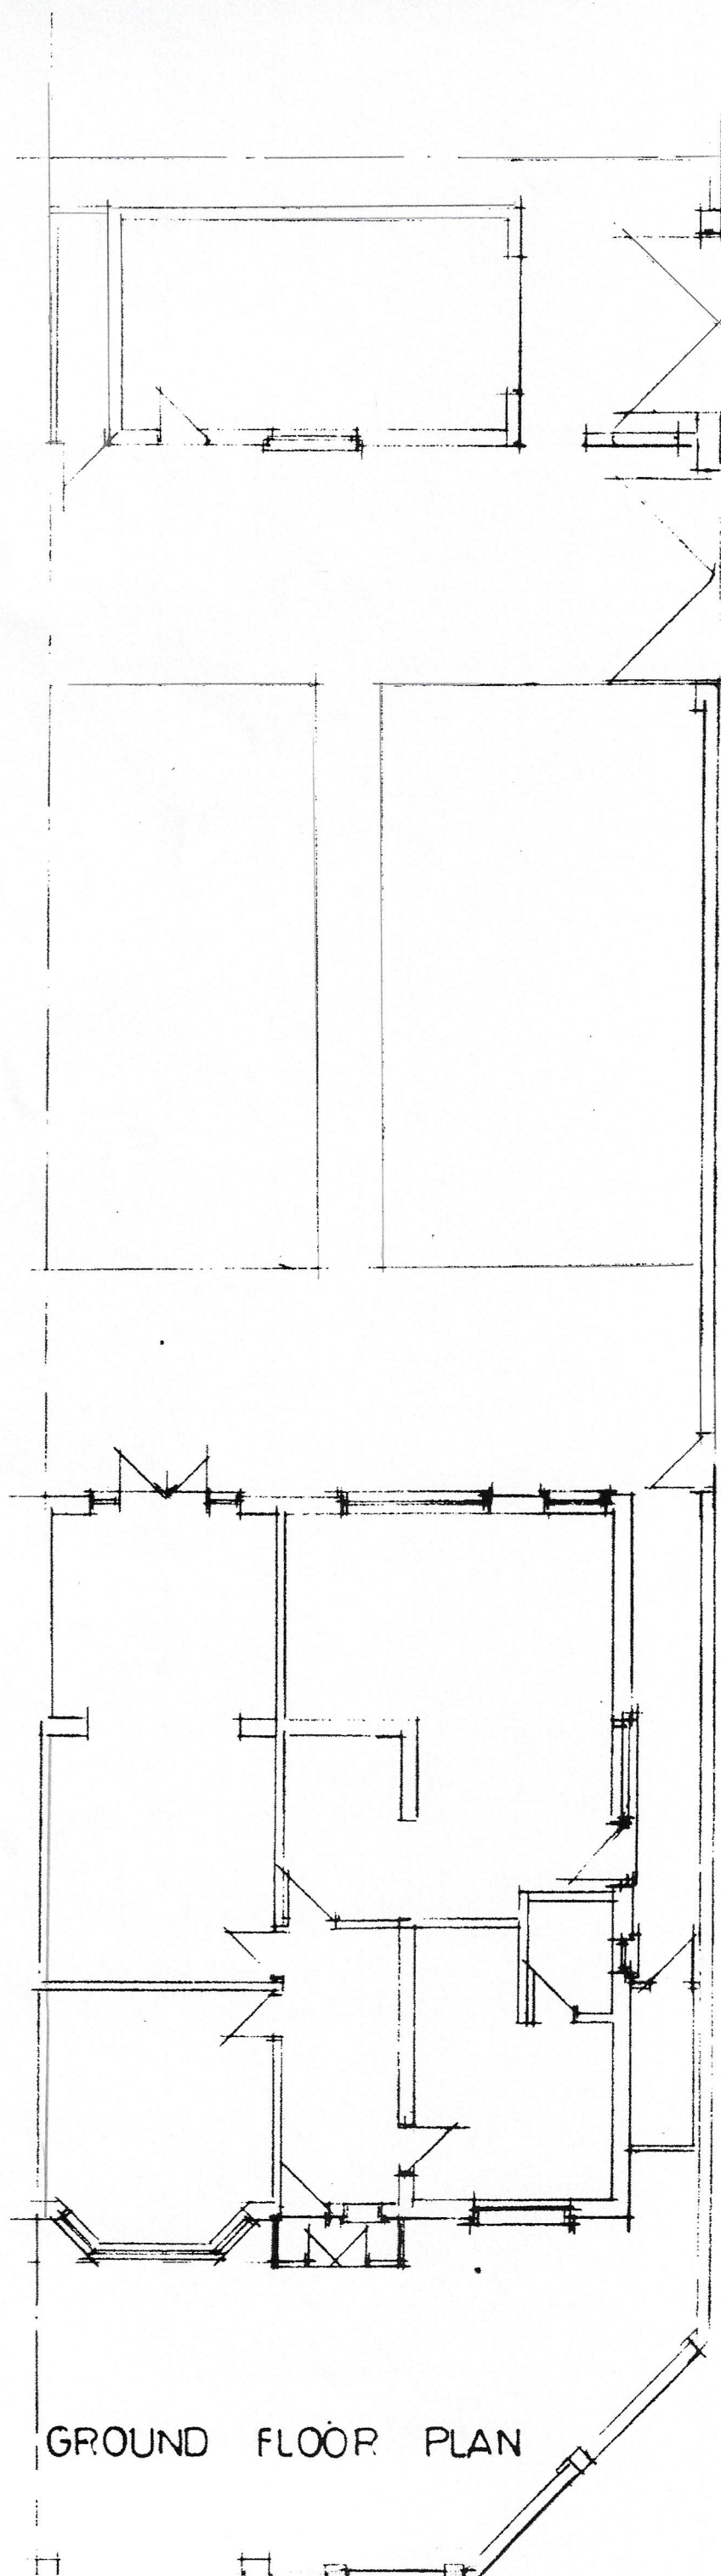

CLIENT
MR N RAJA
239 KINGS ROAD
CHORLTON M21 0XG

JOB TITLE
GROUND FLOOR REAR
EXTENSION

DRG. TITLE
PLANS AND ELEVATIONS
AS EXISTING

**HOLBOROW +
ORMESHER**
Limited

**architectural &
interior design**

Station House
Adams Hill
Knutsford
Cheshire WA16 6DN
telephone : 01565 652275
fax : 01565 750501

ISSUE	ORIGINAL	1	2	3	4	5	6	7
REVISION								
DATE								
DRAWN								
CHECKED								
APPROVED								
SCALE	1:100 at A2							

DRAWING
NUMBER 2027/23/01