
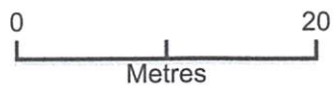


LUCAS block plan

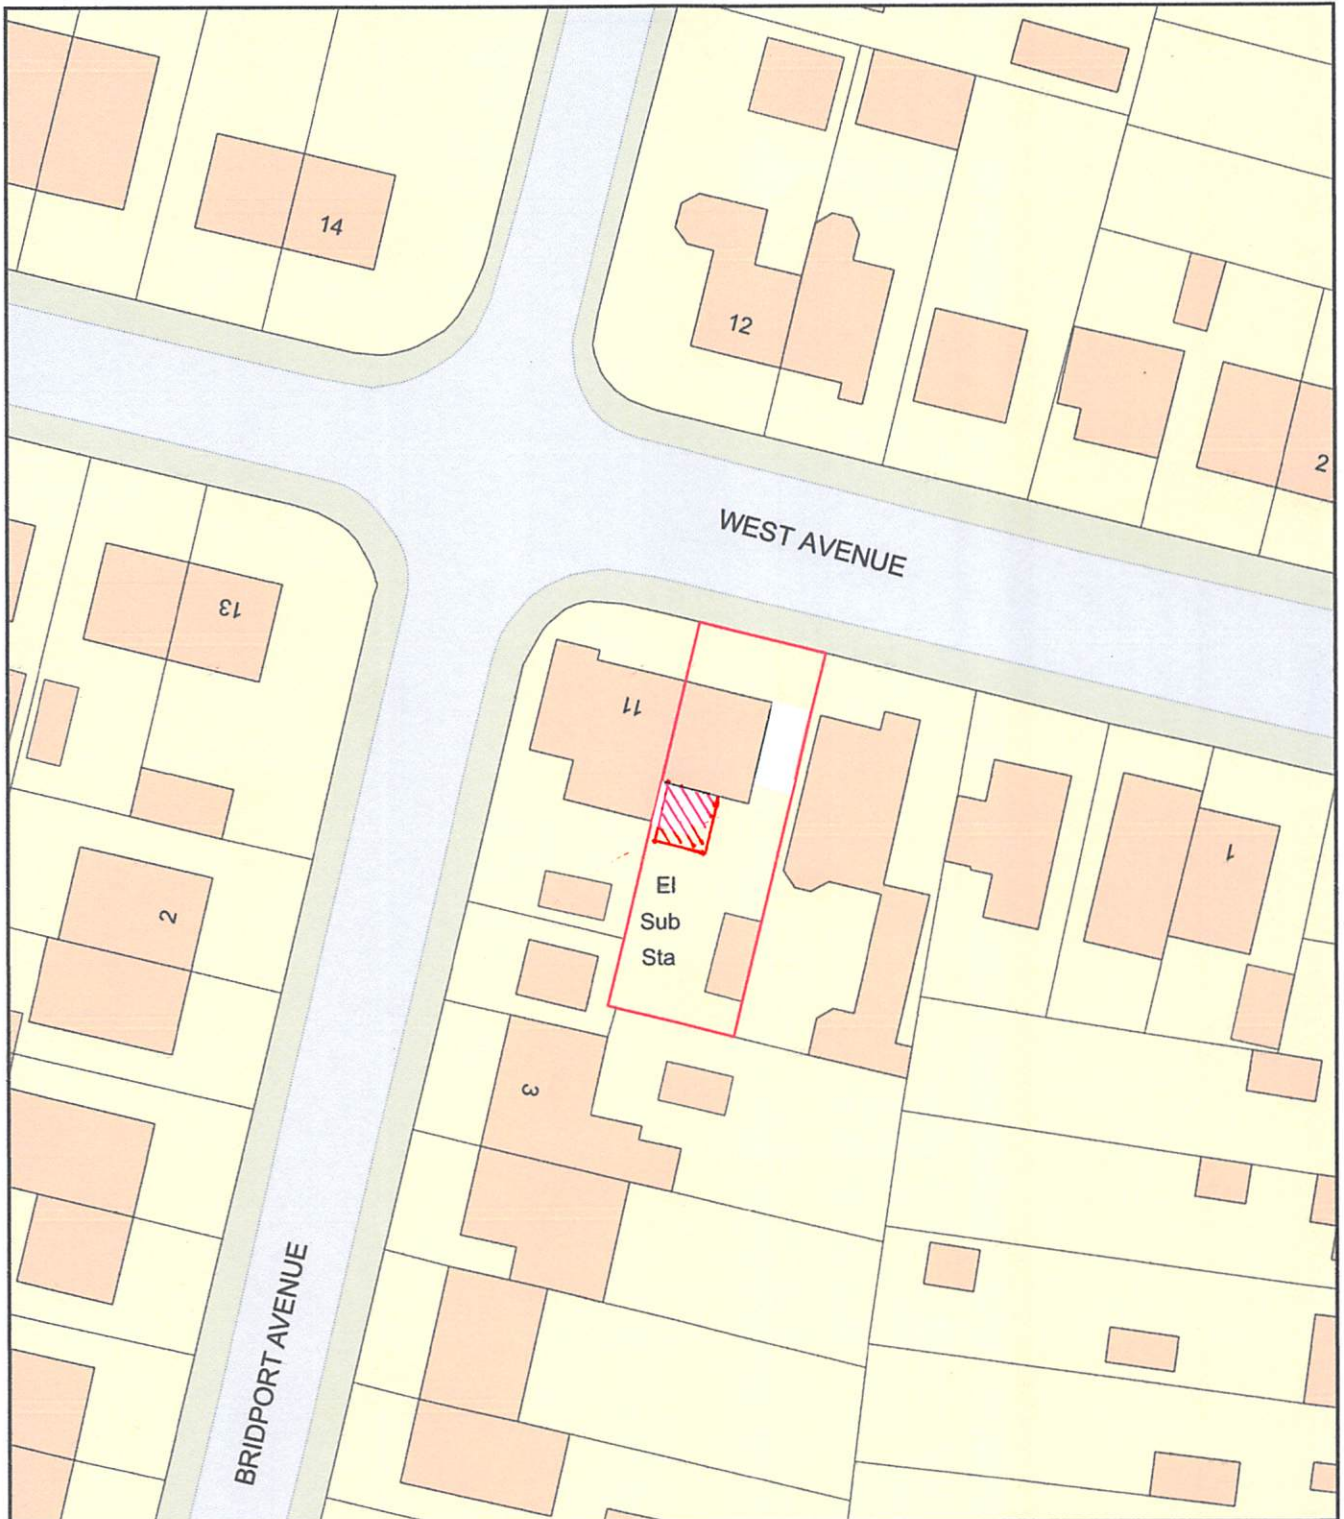

Plan Produced for: Mike Taylor

Date Produced: 22 Jun 2023

Plan Reference Number: TQRQM23173144125668

Scale: 1:500 @ A4