
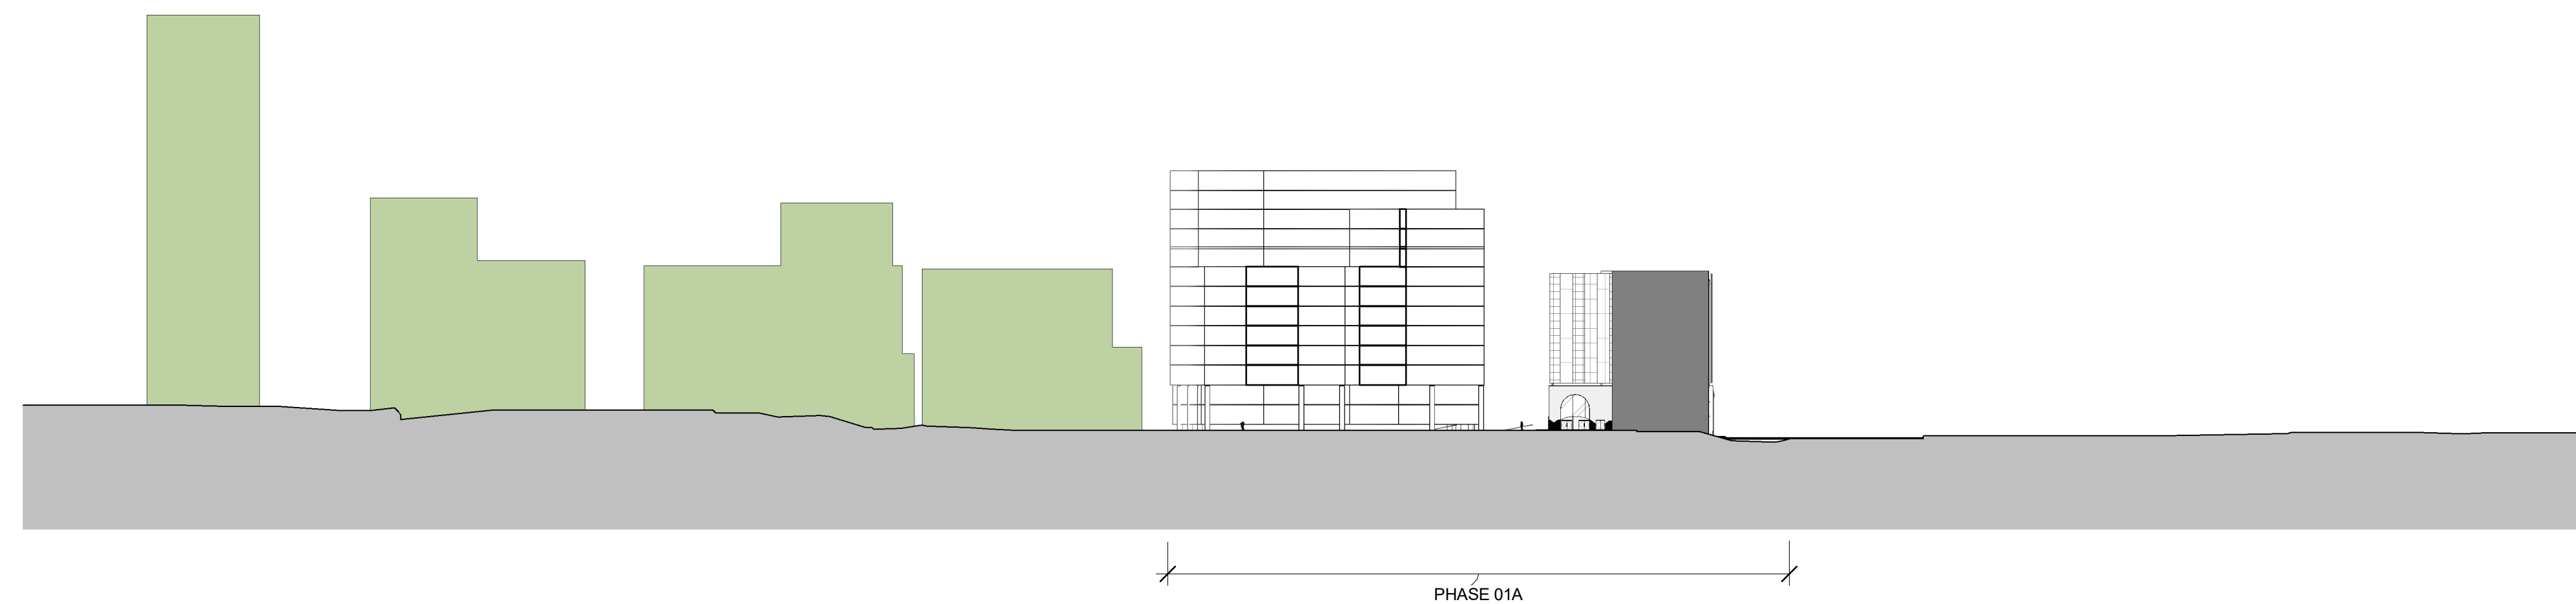


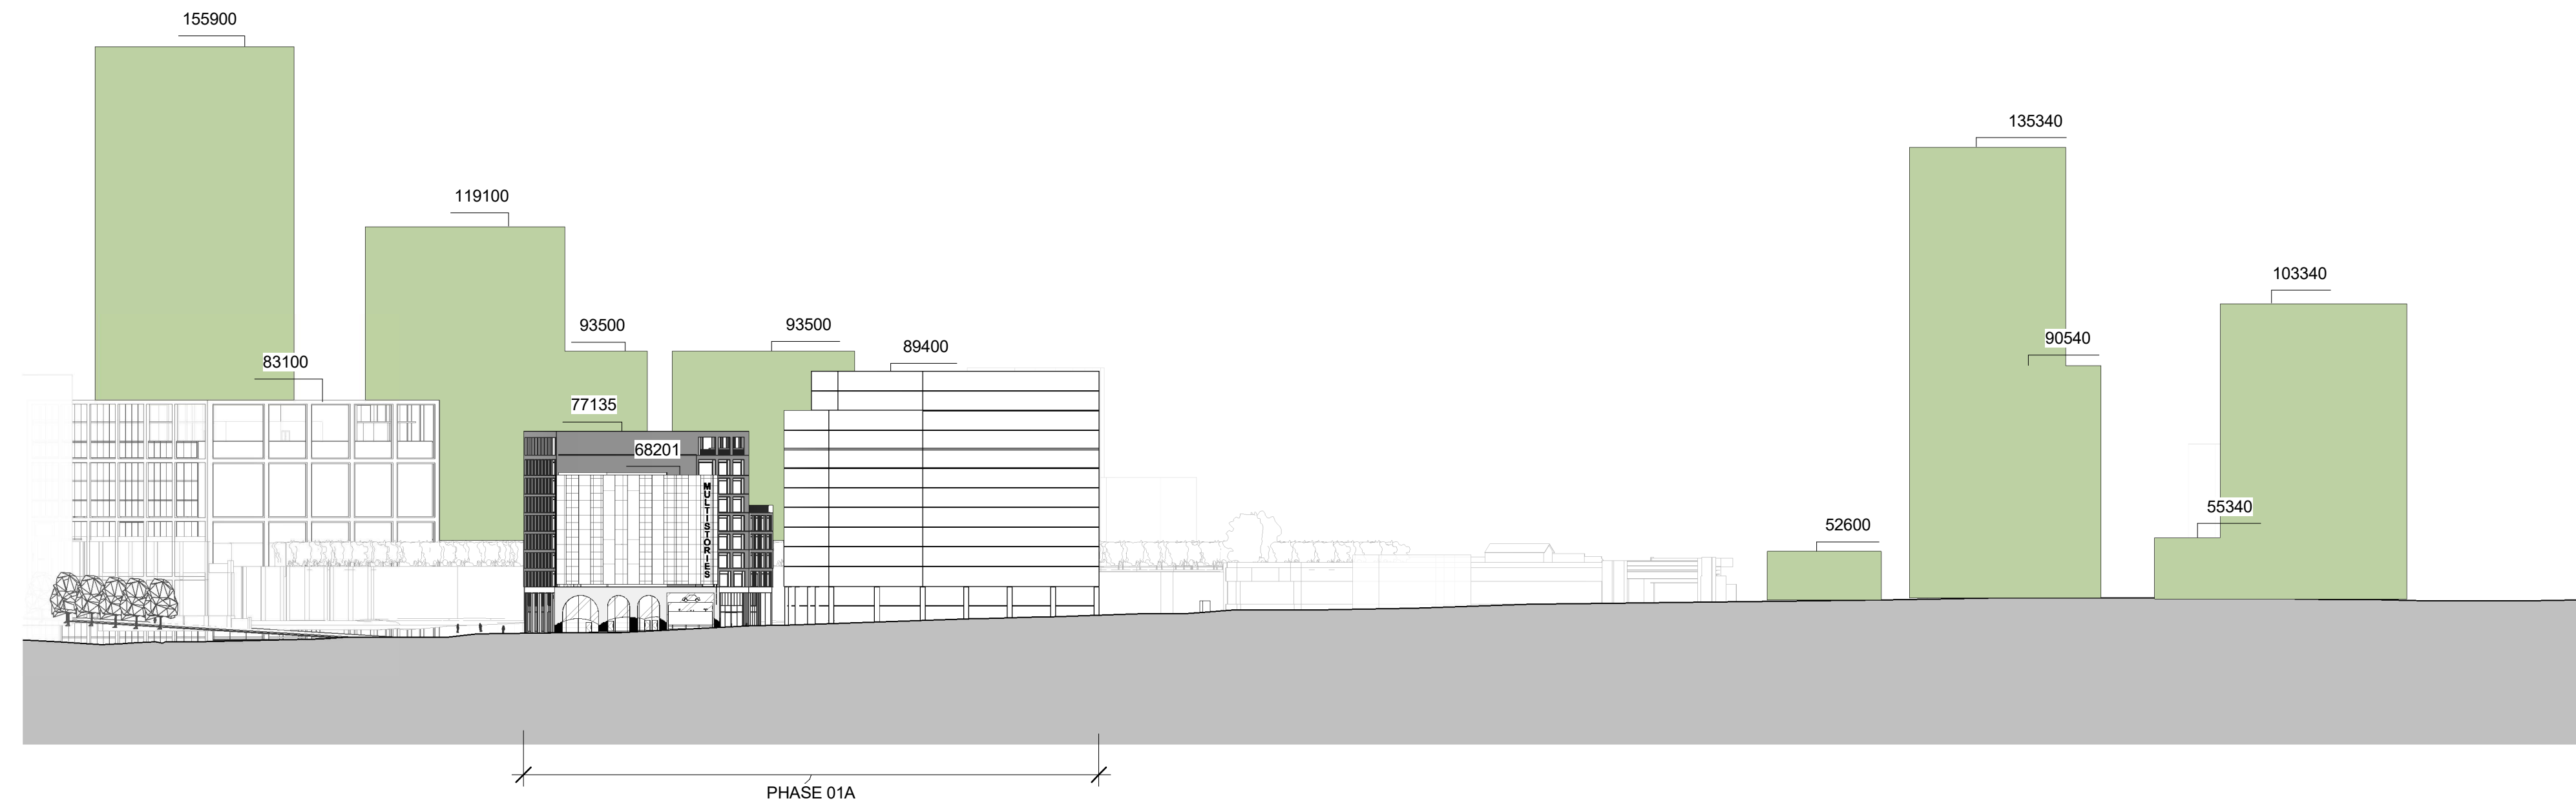

**General Notes**

Implied licence exists. This drawing should not be used to calculate areas for purposes of valuation.

Do not scale this drawing for construction purposes. All dimensions to be checked on site by the contractor and such dimensions to be their responsibility.


Work must comply with relevant British Standards and Building Regulations provisions. Drawing errors and omissions to be reported to the architect.

ates

Key

indicative SRF outline

|          |                   |    |
|----------|-------------------|----|
|          |                   |    |
|          |                   |    |
| 16.06.23 | Planning Addendum |    |
| 18.12.19 | P2                |    |
| 24.09.19 | P1                |    |
| Date     | Reason for Issue  | CH |

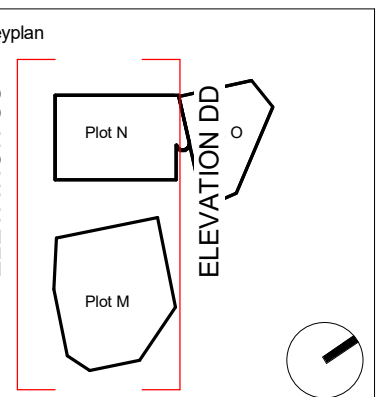

Scale Bar



1:1000 50m

**Studio  
Egret  
West** 3 Brewhouse Yard  
London, ECV 4JQ  
hello@egretwest.com  
+44 (0) 20 7549 1730

ent  
ayfield  
edlock Ltd

**39 Mayfield Car Park**

**Proposed Long Elevation - North and South (Indicative SRF)**

|                                                   |                           |
|---------------------------------------------------|---------------------------|
| Project Number<br><b>39</b>                       | Status<br><b>Planning</b> |
| Scale at A1<br><b>as indicated</b>                | Date<br><b>18/12/19</b>   |
| Drawn by<br><b>M</b>                              | Checked by<br><b>JC</b>   |
| Drawing Number<br><b>39-SEW-ZZ-ZZ-DR-A-001355</b> | Revision<br><b>P3</b>     |