



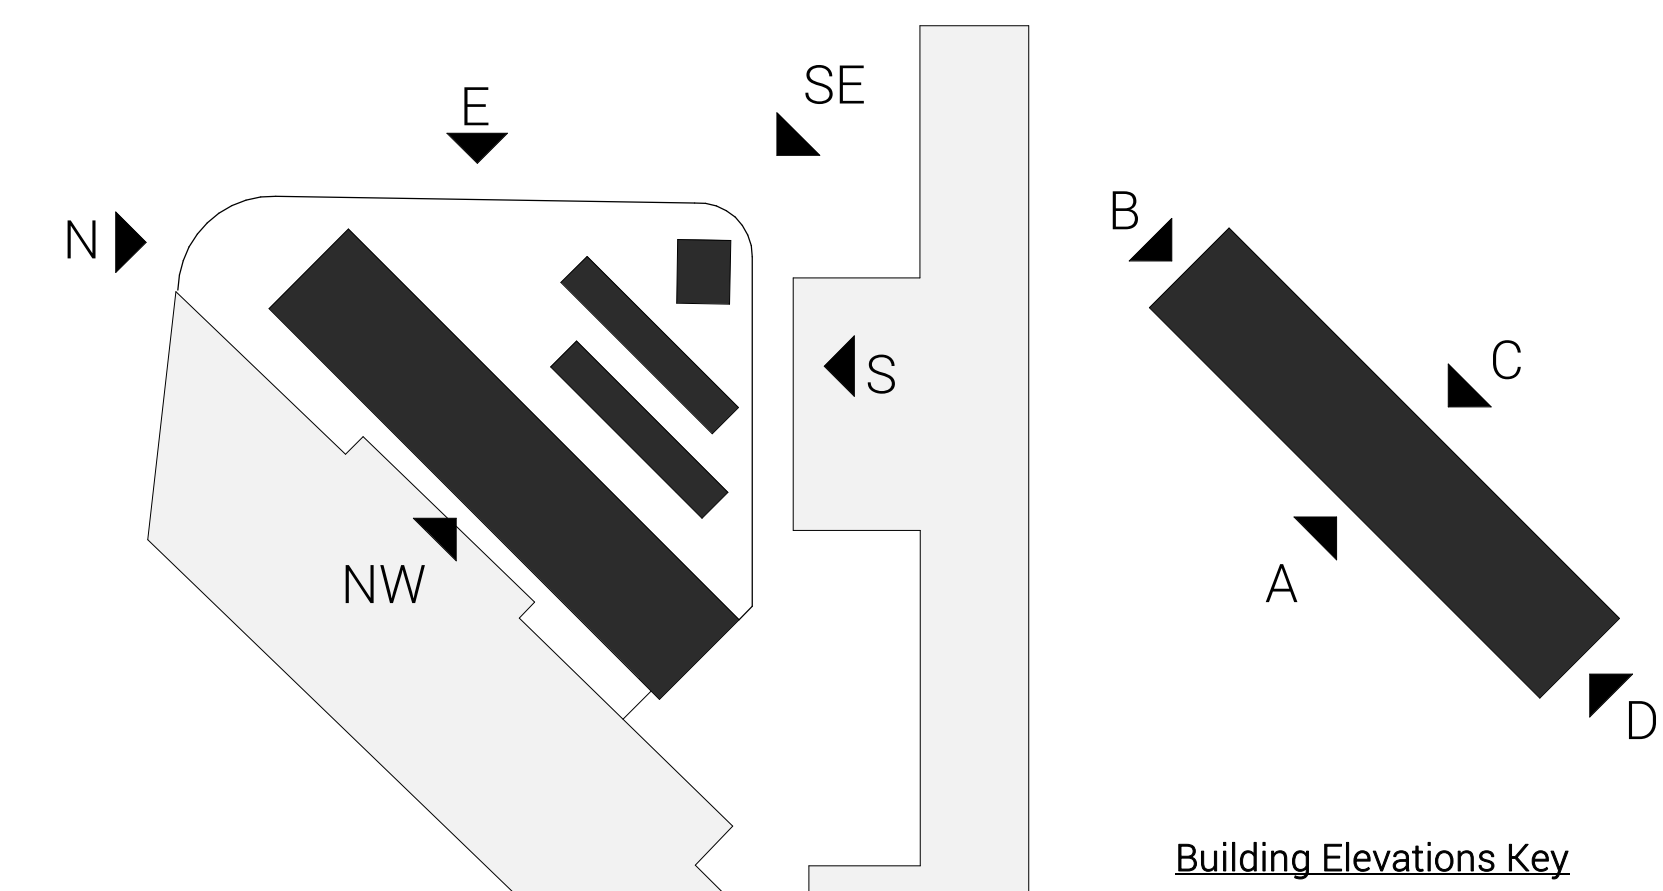

○ Material Key
1:10

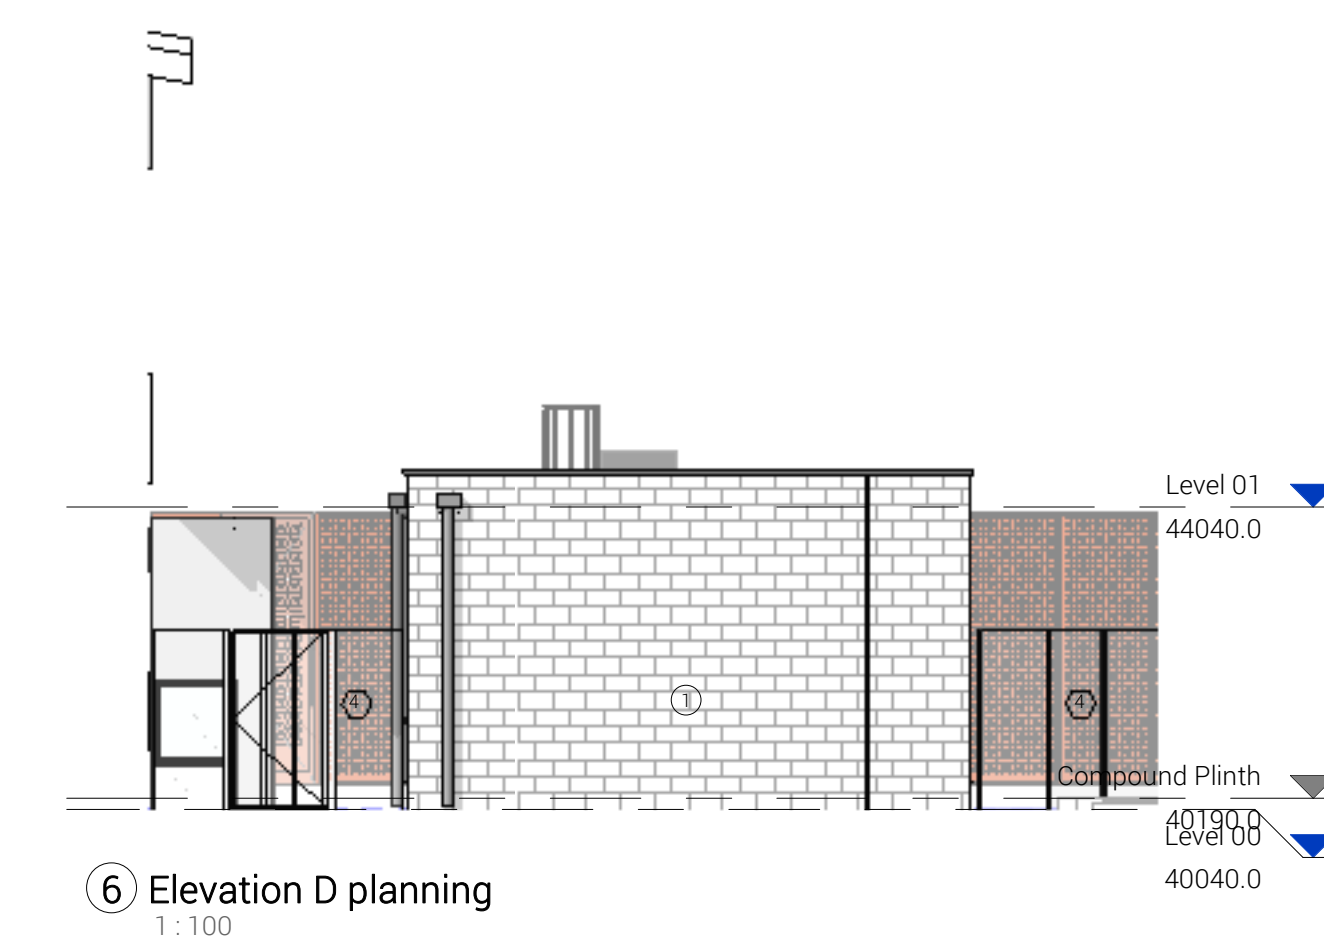

P1	Design changes for LPA/Chiller location	16.05.23	AK
REV	DESCRIPTION	DATE	REV BY

DAY

DAY Architectural Ltd.
Studio 1, Lancaster Buildings
77 Deansgate, Manchester, M3
2BW

T: 0161 834 9703
W: www.day-architectural.com