
NOTES

01 DDA TOILET LOCATION SUBJECT TO EXISTING WALL SURVEY. STRUCTURAL BEGINNER TO REVIEW YOUTHS PROPOSED DEMOLITION DRAWING 0402.

02 YOUTHS PROPOSED STAIR 04 SUBJECT TO STRUCTURAL ENGINEERS REPORT. STAIR DRAWN INDICATIVELY UNTIL FULL SITE SURVEY HAS BEEN CARRIED OUT.

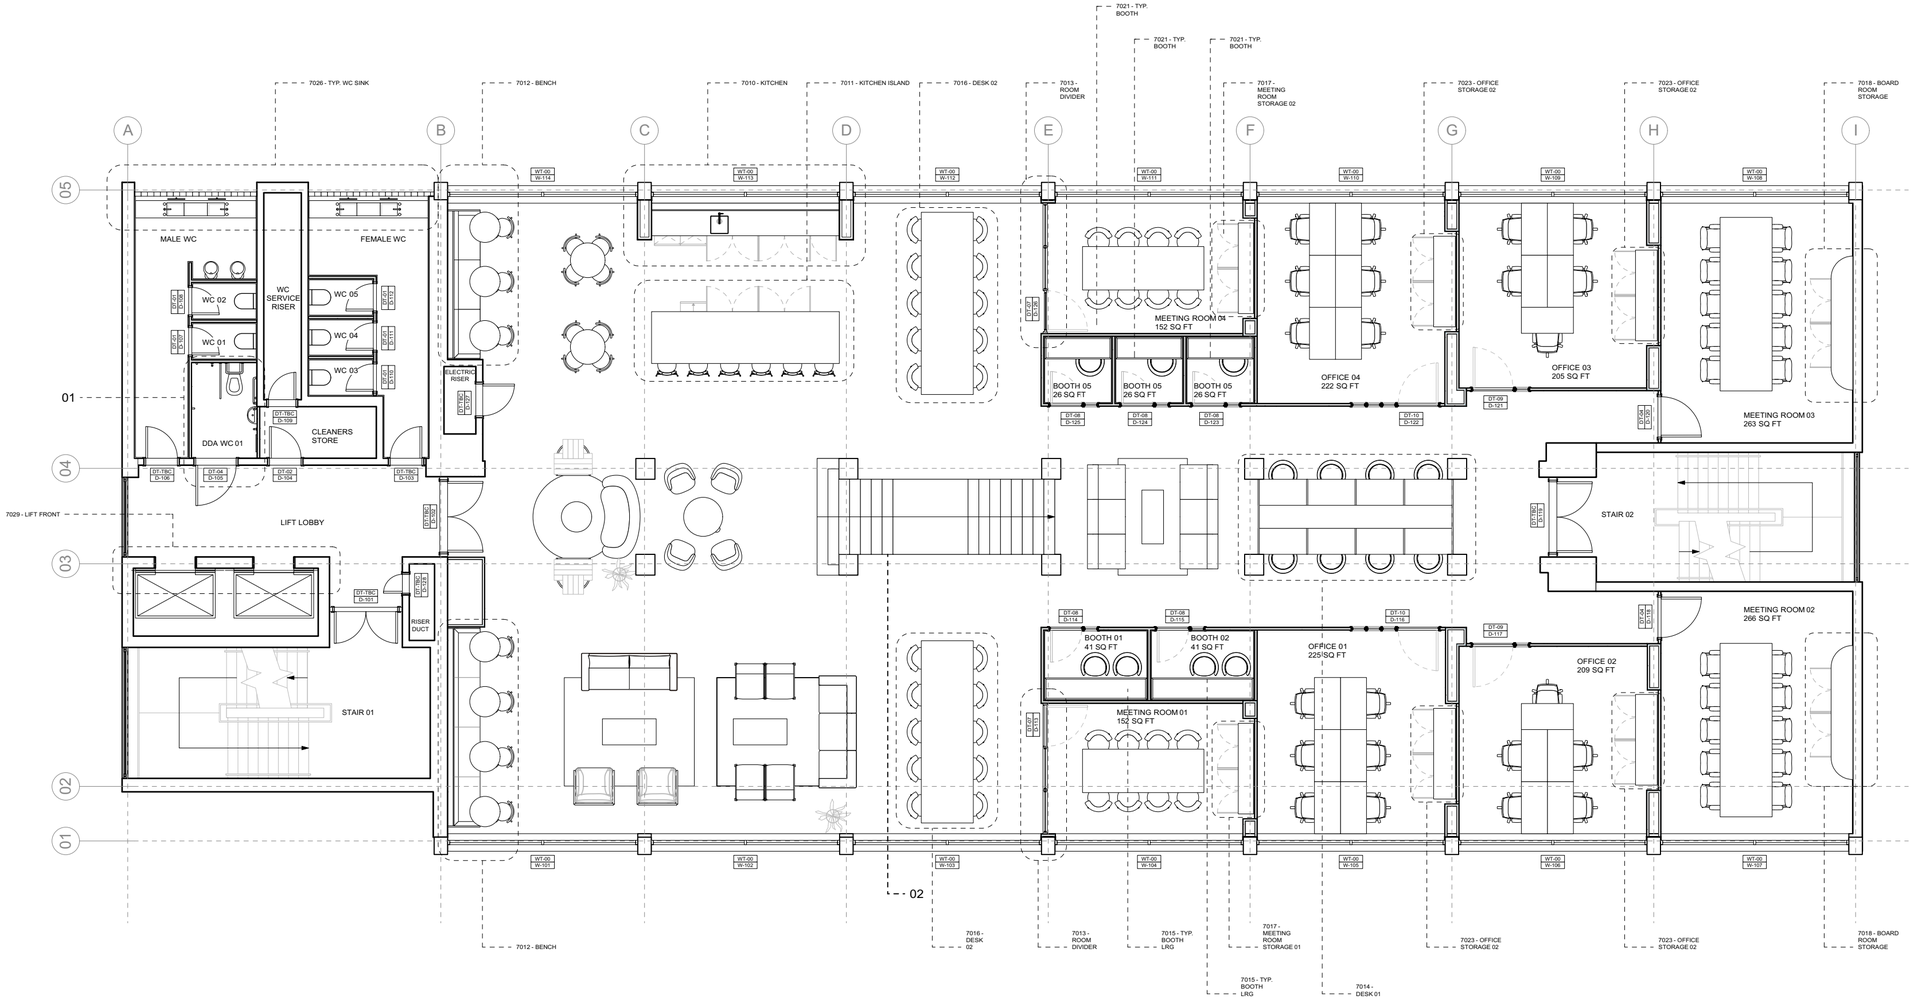

1 PROPOSED FIRST FLOOR
Scale: 1:100

KEY

DT-00	DOOR TYPE
DT-000	DOOR NUMBER

GENERAL NOTES:
THIS WORK IS THE INTELLECTUAL PROPERTY OF YOUTH AND MAY NOT BE REPRODUCED, COPIED OR REPLICATED, IN ANY FORM, WITHOUT THE WRITTEN PERMISSION, OR CONSENT.
ALL DIMENSIONS ARE INDICATIVE AND TO BE VERIFIED ON SITE BY THE SELECTED CONTRACTOR - YOUTH CANNOT BE HELD LIABLE FOR ANY INACCURACIES.
SPECIFIED MATERIALS AND EQUIPMENT, ARE TO BE INSTALLED TO MANUFACTURERS REQUIREMENTS. PRIOR TO ANY INSTALLATION, THE CONTRACTOR IS REQUIRED TO LIASE WITH THE MANUFACTURER, ON RECOMMENDED CONSTRUCTION METHODS.
CONTRACTORS TO PROVIDE DRAWINGS FOR SIGN OFF.
DRAWINGS TO BE READ IN CONJUNCTION WITH YOUTH ASSOCIATED SCHEDULES OR REFERENCES.

WWW.YOUTH.STUDIO
+44 (0) 161 7060 467
3 STEVENSON SQUARE, NORTHERN QUARTER, MANCHESTER, M1 1DN

NO.	DATE	ISSUE NOTES
P01	02/12/2022	ISSUED FOR TENDER

PROJECT ID.	CLIENT.	DRAWN BY	DRAWING TITLE.
YS-233	SIXTEEN REAL ESTATE	AS	PROPOSED FIRST FLOOR
PROJECT TITLE.	ARCHITECT / PROJECT MANAGER	APPROVED BY.	REV.
ARTHUR HOUSE	—	LM	P01
CHORLTON STREET, MANCHESTER, M1 3FH	DATE DRAWN.	SCALE.	DRAWING NO.
	31/11/22	A2	223-YOU-XX-01-DR-I-2002

YOUTH