


11

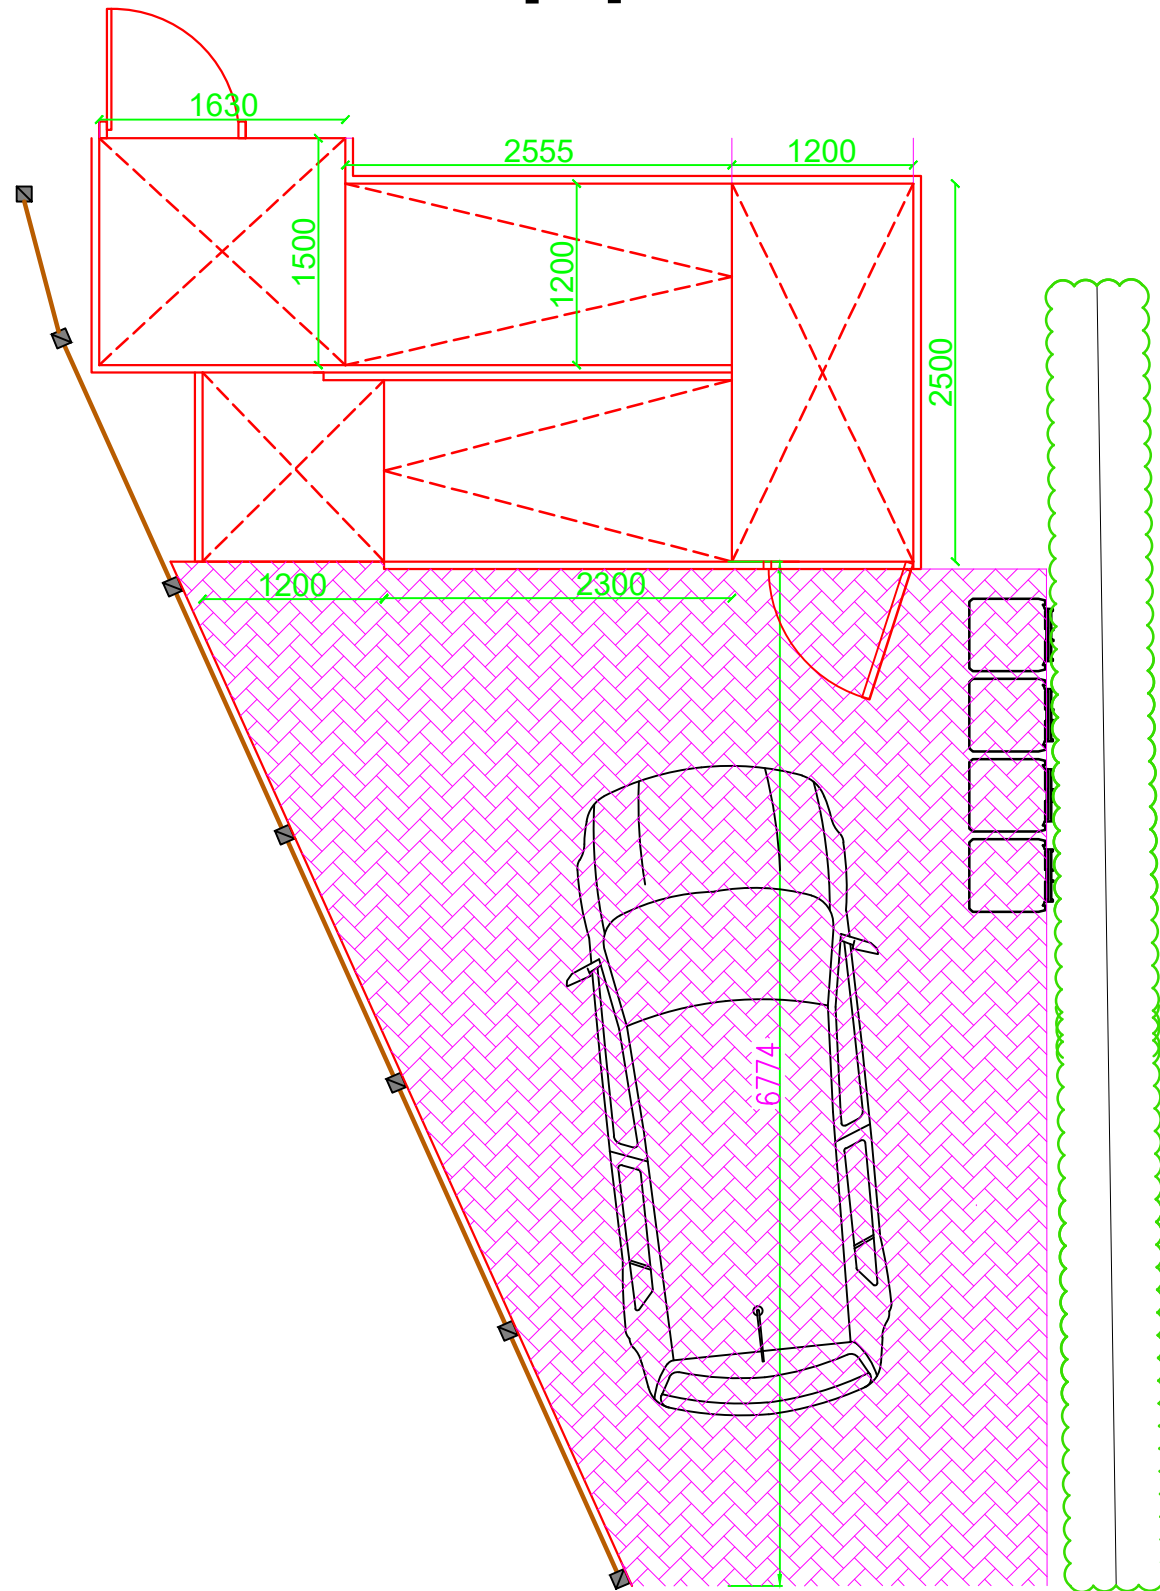

Proposed drive:

- Approximately 28m²
- Marshalls Driveline Piora permeable paving.
- Dropped kerb will be required once the drive is installed.

Front ramp:

- Level difference 400mm
- total ramp length 4800m
- ramp gradient 1:12
- ramp width 1200mm (between handrails)
- Top landing 1.63 x 1.5m
- Mid landing 2.5 x 1.2m
- Lower landing - 1.2 x 1.2m
- Gate on mid landing



Address: 11 Gisburne Avenue, M40 0LB

Contact details: Ms Deletha Hughes Re. Klay Hughes Tel. 07389 020 227 / email: Delethadobbs@live.co.uk

DWG: Proposed front ramp and drive

Revision:

Scale: 1:50 @ A3L

House type: 1085L

Date: June 2023

Drawn By: SNe