



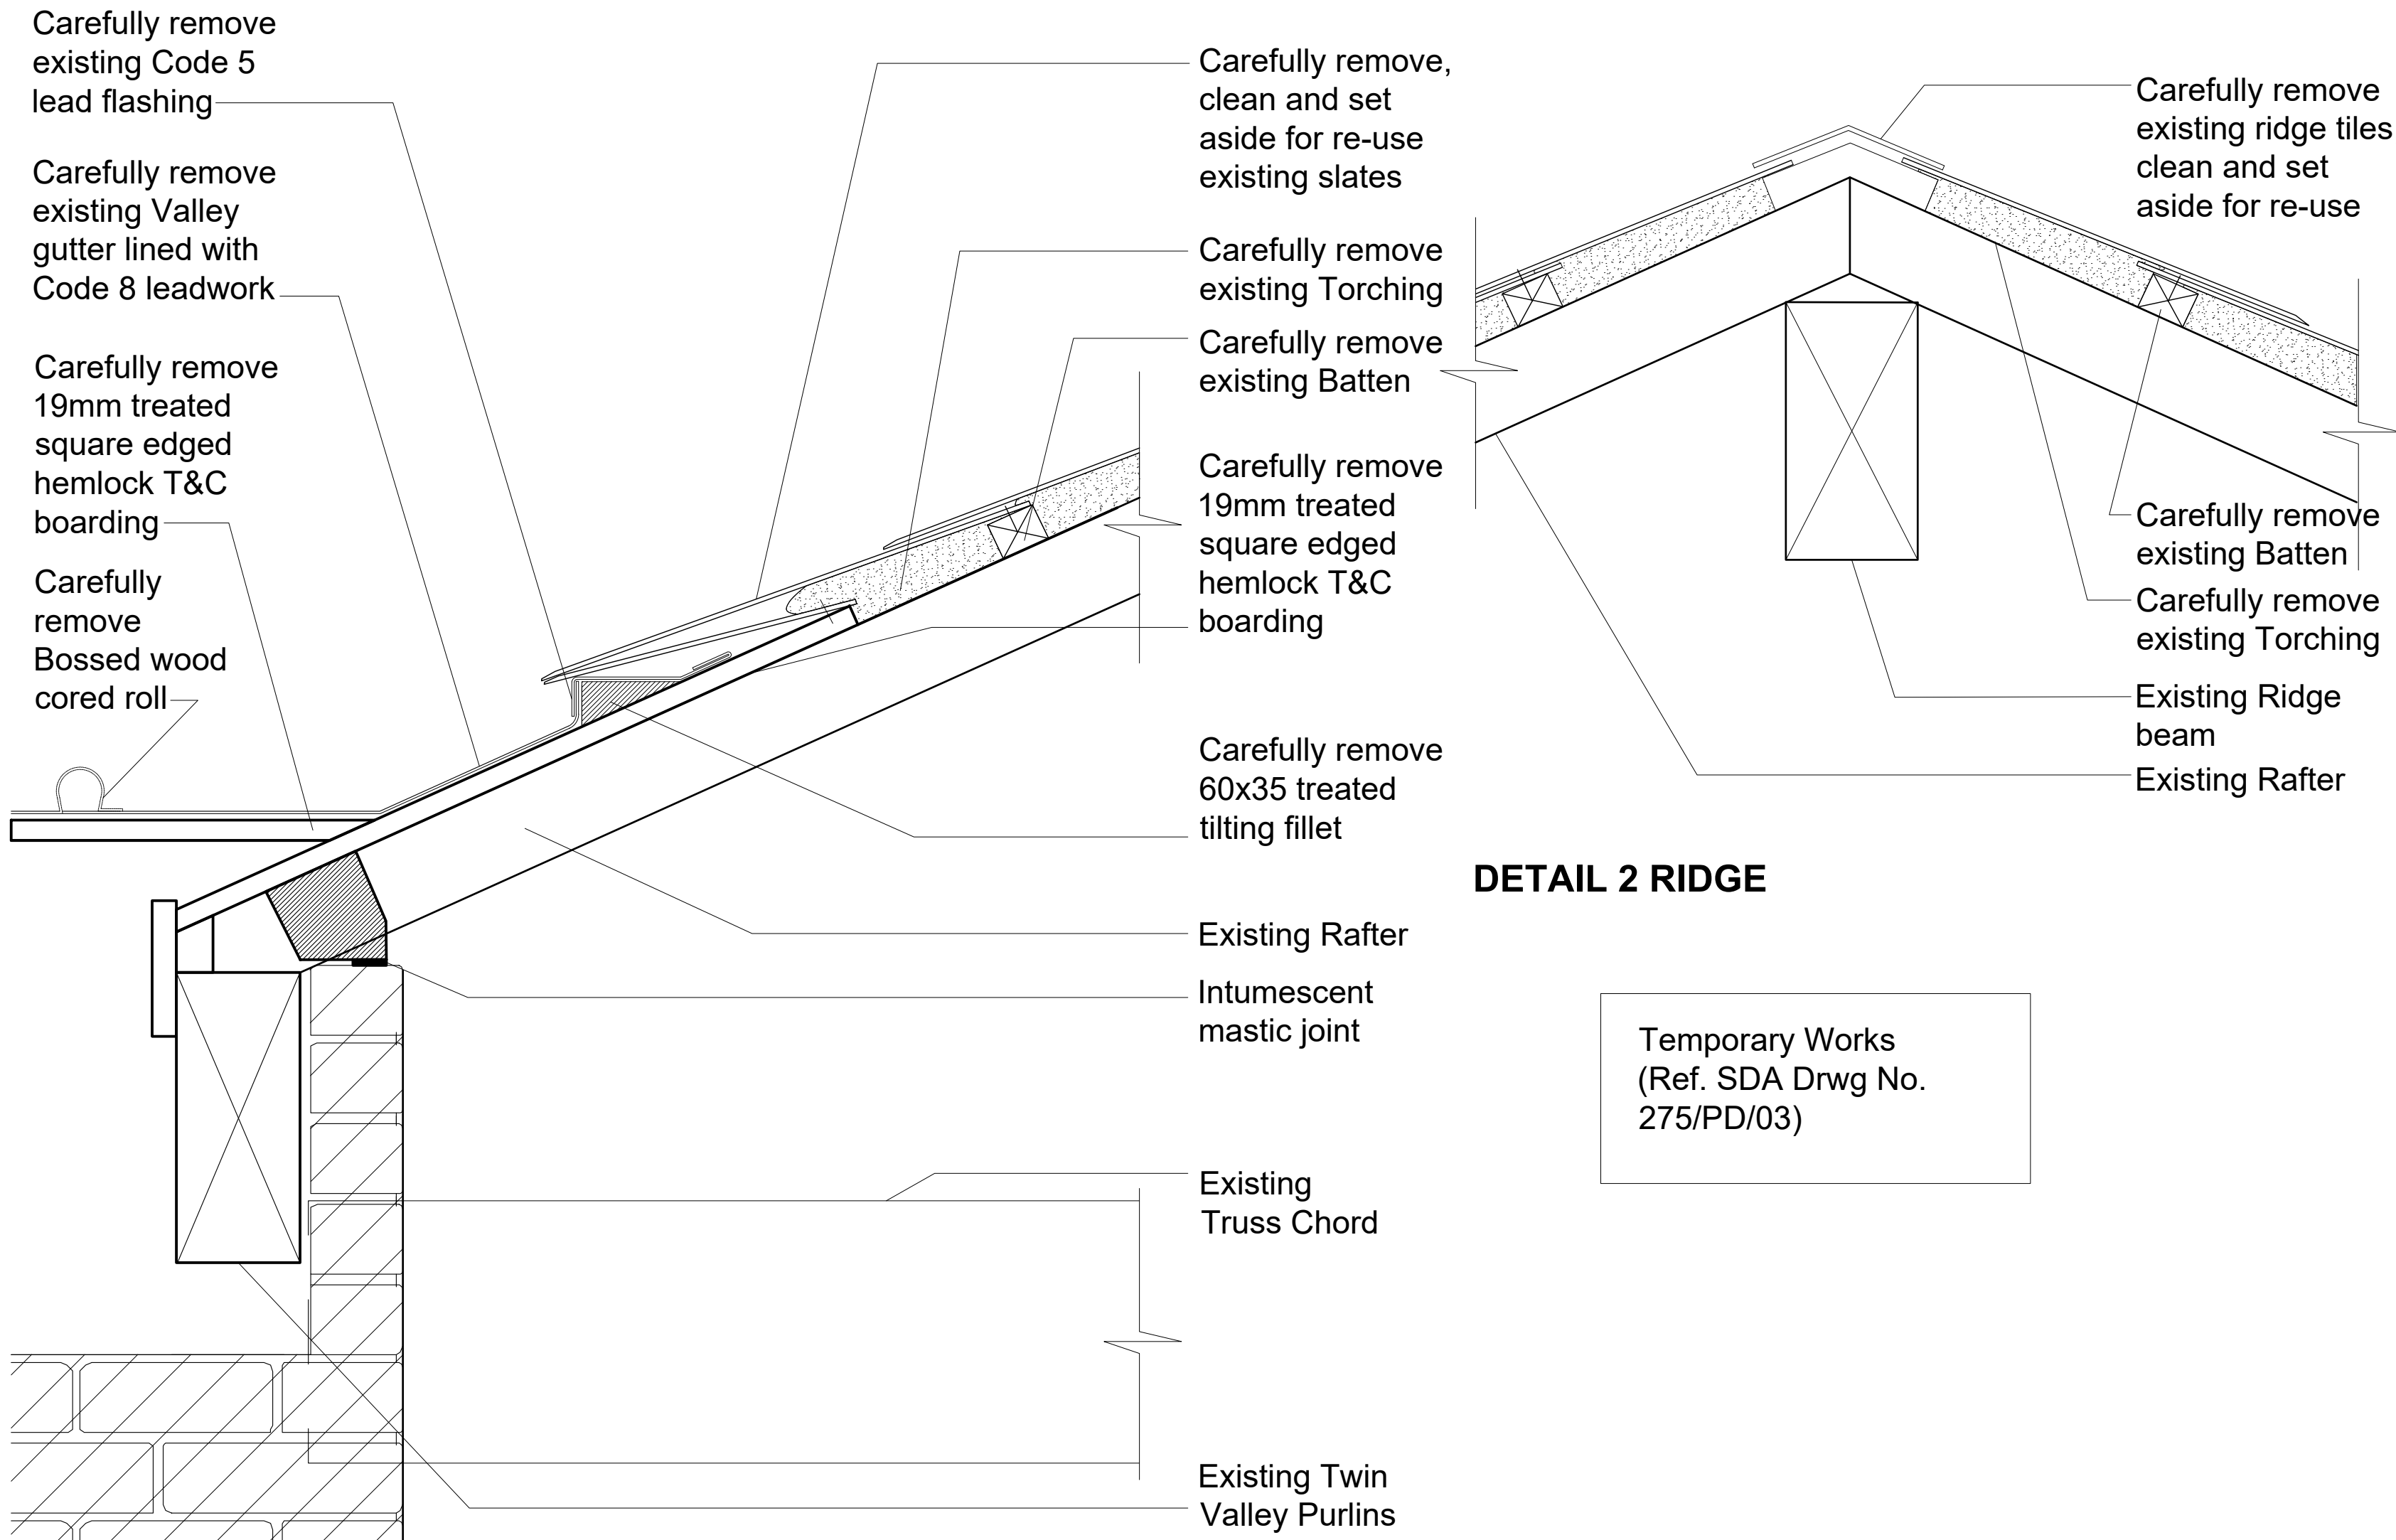


DETAIL 1 VALLEY GUTTER OVER BRICK CROSS WALL


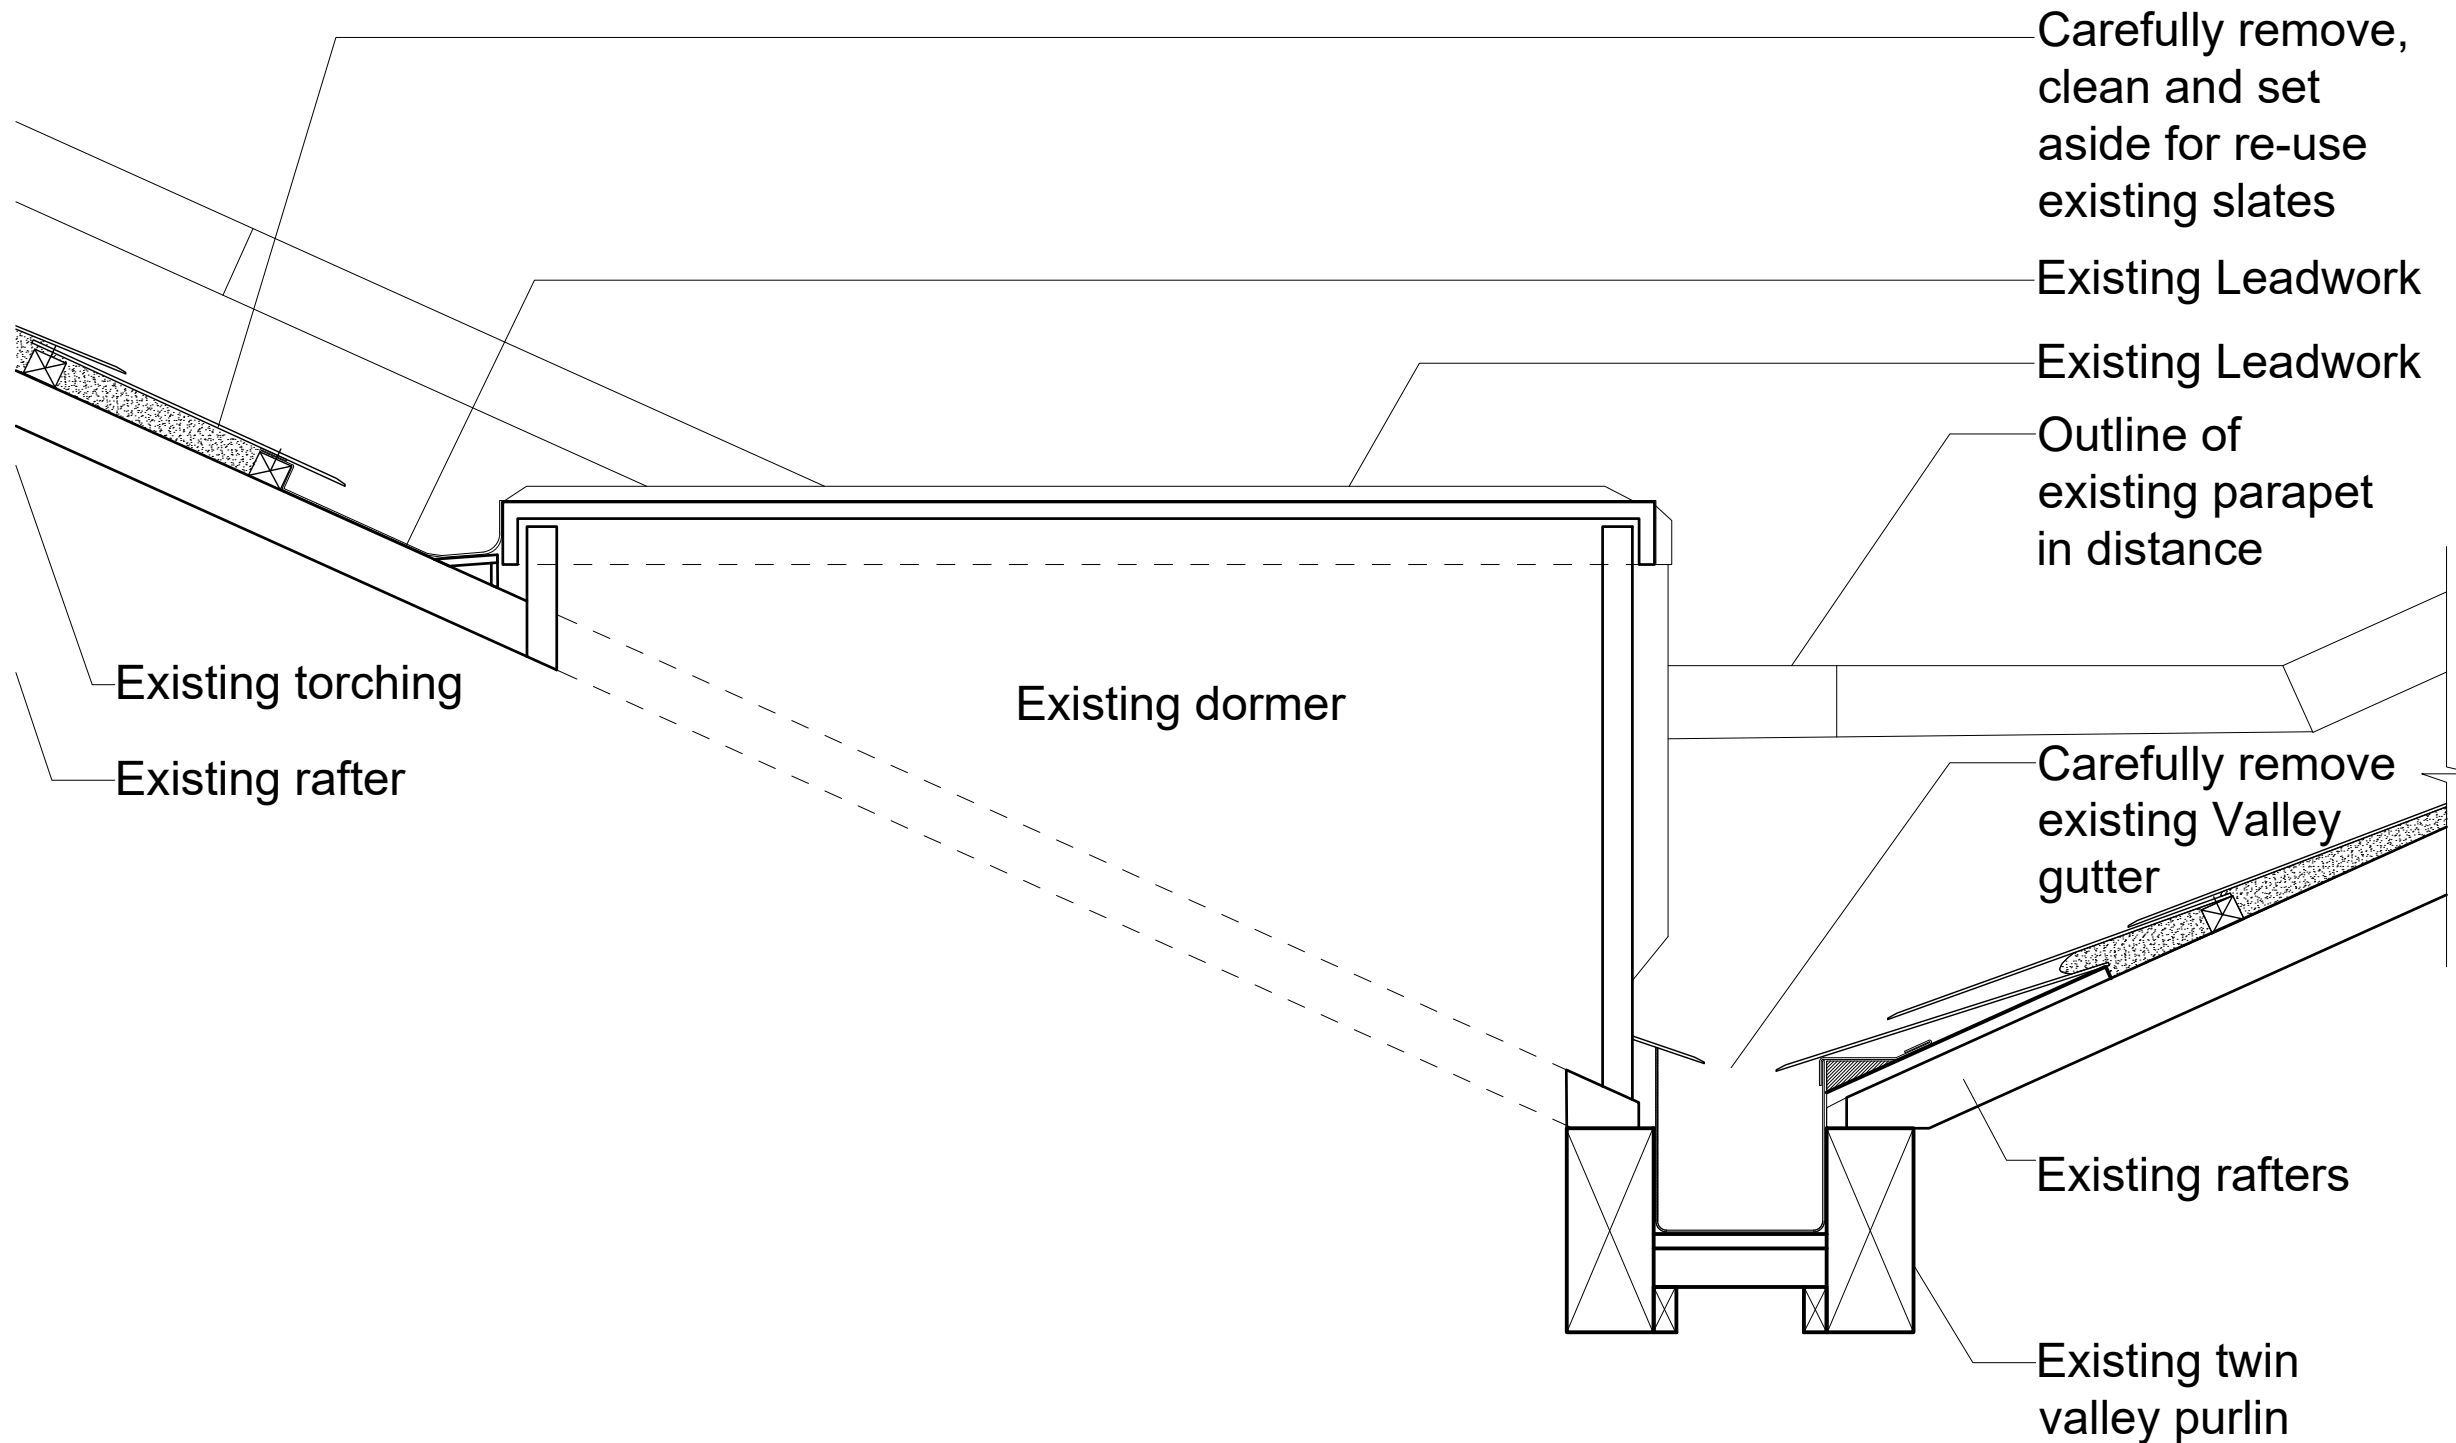


DETAIL 4 DORMER SECTION 1:10

BAY 4 ROOF: EXISTING DETAIL 1:5 @ A1 / 1:10 @ A3

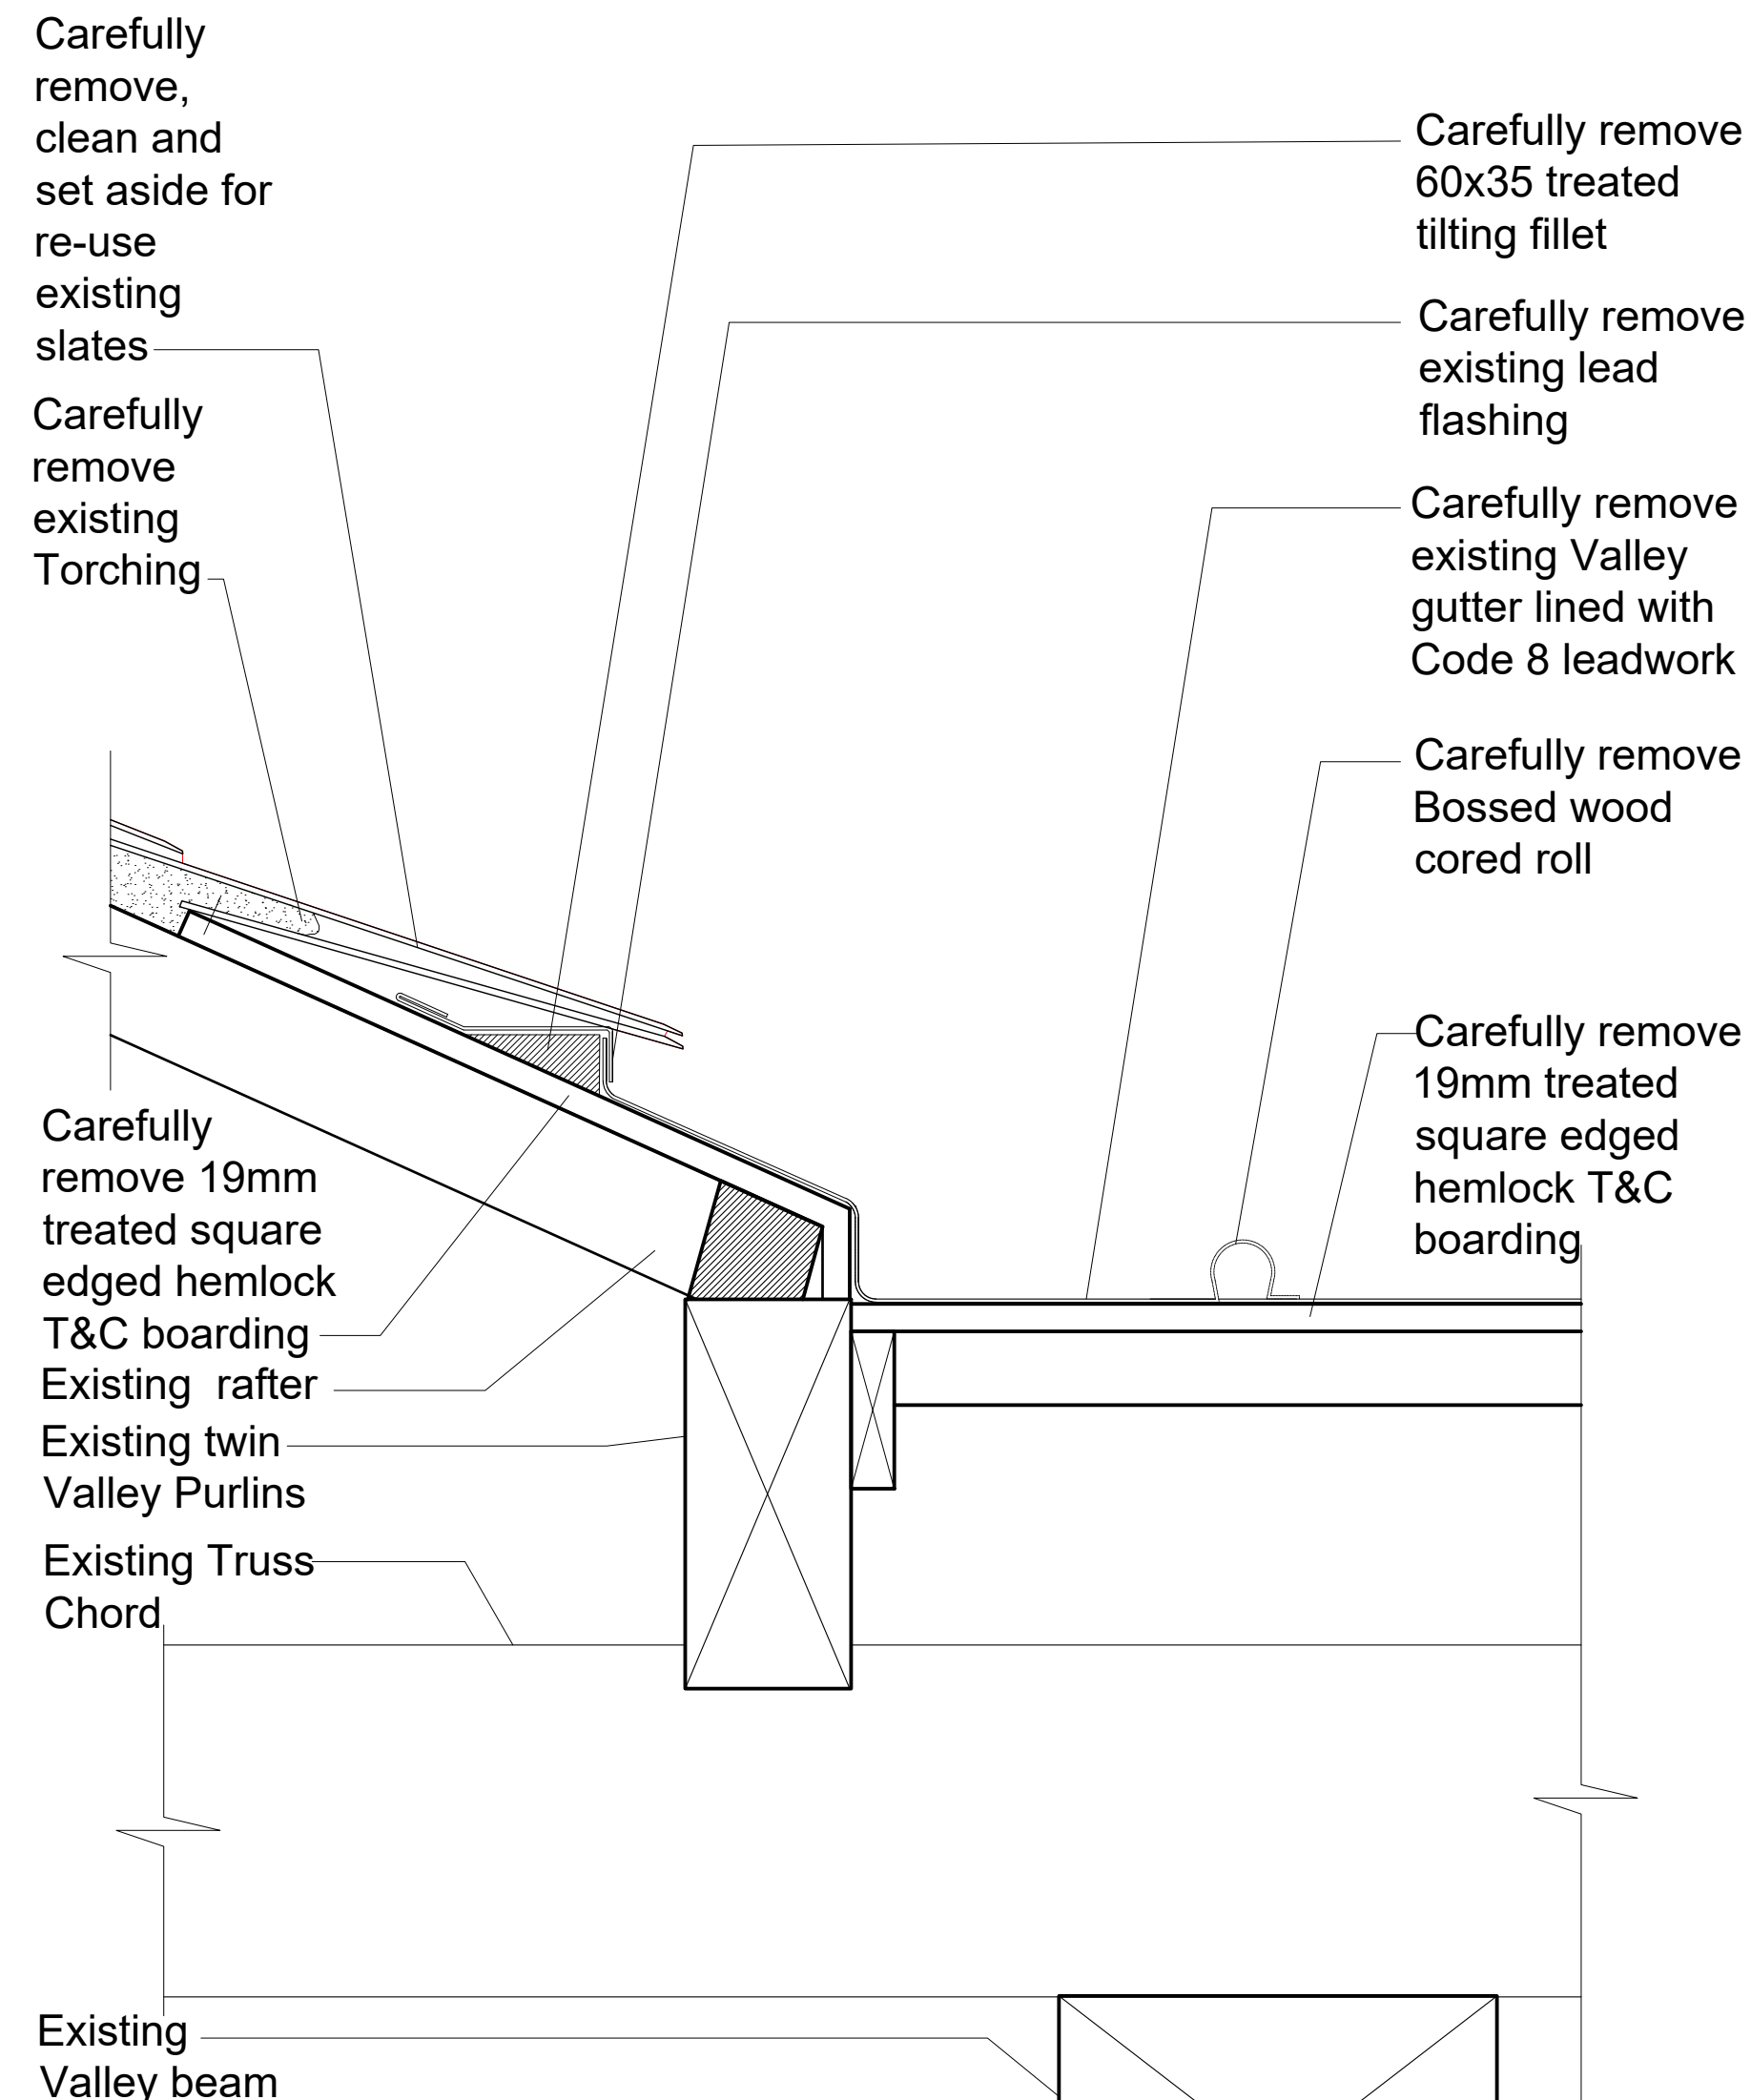

DETAIL 3 VALLEY GUTTER OVER VALLEY BEAM

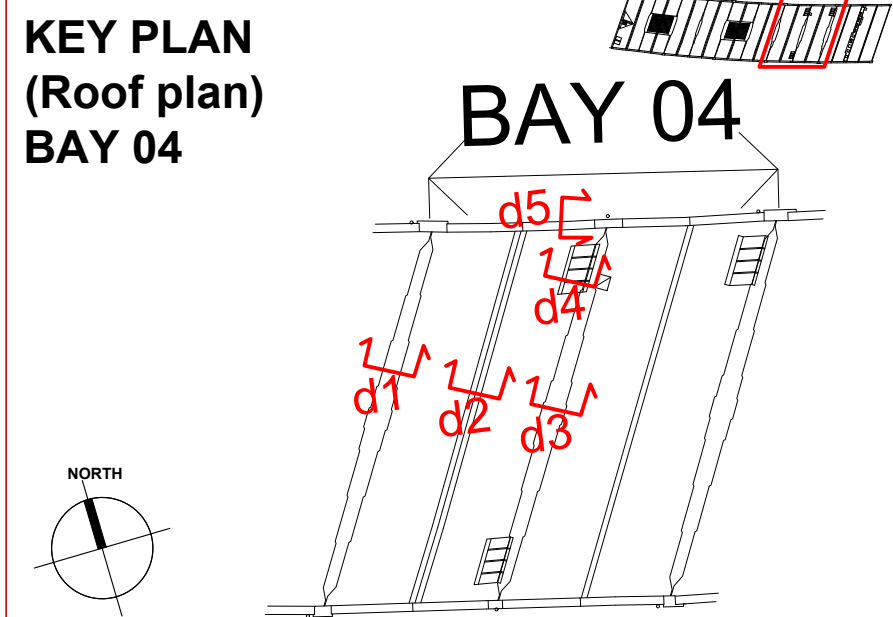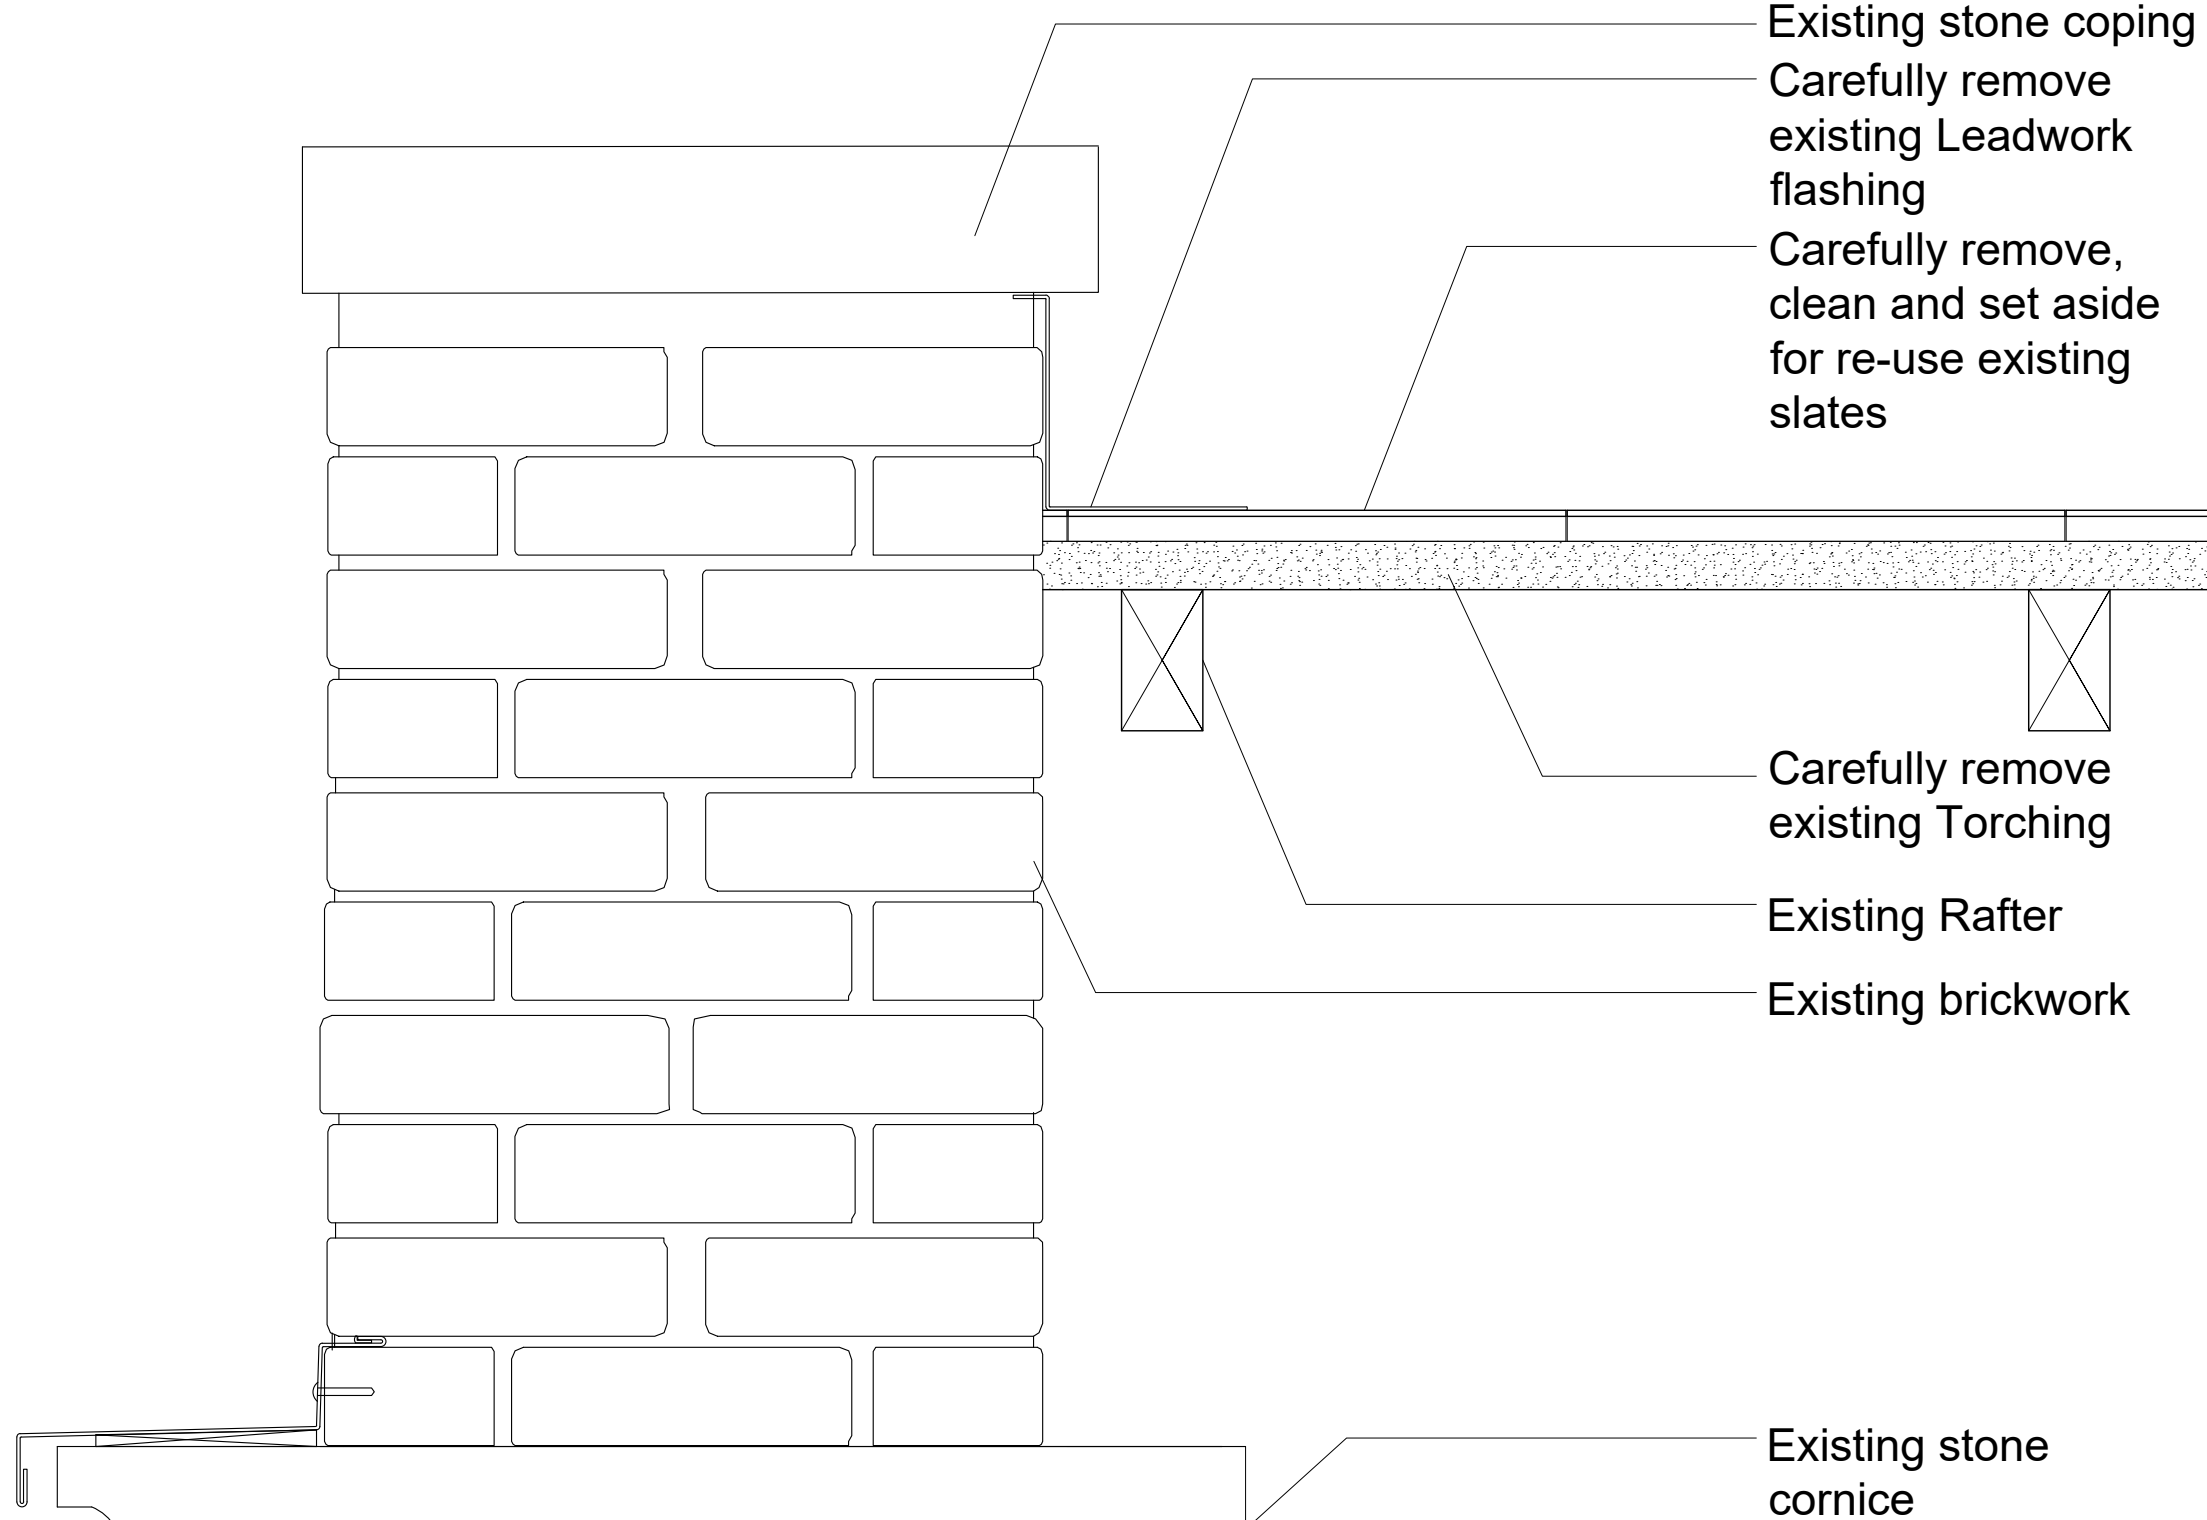

BASED ON MEASURED SURVEY BY "SITECH SURVEYING SERVICES"					
JOB TITLE Essential Repair, 1830 Warehouse, Science & Industry museum M3 4FP		JOB NO. 275	DRWG. TITLE Bay 04 Roof: Existing detail		STATUS Planning
		DRWG. NO. 275 / PD / 130 (A1 ORIGINAL FORMAT)		REV:	SCALE: 1:5@A1 1:10@A3
Studiodownie		TEL: +44 (0) 20 7299 7766		Drawn by: JP	DATE: 16/02/23
ARCHITECTS LLP		info@studiodownie.com			
All dimensions to be checked on site by the Contractor and confirmed with the Architect prior to construction. Do not scale off this drawing.					