
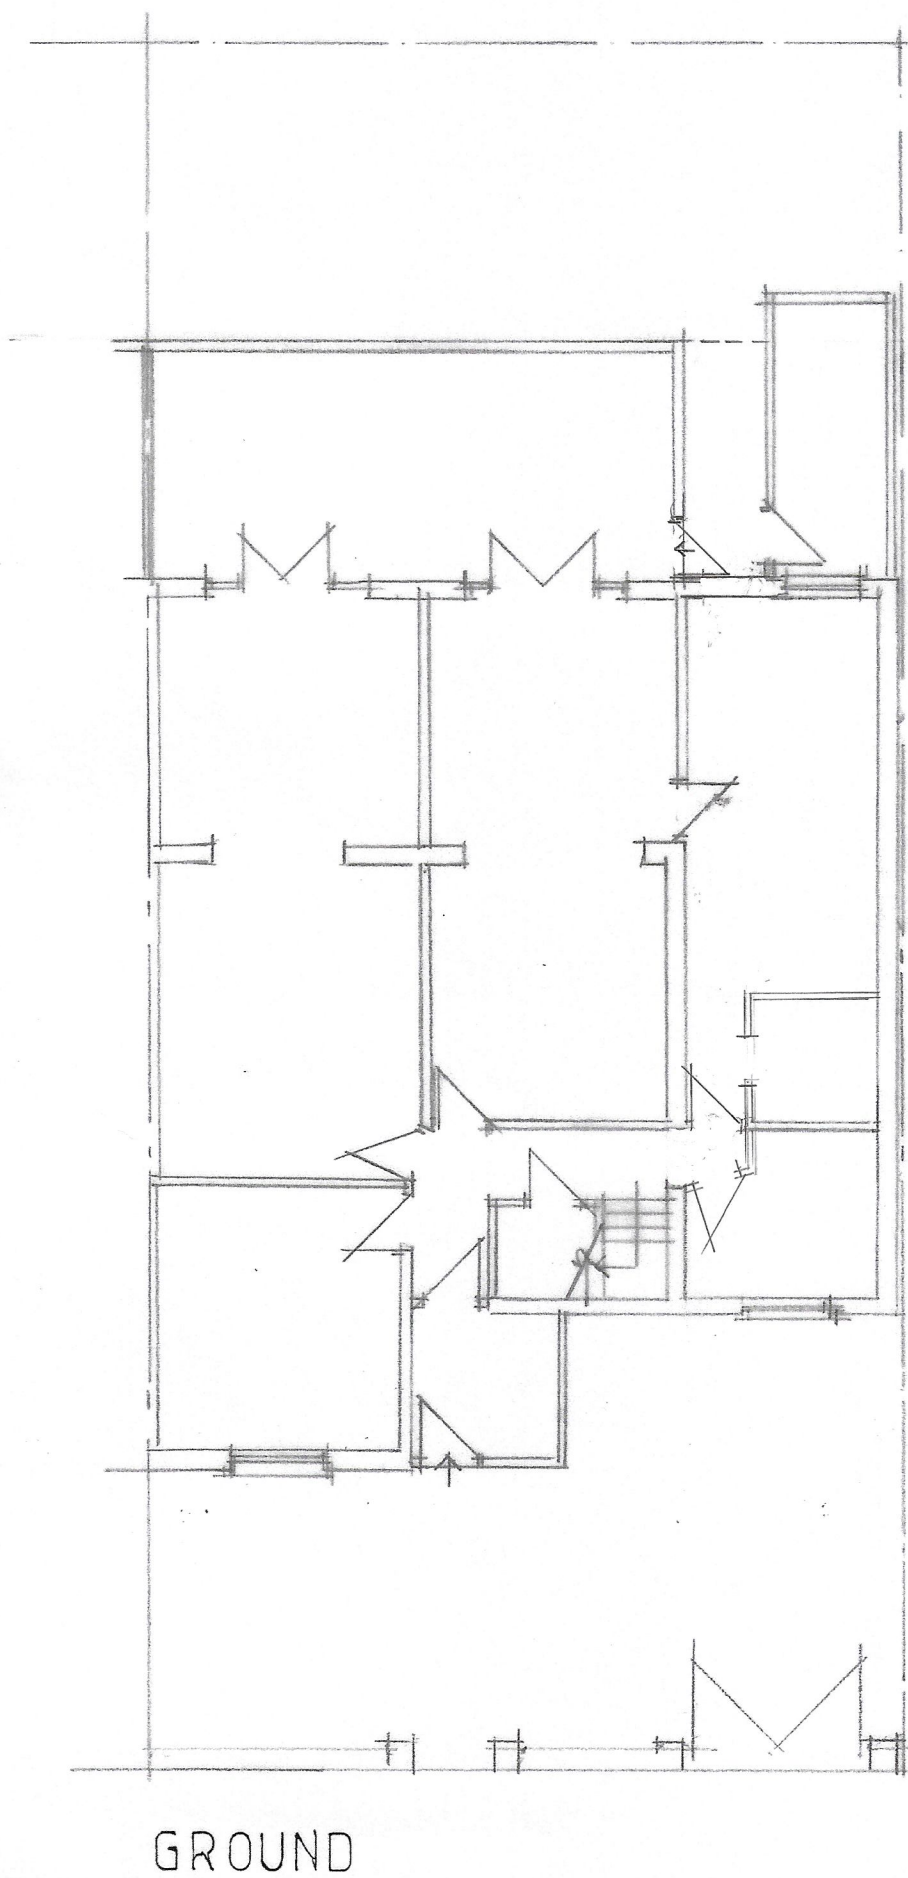


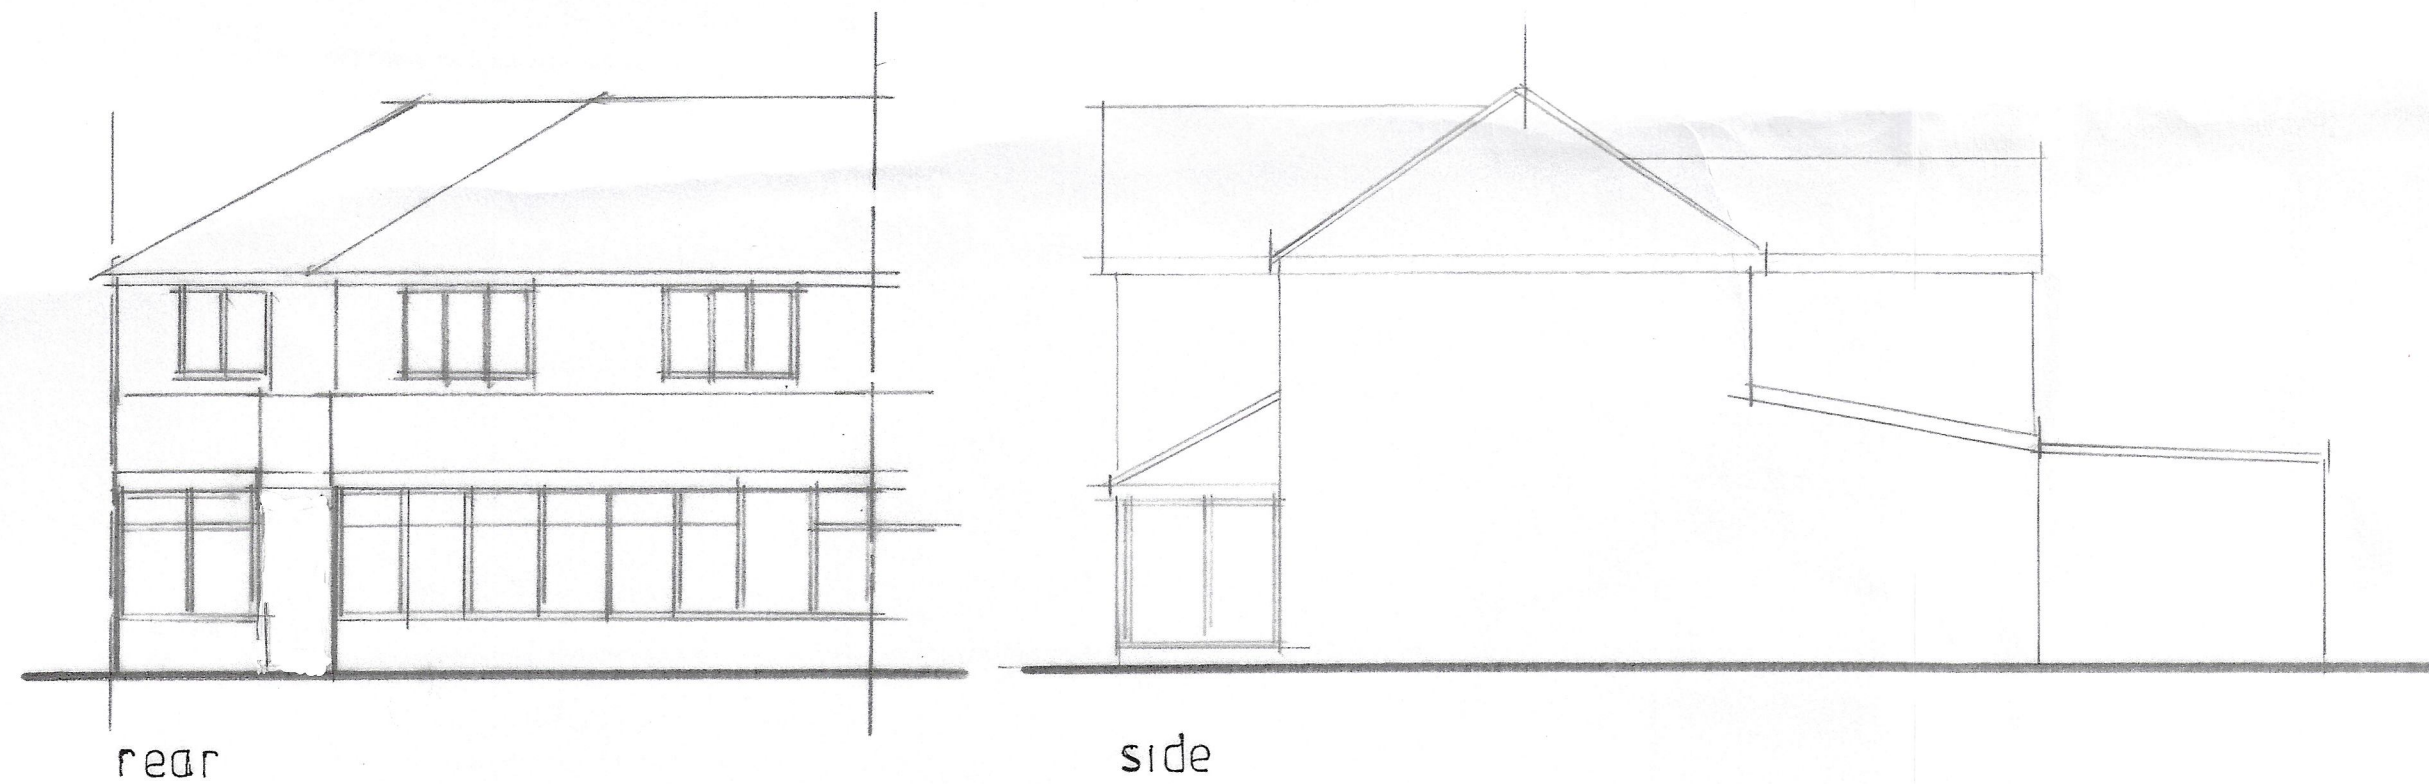

CLIENT
MR N AHMED
7 TELFER ROAD
RUSHOLME M13 0XS

JOB TITLE
PROPOSED GROUND FLOOR
REAR REAR EXTENSION

DRG. TITLE
PLAN & ELEVATIONS
AS EXISTING

**HOLBOROW +
ORMESHER +**
Limited

**architectural &
interior design**

15 OVERTON CLOSE
MIDDLEWICH
CHESHIRE CW10 0PZ

phone: 07770 834939

ISSUE	ORIGINAL	1	2	3	4	5	6	7
REVISION								
DATE								
DRAWN								
CHECKED								
APPROVED								
SCALE	1:100 at A2							
DRAWING NUMBER	2281/23/01							