



KEY

Notes

1. Sections show typical arrangement - for landscape details refer to drawing series 0200 & 0400.
2. Sections do not account for insulation to building perimeter. Level of facade concrete upstand to subconcrat design - level shown indicative. Refer to SHP drawings for building interface details. Sections show cladding/insulation ending 75mm below finished surface. Detail by others.
3. For details to screed, waterproofing and drainage perforations through podium slab refer to Trace drawings
4. For details to paving build up, footings, surface water drainage refer to drawings by ROC
5. For landscape specification refer to document: **252194-LPP-90-SW-L00-SSP-L-0600 - NBS 252194-LPP-90-SW-L00-SSP-L-0620**

Surfaces:

S01: Concrete slab paving as Q25/315. Refer to detail drawing 252194-LPP-95-SW-L00-DET-L-0210

S04: Tactile paving as Q25/320.

S06: Scoutmoor Yorkstone slab paving to match existing to footway. Refer to Curtin's drawing
061639-707 and 708 for details
S06a: 50mm thick.
S06b: 75 mm thick
(P1) strengthened construction (200mm reinforced concrete over 225mm subbase)
(P2) standard construction (130mm concrete road base over 270mm subbase)

S10: Existing Scoutmoor Yorkstone slab paving outside of construction area lifted and relaid

Kerbs & edgings:

K03: New kerb with 125mm upstand to match existing on Whitworth Street. Refer to Curtin's drawing **061639-702** for details

K04: YConcrete step units with inlaid anti-slip strip as **Q25/320**. Refer to drawing **252194-LPP-95-SW-L00-DET-L-0210 & 252194-LPP-95-SW-L00-DET-L-0460**

Walls / Boundaries


W06: New sandstone cladding to ground beam on boundary of Whitworth Street as
F21/110. Refer to detail drawing **252194-LPP-95-SW-L00-DET-L-0411**

B02: Steel handrail to steps as **L37/310**. Refer to detail drawing **252194-LPP-95-SW-L00-DET-L-0460**

Drainage:

Proposed drainage: Refer to drawing **252194-LPP-52-SW-L00-DPL-L-0007** for details and ROC drawing **REF 3251-BX-DR-02**

D01: Aco M150D Brickslot drainage channel - 105mm standard depth.

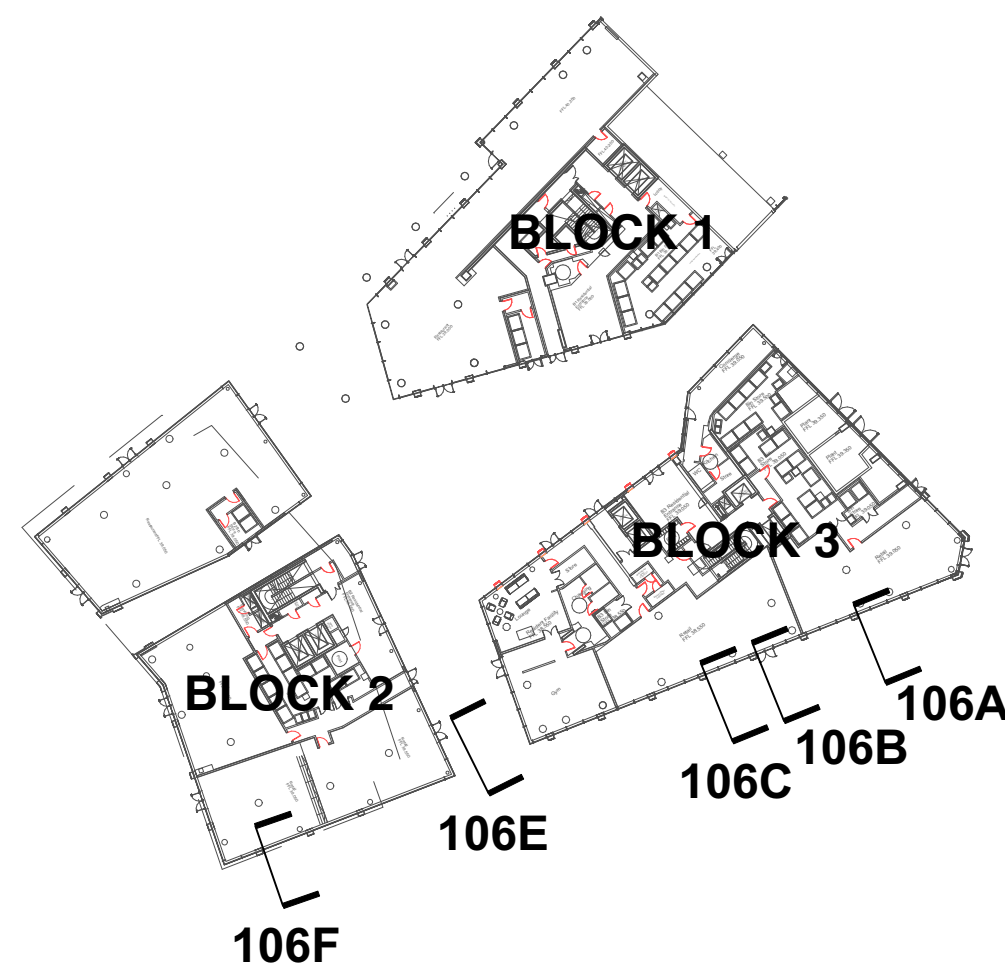

C8	RD	2021-04-14	Final Construction issue	
C7	RD	2020-10-06	Final Construction issue	
C6	RD	2019-08-28	Changes in line with agreed VE 13-8-19	
C5	RD	2019-05-15	Detail added to step spec.	
C4	RD	2019-02-12	General updates to notes and waterproofing.	
C3	RD	2018-12-11	ACO drain on Whitworth Street extended. Ground beam notch updated as RoC proposals.	
C2	RD	2018-11-20	Key notes amended. Levels added.	
C1	RD		Issued for Construction	

© All information contained within this document remains copyright of Landscape Projects Ltd. and shall not be reproduced without prior consent.

(1) Do not scale from drawings - use written dimensions only. (2) All dimensions are in millimeters unless noted. (3) All dimensions shall be verified on site before proceeding with the work. (4) Landscape Projects shall be notified of any discrepancies. (5) Engineer to specify all sub-bases. Any below ground construction is indicative.

Project Title Manchester New Square Manchester				Drawing Title Detailed Sections Whitworth Street			
Drawn Date 2016-01-29		Drawn RD		Checked NCS			
Scale 1:20 @ A1		Status Final		Revision C8			
Drawing No.							
252194	LPP	90	SW	L00	DSE	L	0106

The logo for Landscape Projects is displayed in a minimalist, high-contrast style. The words "landscape projects" are written in a lowercase, sans-serif font, with "landscape" in black and "projects" in white. This text is contained within a white rectangular box that is part of a larger black rectangular frame. Below the logo, the company's contact details are listed in a clean, sans-serif font: "Landscape Architecture & Design", "31 Blackfriars Road Salford Manchester M3 7AQ", "PHONE: 0161 839 8336 FAX: 0161 839 7155", and "EMAIL: post@landscapeprojects.co.uk".