
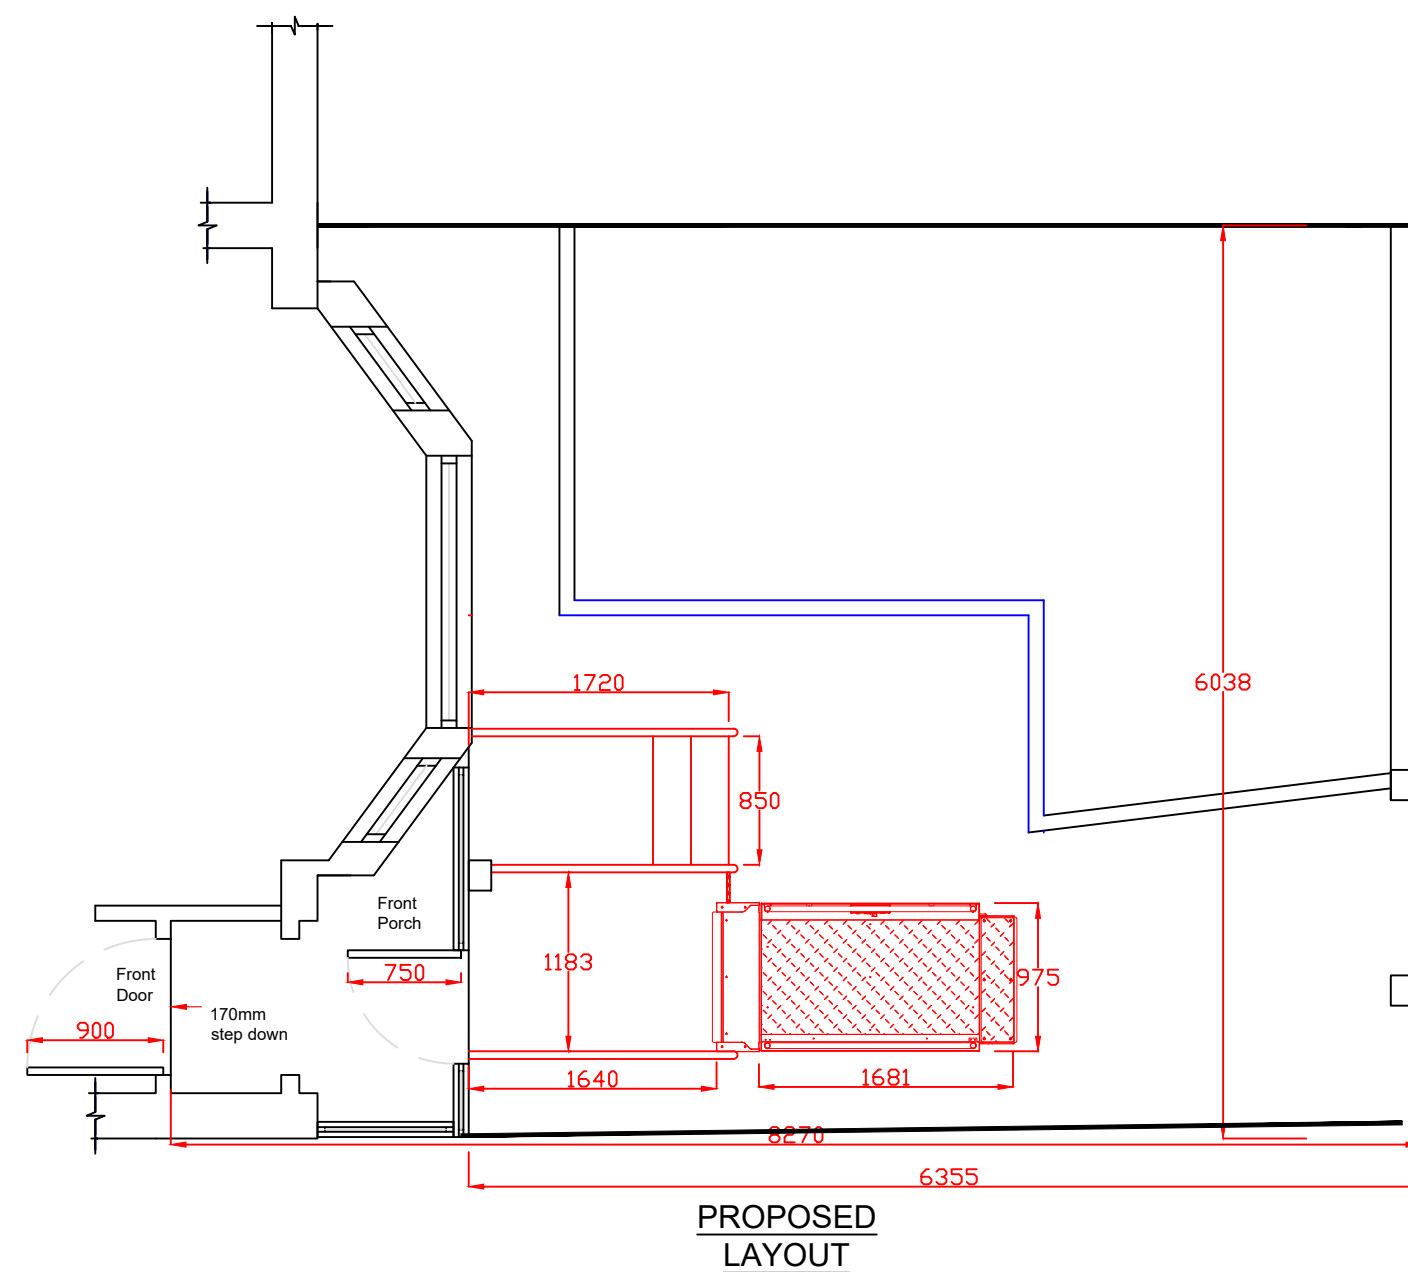


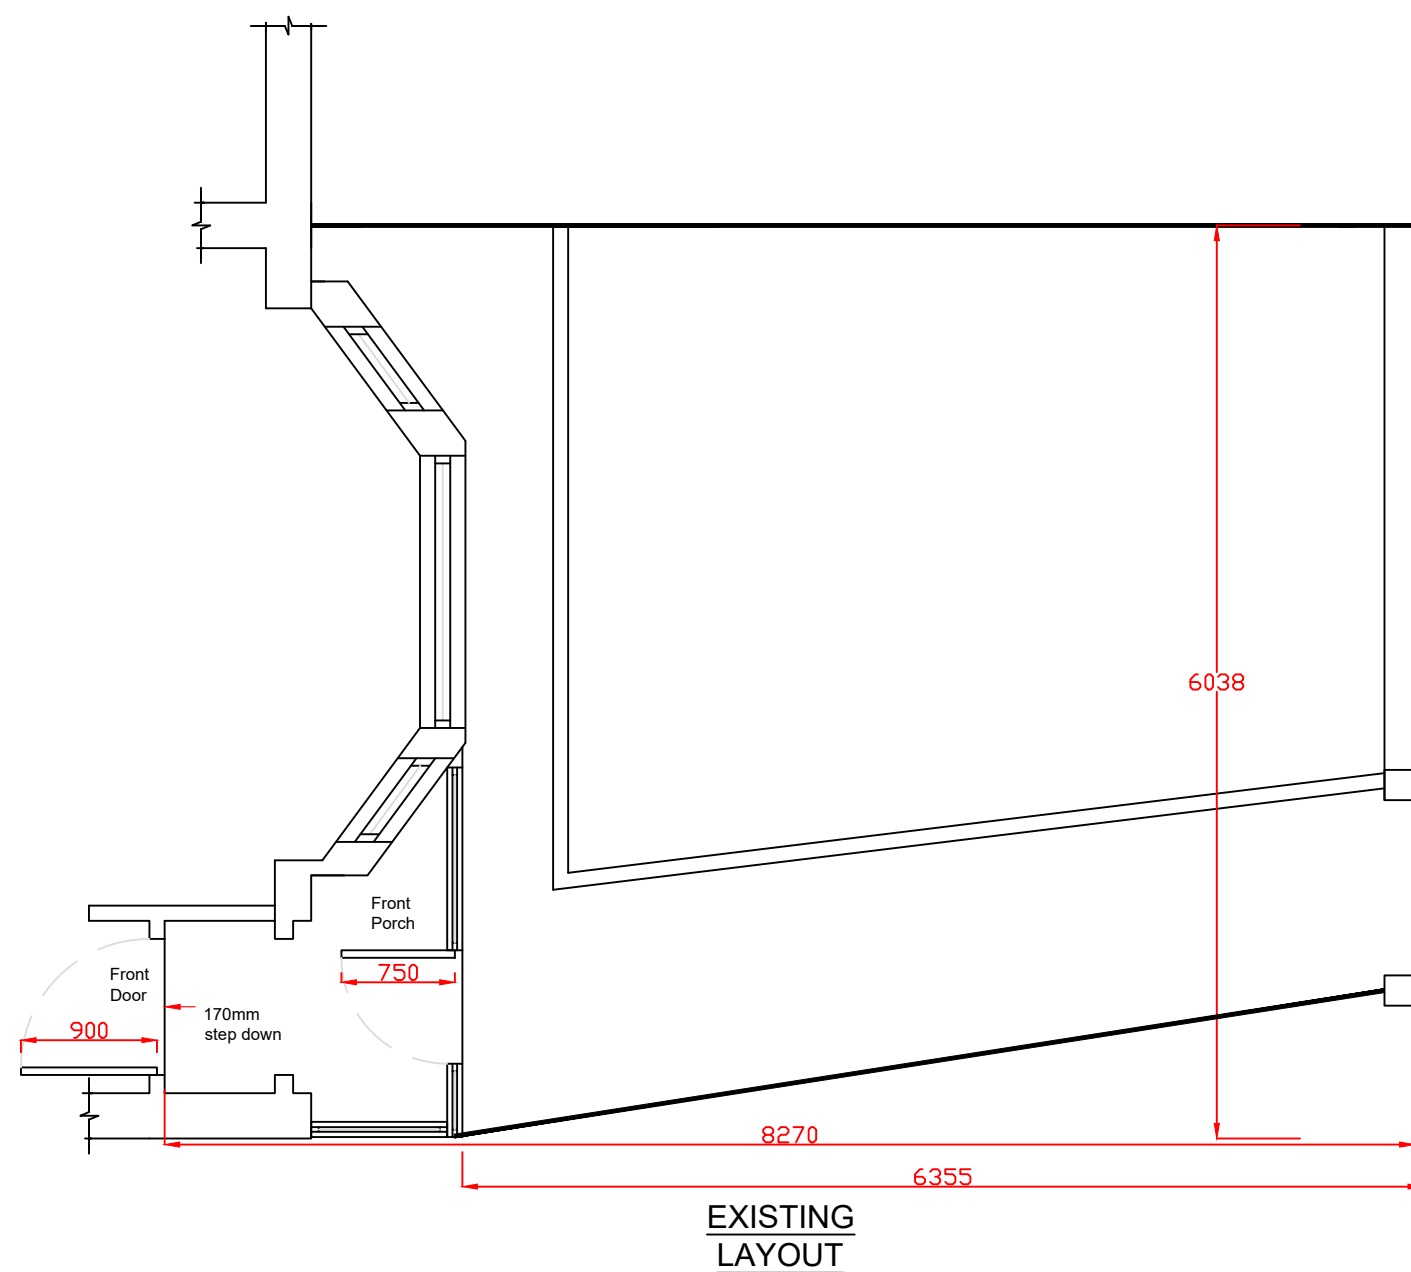

Manchester
Equipment and
Adaptation Service
Unit 1 Poland
Street, Ancoats
Manchester
M4 6AZ

Project: ramp to front door

Mrs Sylvia Moore
100 Burnage Lane
Burnage
Manchester
M19 2NG

Drawn By:

DS

Scale:

1/50

Date: 11/02/2022

22/09/2022

Drawing No:

1



Manchester
Equipment &
Adaptations
Partnership