



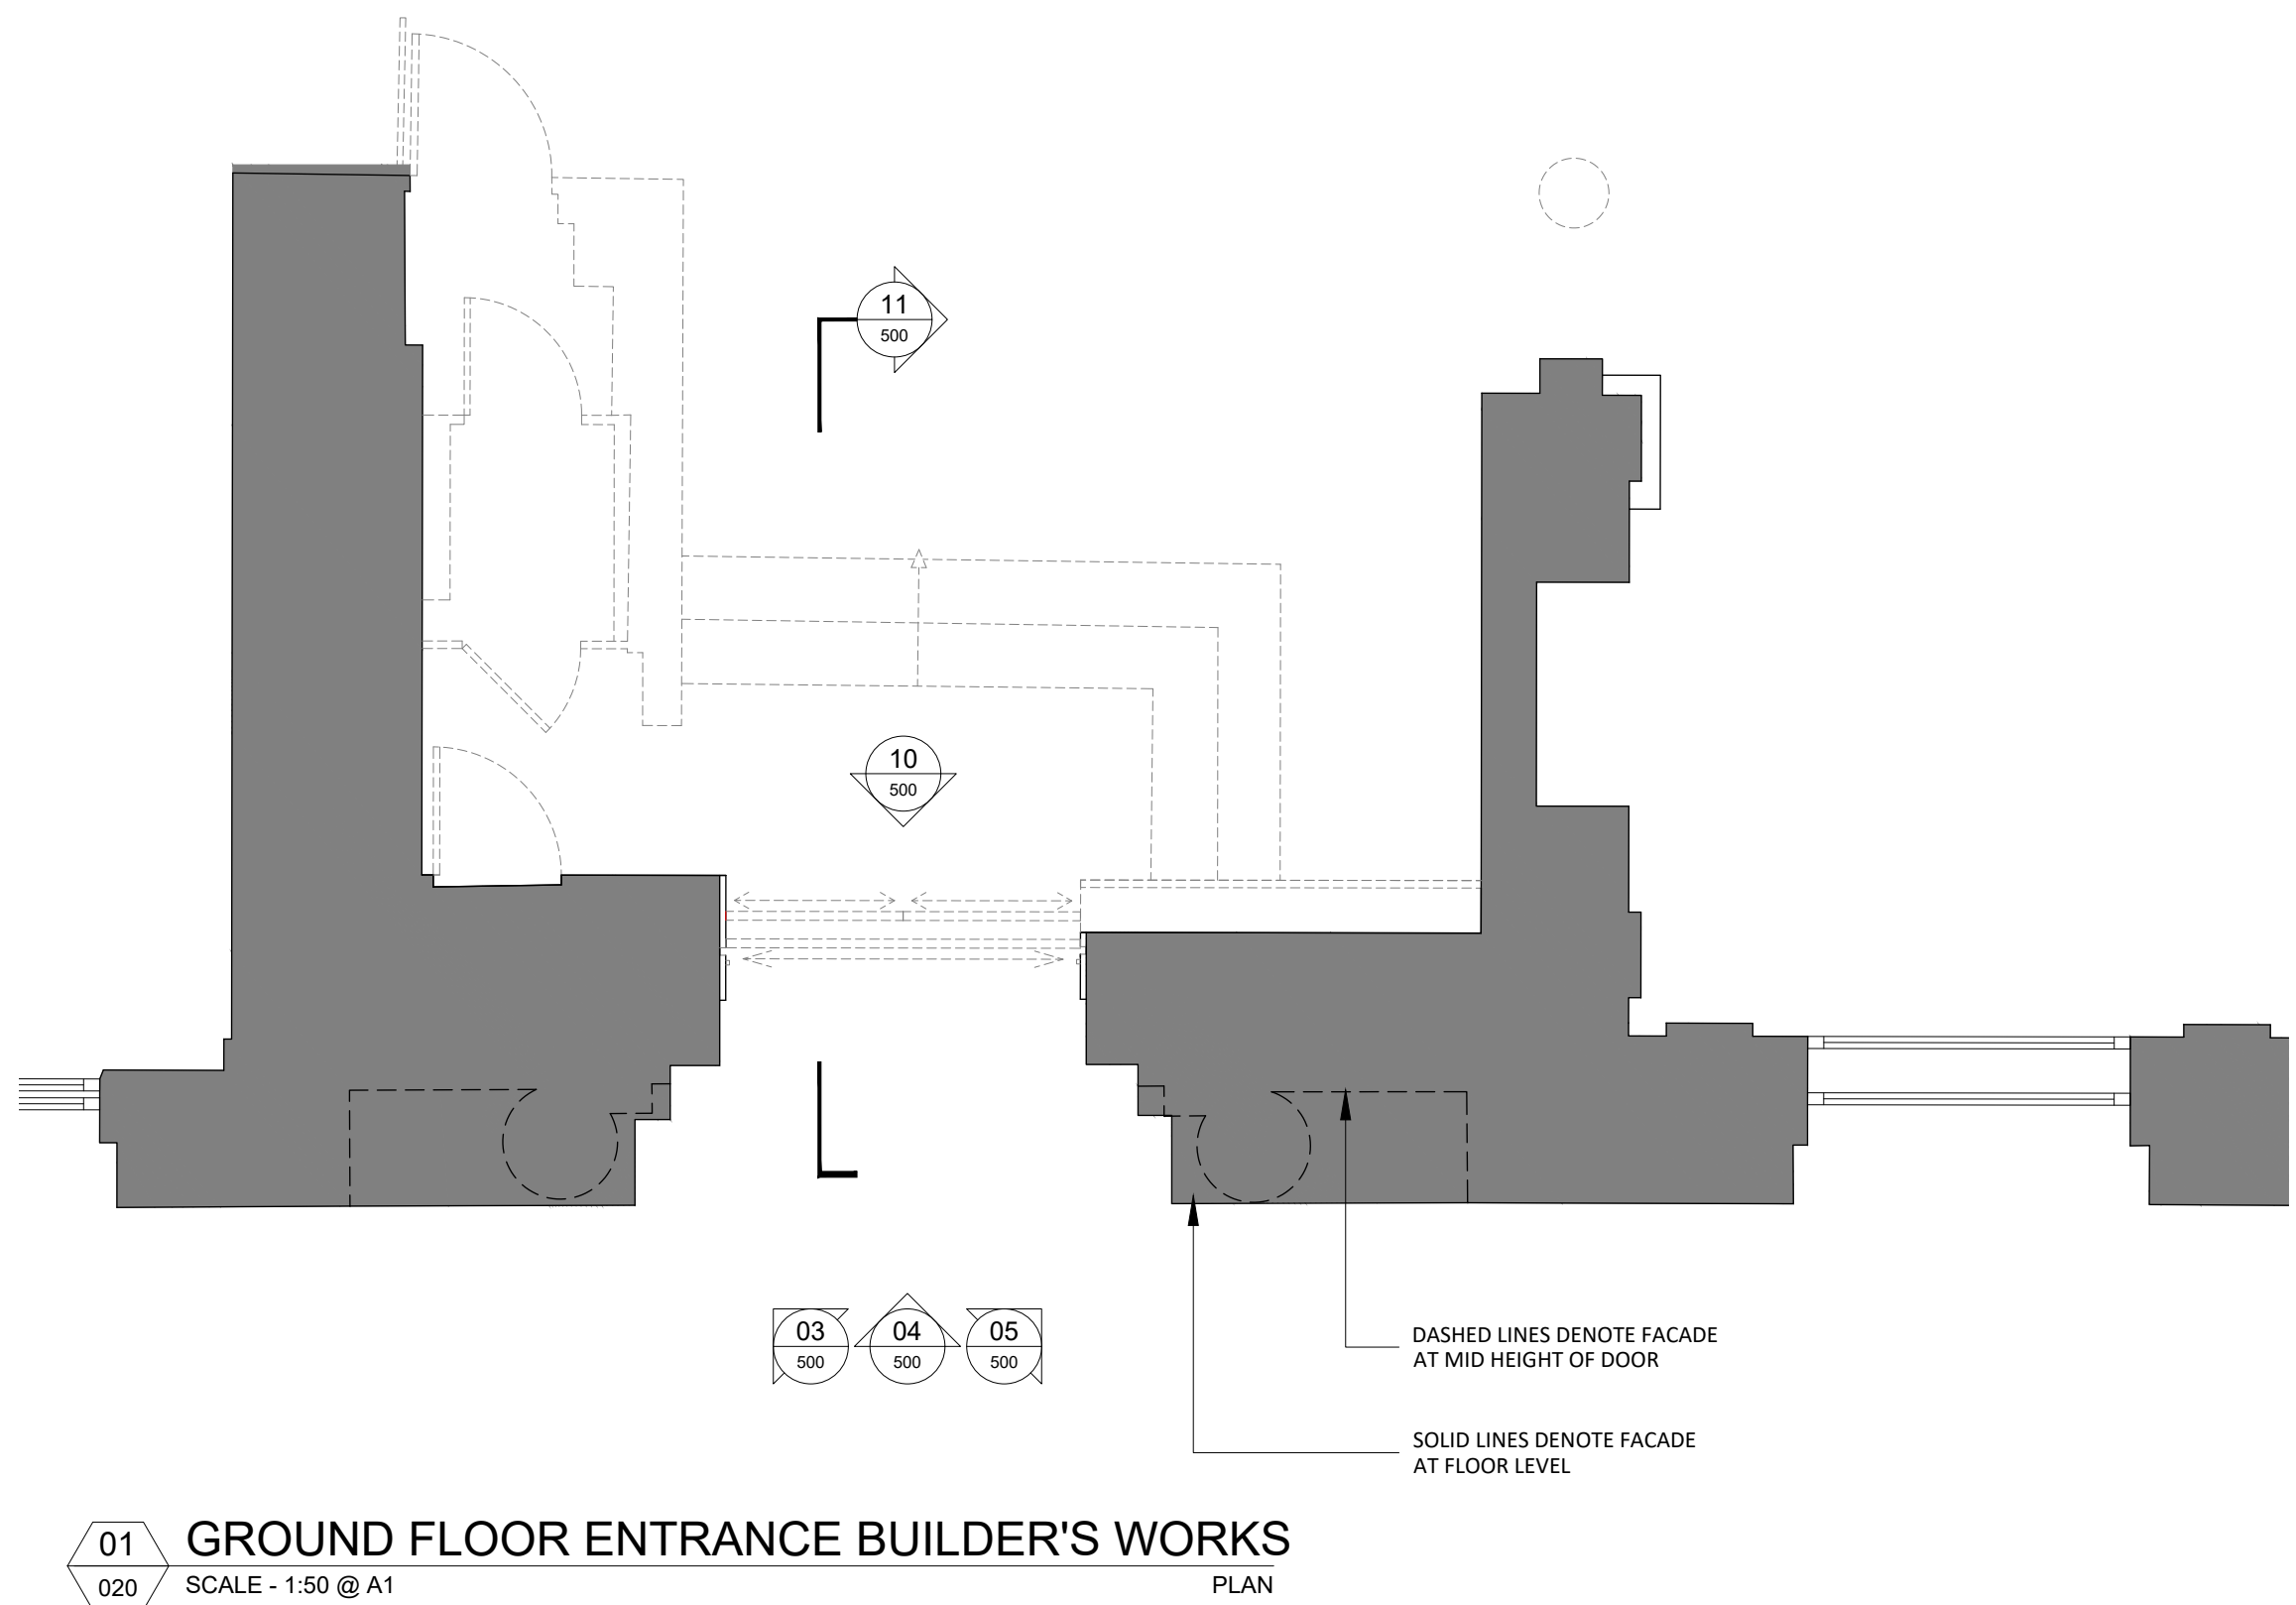

01 GROUND FLOOR ENTRANCE BUILDER'S WORKS
020 SCALE - 1:50 @ A1
PLAN

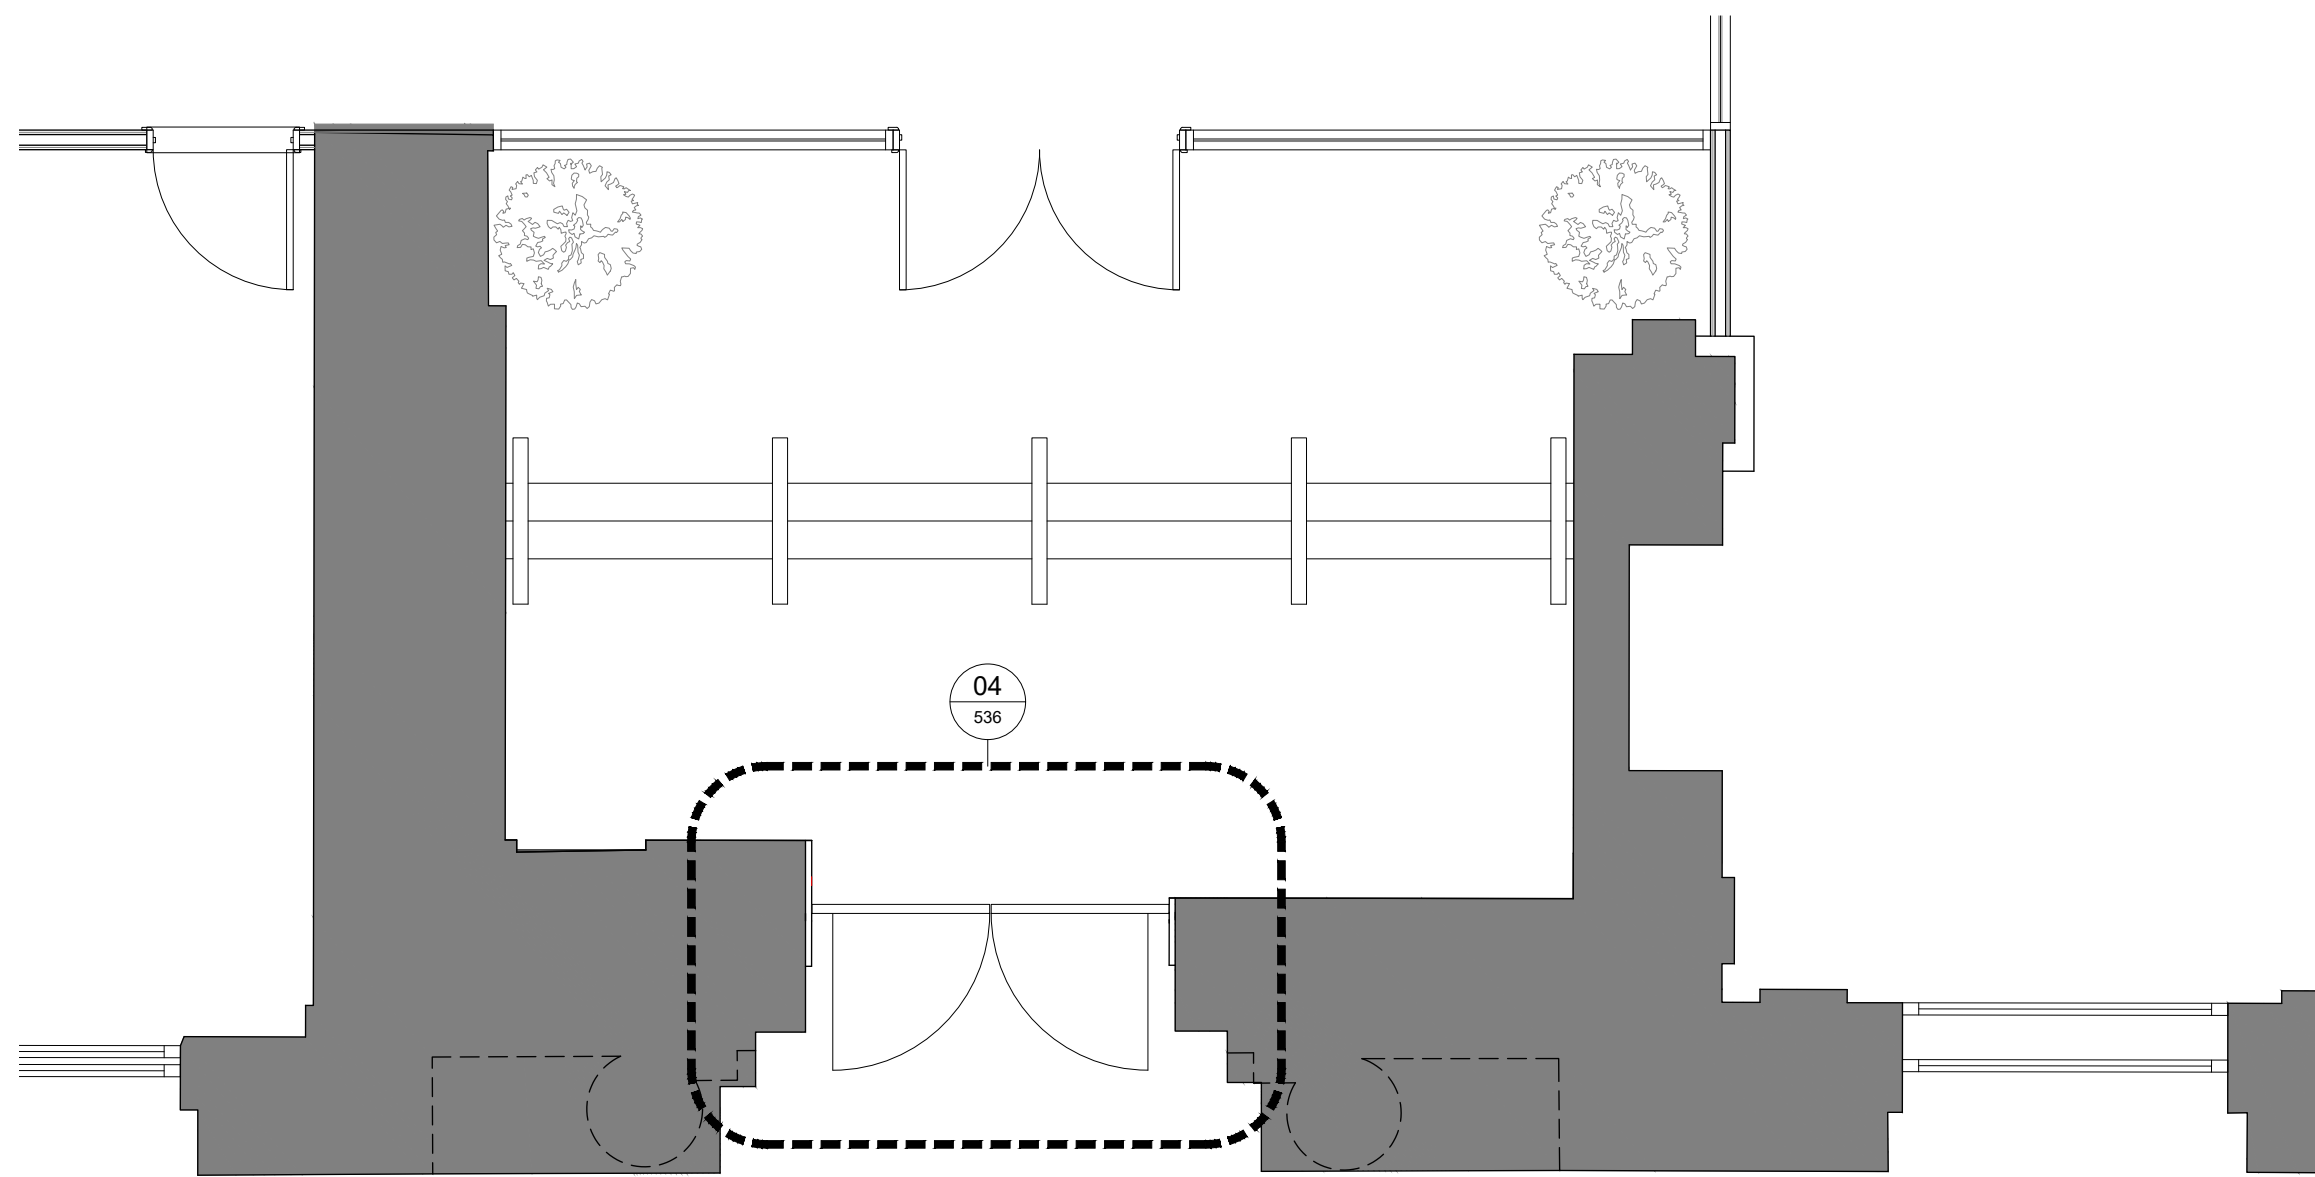


02 GROUND FLOOR AS PROPOSED
100 SCALE - 1:50 @ A1
PLAN




03 EXISTING MAIN DOOR
500 NTS
EXTERNAL PHOTO




04 EXISTING MAIN DOOR
500 NTS
EXTERNAL PHOTO

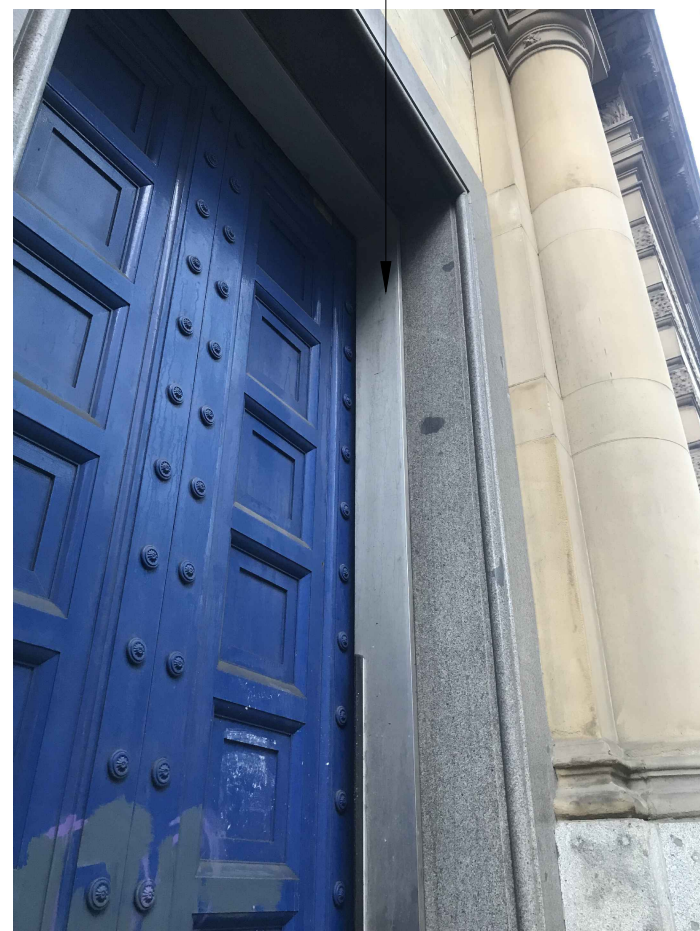


05 EXISTING MAIN DOOR
500 NTS
EXTERNAL PHOTO

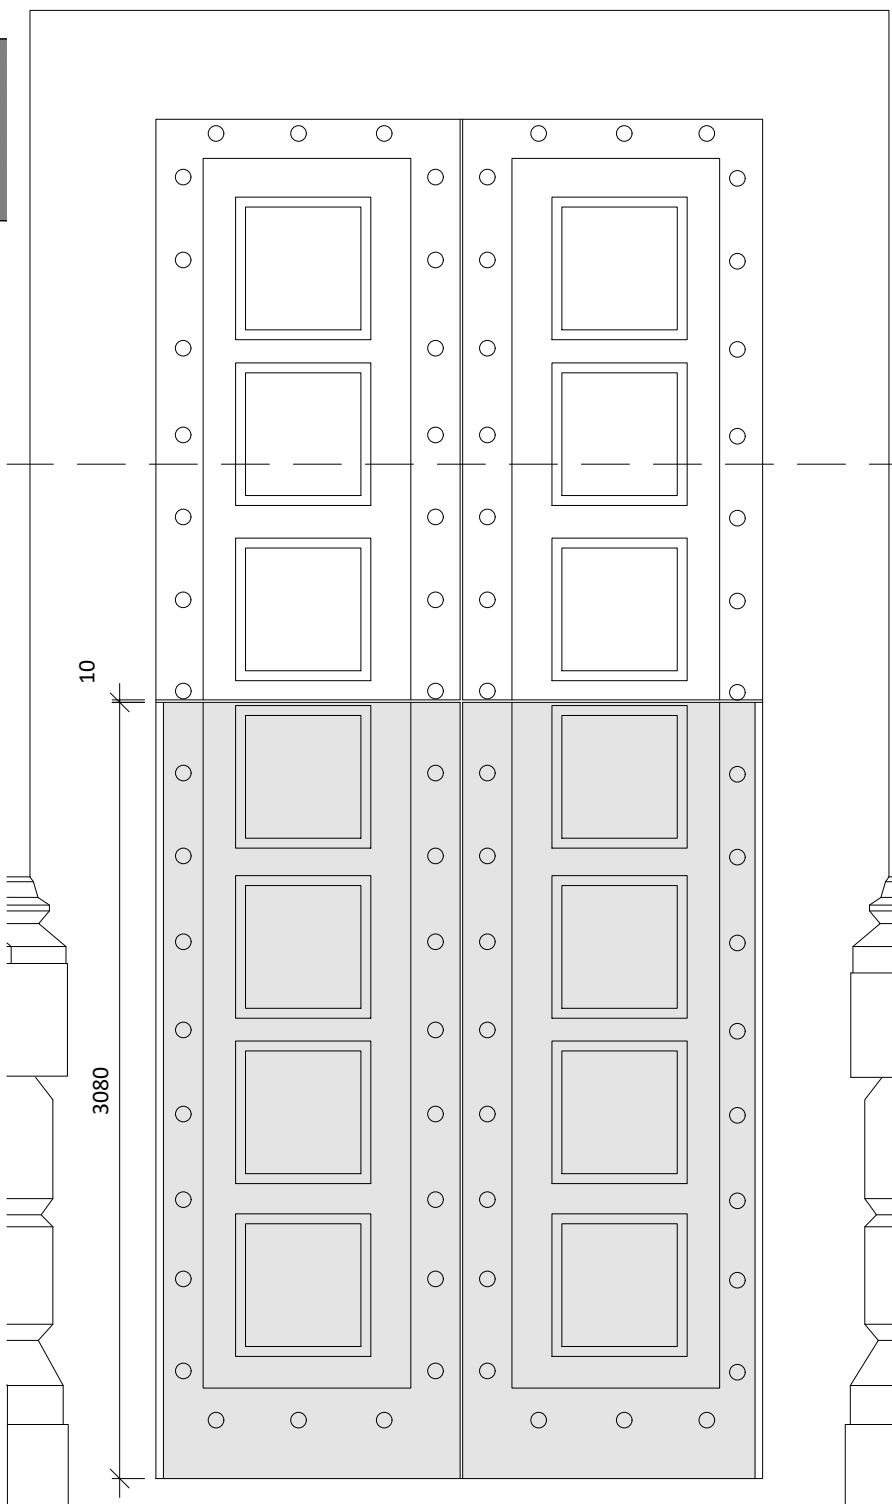

08 EXTERNAL DOOR ELEVATION
500 SCALE - 1:30 @ A1
AS PROPOSED

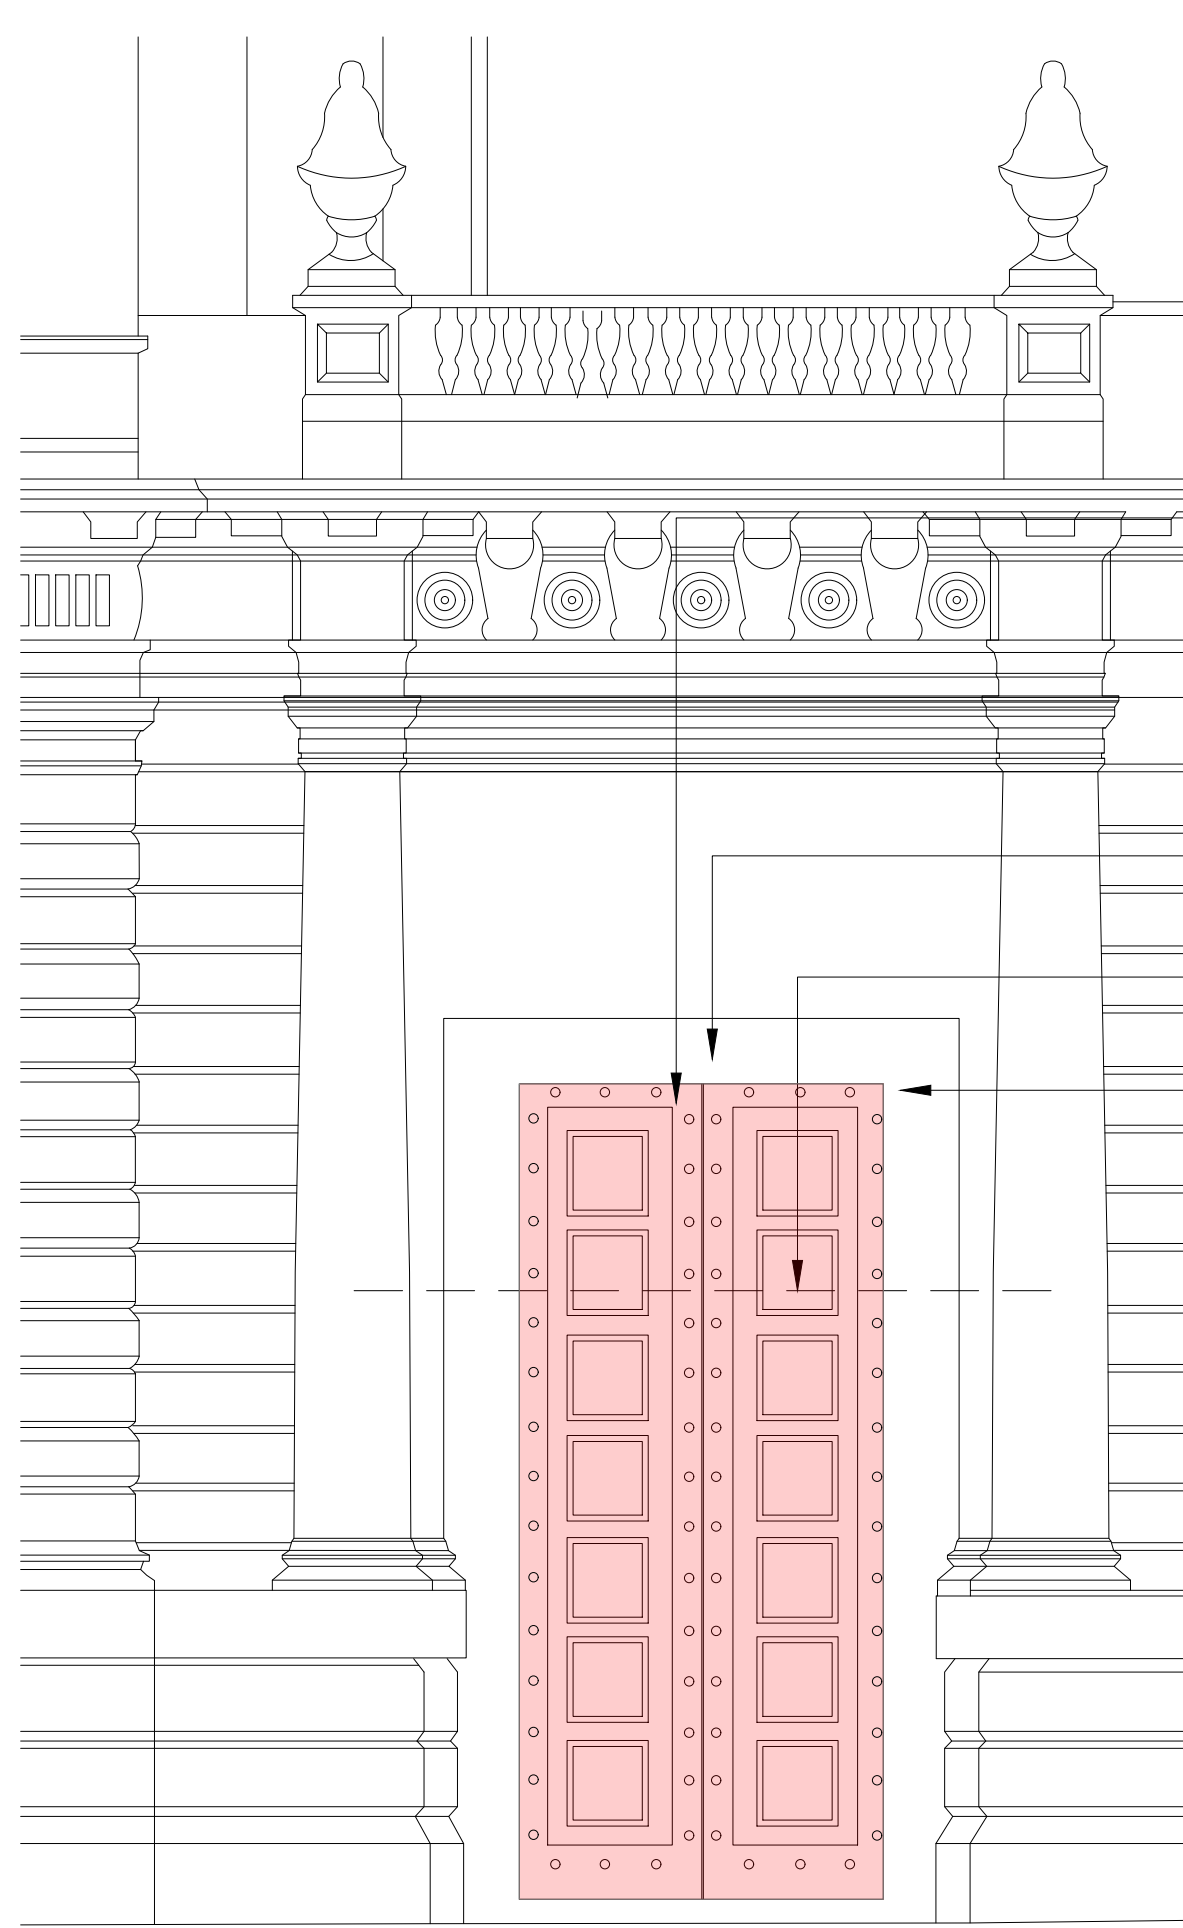


06 EXTERNAL DOOR ELEVATION
500 SCALE - 1:50 @ A1
AS EXISTING

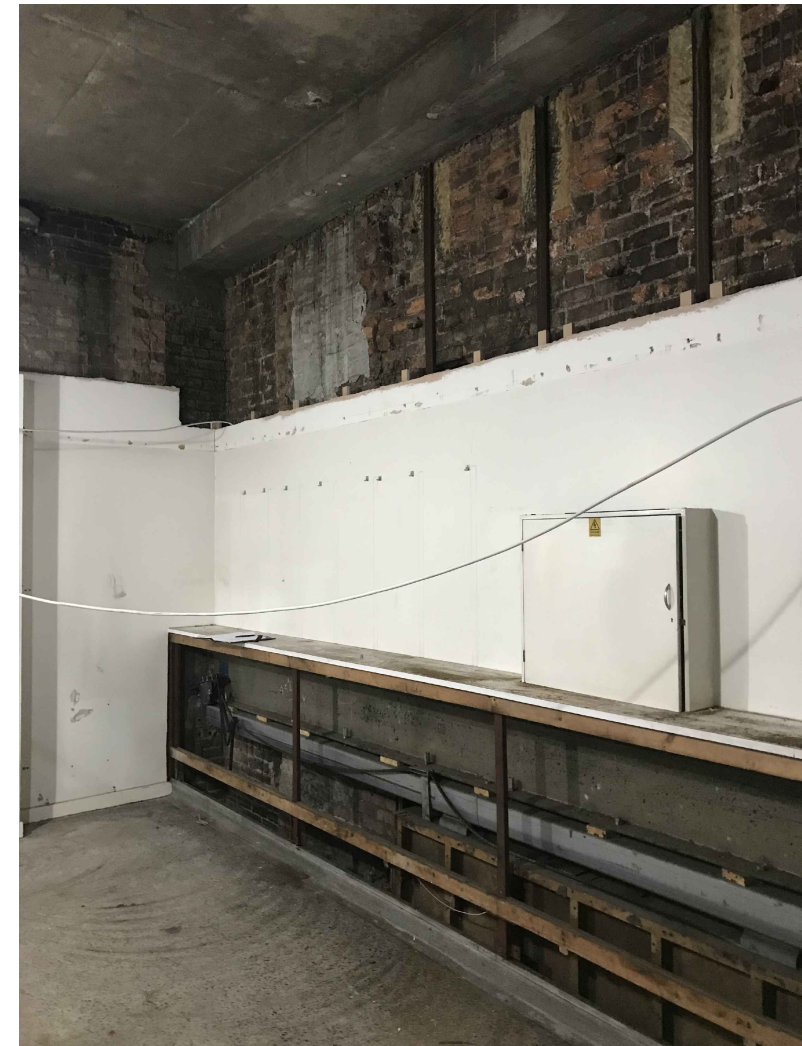


09 FIRST FLOOR DOOR HOUSING
500 NTS
INTERNAL PHOTO



10 EXISTING ENTRANCE LOBBY
500 NTS
INTERNAL PHOTO

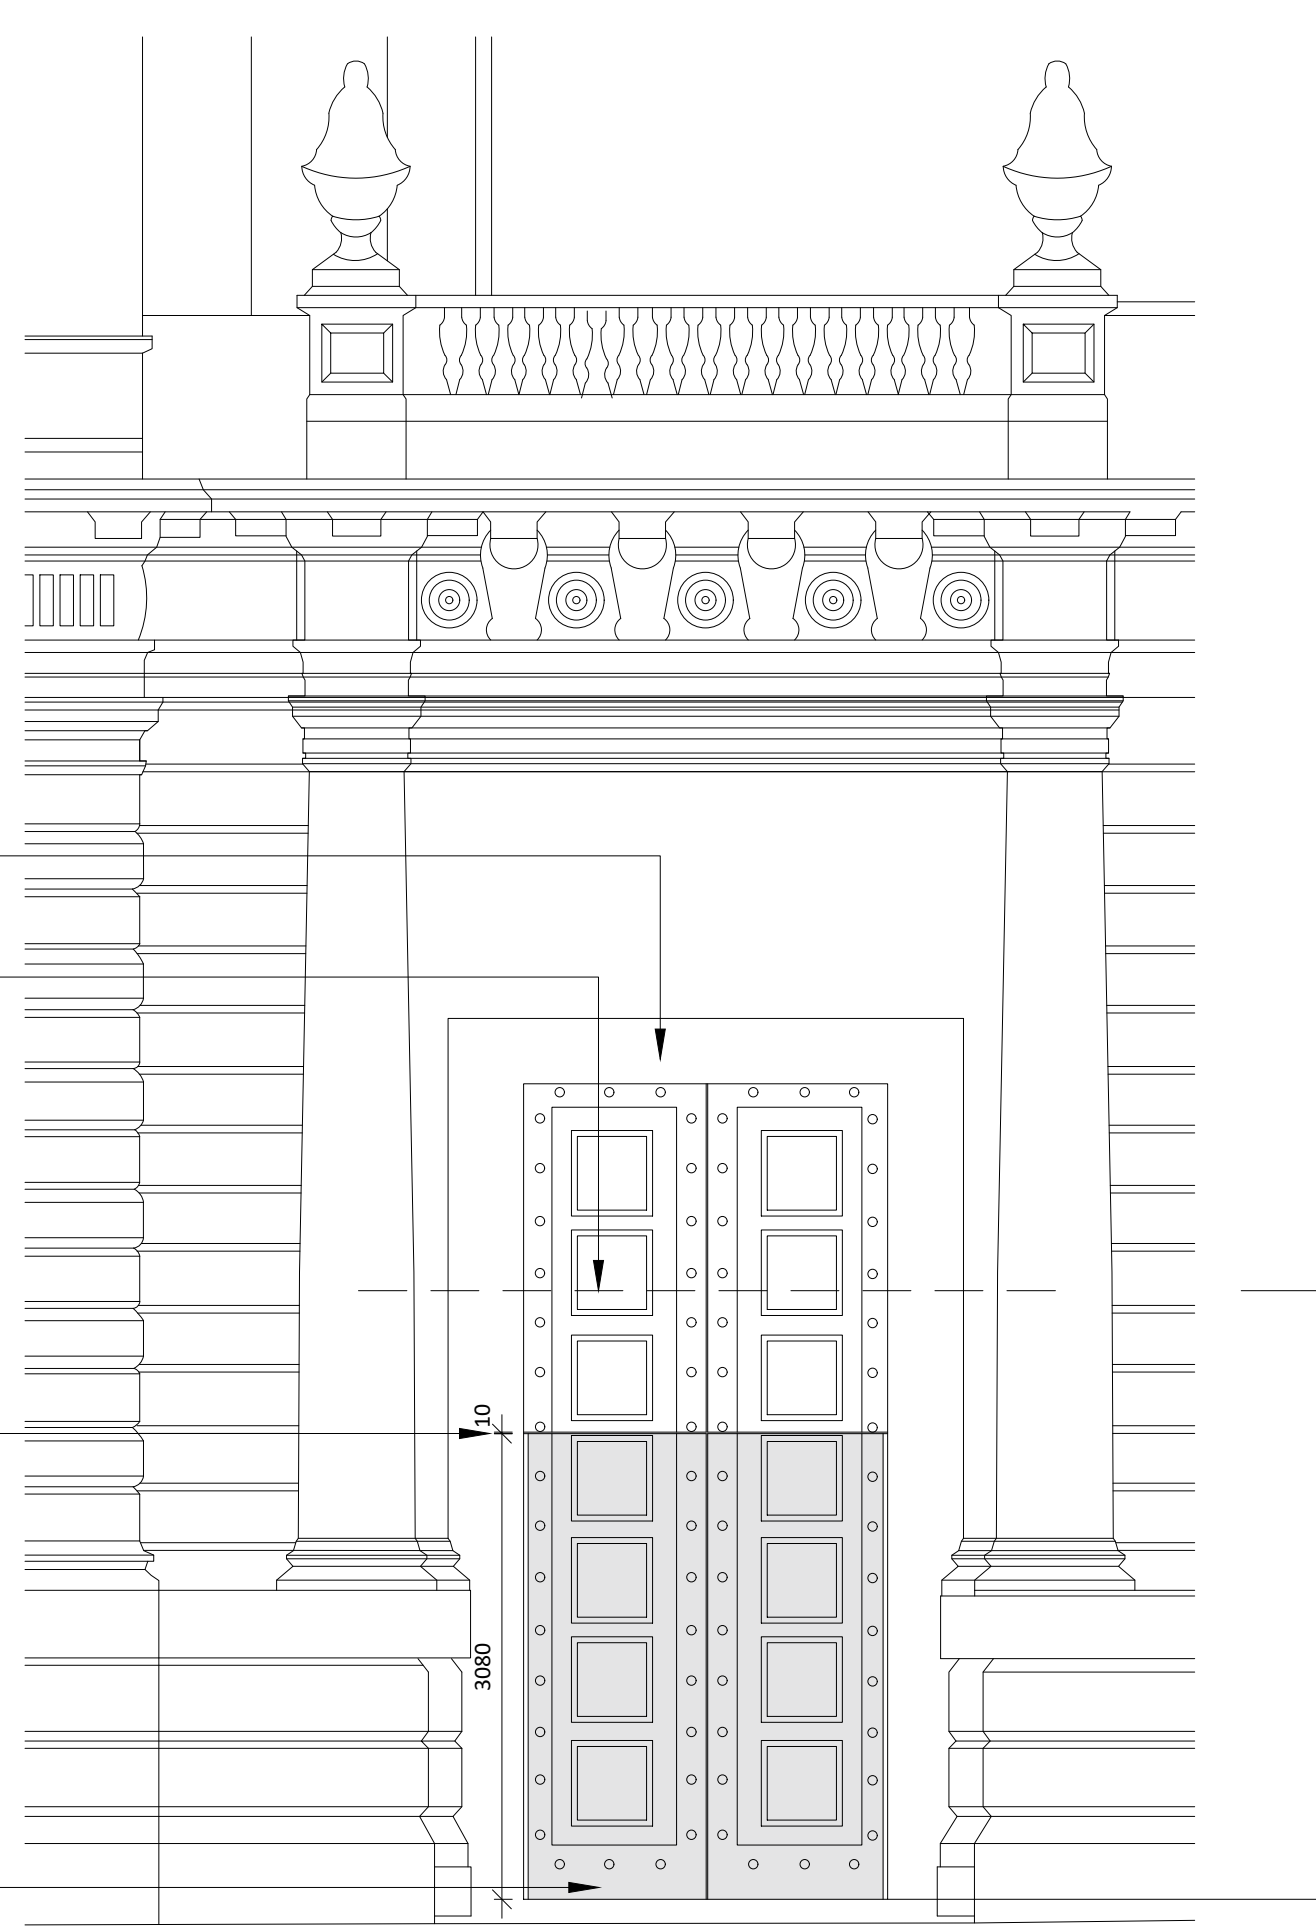

07 EXTERNAL DOOR ELEVATION
500 SCALE - 1:50 @ A1
AS PROPOSED

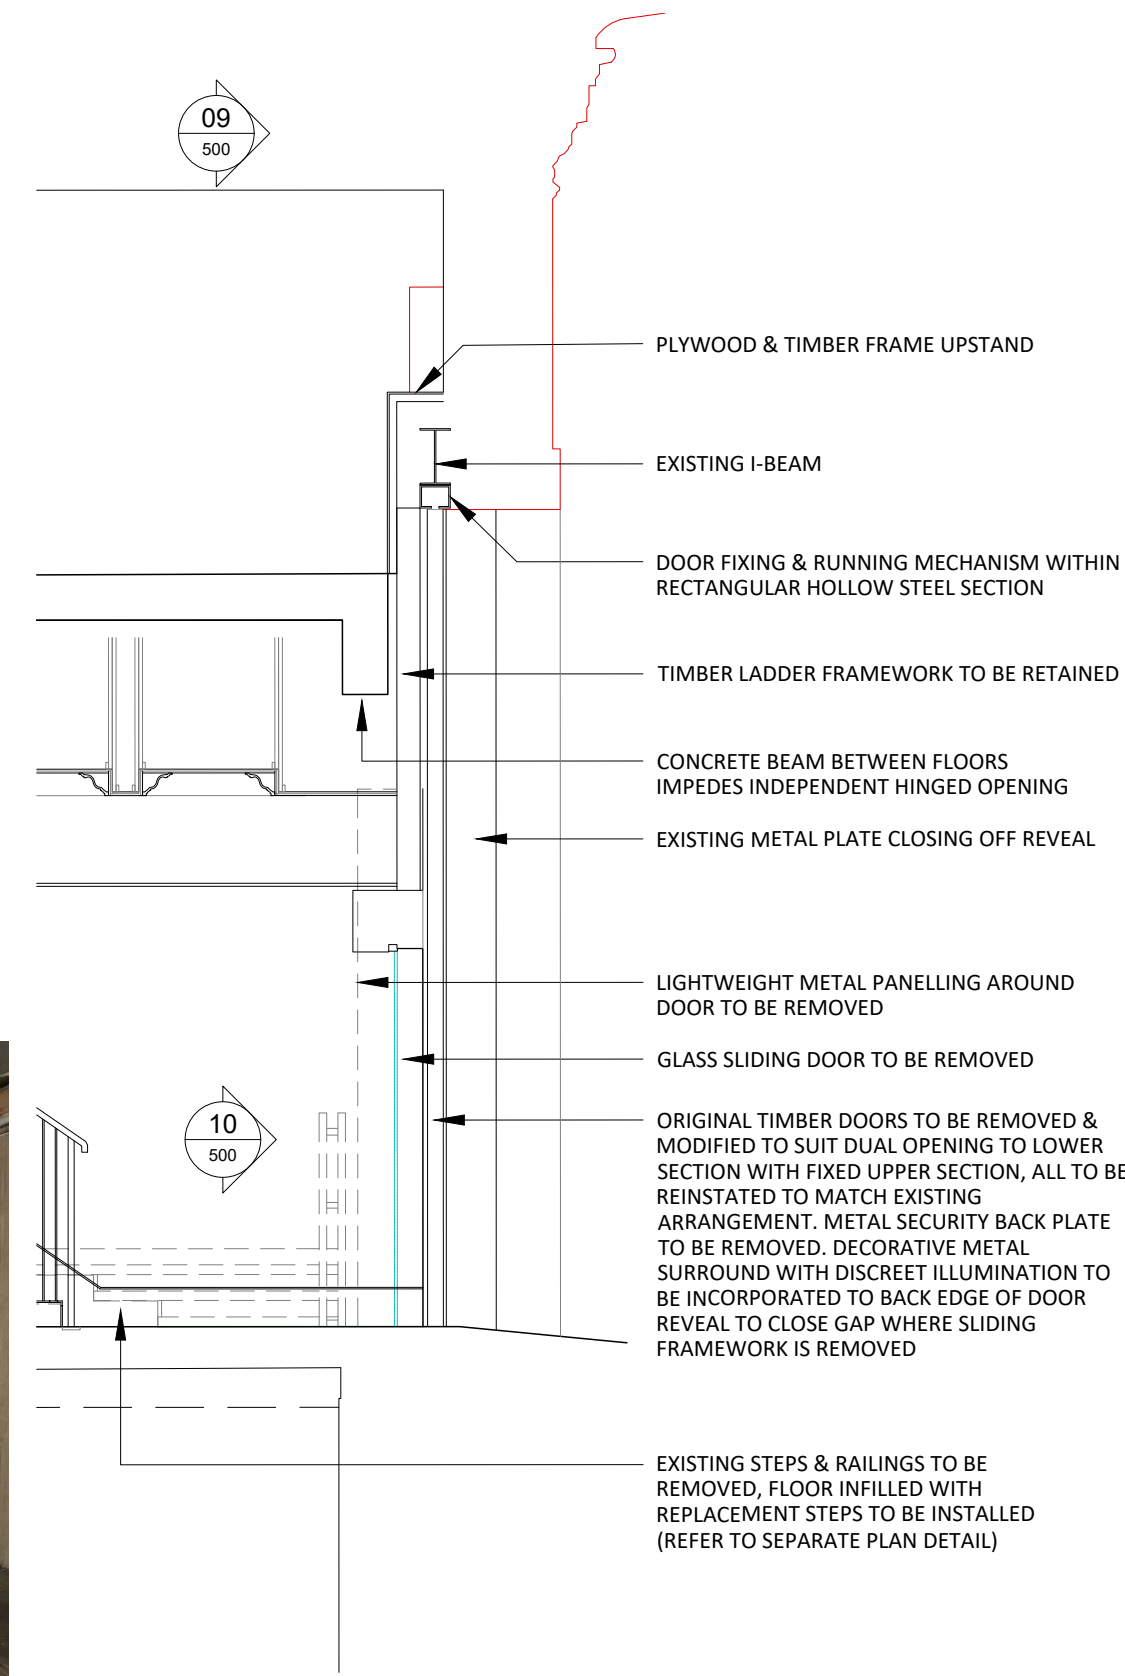

11 DOOR SECTION DETAIL
500 SCALE - 1:50 @ A1

NOTES

DO NOT SCALE FROM THIS DRAWING.
ALL DIMENSIONS TO BE CHECKED ON SITE.
(DRAWINGS MAYBE SCALED FOR LOCAL AUTHORITY & PLANNING PURPOSE ONLY)
COPYRIGHT PROTECTED.

0 0.5 1.0 2.0 2.5m

Scale 1:50

FOR PLANNING
DO NOT USE FOR CONSTRUCTION

GENERAL PLANNING NOTES:

ALL DIMENSIONS TO BE CHECKED ON SITE PRIOR TO ANY MANUFACTURE OR CONSTRUCTION OF EQUIPMENT, FINISH, SIGNAGE ETC.

DRAWINGS TO BE READ IN CONJUNCTION WITH THE FOLLOWING STAGE 3 INFORMATION:

- STRUCTURAL ENGINEER'S DESIGN & RECOMMENDATIONS (DWLP)
- HERITAGE REPORT (PAUL BUTLER ASSOCIATES)
- M&E AND FIRE STRATEGY (HILSON MORAN)