

P	Planning Submission	14.6.2020	SH	
Issue	Description	Date	Drawn	Checked
DRAWING BY: JTB				
P-PLANNING	T-TENDER	C-CONSTRUCTION	R-RECORD	
PLANNING				



59 Kenilington Road // Chorlton // Manchester // M21 9WU //
T: 07768 512 588 // E: info@ibelin.co.uk // W: www.ibelin.co.uk

Client: Mr. J. & Mrs. A. Jhoooy
Job: 55 Crimsworth Avenue,
Chorlton,
Manchester. M16 0EB.



Title: Side Elevation (North) -
Existing

Scale: 1:50 @ A3

Job Number	Drawing Number	Issue
2301	007	P

GENERAL NOTES
1. Dimensions must not be scaled from this drawing. Any discrepancies are to be discussed with Ibelin Architecture.
2. Ibelin Architecture is to be notified of any discrepancies in writing.
3. All dimensions are to be taken from the finished work.
4. All dimensions must be verified on site before commencement of any work.
5. Copyright to remain the property of Ibelin Architecture in accordance with the Copyright, Designs and Patents Act 1988.

Material List

Roof: Redland Ranown Interlocking Tiles in Brown finish


External Walls: Red Blend Brickwork in textured & smooth finishes

Soffits and Facias: Timber Soffits and Timber Facias in Black paint finish

Windows: White uPVC

External Doors: White uPVC

Rainwater Goods: Black uPVC

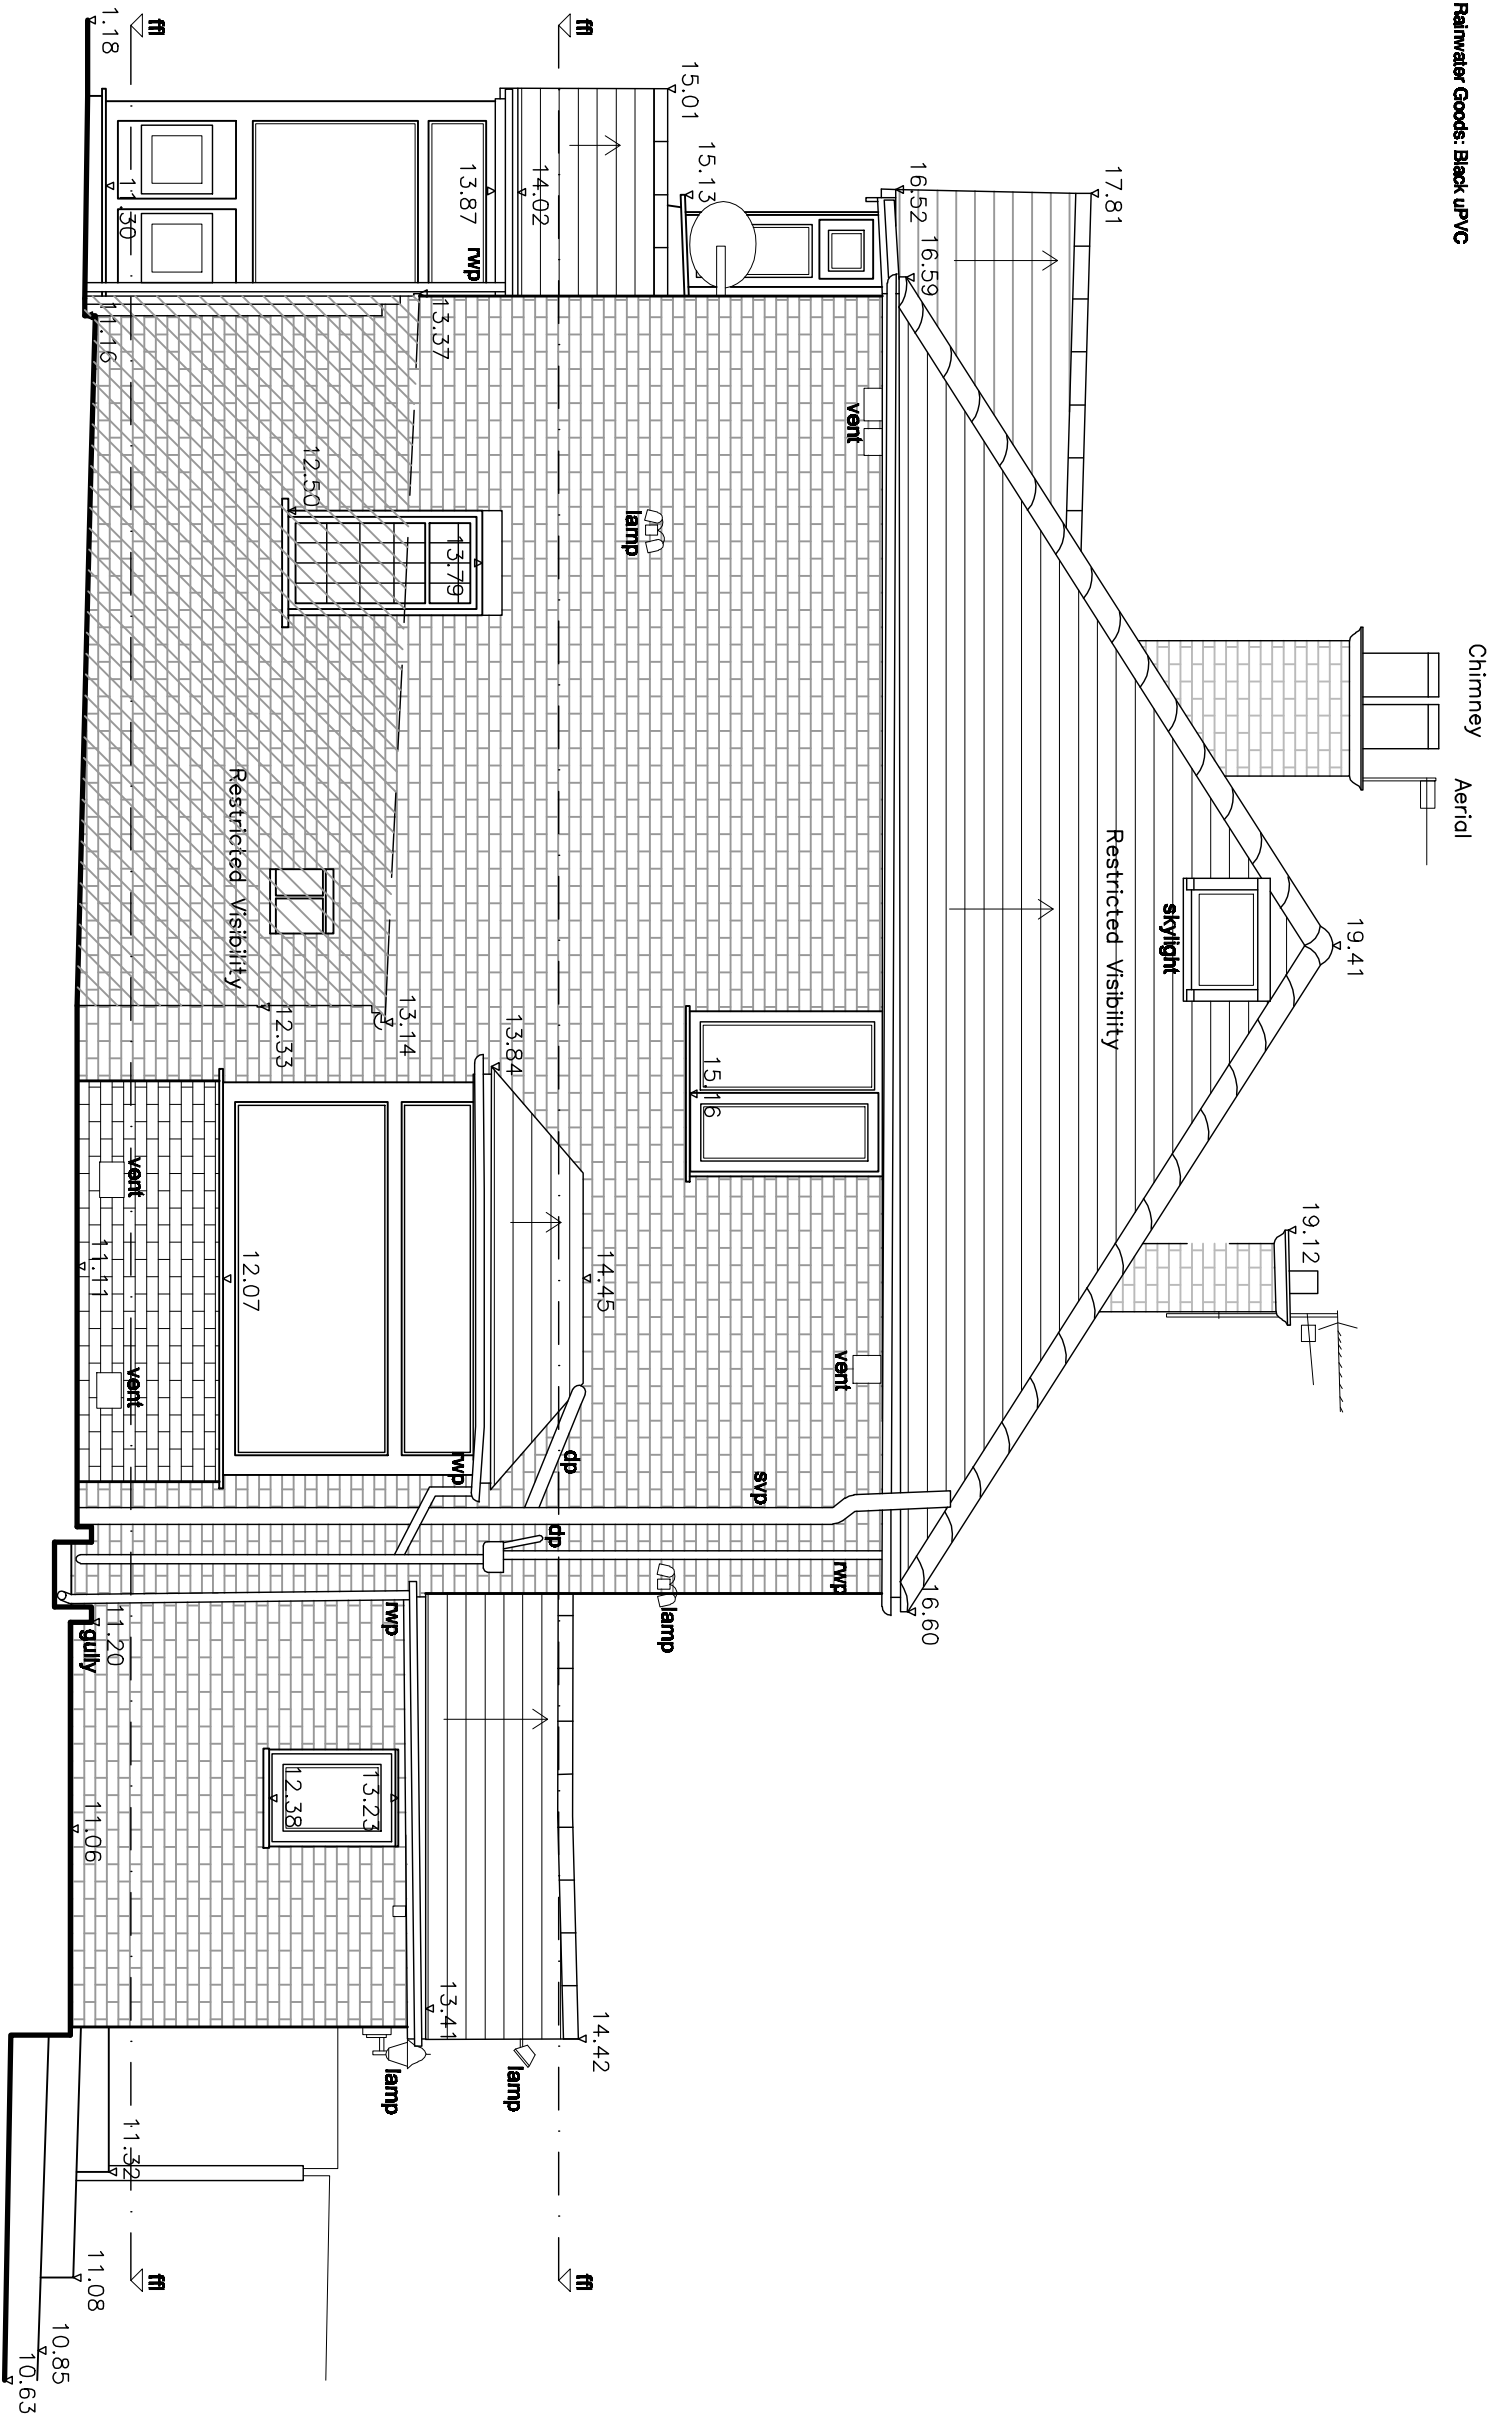

Metres

01

02

03

04

05

10

SCALE 1:50

Side Elevation (North) - Existing scale 1:50 @ A3