


Notes


The Contractor is to check all dimensions and conditions on site before commencing. Do not scale from this drawing.
This drawing remains the copyright of POZZONI Architecture Ltd.

Scale Bars		TO BE USED ONLY AS GUIDANCE					
1:100	mm		1000		3000		5000
1:200	mm		5000		8000		10000
1:500	M		5		15		25
1:1250	M		10		30		50
							70


Sunbury GIFA -
Approx : 896m²

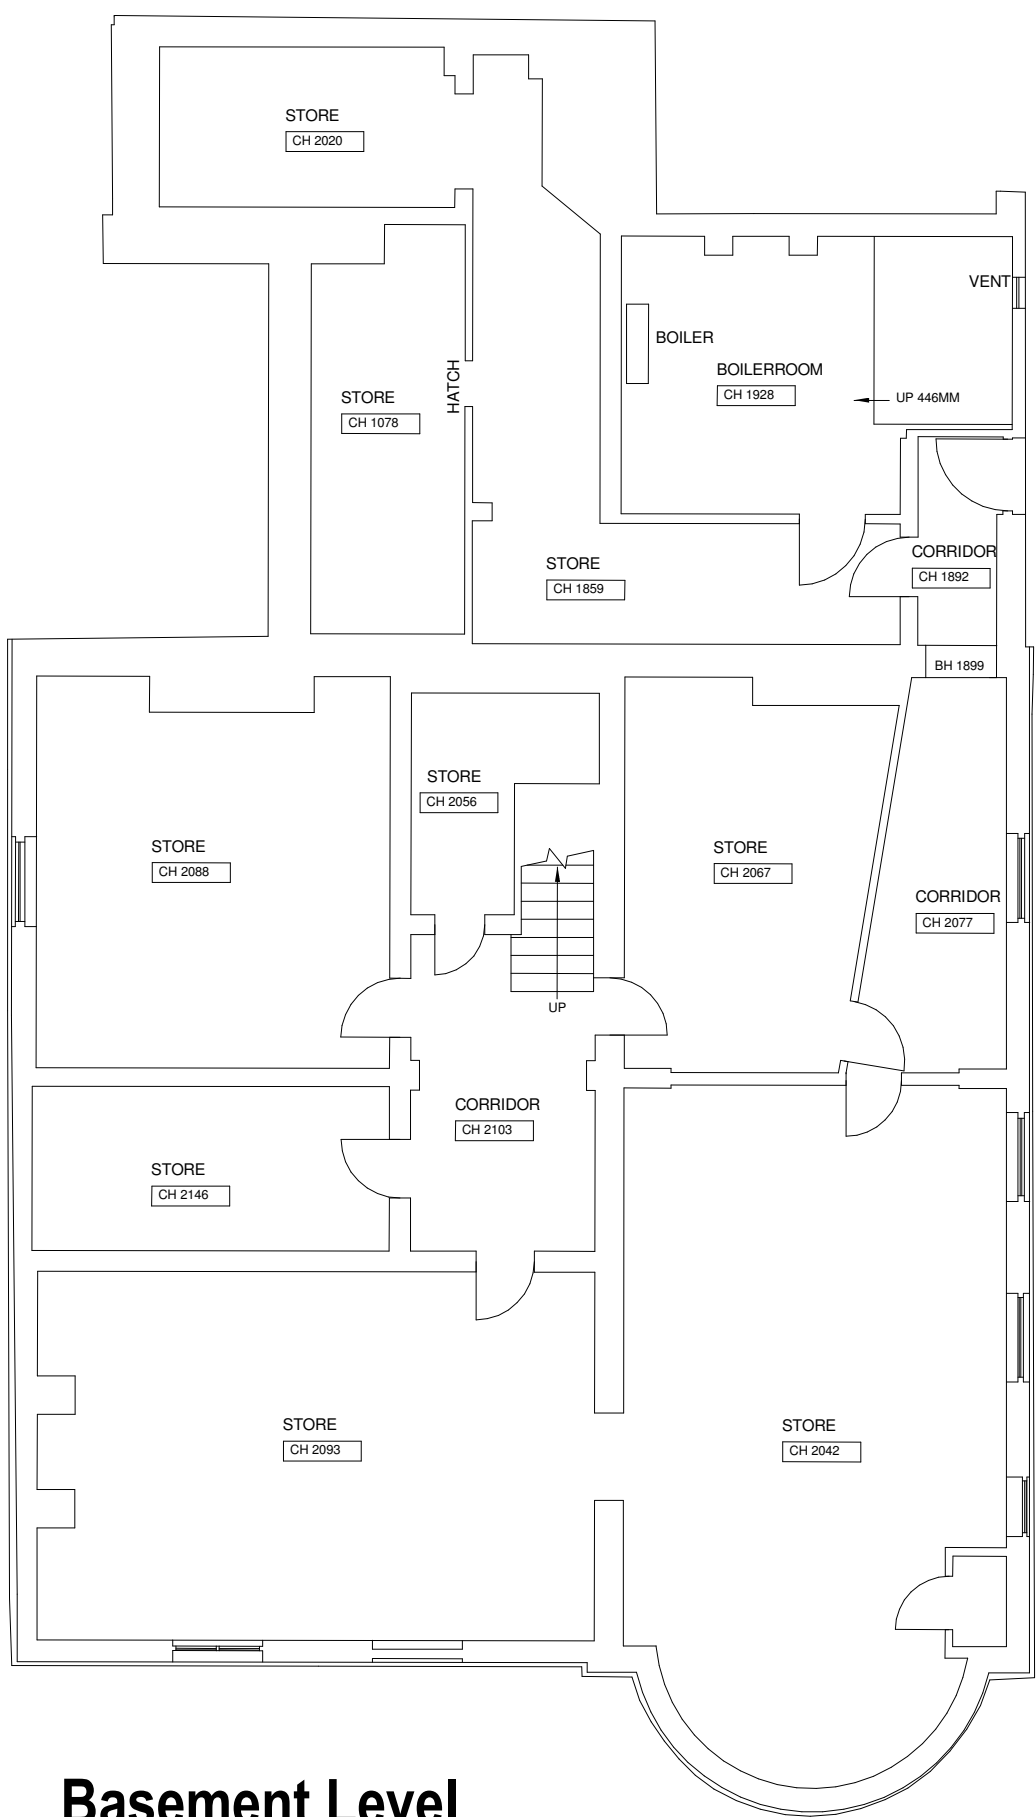


Basement Level

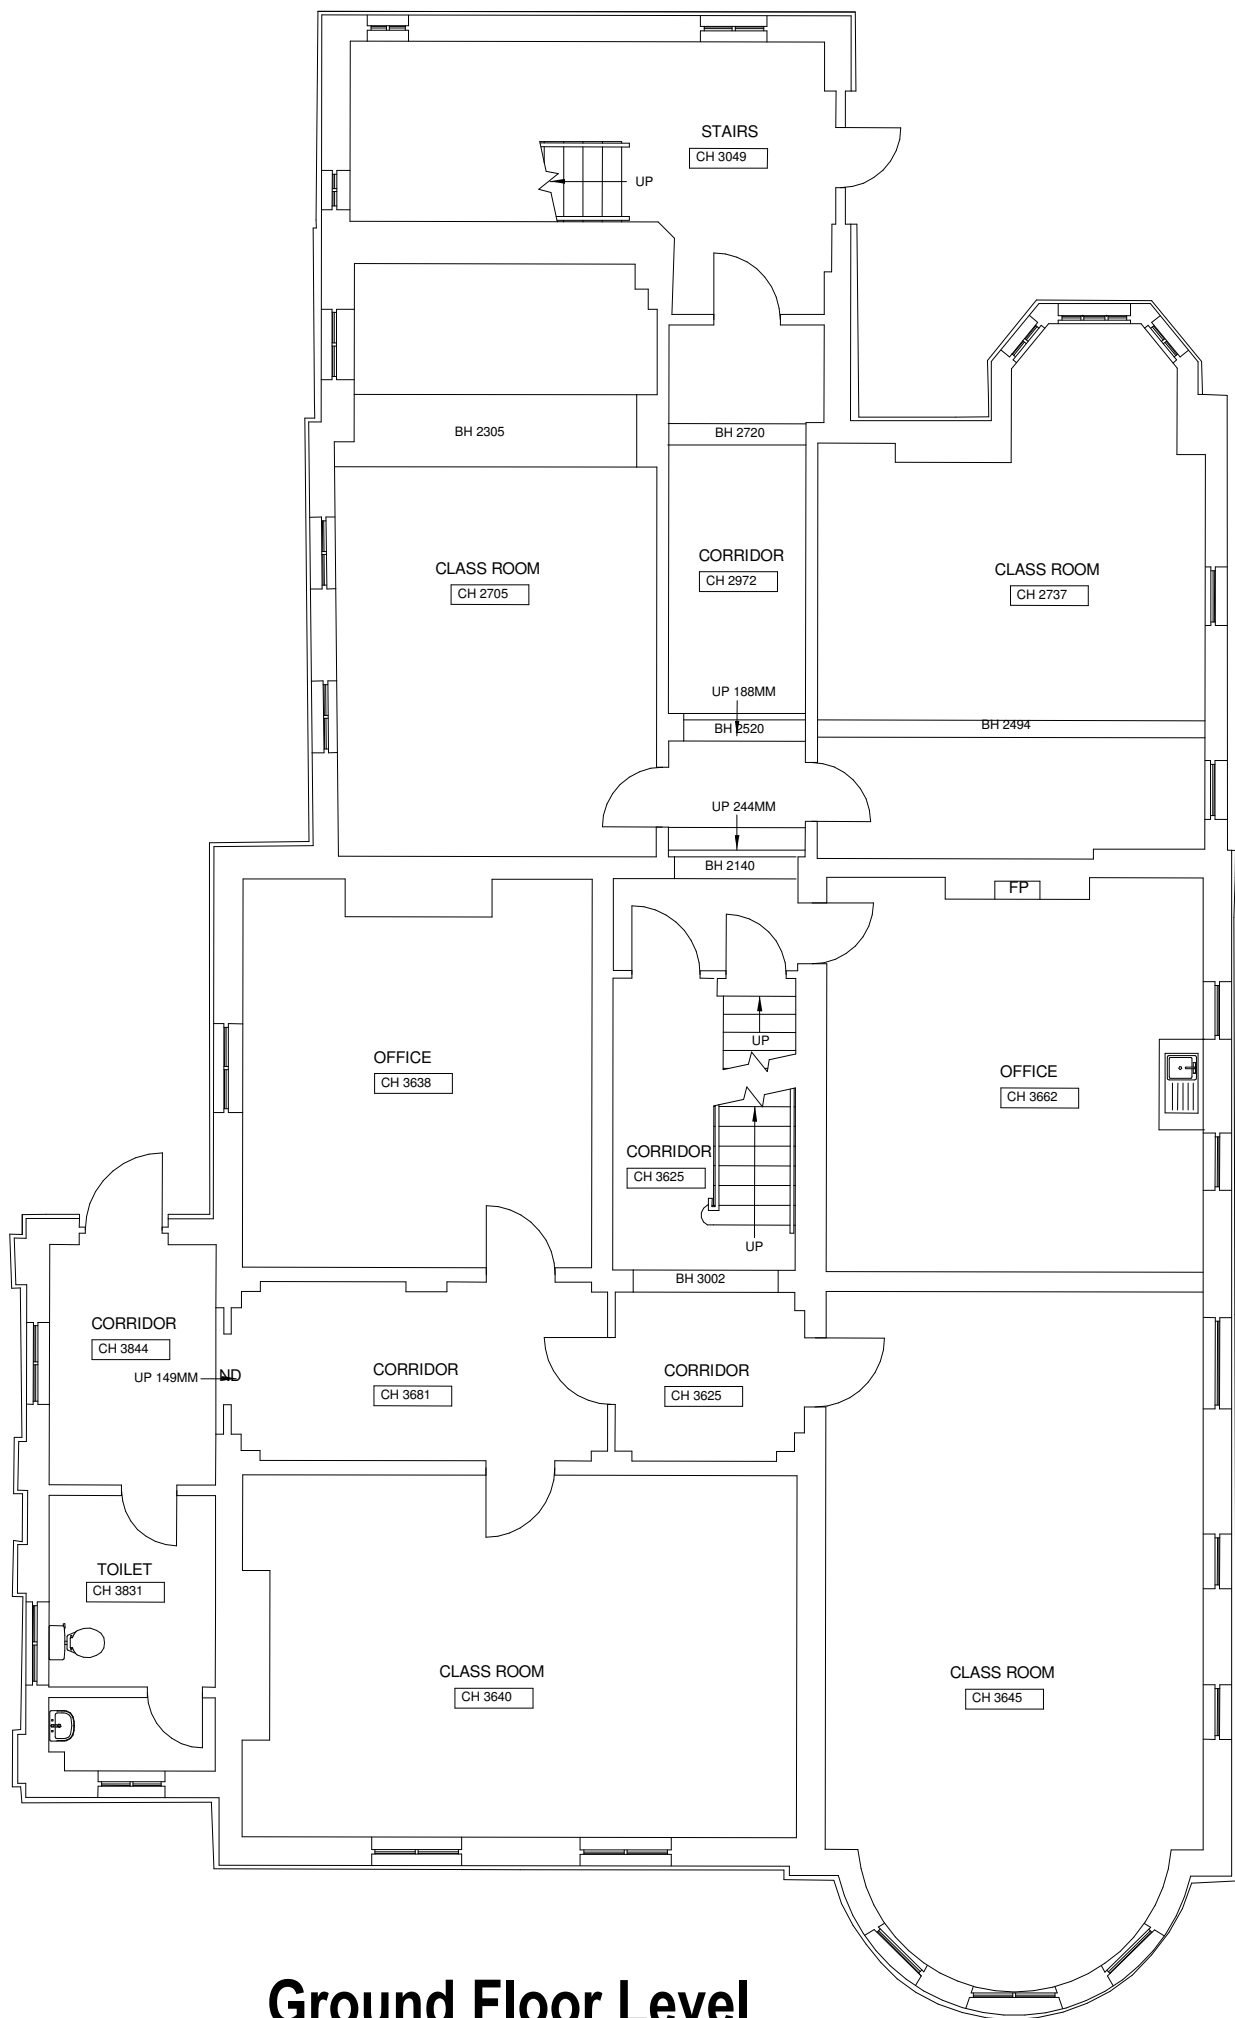

Ground Floor Level

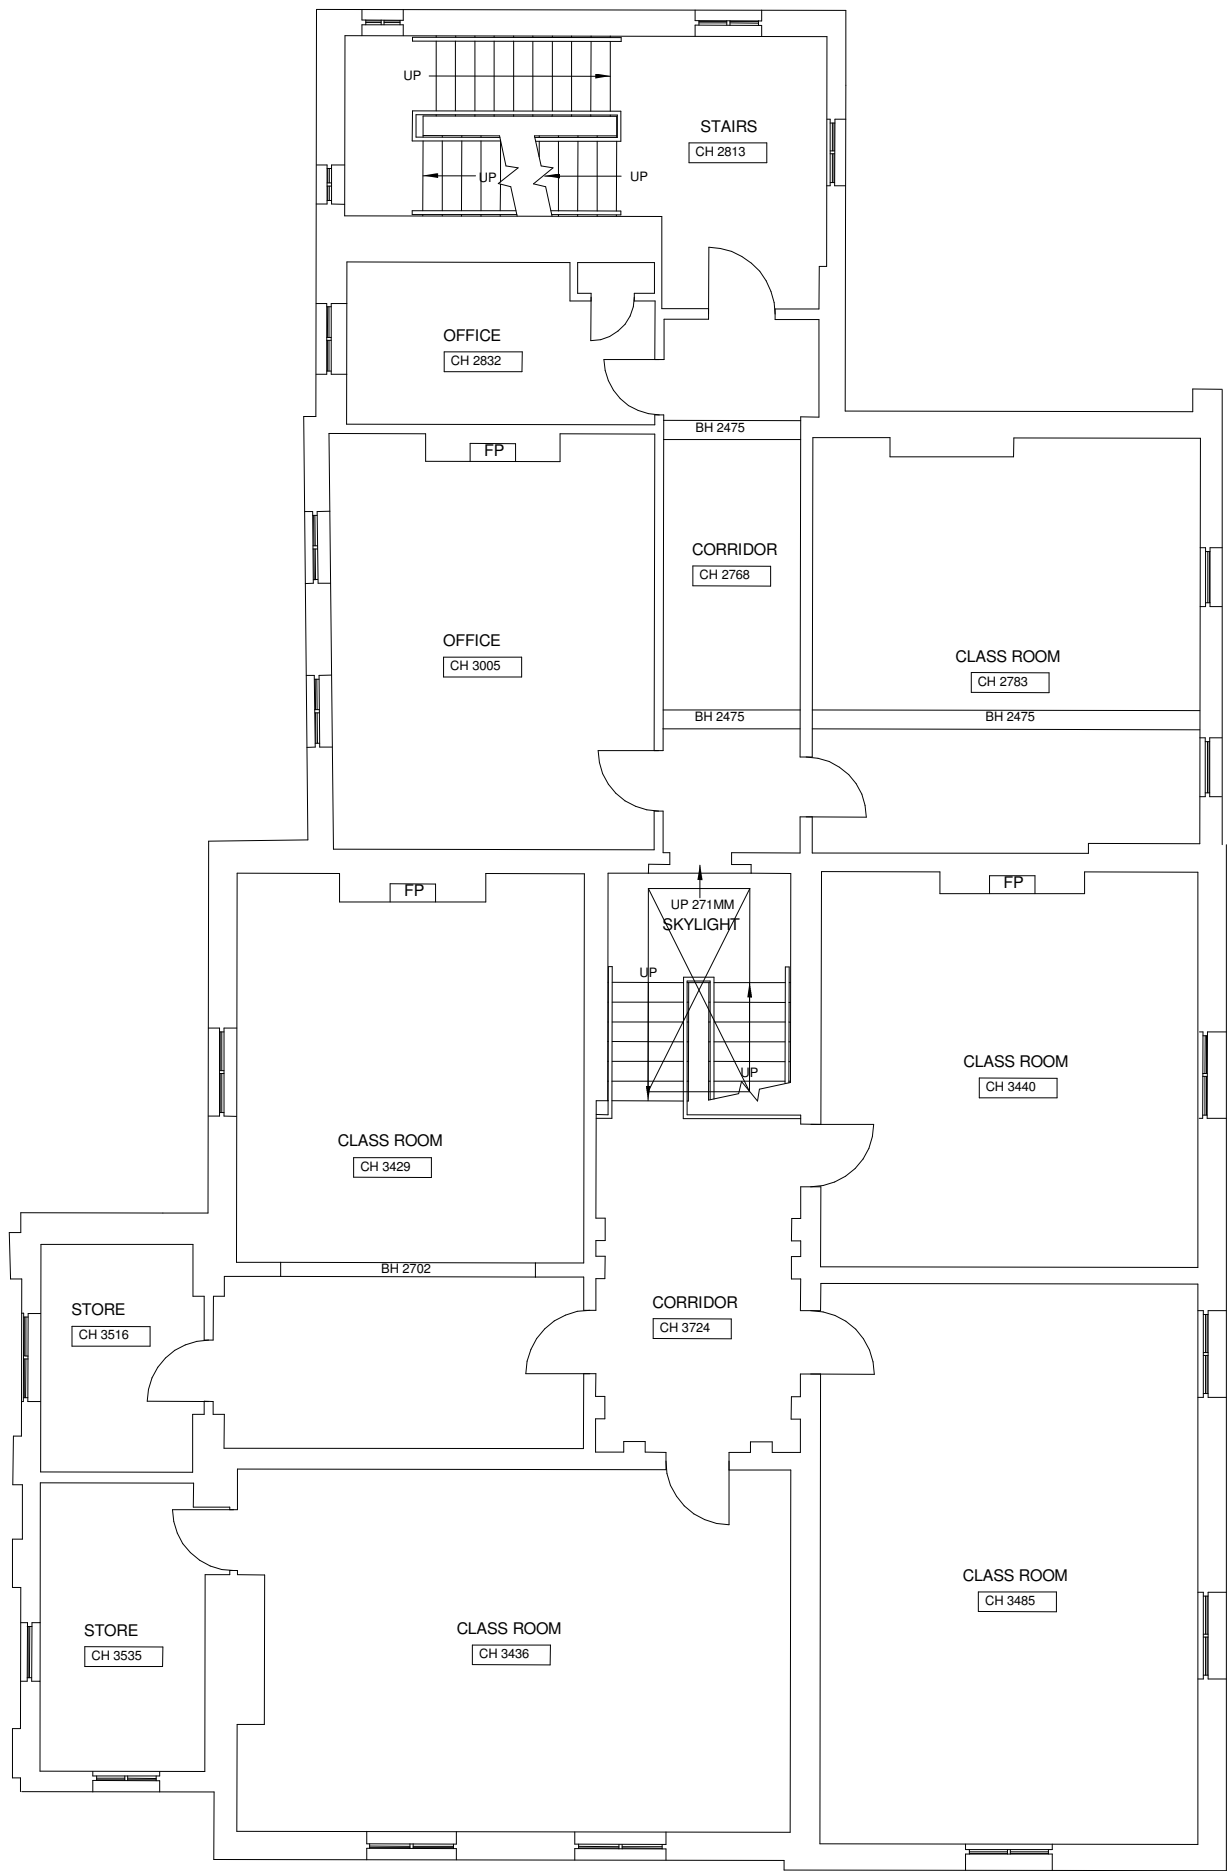

First Floor Level

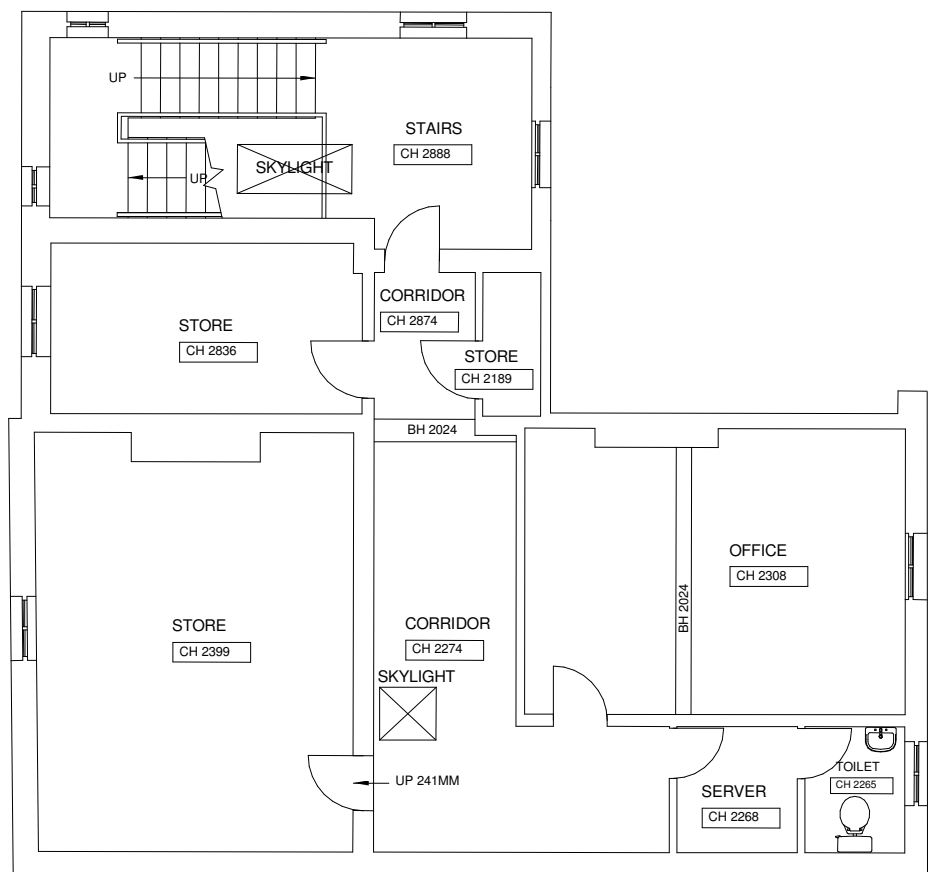

Second Floor Level

P02	Planning Submission Issue	LY	12.05.23
P01	Draft planning issue	LY	28.04.23
Rev	Description	By	Date

Xaverian College

	Xaverian College - Science Building

Abstract

Existing GA Plans -
Sunbury Building

6037_1025	Rev	P02
-----------	-----	-----

6037- POZ-1025				
04/25/23	date	1 : 100	@ A1	

04/25/23	\$	1:100	
	CoOrd	LY	CSM

Planning	Tender	Construction
Design	Contract	As Built

pozzi

Woodville House
Woodville Road
Altrincham
WA14 2FH
0161 161 928 7848
www.pozzoni.co.uk
s@pozzoni.co.uk