



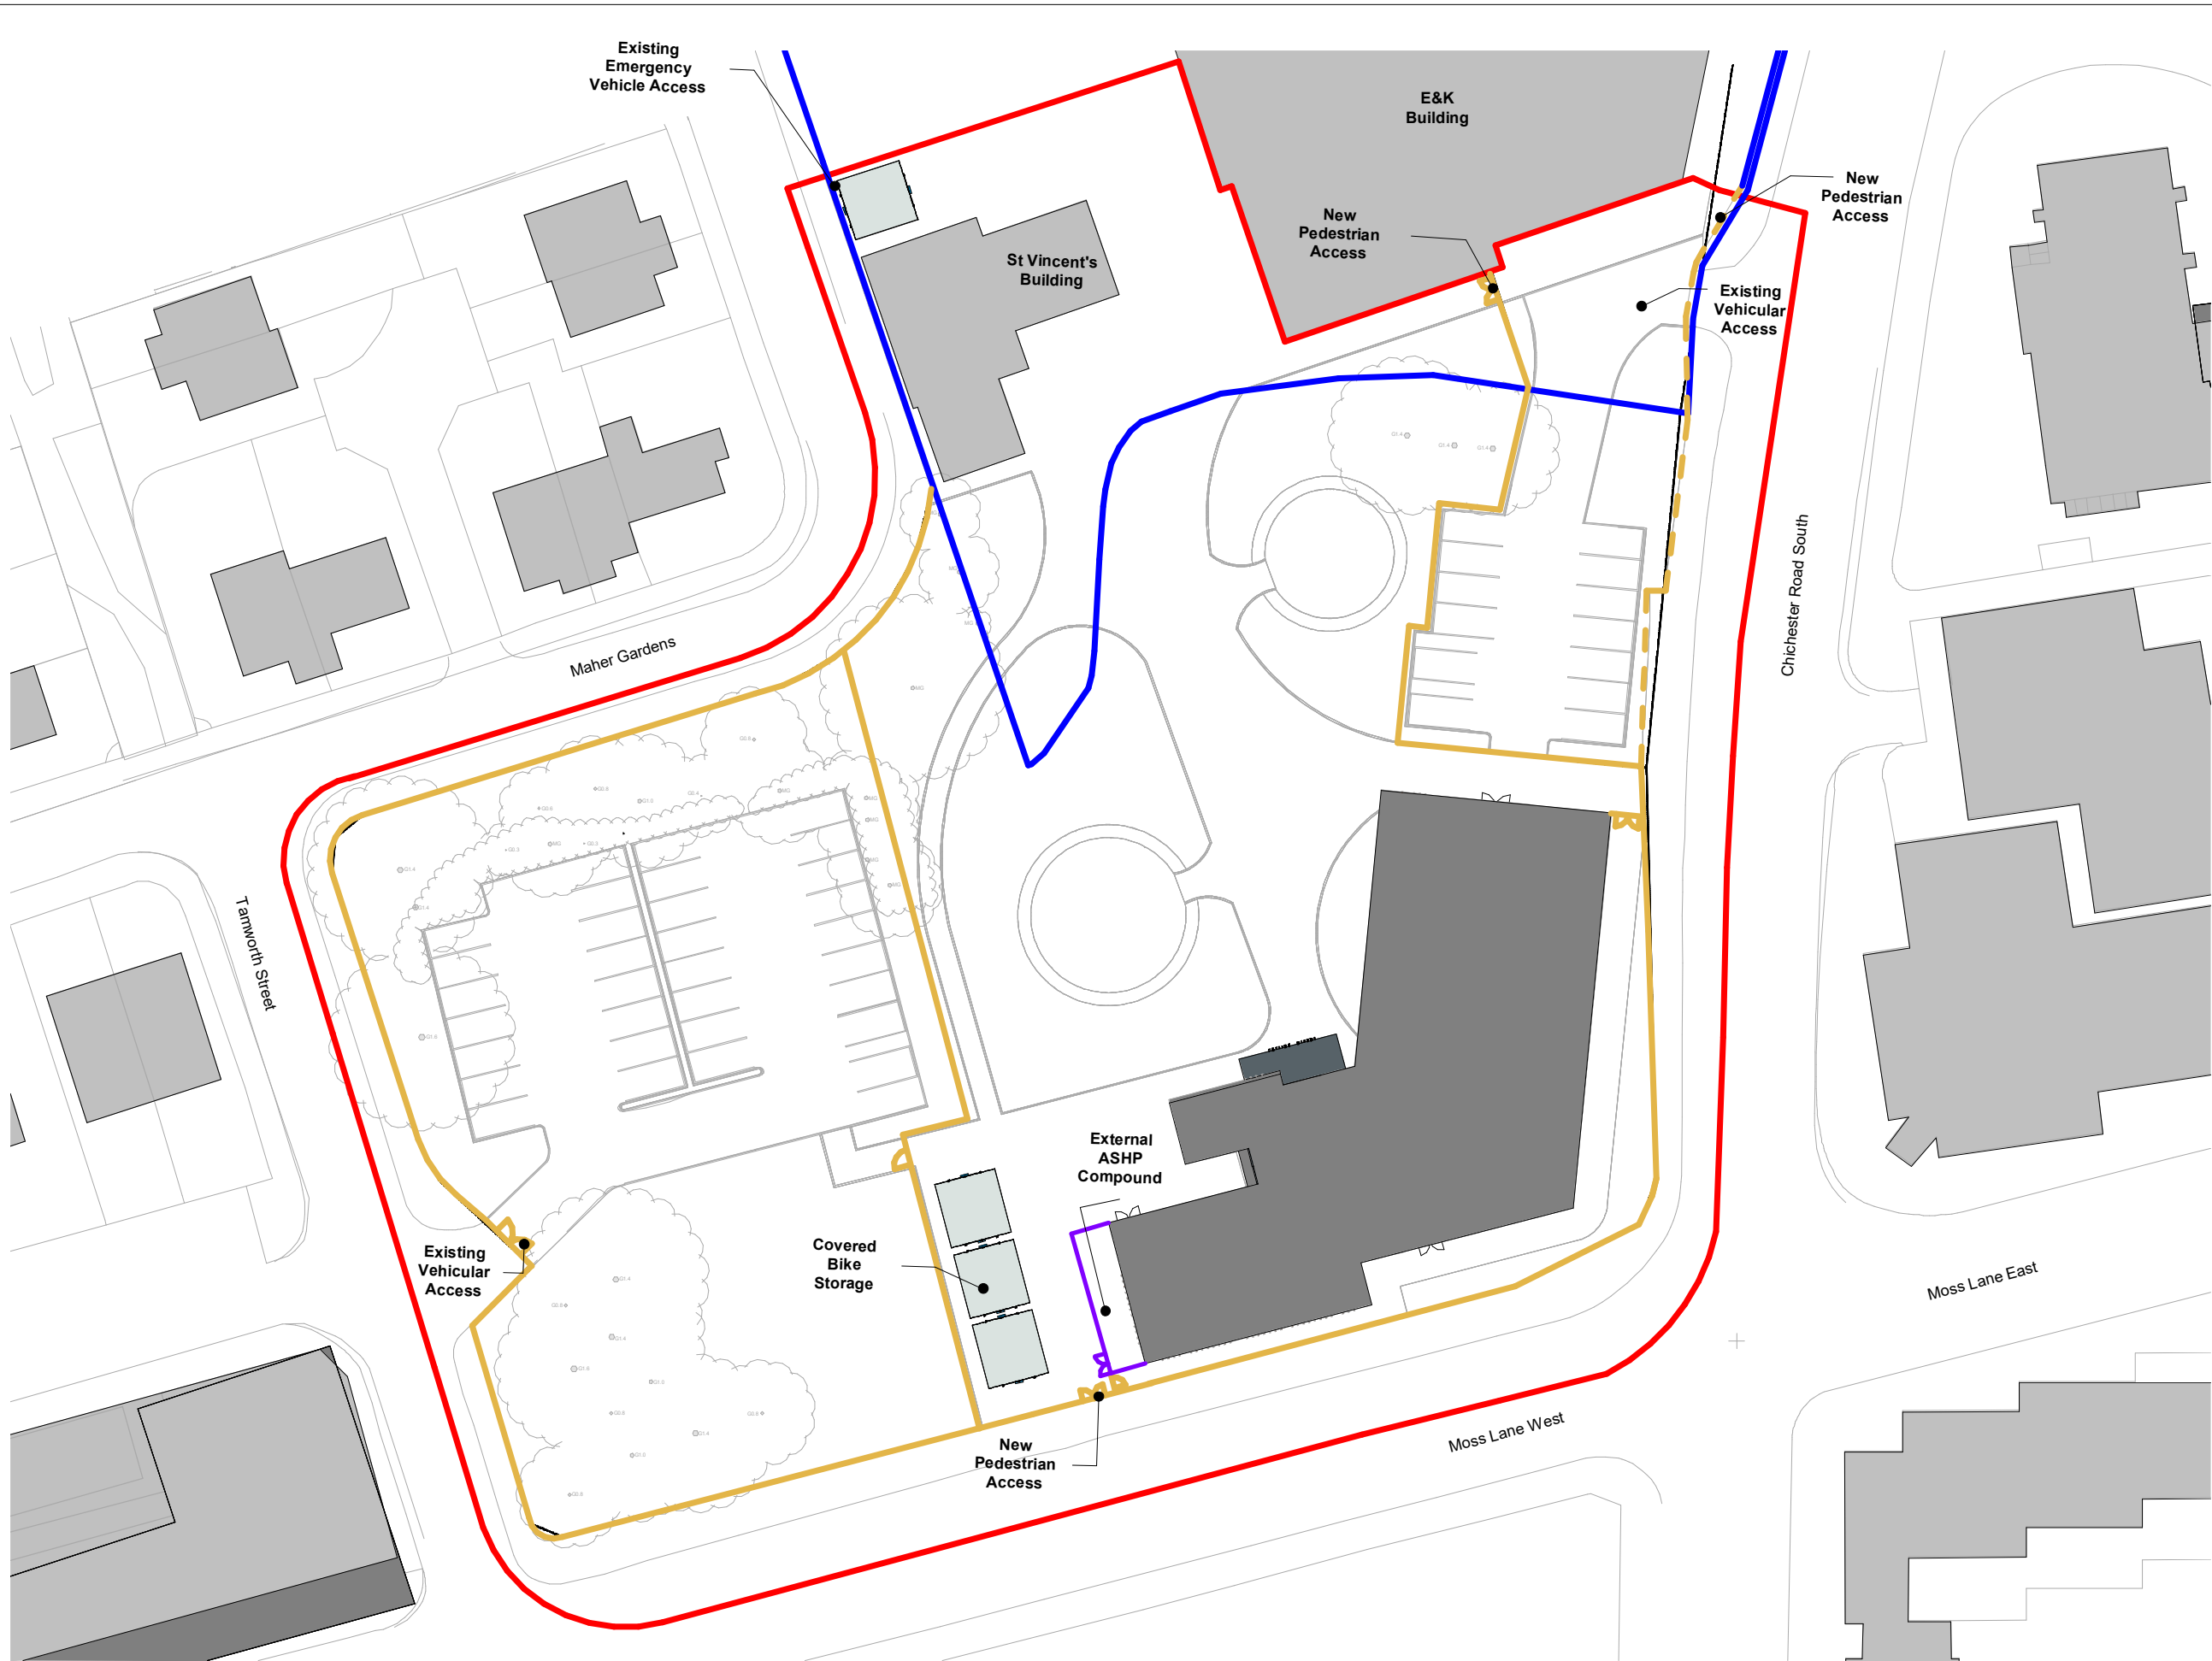

Rev	Revision Notes
L1	i124 - Planning Application

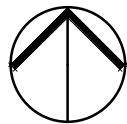

Site Address:
Loreto College
Chichester Road South
Manchester
M15 5PB

Application Boundary Area = 0.93 ha

- Key**
- Application Site Boundary
 - Ownership Boundary
 - Proposed Building
 - Trees
 - Existing Fence Line (to be retained)
 - New Secure Boundary
 - External Compound Boundary (hit and miss timber fencing).

Client:	Loreto College
Project:	New-Build
Job No.:	1273
Date:	04/04/23
BIM Model:	LCPL-10A-M3
QA:	AD DD
Scale:	1 : 500@A3
Drawing:	Proposed Site Plan
Rev notes:	i124 - Planning Application

LCPL- 10A- V0- XX- DR- A- 0003- L1

1 Proposed Site Plan

1 : 500 Ref Sheet: 9006

