

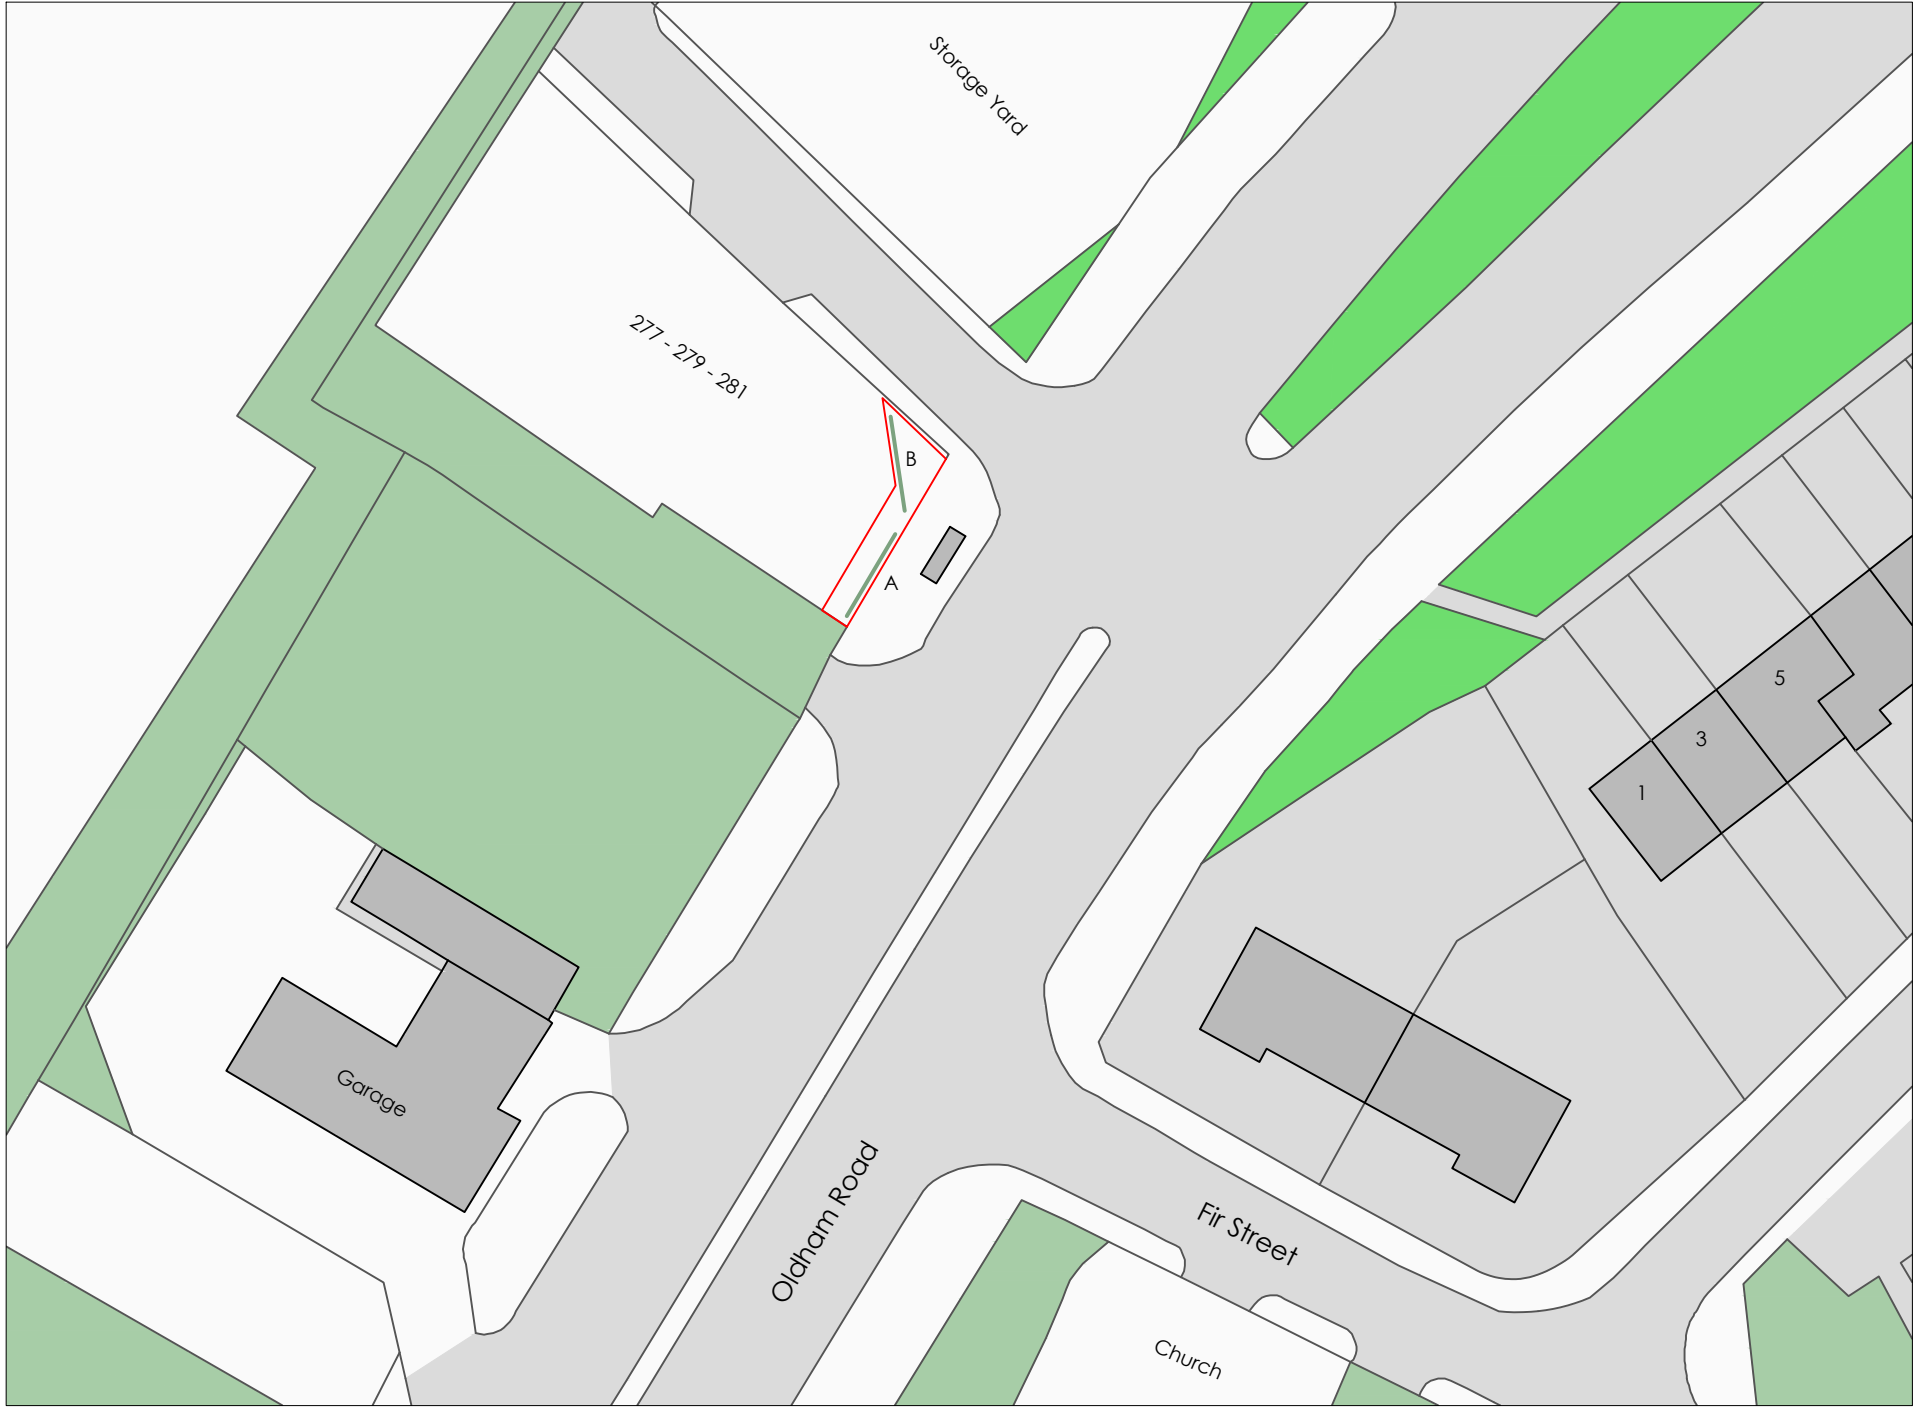


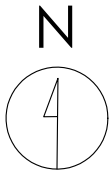

Crown copyright and database rights (2021) OS (100063368)

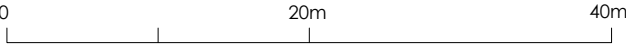

Title
Existing Site Plan

Address
277, 279 And 281 Oldham Road,
Manchester, M35 0AS

Client

Job No. 011-0203-0801
Issued 06/06/23

Scale
1:500 @ A3

Key

- 1. Site Boundary
- 2. Existing Illuminated Advertising Panel to be Removed

All information is to be checked on site for accuracy and fit. Only drawings with WD status with the most recent revision are to be used for construction.