




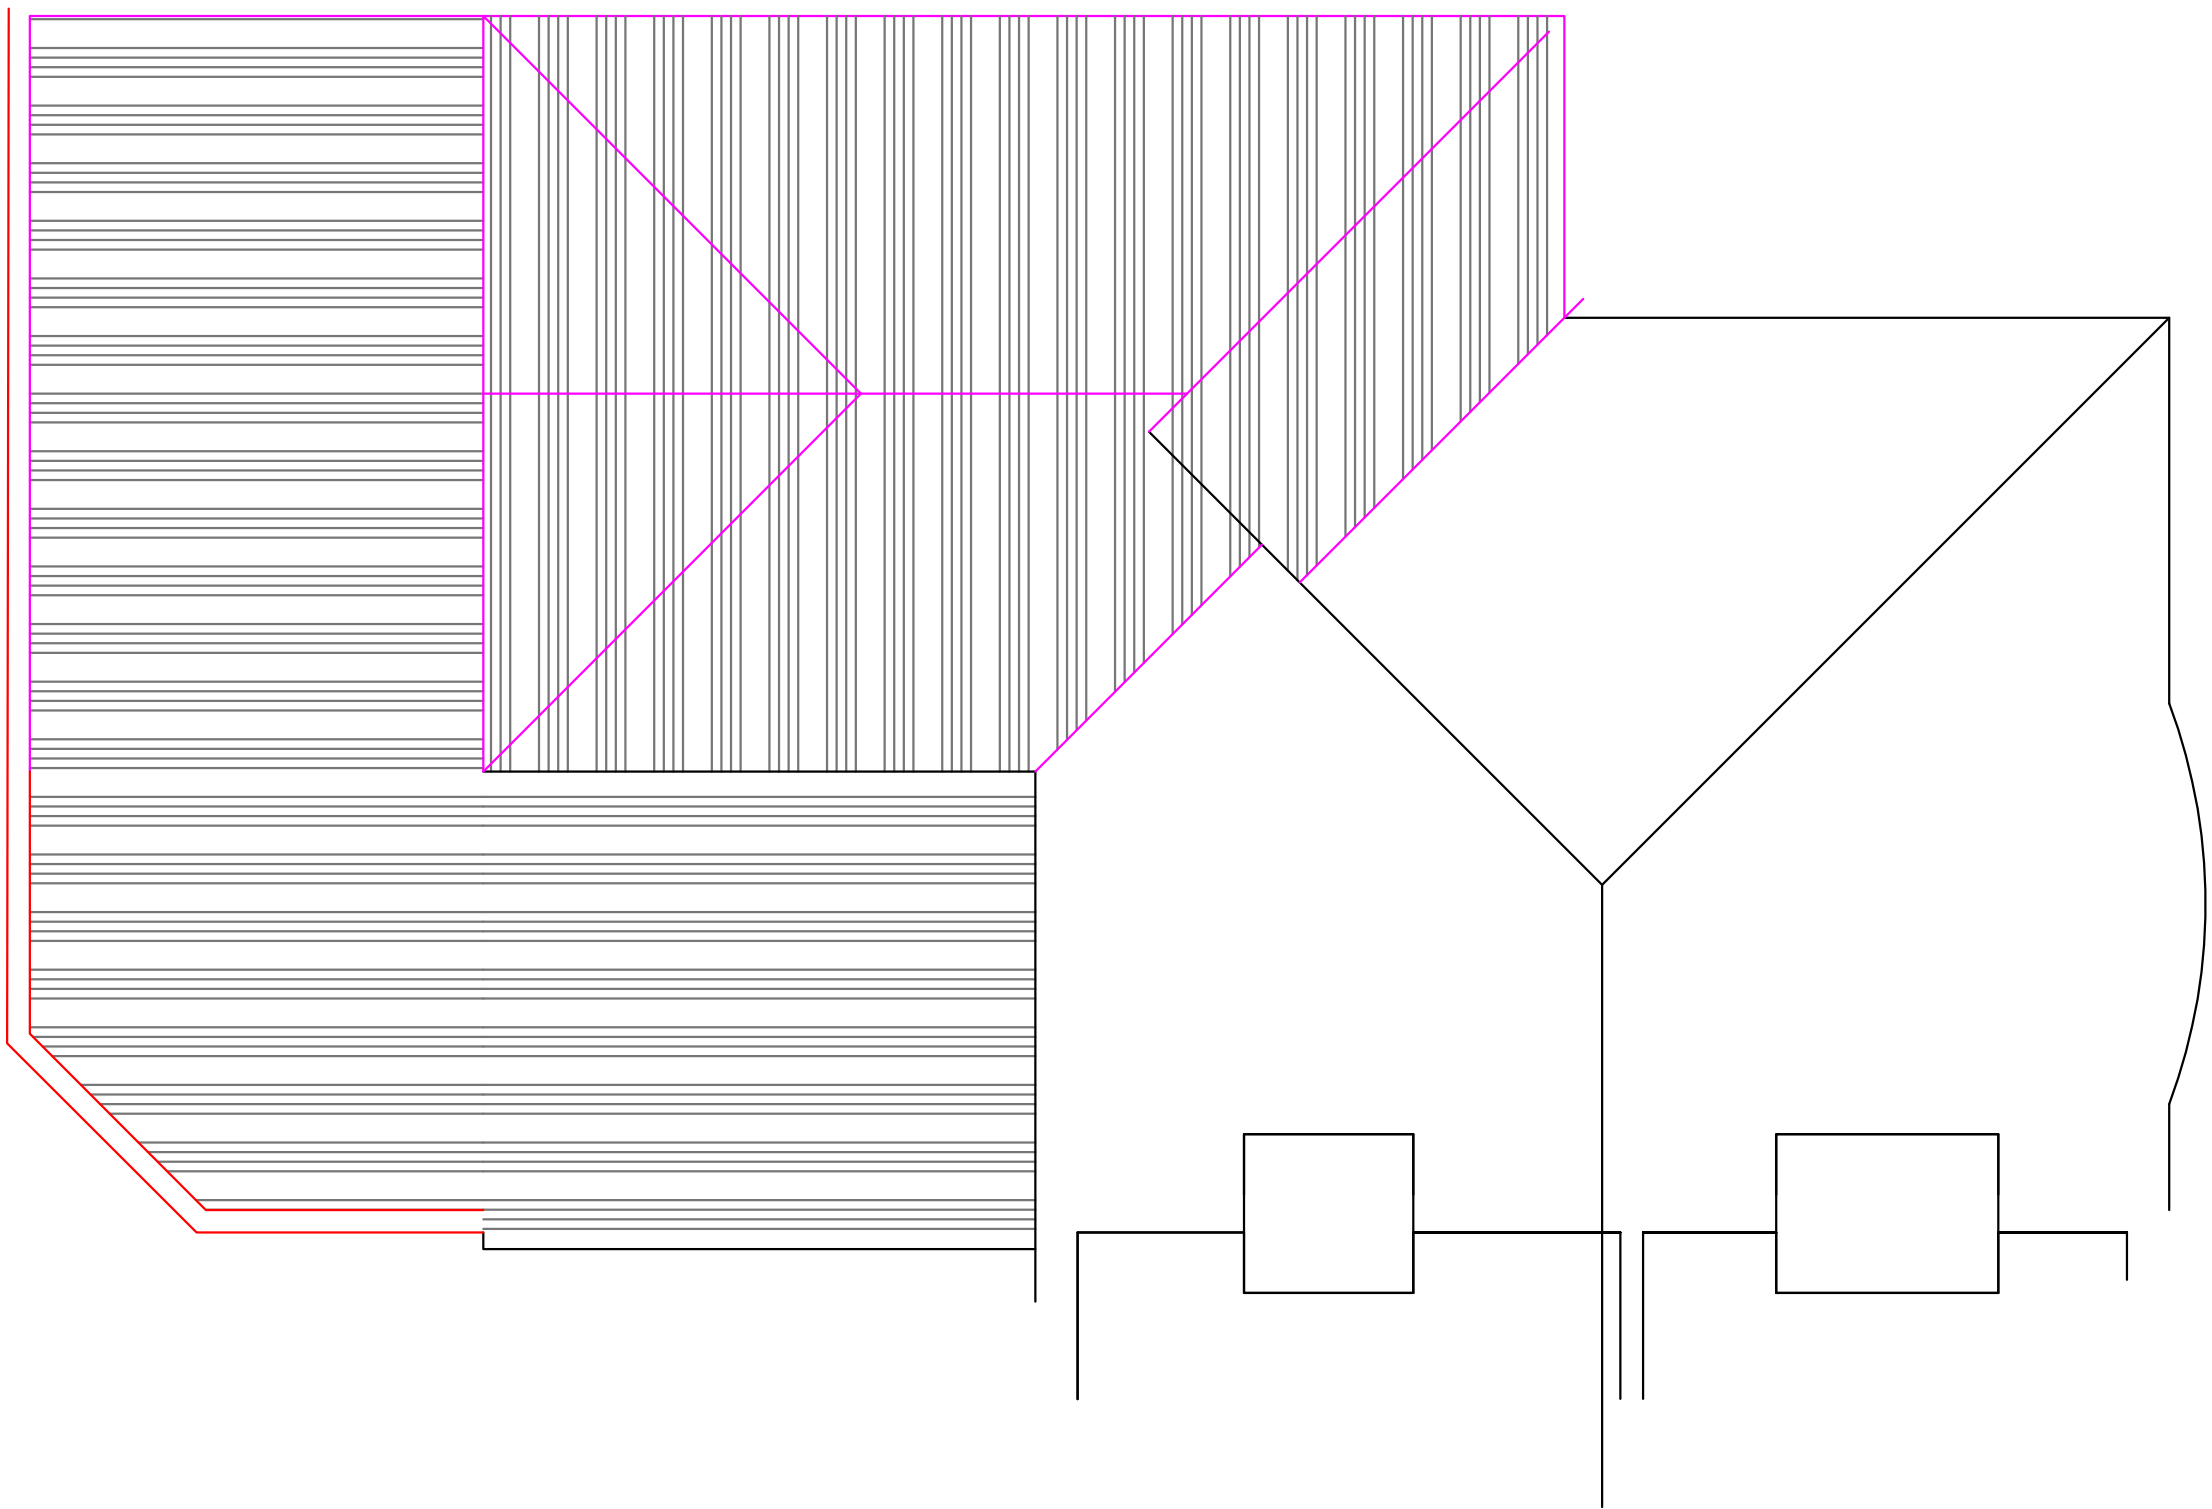

Roof

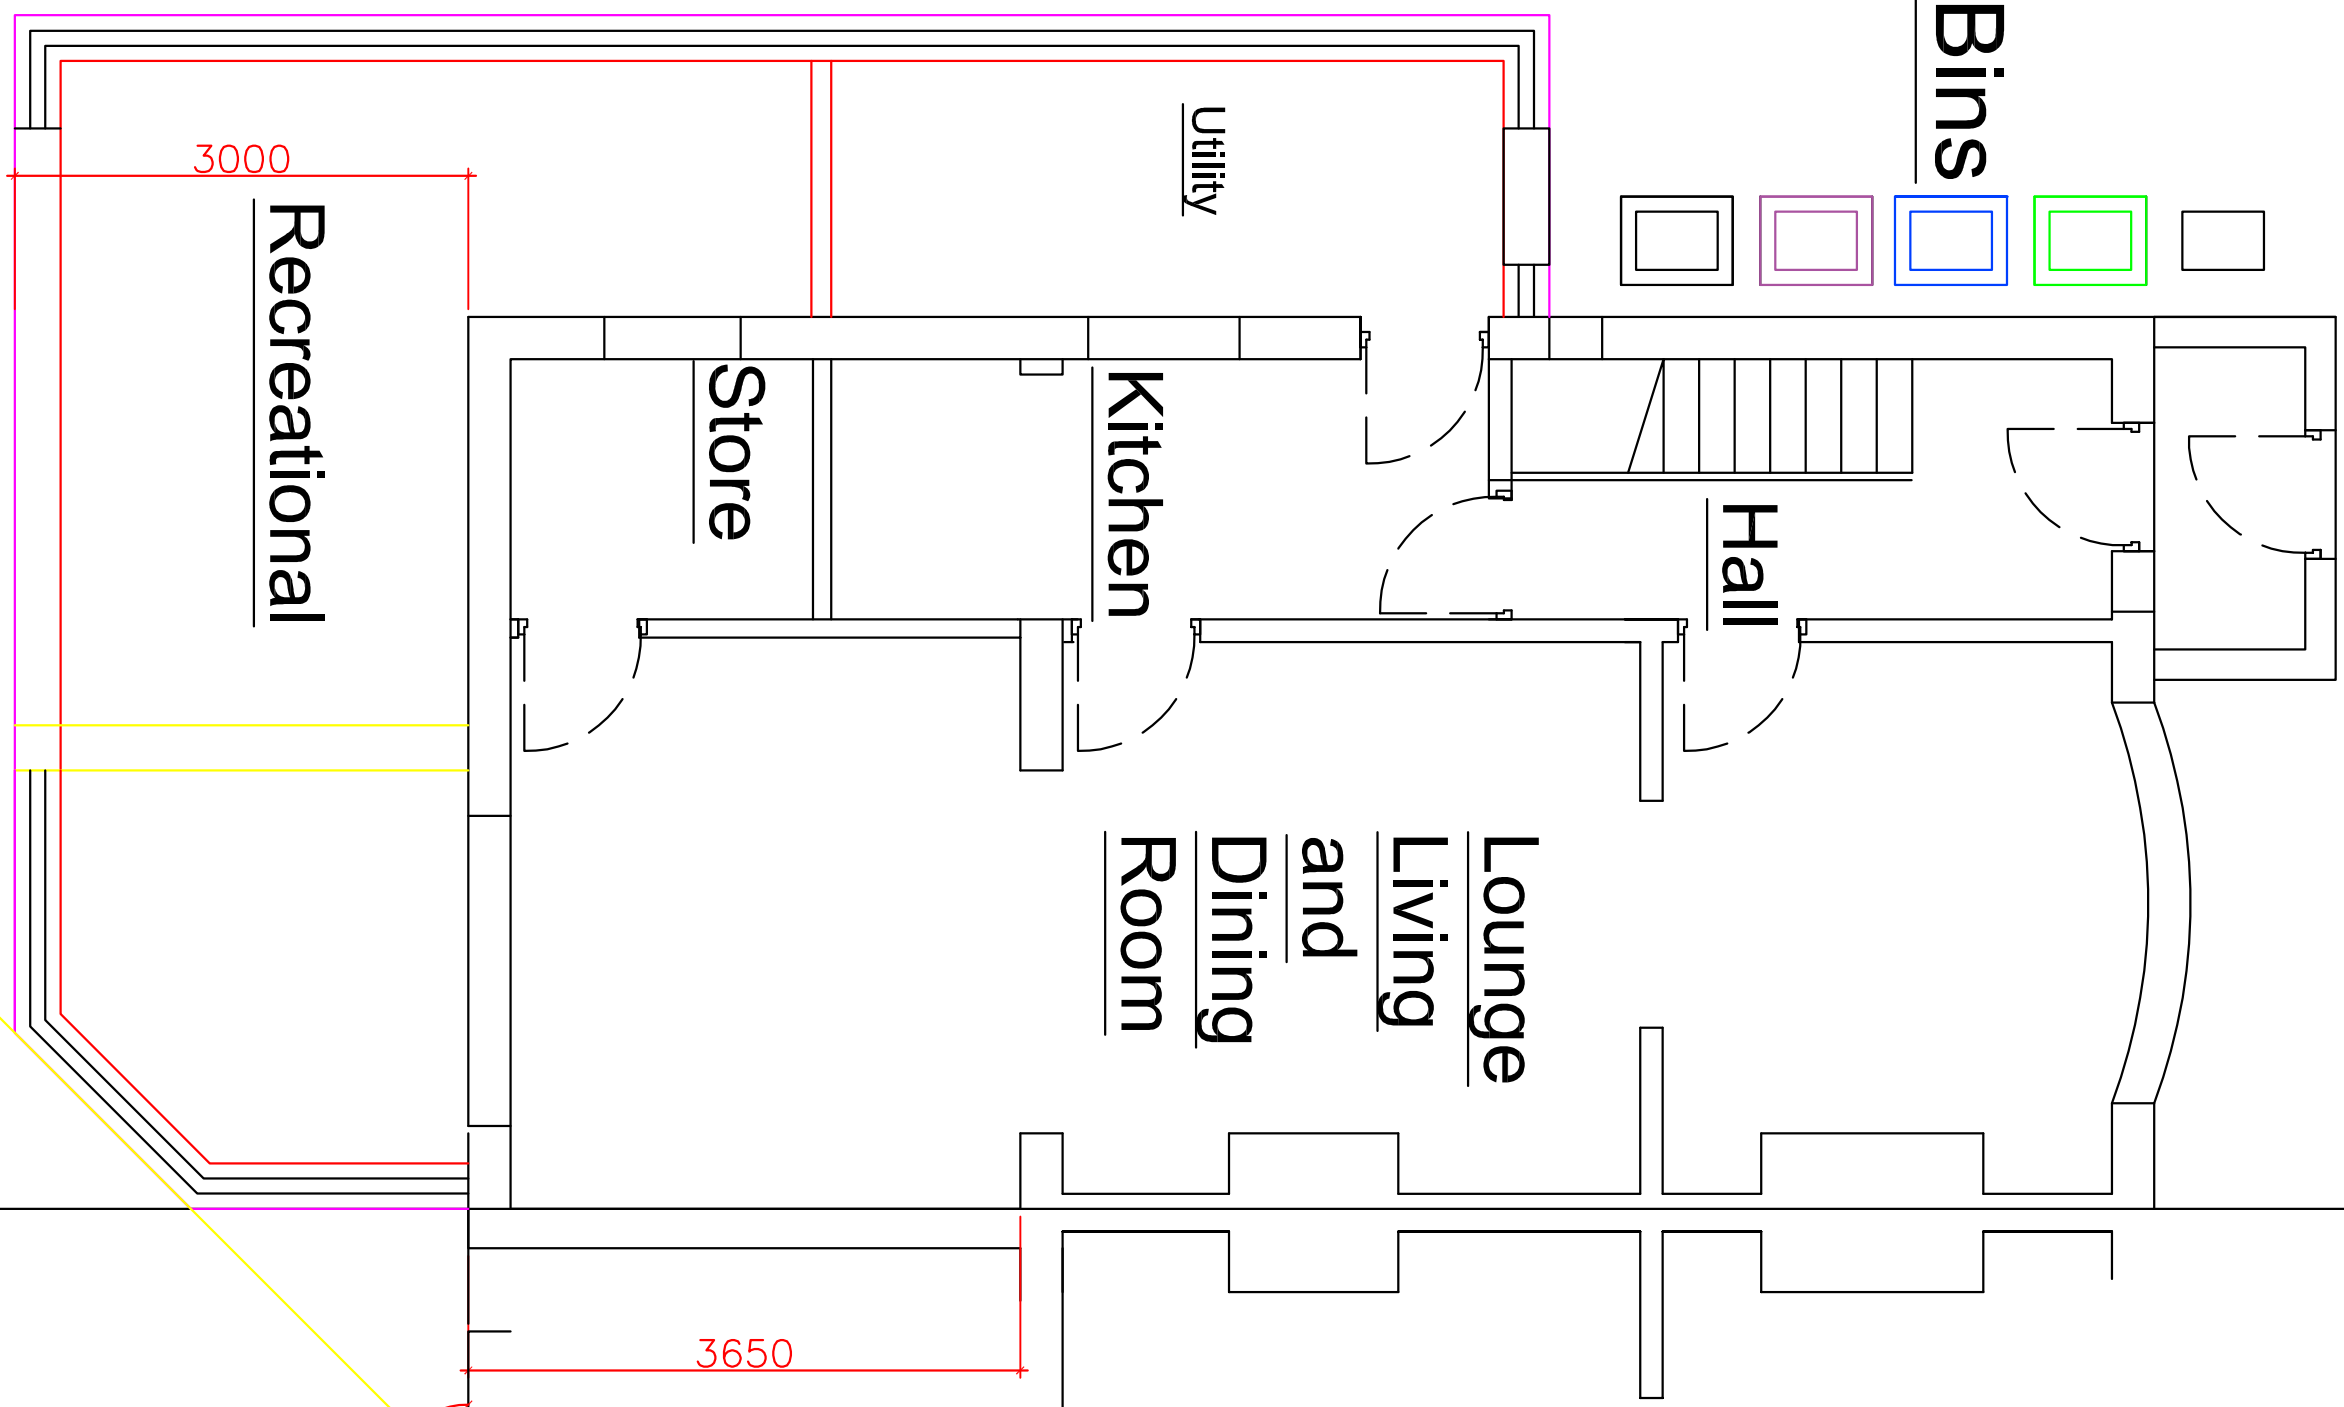

Ground Floor

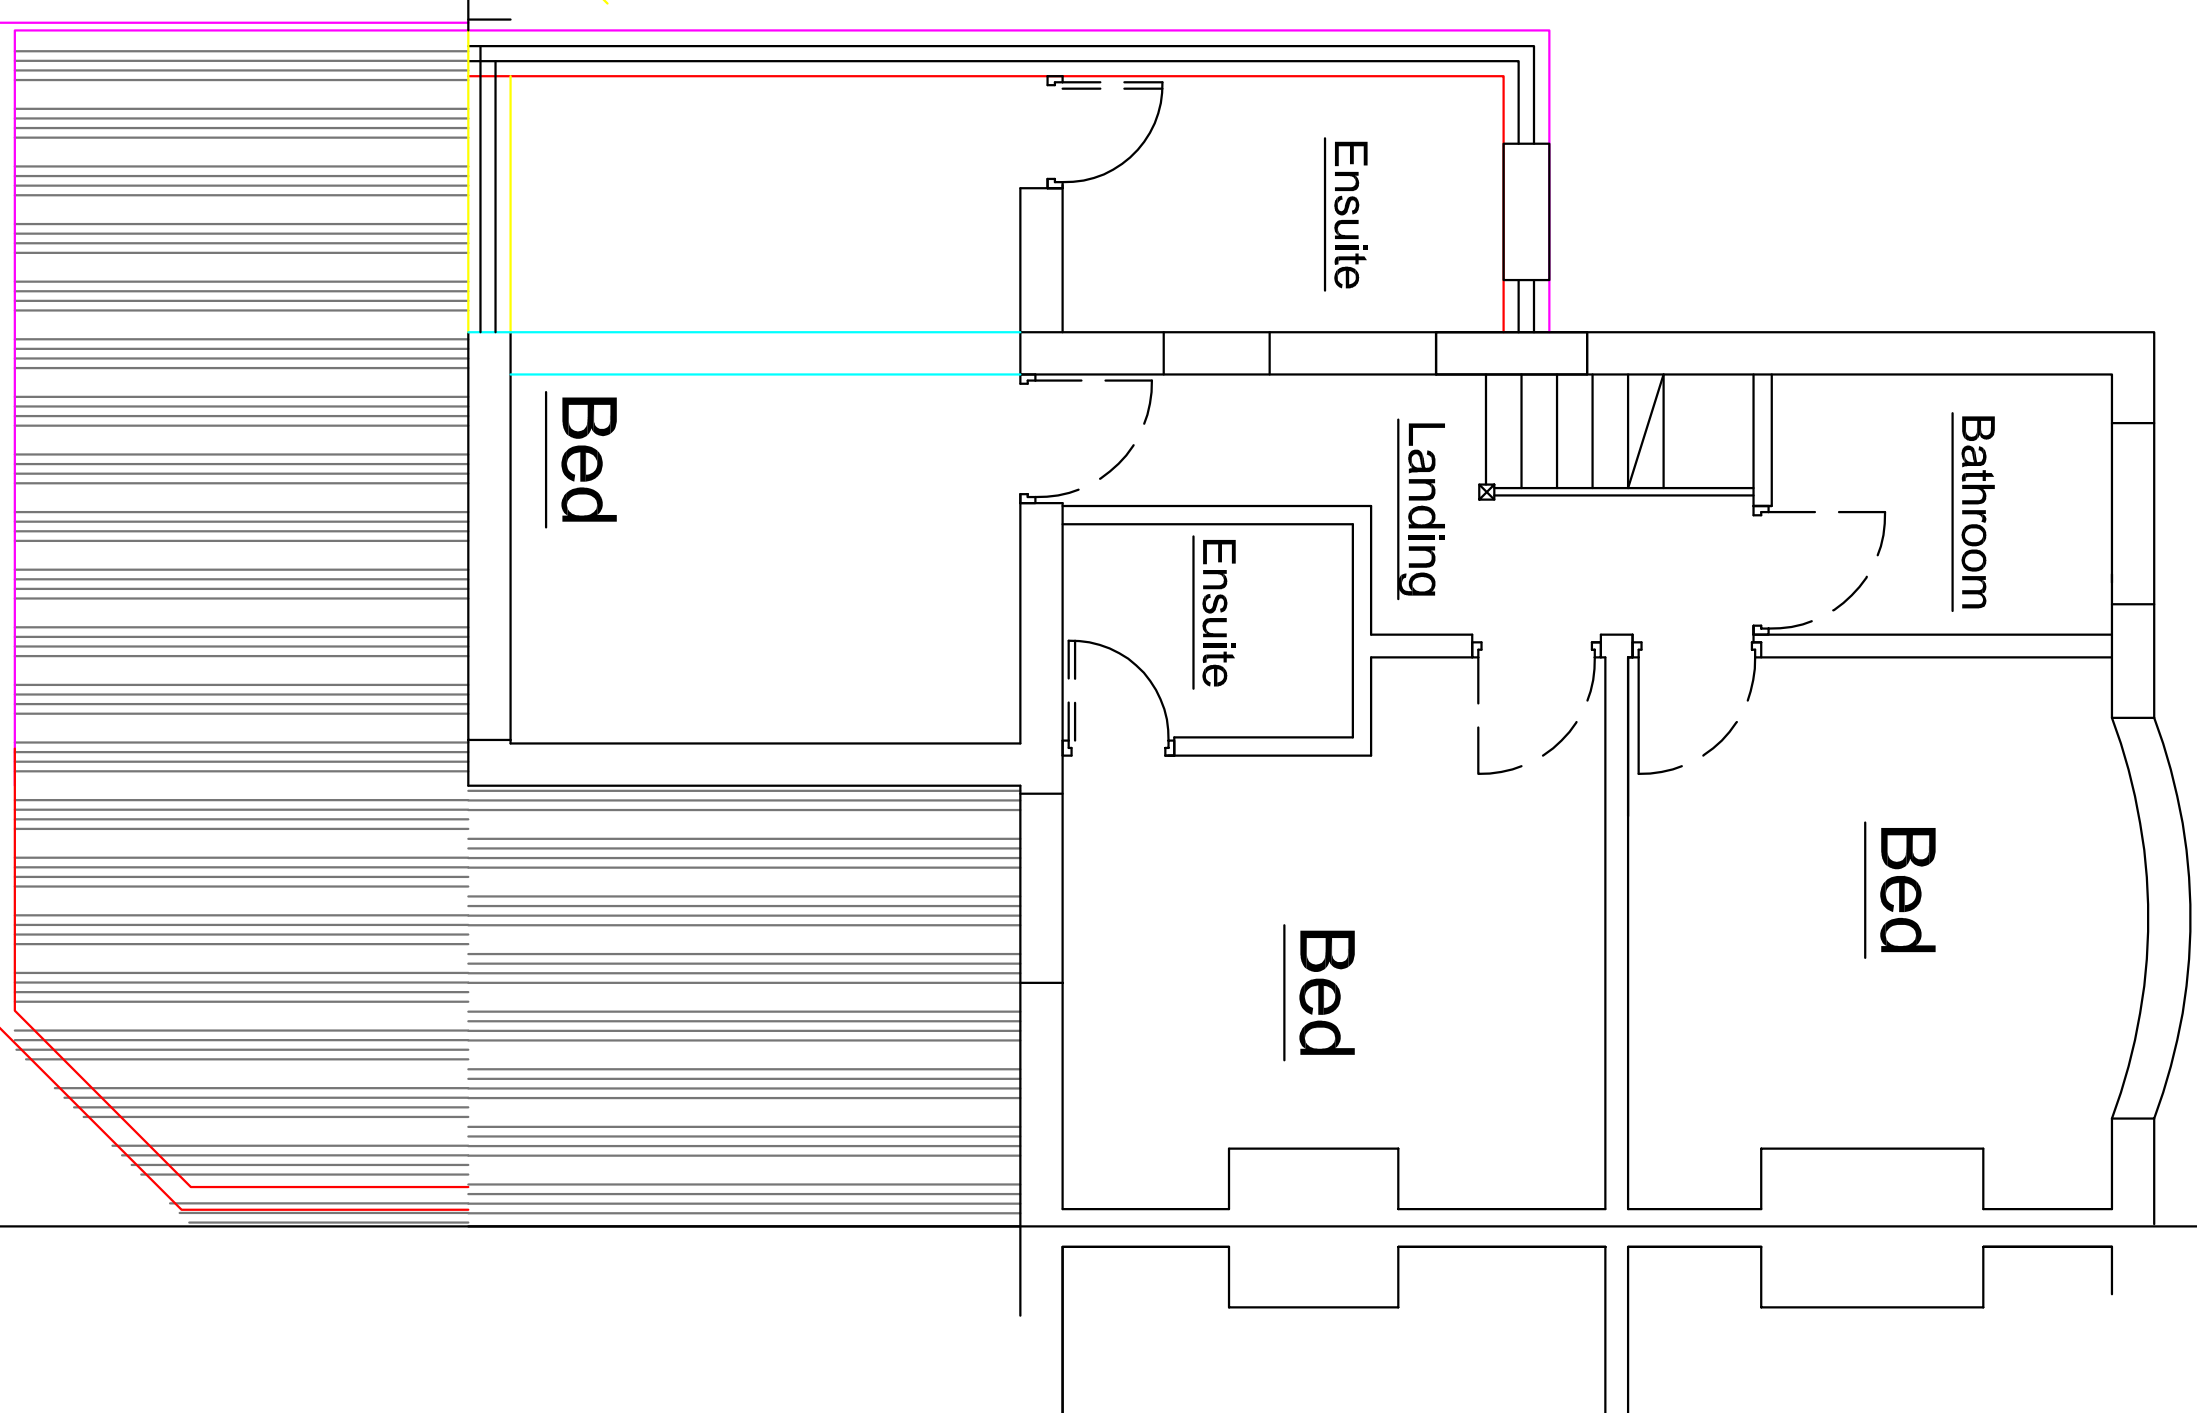

First Floor

Rev. E	Modified
Rev. D	Modified
Rev. C	Modified

08.07.22	Rev B	Modified
26.03.22	Rev A	Modified
07.03.22	No.	

F SUMMERFIELD
Residential, Civil, PCL, MSc,ASE
Chartered Consulting Civil, Structural & Marine Engineer,
Party Wall Surveyor, (part of Topham Ltd)
216 Herring Moor Road, Salford, SK4 4PL
Tel: 0161 431 1881 • Mobile: 07962 290627 • Fax: 0161 431 0786
Web Site: <http://www.salford.co.uk/engineer> email: f@sumfield.co.uk

Project Name and Address
90 School Lane
Didsbury
Manchester
Proposed Plans and Roof

Project	21.02.10
Date	10.02.21
Scale	1:100 @ A3

Sheet	02
	Rev E