


Pld Stamp: Z:\8735 Dover Street Building - creation of new CTS space\05 Drawings & Specifications\3 Proposed\Building\G4059AA-F000.dwg

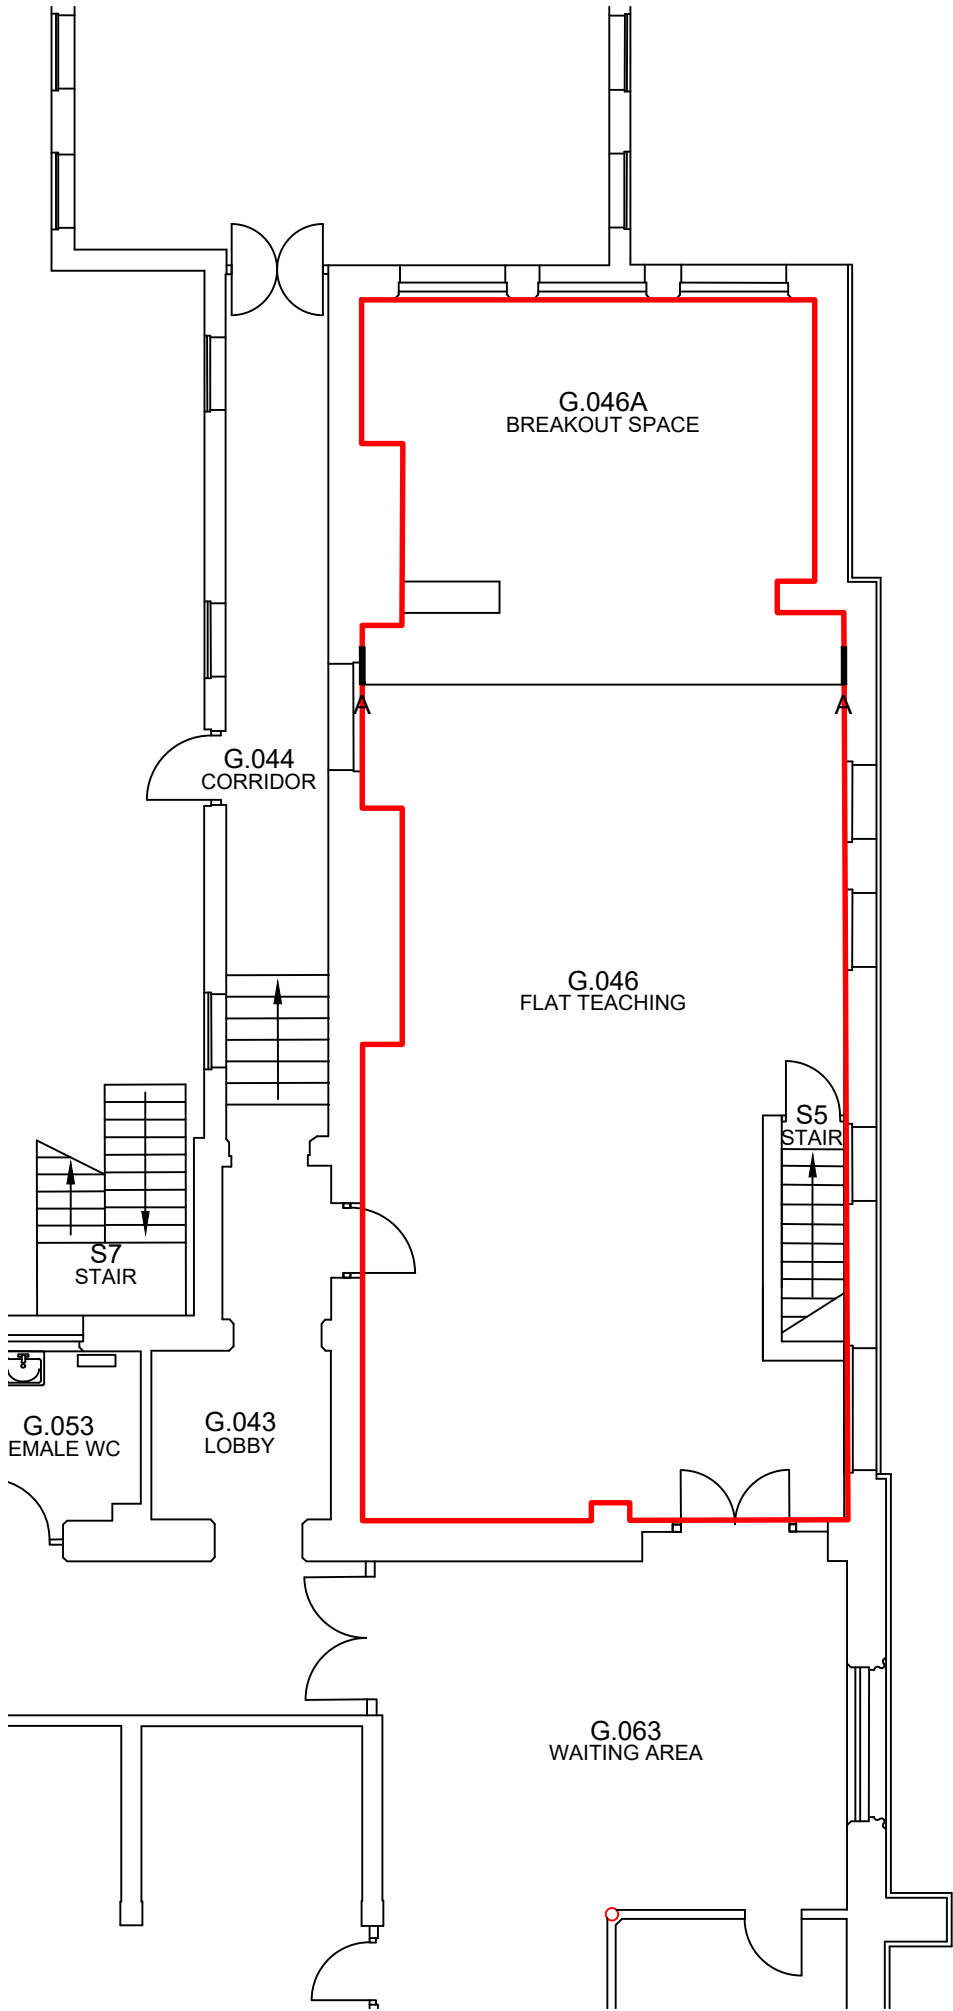

NOTES

1. DO NOT SCALE FROM THIS DRAWING.
2. ALL MEASUREMENTS ARE IN MILLIMETERS UNLESS STATED OTHERWISE.
3. THIS DRAWING IS TO BE READ IN CONJUNCTION WITH THE SPECIFICATION AND ALL RELEVANT ARCHITECTURAL, ELECTRICAL, MECHANICAL AND STRUCTURAL DRAWINGS.
4. © UNIVERSITY OF MANCHESTER. THIS DRAWING MUST NOT BE REPRODUCED WITHOUT PERMISSION.
5. DIRECTORATE OF ESTATES AND FACILITIES TO BE NOTIFIED OF ANY DISCREPANCIES.

Rev	Description	Rev	By	Chk'd	Auth
MANCHESTER 1824 The University of Manchester Directorate of Estates and Facilities Beyer Building The University of Manchester Oxford Road Manchester M13 9PL					
Drawing Status					
PLANNING					
Project					
PN 8735 DOVER STREET BUILDING - CREATION OF NEW CTS SPACE					
Building Name				Building No.	
DOVER STREET				059AA	
Site Name					
OXFORD ROAD					
Sub Site Name					
-					
Drawing Title					
ROOM G.046 G.046A EXISTING					
PM	Drawn	Checked	Authorised		
JW	20-04-23	-	-		
Scale @ A3	Date	Date	Date		
1:100	-	-	-		
Drawing No.				Revision	
8735 - A104				-	