


FOURWAYS HOUSE, SECOND FLOOR
SIGNIFICANCE PLAN

1.100 @ A3

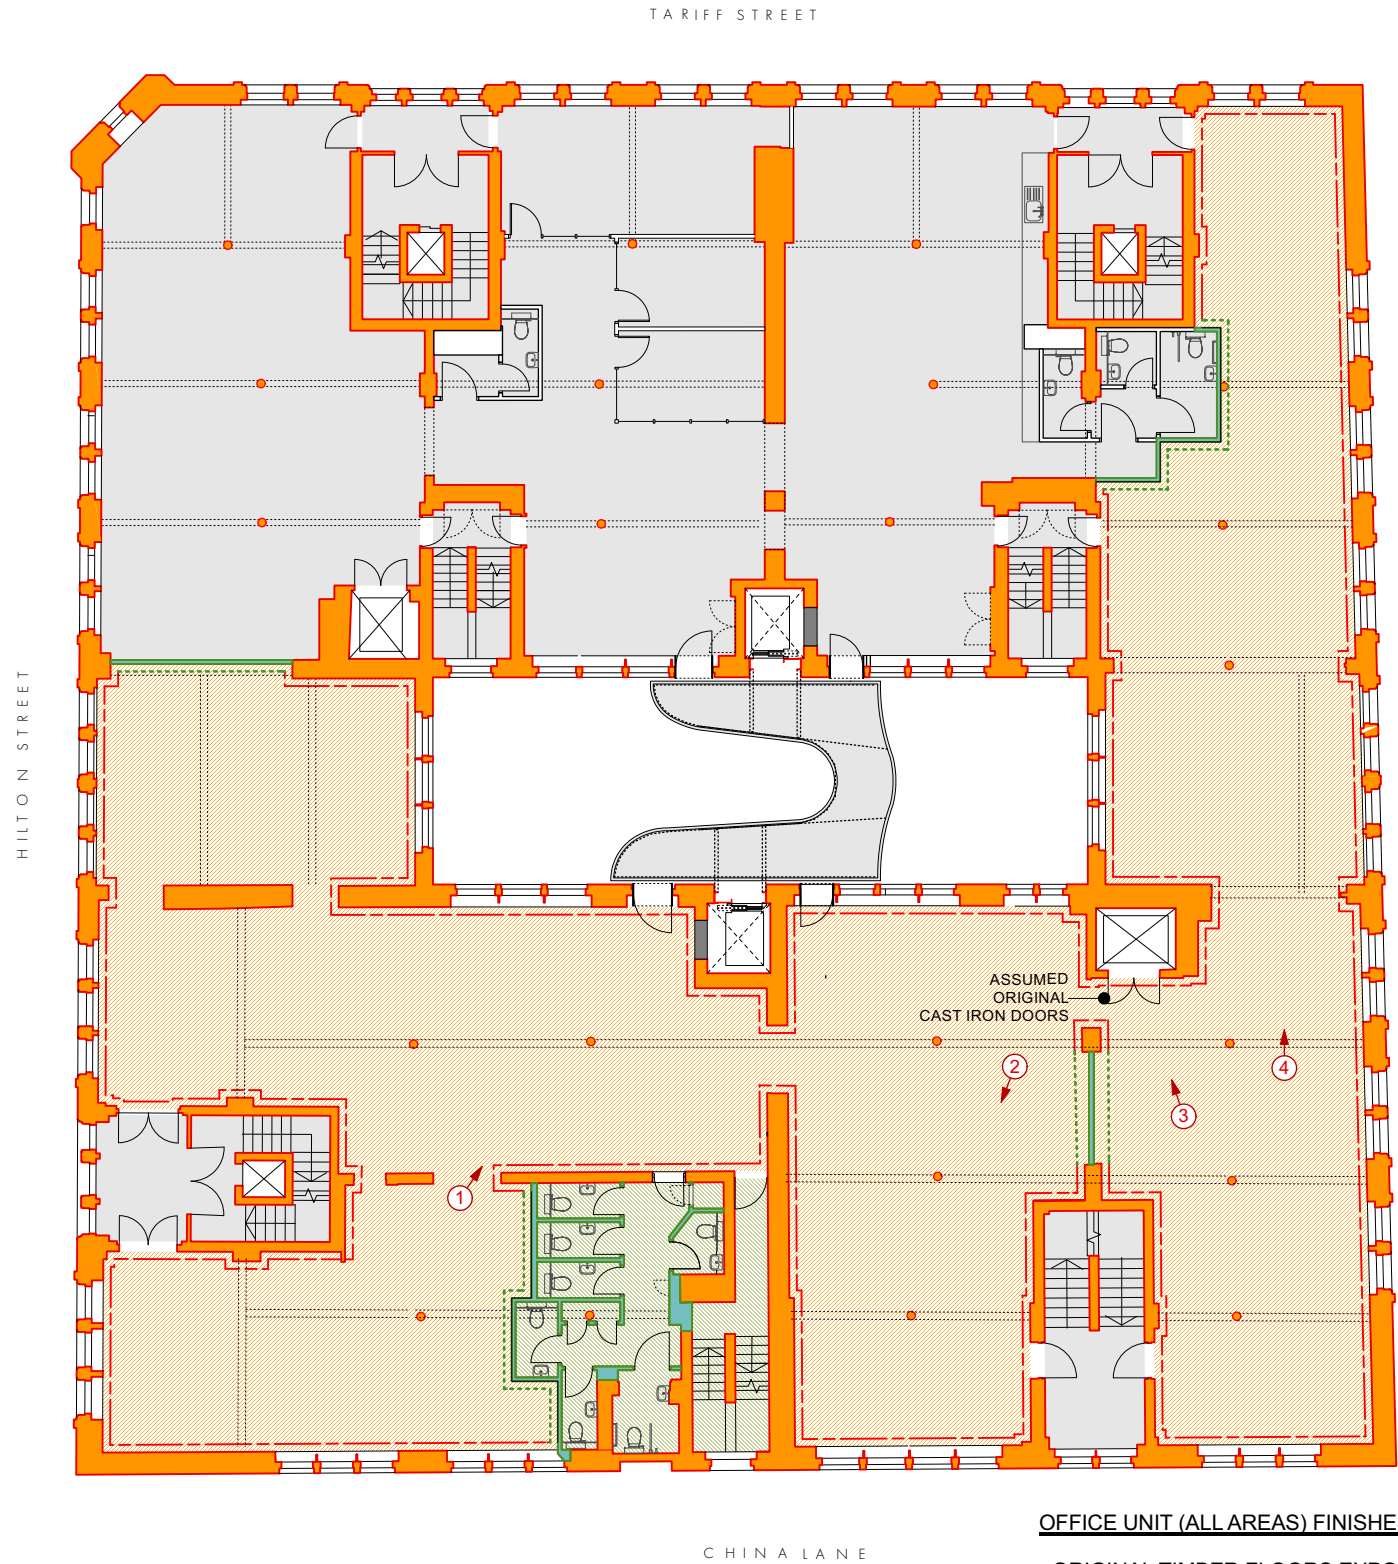

OFFICE UNIT (ALL AREAS) FINISHES


- ORIGINAL TIMBER FLOORS EXPOSED + LIGHTLY STAINED
- EXPOSED BRICKWORK, MODERN PLASTERED WALLS & VERTICAL TIMBER BOARDING
- PLASTERED CEILINGS
- ORIGINAL TIMBER TRUSSES EXPOSED
- MODERN TIMBER SKIRTINGS / TRUNKING
- NO HISTORIC CORNICES



REVISION	DATE	DESCRIPTION
P01	27.02.23	FOR COMMENT
P02	17.03.23	PLANNING ISSUE

SIGNIFICANCE KEY	
STRUCTURE, WALLS AND PARTITIONS TIMELINE	
	1906 - ORIGINAL CONSTRUCTION
	1990-2000's - INTERNAL ALTERATIONS
	EXPOSED ORIGINAL BRICKWORK WALLS
	MODERN PLASTERED WALLS
FLOOR FINISHES TIMELINE	
	1906 - ORIGINAL TIMBER FLOORS EXPOSED
	1906-PRESENT - ORIGINAL TIMBER FLOORS STAINED DARK BROWN
	1990-PRESENT - MODERN FLOOR FINISHES OVER ORIGINAL TIMBER FLOORS
SIGNIFICANCE	
	HIGH
	MEDIUM
	LOW
	AREA NOT SURVEYED AND NOT SUBJECT OF THIS APPLICATION

NOTE - TO BE READ IN CONJUNCTION WITH HERITAGE / DESIGN & ACCESS STATEMENT

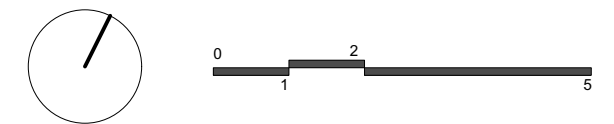

PLANNING

OMI Architects

31 Blackfriars Road, Salford, Manchester, M3 7AQ
+44(0)161 832 3242 / info@omiarchitects.com / www.omiarchitects.com

PROJECT	FOURWAYS					
DRAWING	SECOND FLOOR - SIGNIFICANCE PLAN					
DATE	FEB' 23	DRAWN BY	PE	SCALE	1:100	@A3
JOB NO.	1420	DWG.NO.	L 2322			