


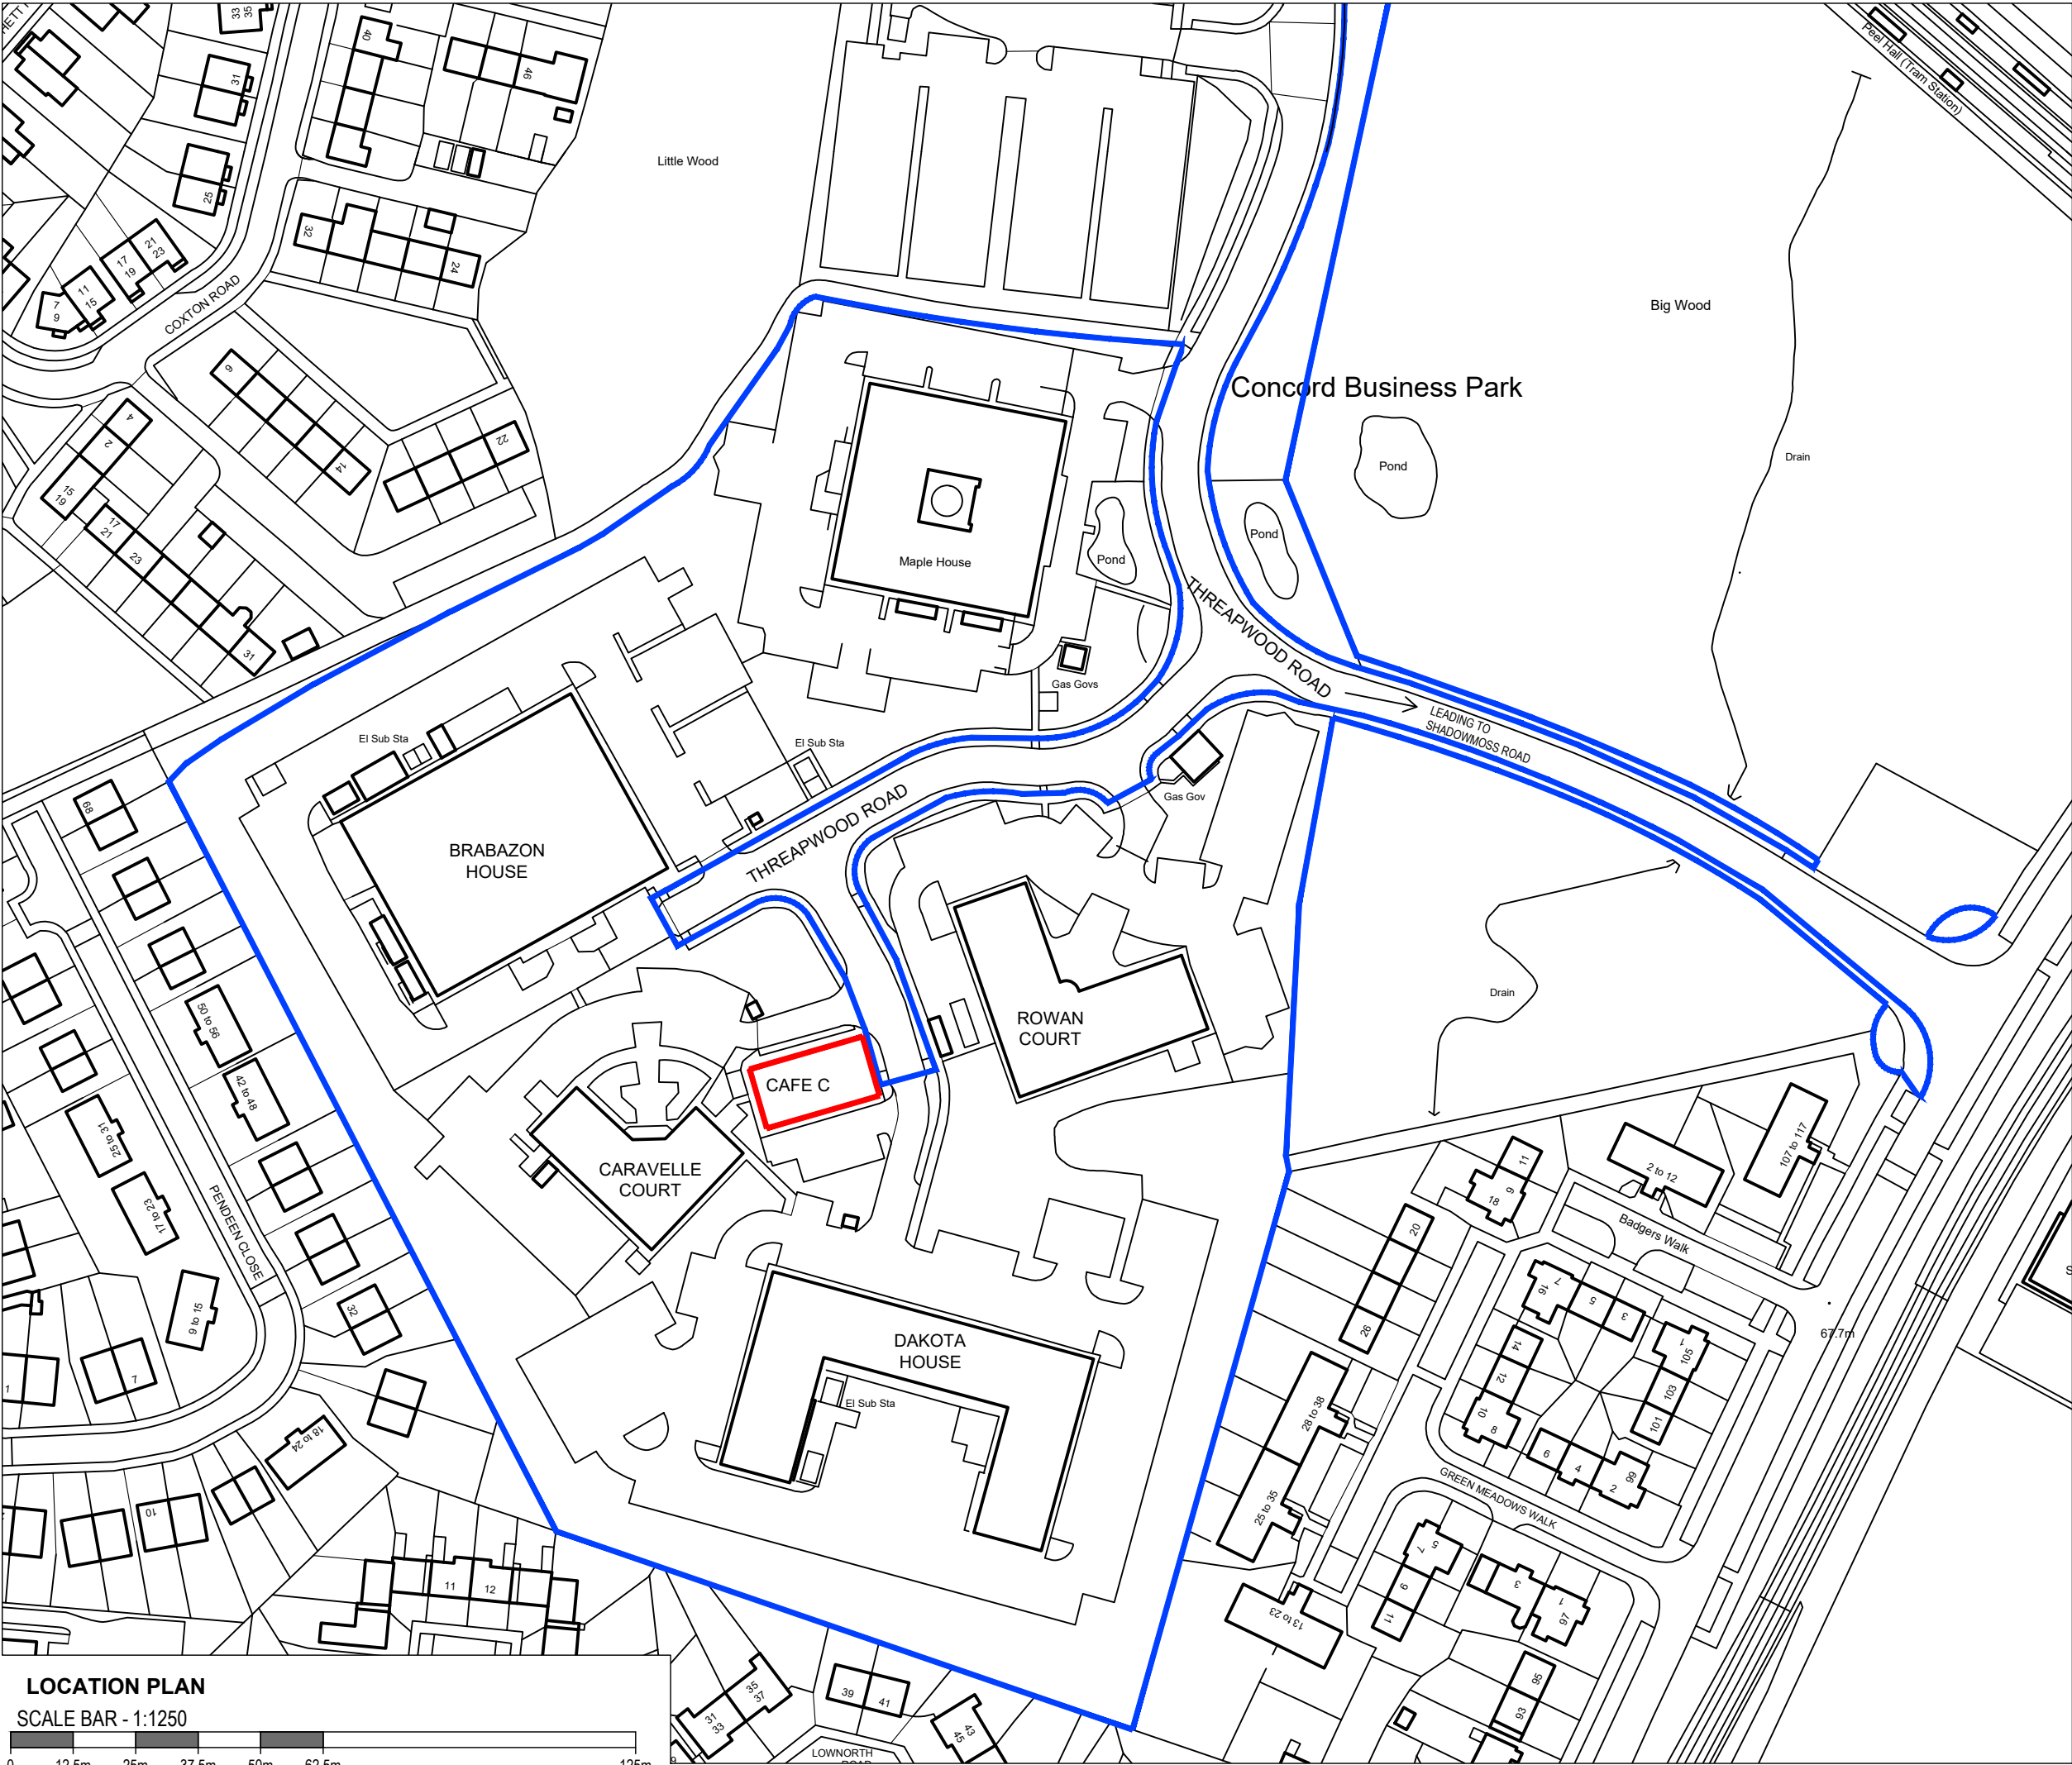

LOCATION PLAN


SCALE BAR - 1:1250



NOTES
Do not scale from this drawing. Only figured dimensions are to be taken from this drawing. Contractor must verify all dimensions on site before commencing any work or shop drawings. Report any discrepancies to the architect before commencing work. If this drawing exceeds the quantities taken in any way the architect is to be informed before the work is initiated. Work within the Construction (Design & Management) Regulations 2015 is not to start until a Health and Safety Plan has been produced. This drawing is copyright and must not be reproduced without consent of NW Architects Limited.

DRAWING STATUS/TYPE KEY

F Feasibility	SK Sketch	L Landscape	C Construction
P Planning	M Marketing	S Survey	AB As Built
T Tender	TNT Tenant	OS Ordnance Survey	

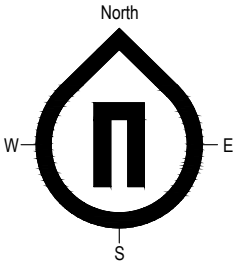

REV	DESCRIPTION	DRAWN	DATE	CHECKED	DATE
REVISIONS					

**NW-ARCHITECTS**

27 York Place · Leeds · LS1 2EY
leeds@nw-architects.co.uk · Tel: 0113 880 0510 · Fax: 0113 880 0511
www.nw-architects.co.uk

CLIENT

**PRAXIS**
REAL ESTATE MANAGEMENT LTD

PROJECT
Concorde Coffee Shop
Concord Business Park

DRAWING TITLE
Proposed
Location Plan

Scale	Drawn By AP	Date Drawn 25-01-23
1:1250 @ A3	Checked By NW	Date Checked 25-01-23

Drawing No 15055-P602	Revision -
--------------------------	---------------