
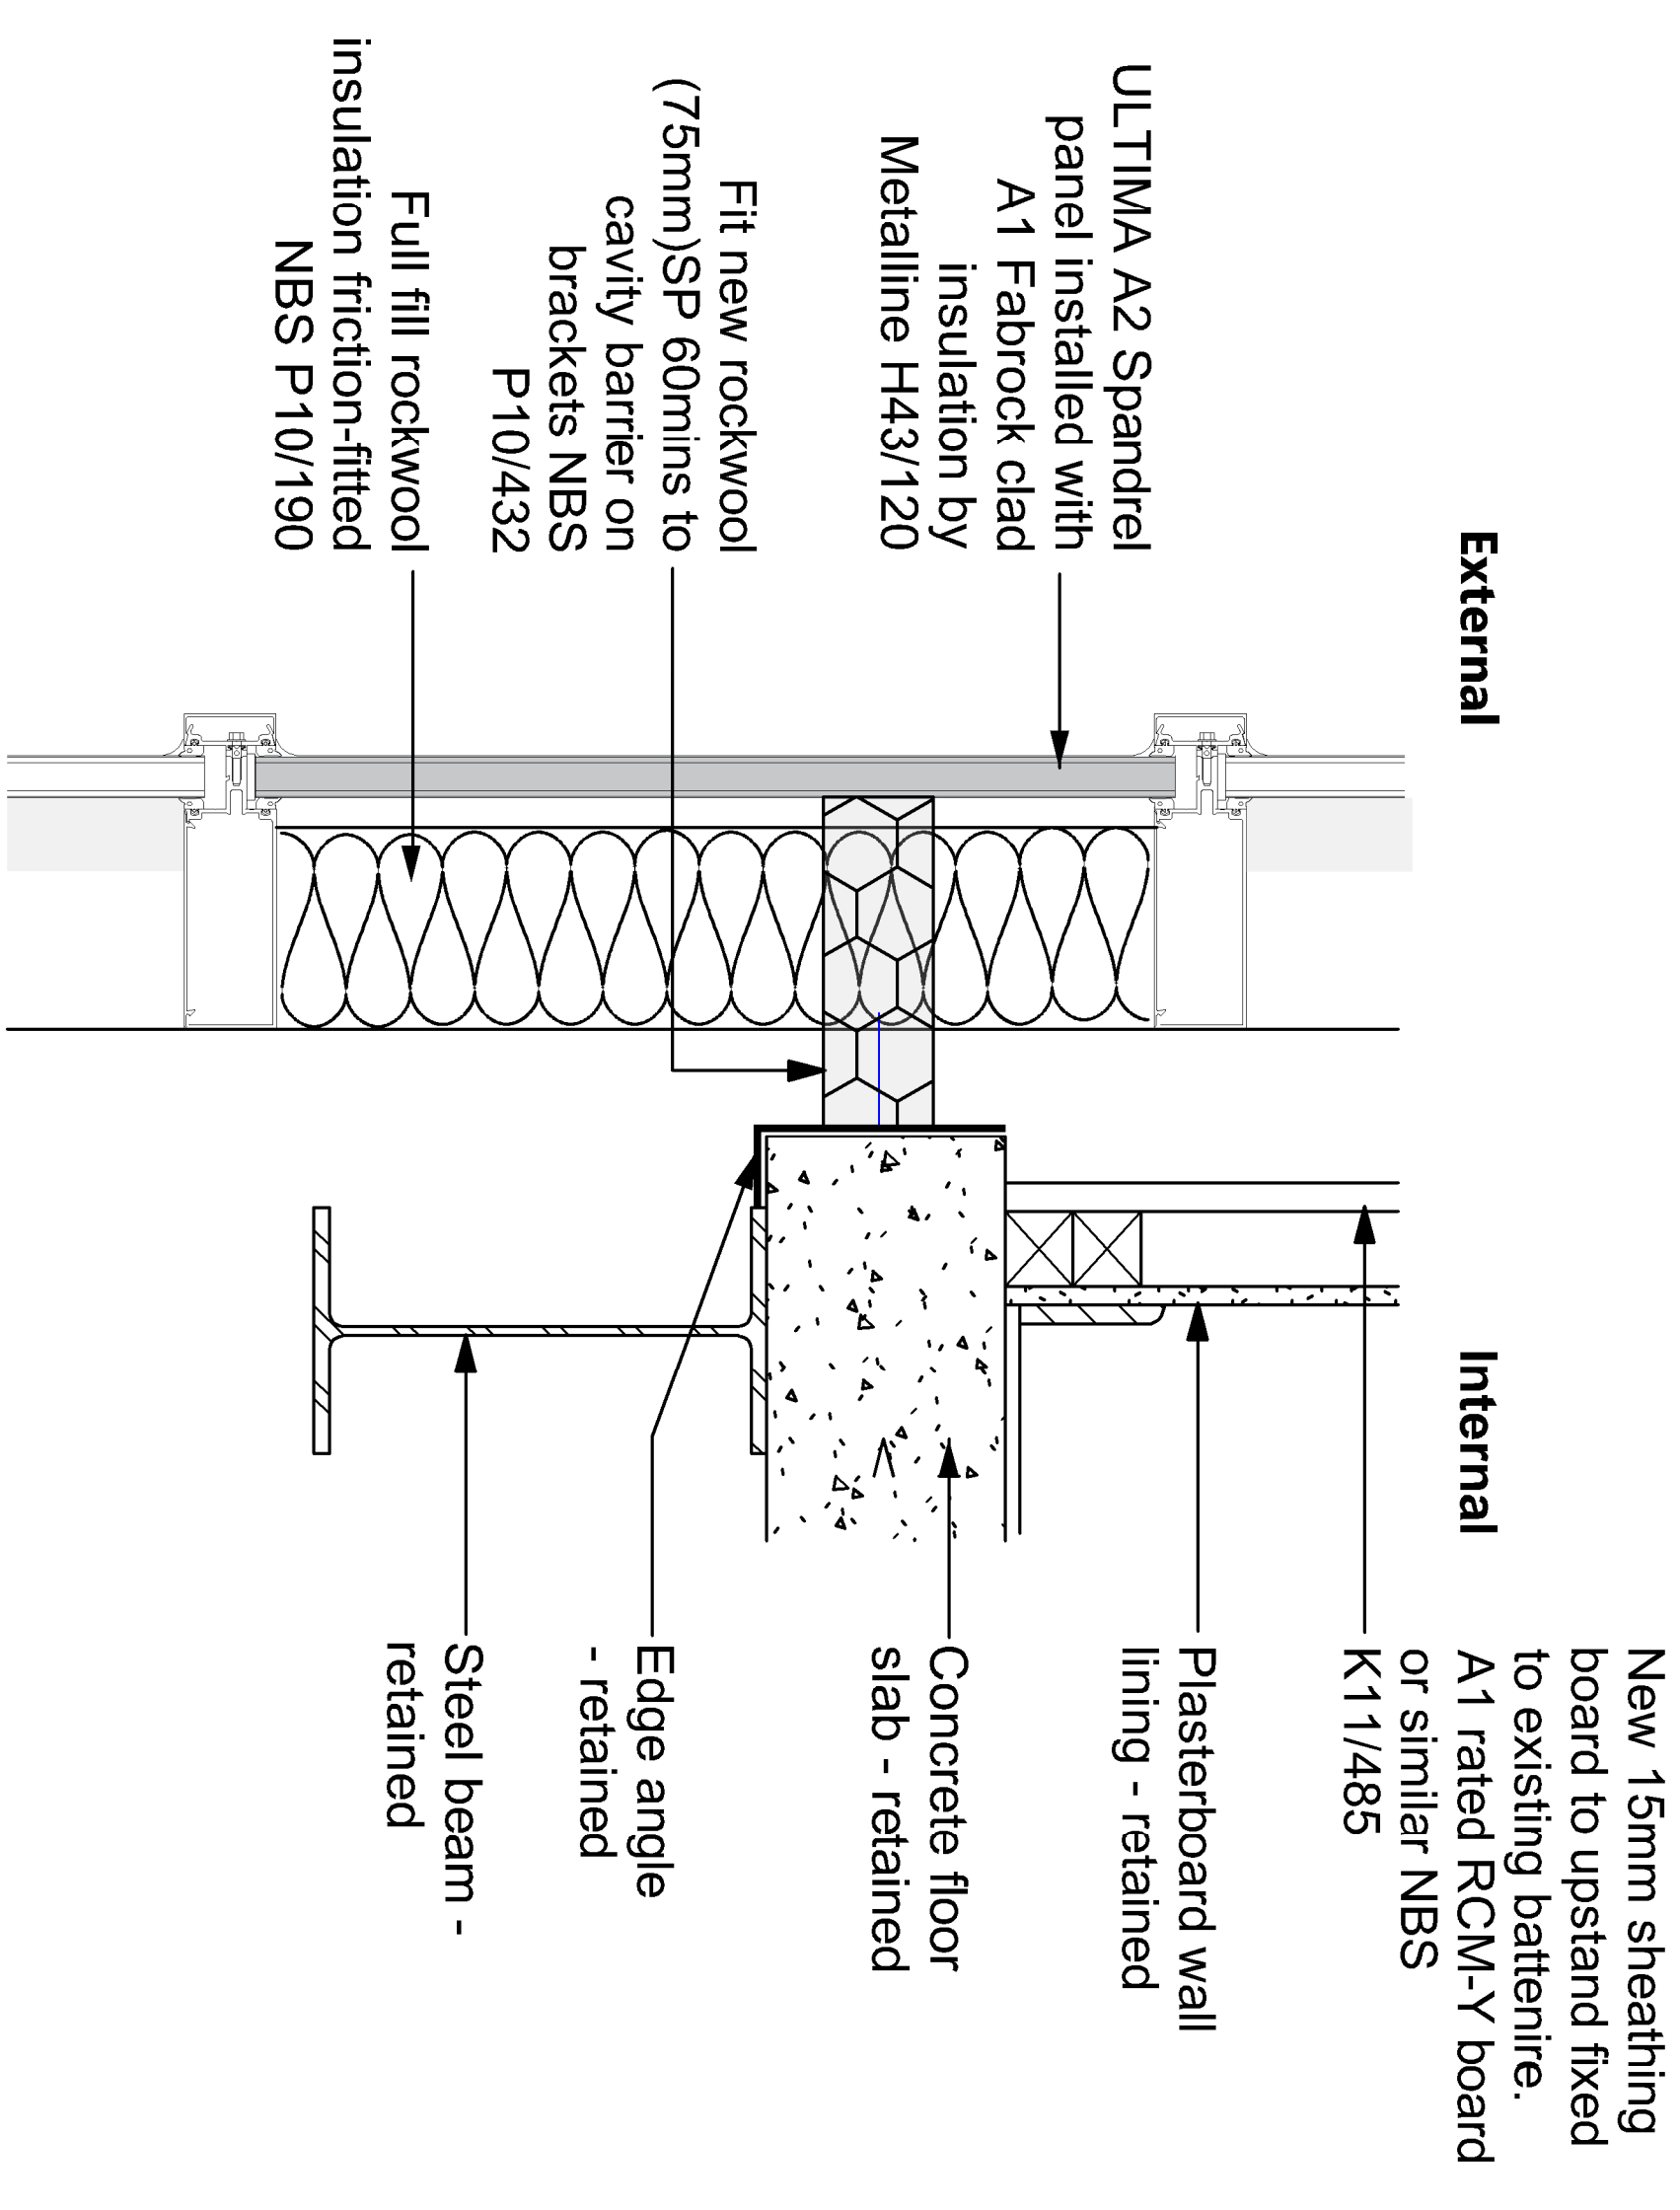
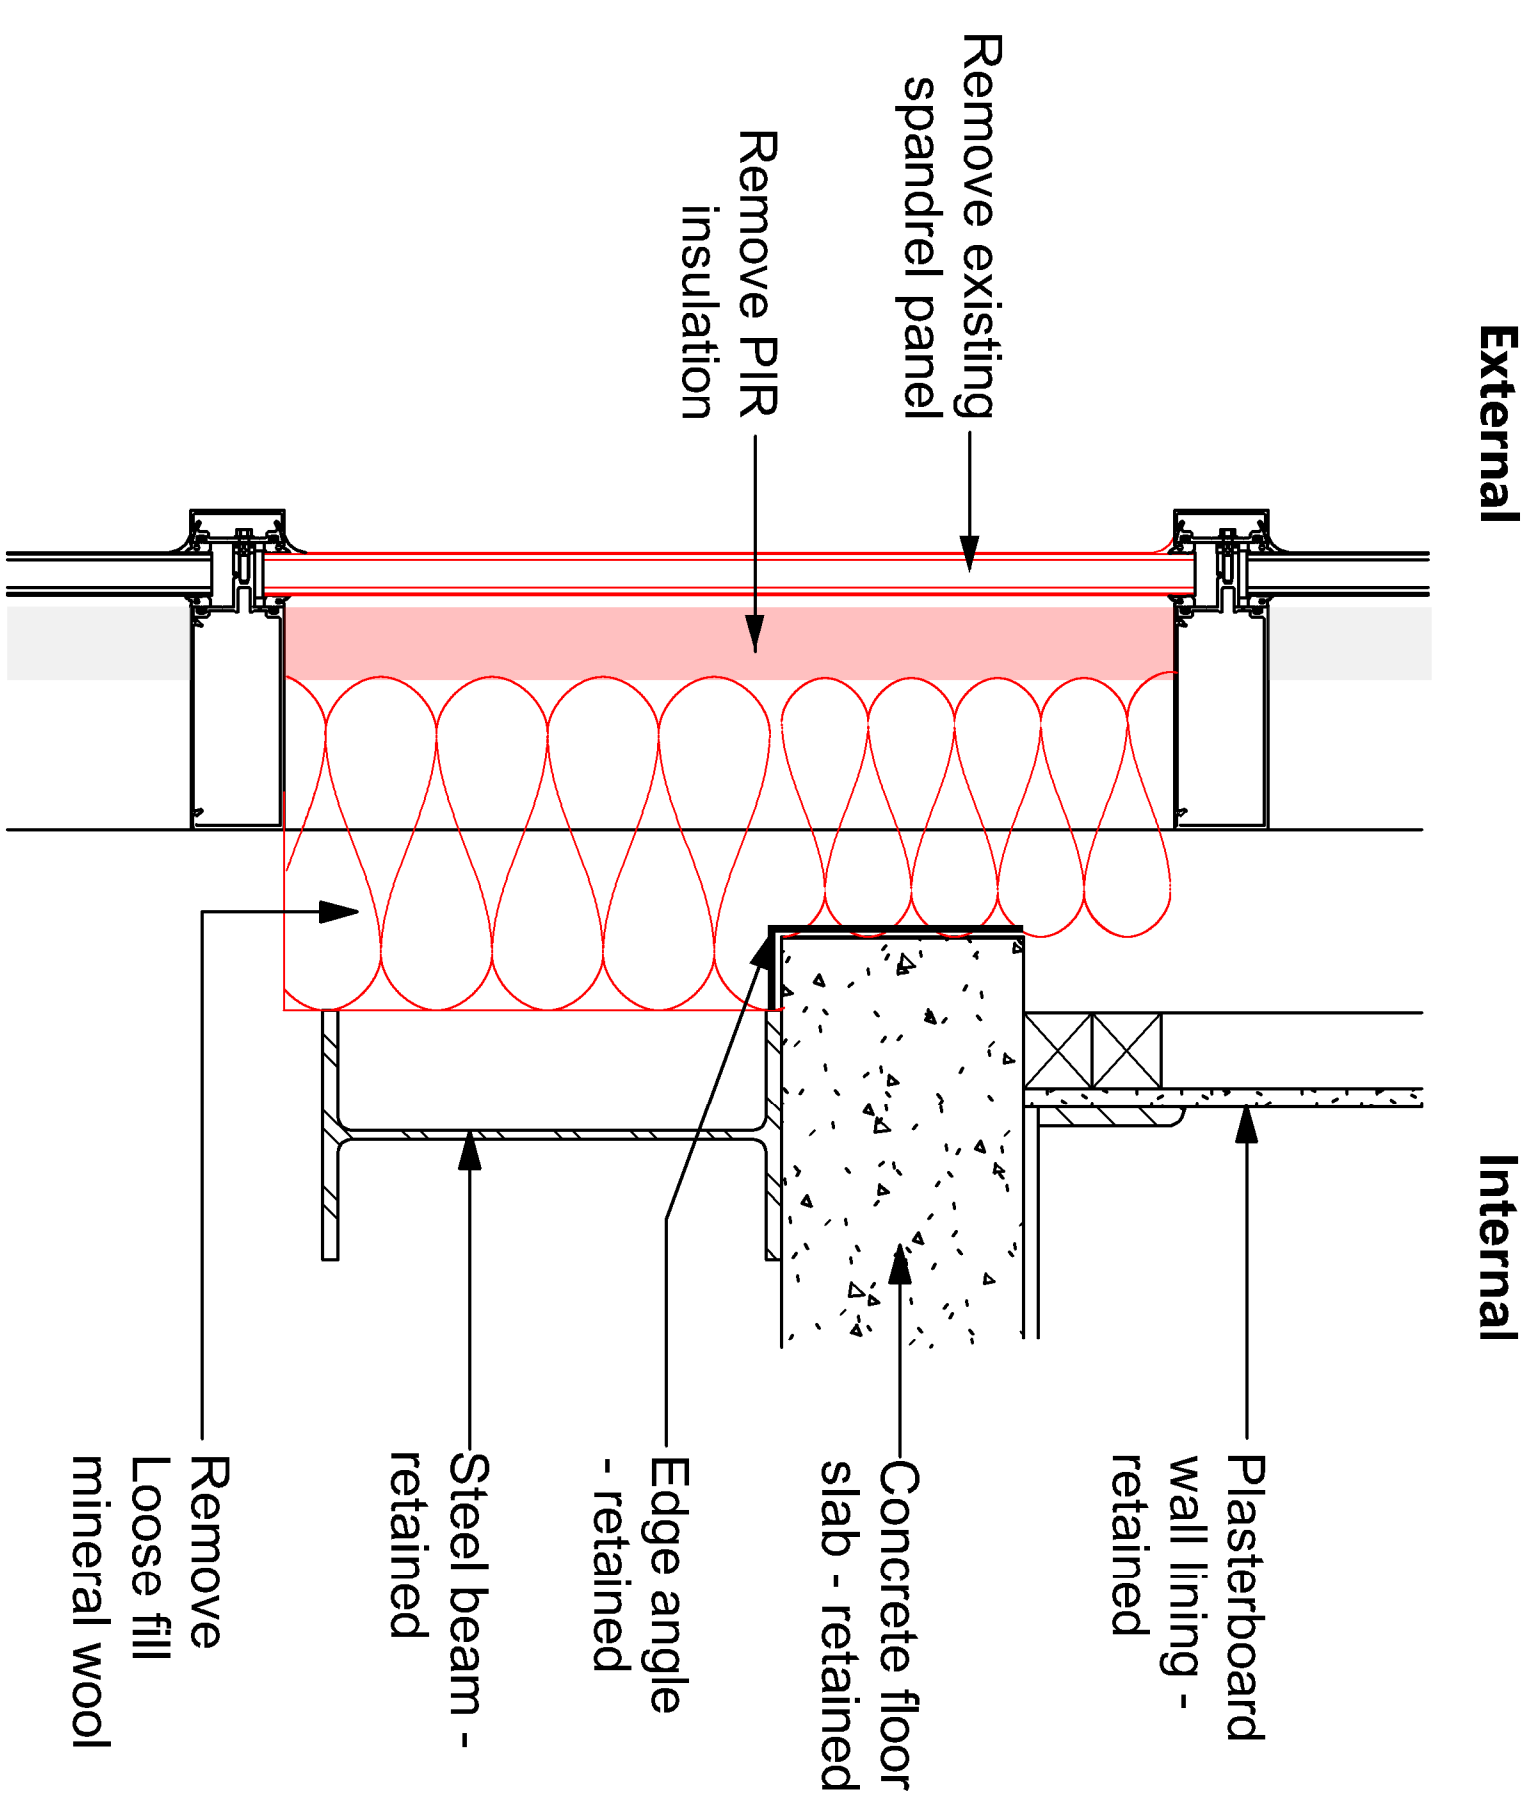


© Copyright: All rights reserved. This drawing must not be reproduced without permission. Do not scale from this drawing. All dimensions are in millimetres unless otherwise stated. Any discrepancies should be reported to the Architect.

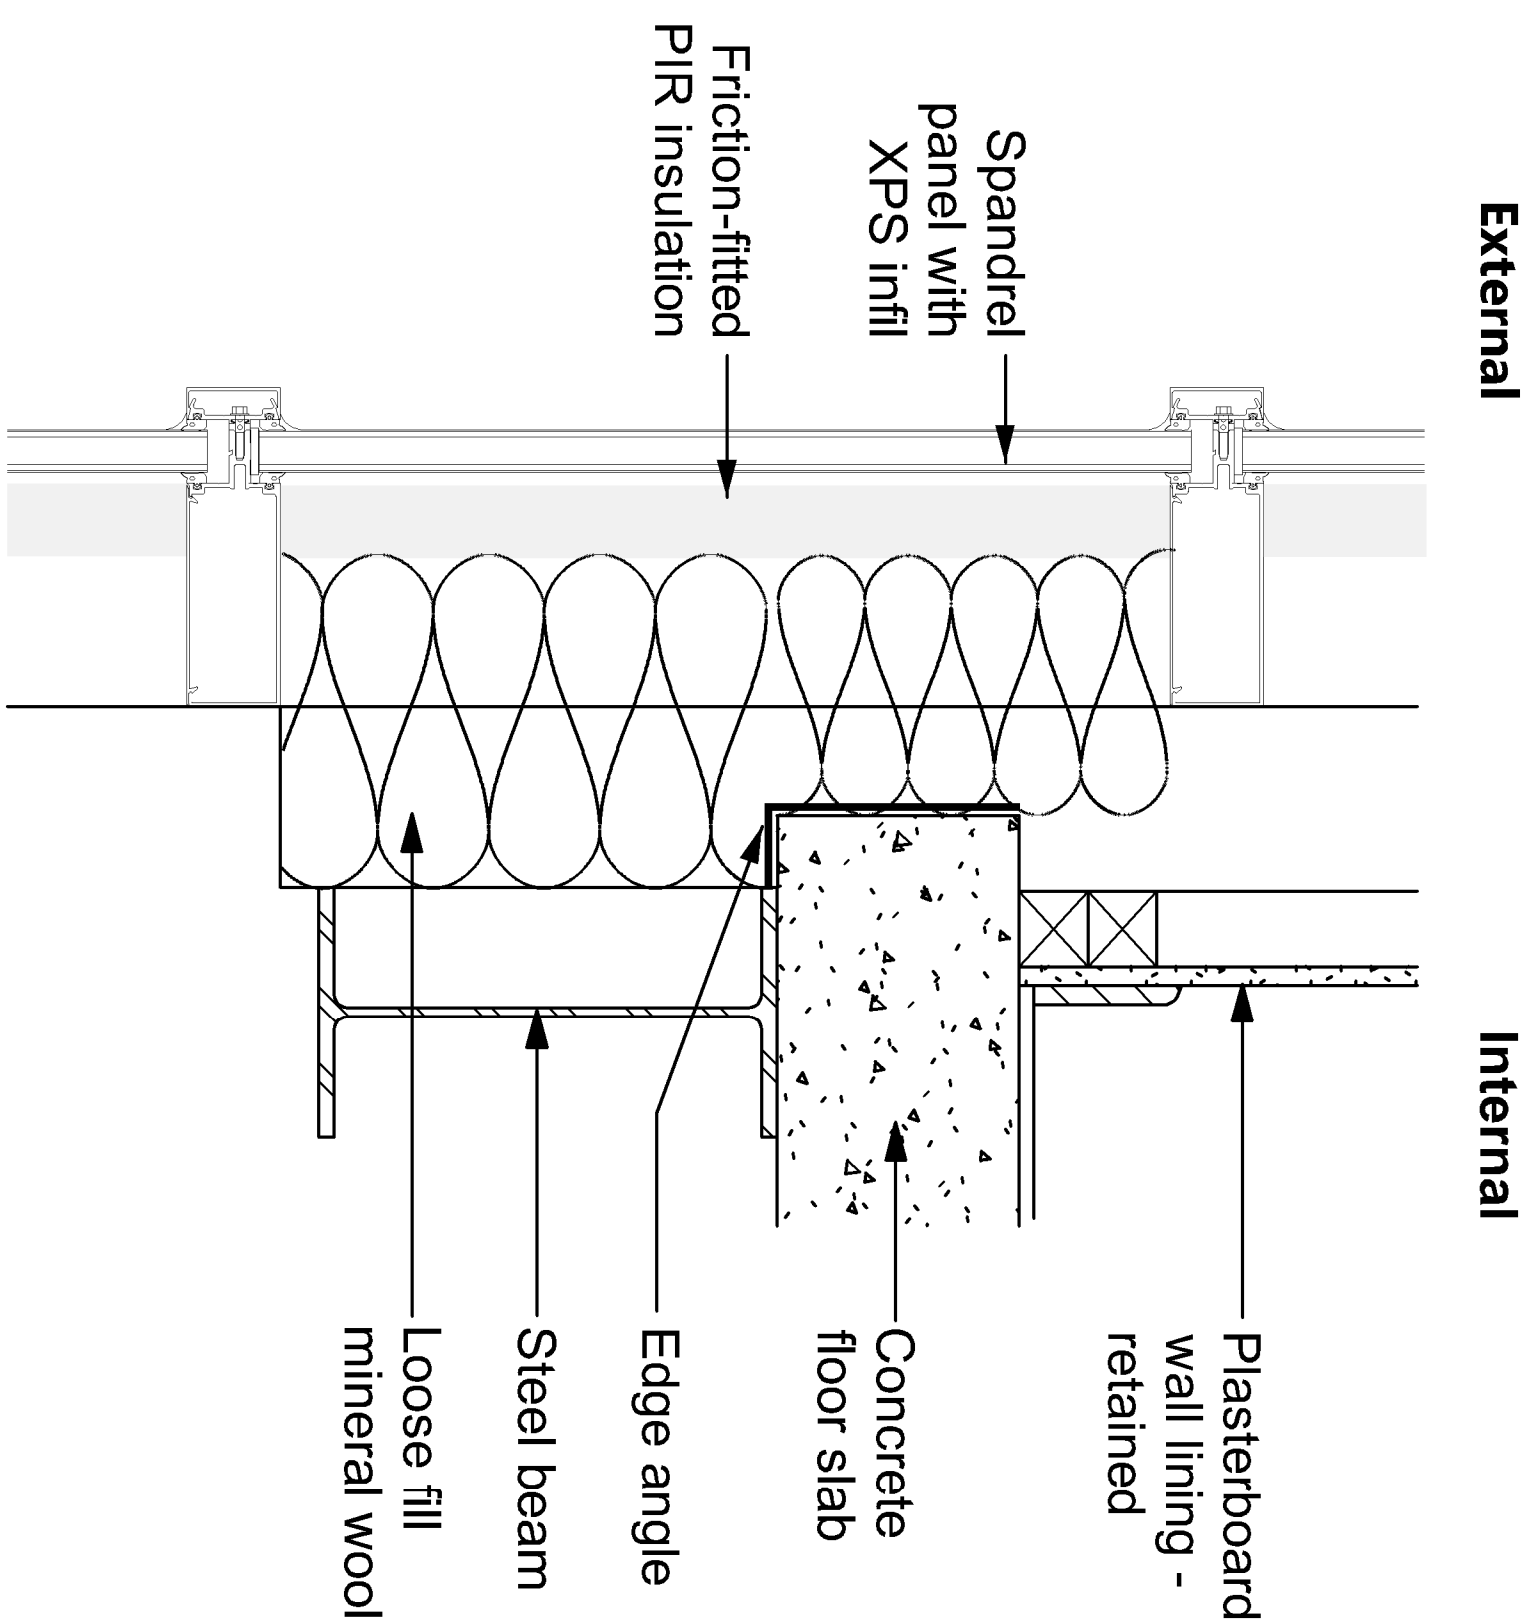

Existing wall build up - spandrel panel

1:5@A1

Strip out - Spandrel panel removal

1:5@A1

Proposed - Spandrel panel

1:5@A1

P1	First Issue For Comment/Approval.	26.04.23	-	-	
PRELIMINARY					
Revision	Description	Date	Drawn	Checked	

Halliday Meecham Architects Limited

111 Piccadilly Manchester M1 2HY

+44 (0)161 661 5566

4 Devonshire Street London W1W 5DT

+44 (0)203 440 5175

hma@hallidaymeecham.com
www.hallidaymeecham.com

Client: **Wardens**

Project: 56 High Street Re-cladding Project

Phase/
Location: 56 High St, Manchester M4 1ED

Drawing: External Wall Treatment - Spadrel Panels in Curtain Walls

Scale @ A1	Scale @ A3	Date:	Drawn:	Checked:	Job No.	Drawing No.
1:50	1:100	26.04.23	CB	TF	5540	31201
Drawing Ref.						Revision