


Existing Front Garden Layout

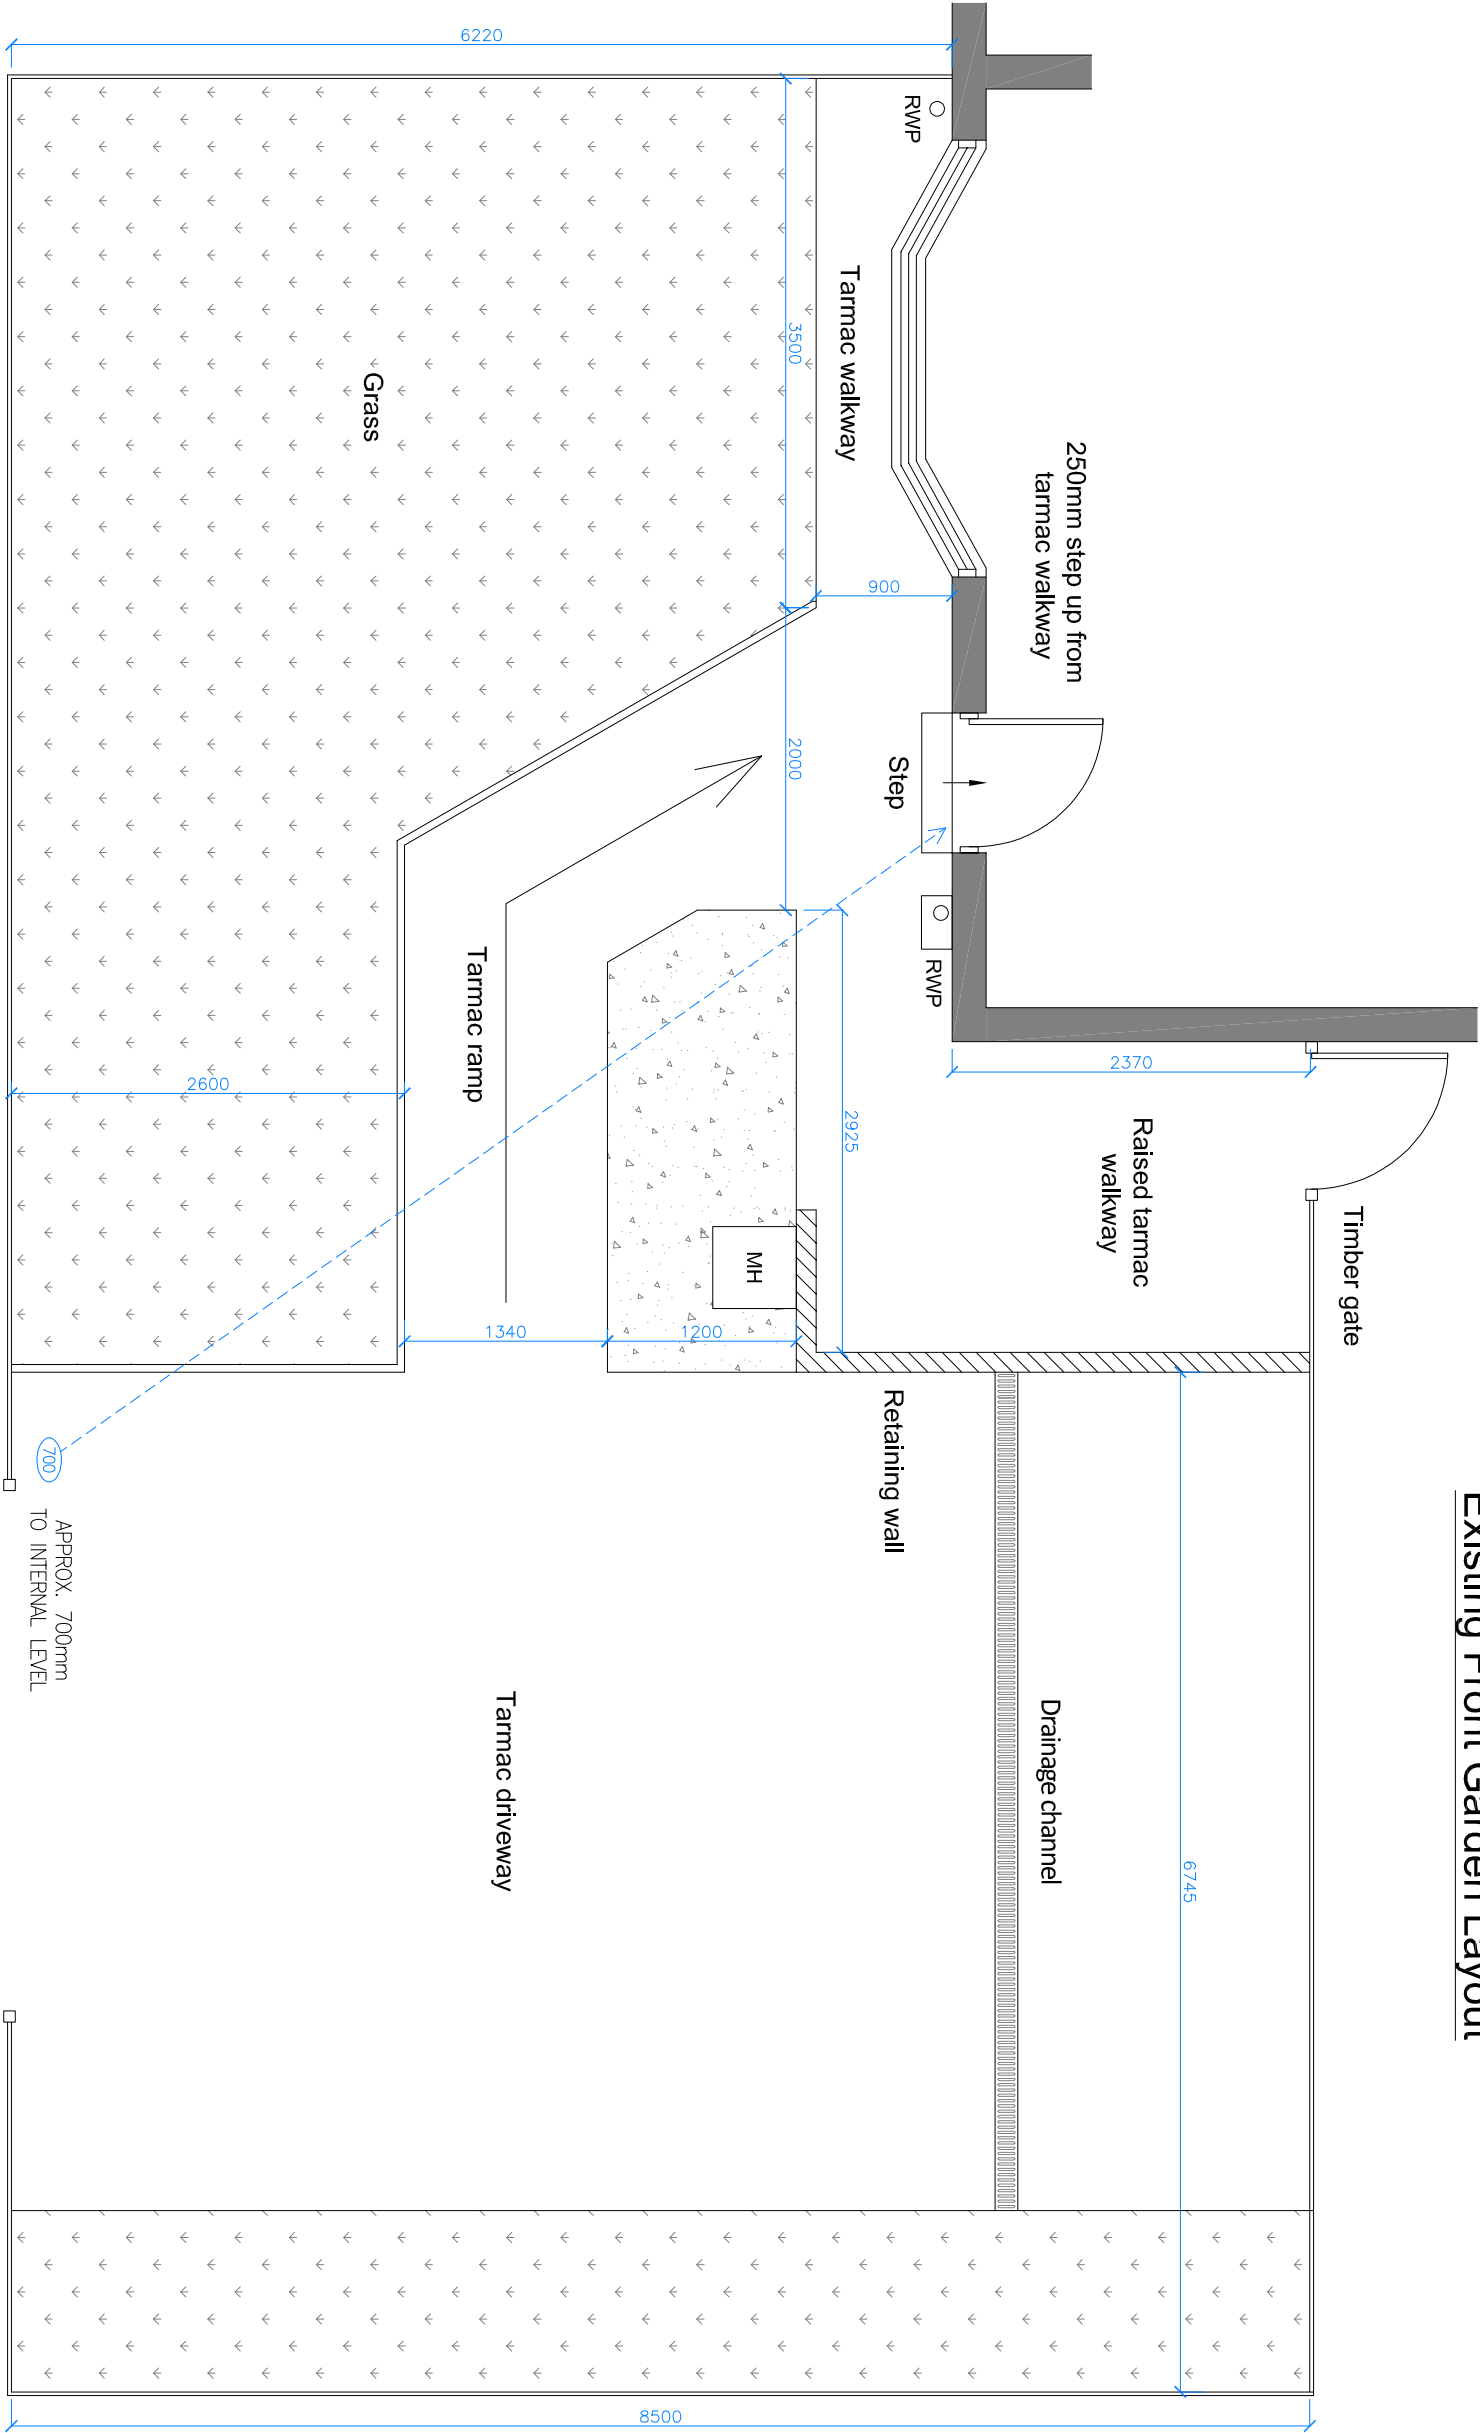

REV	DESCRIPTION	DATE	BY	CHK	
Project:					
138 Holmcroft Road, Manchester					
Drawing Title:					
Existing Front Garden Layout					
Drawing No.:					
M4-211-001					
Scale @ A3					
1:50	Revision:	Status:	Drawn By:	Date:	
	.		AU	03/11/22	