




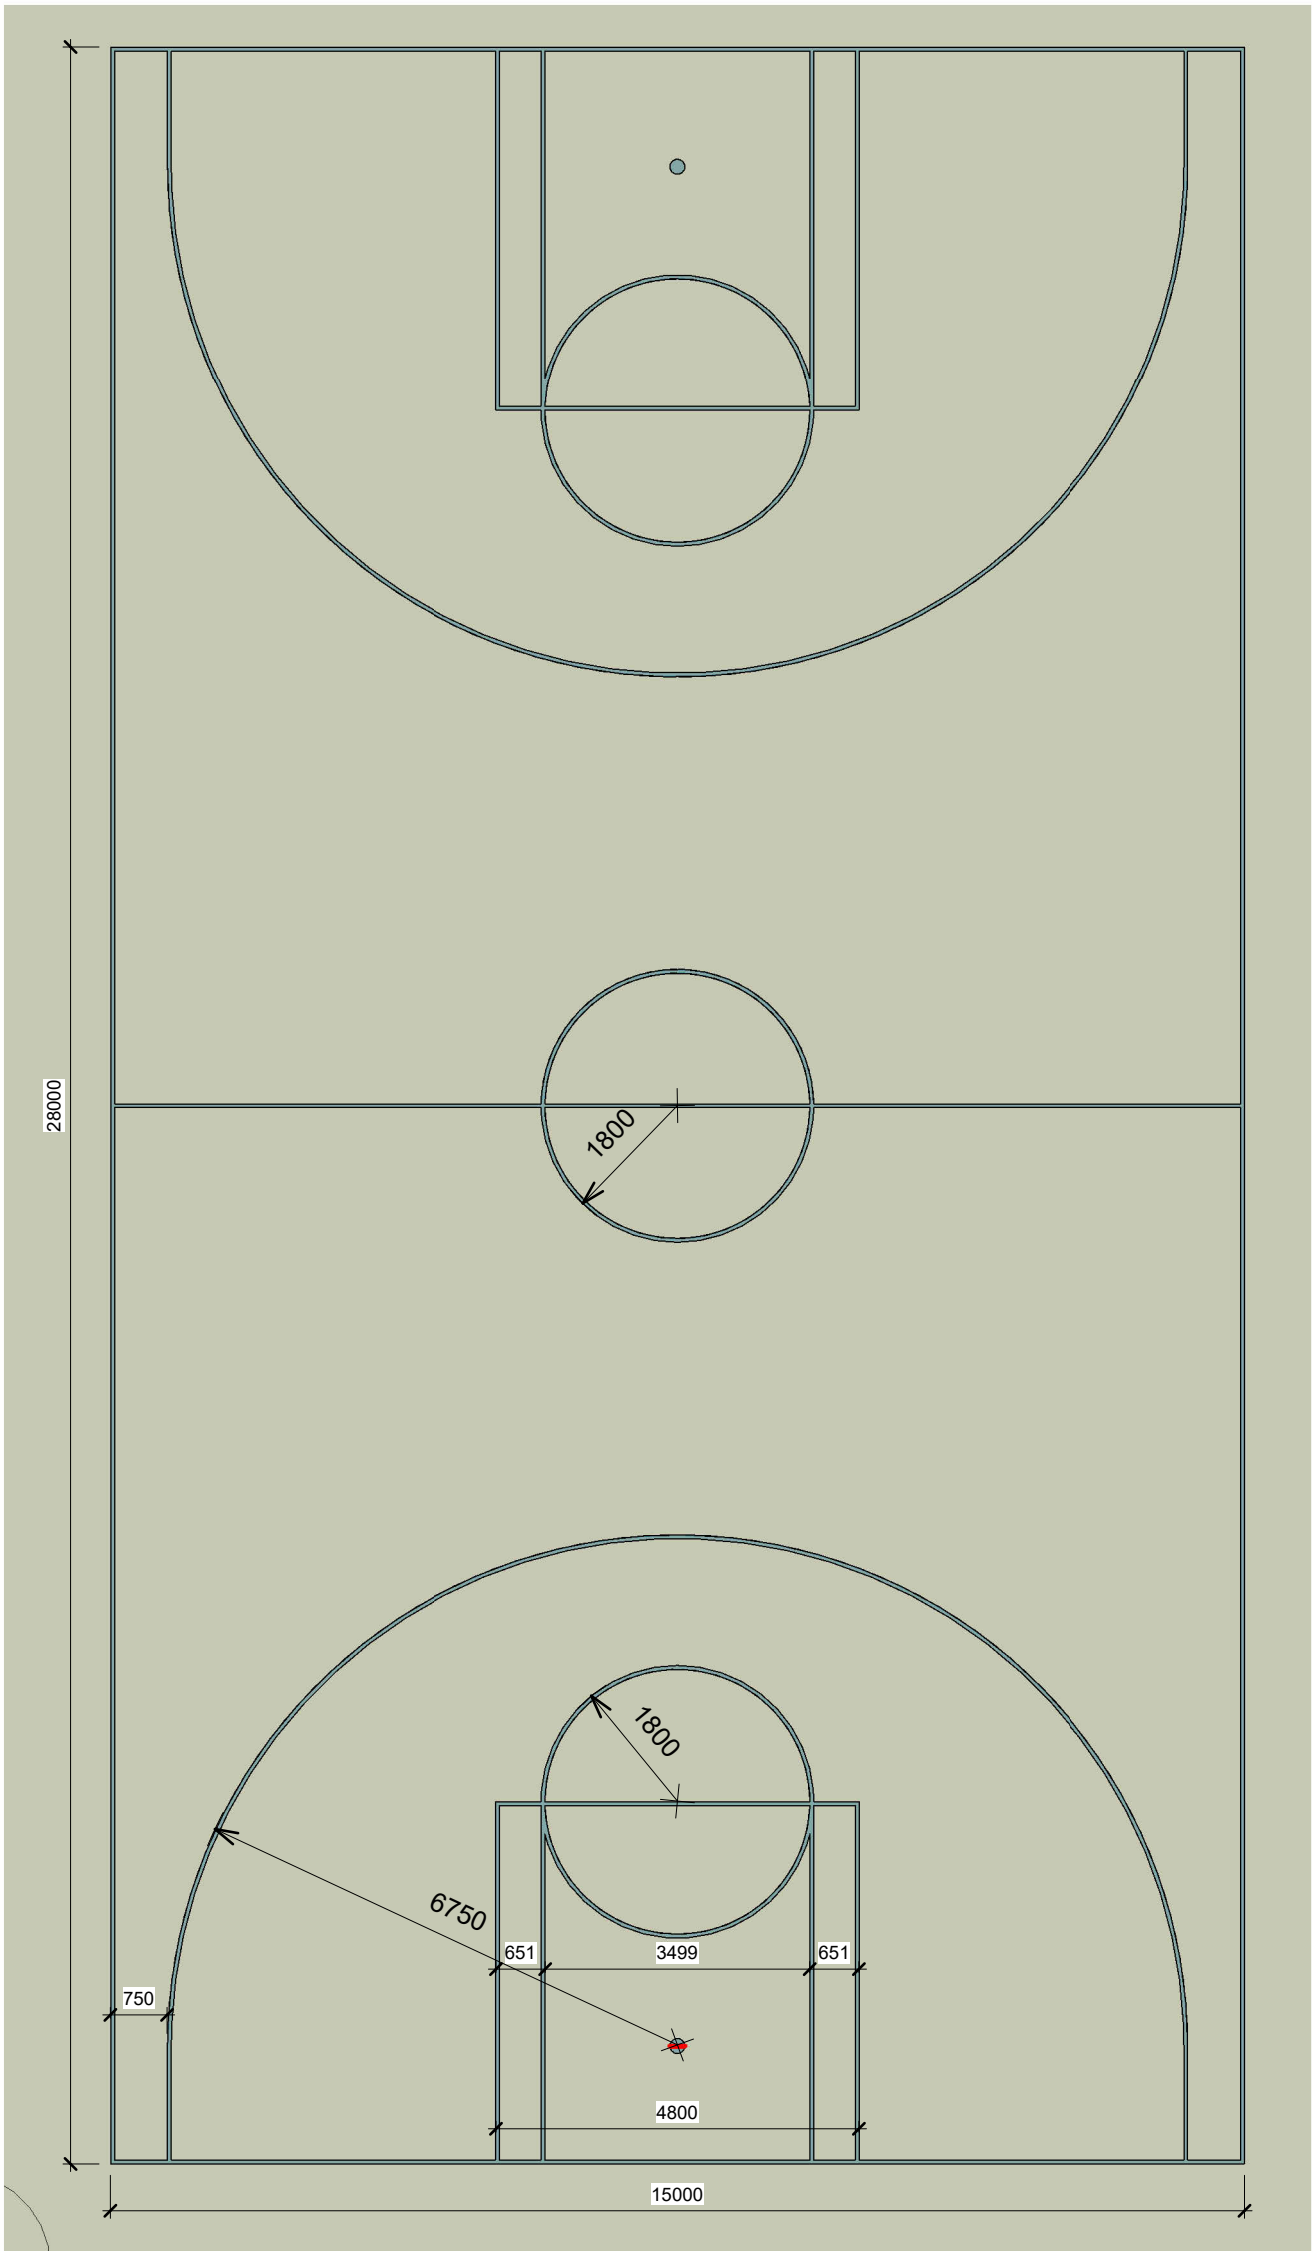


MUGA Setting Out - Basketball
1 : 100

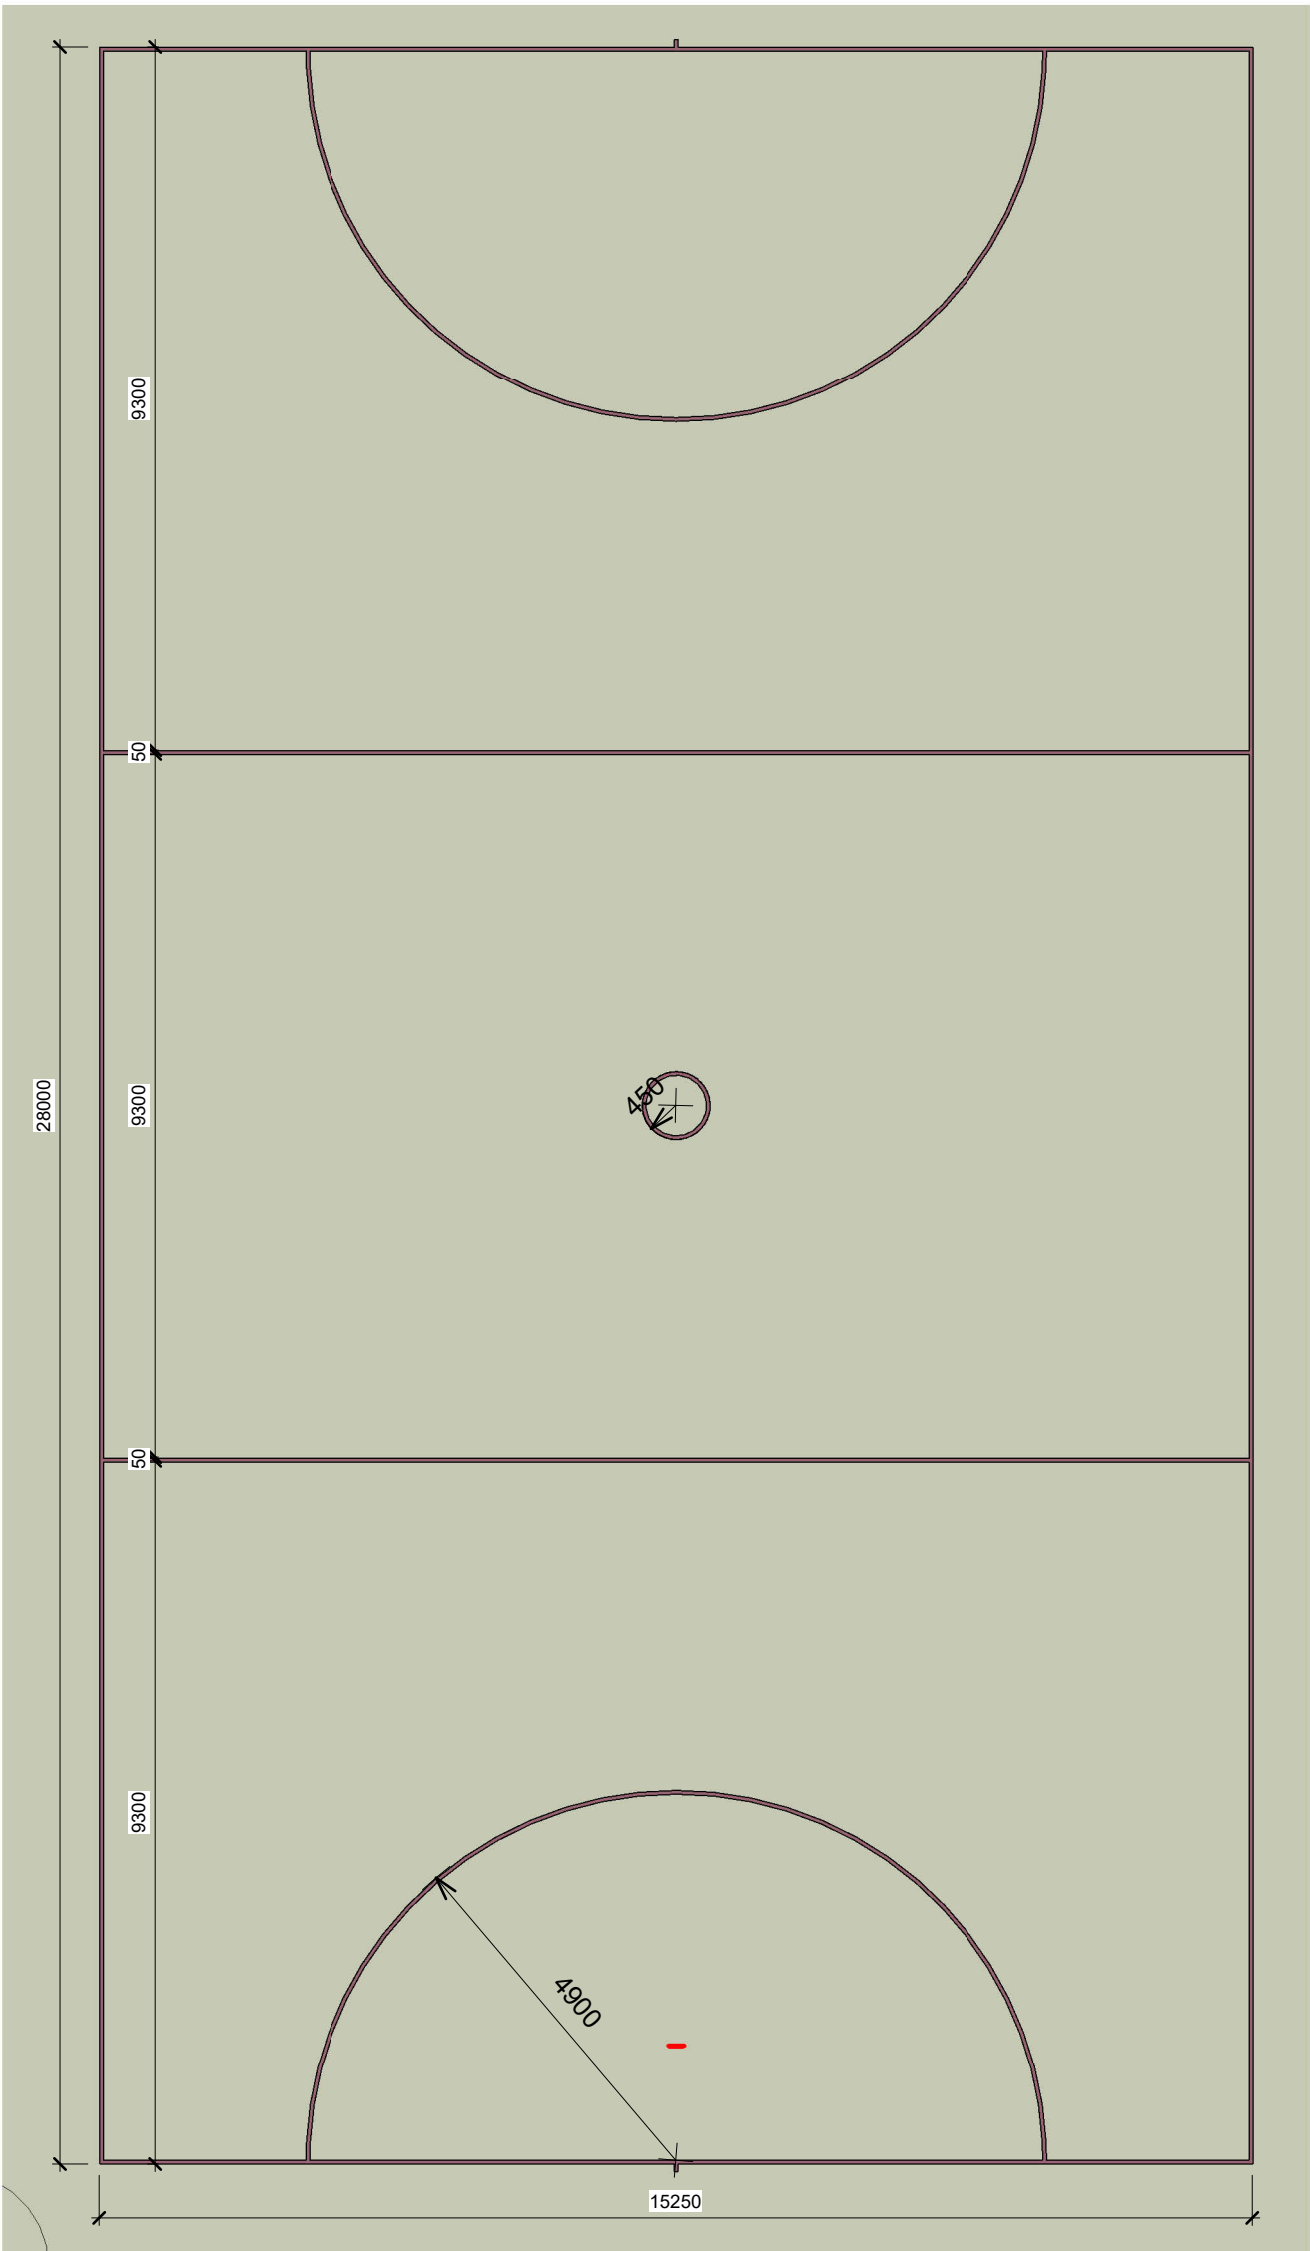

MUGA Setting Out - Netball
1 : 100

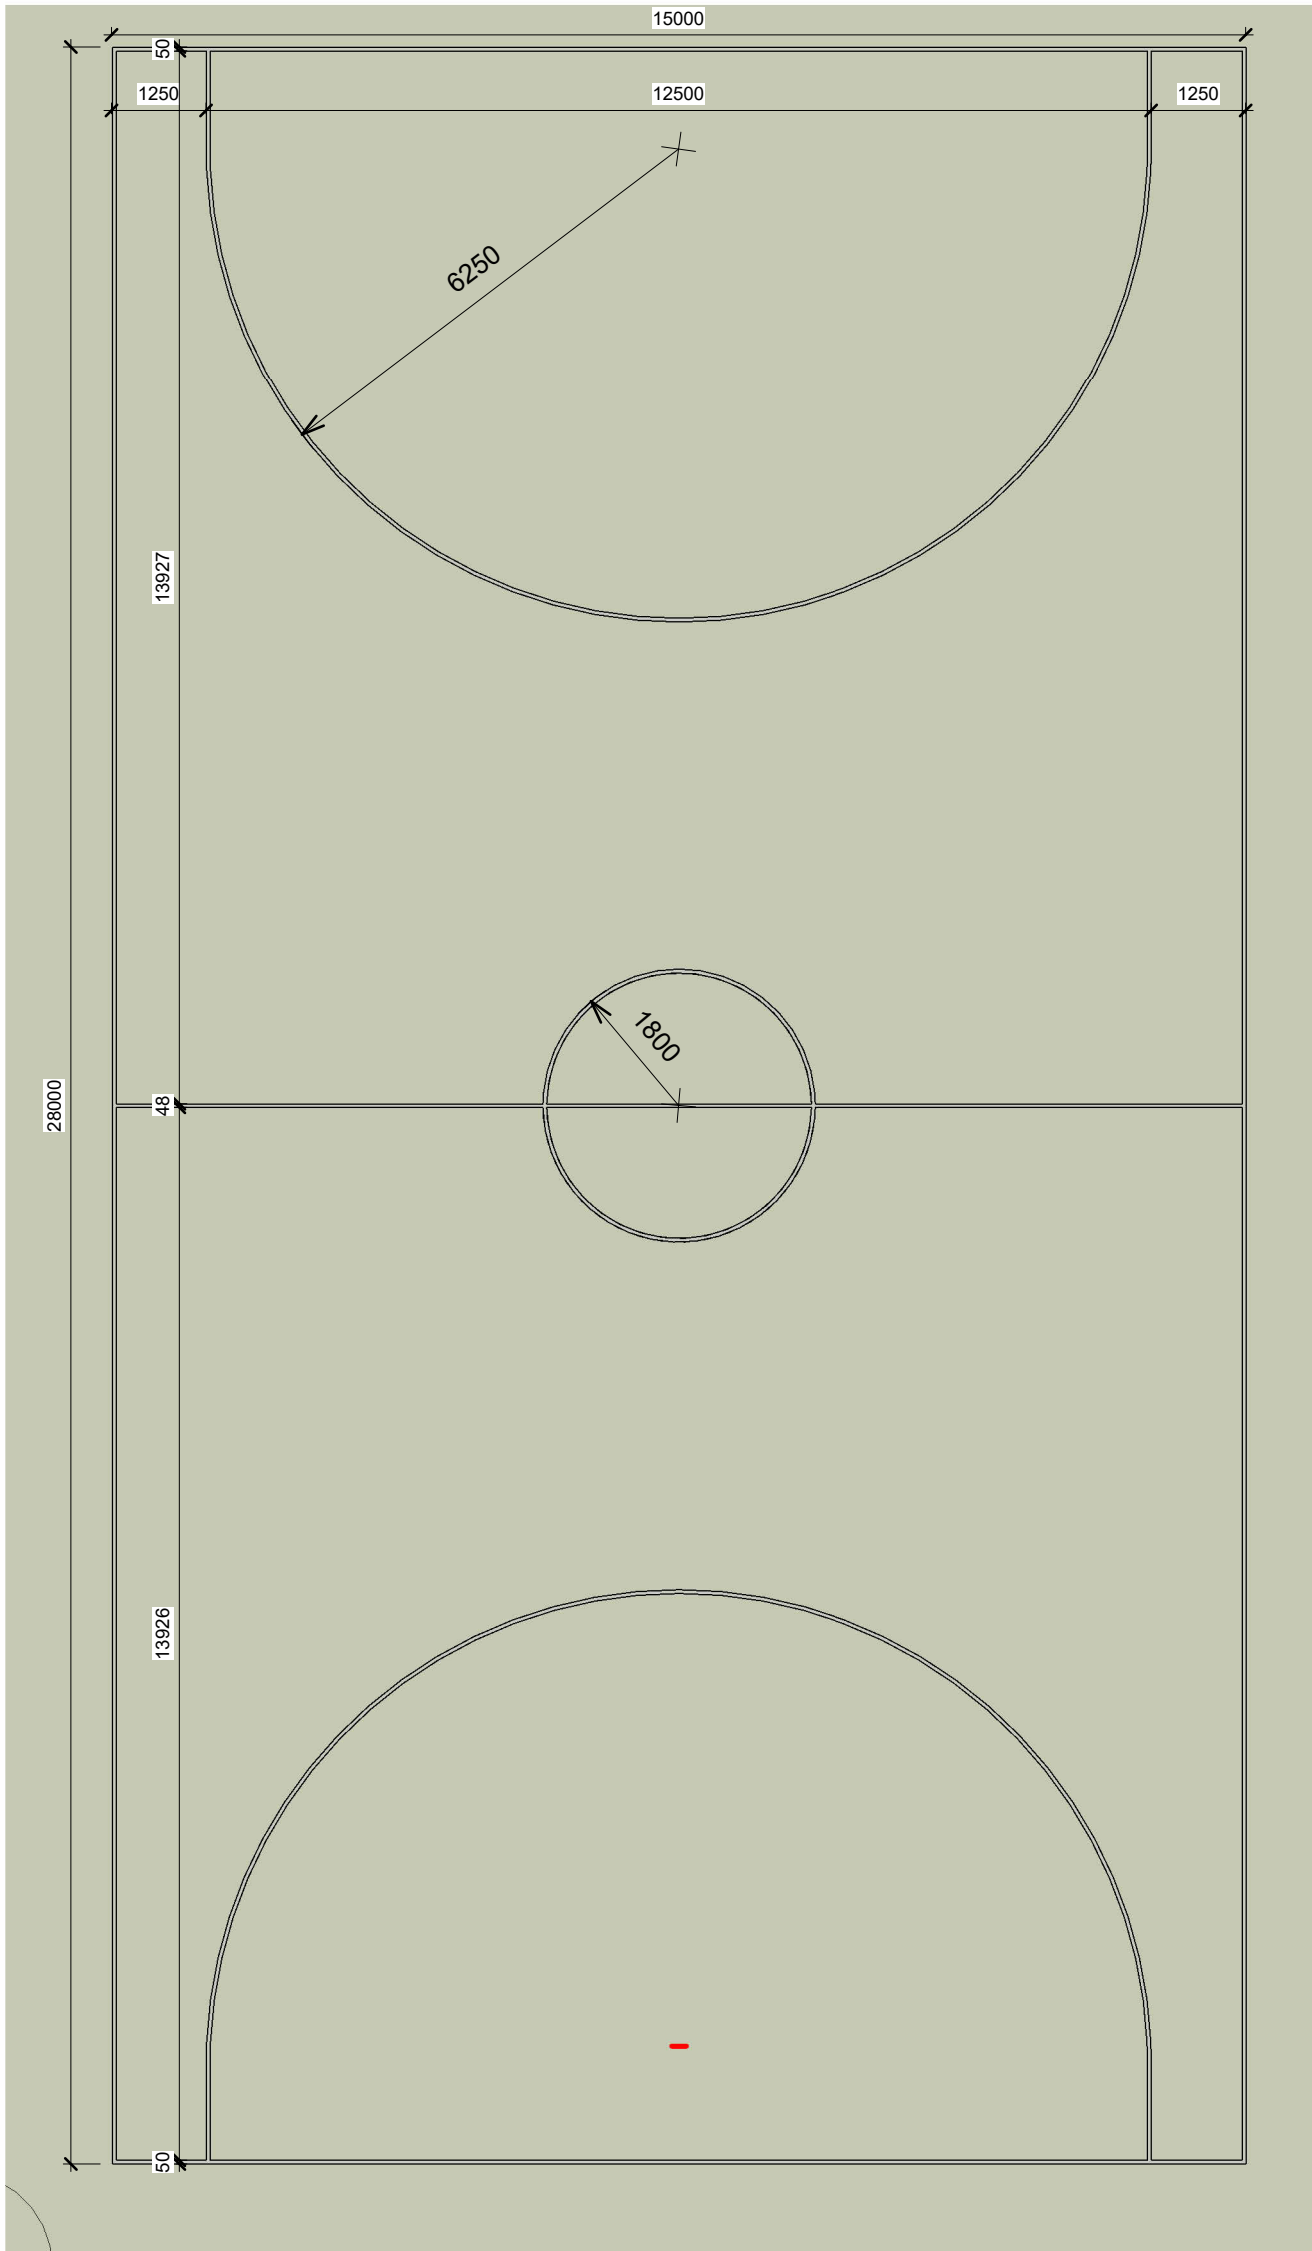

MUGA Setting Out - Football
1 : 100

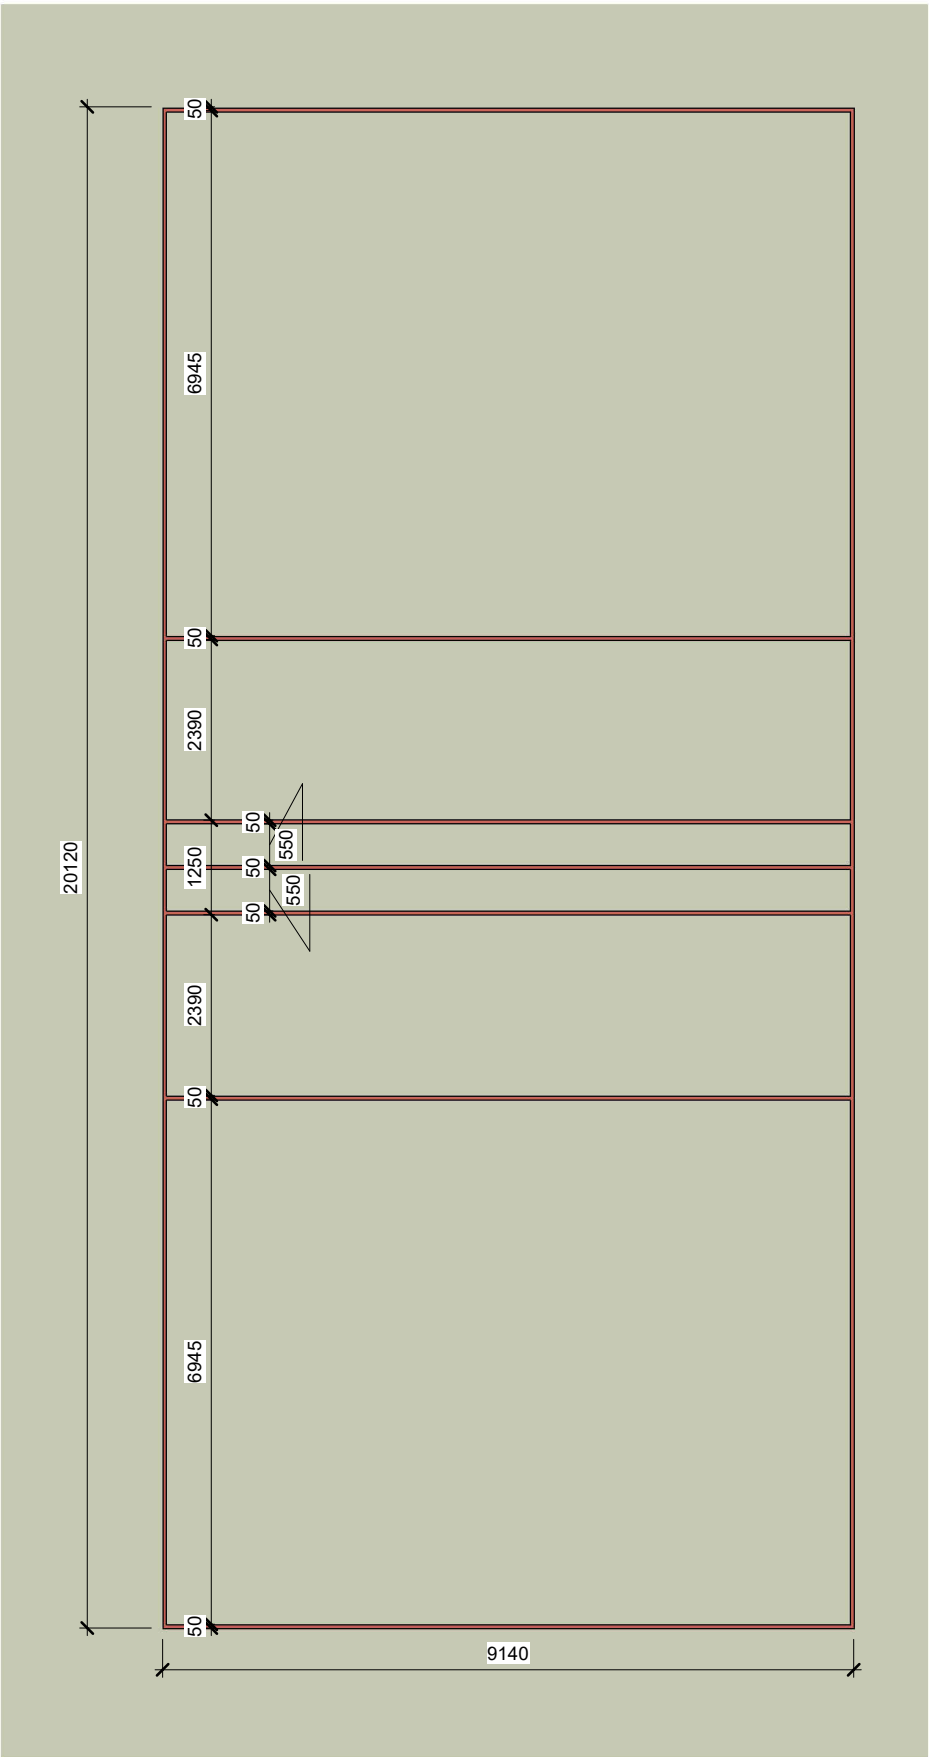

MUGA Setting Out - Dodgeball
1 : 100

© Bowker Sadler Partnership Limited
This drawing is the subject of copyright which vests in Bowker Sadler Partnership Limited. It is an infringement of copyright to reproduce this drawing, by whatever means, including electronic, without the express written consent of Bowker Sadler Partnership Limited which reserves all its rights.
Bowker Sadler Partnership Limited asserts its rights to be identified as the author of this design

Drawing not to be scaled
Report Errors and Omissions to the Architect.
Check all dimensions on site
Drawing to be read in conjunction with the Health and Safety Plan and all relevant Risk Assessments

1:50
1:100

1m
2m
3m
4m
5m
6m

P01	27.03.23	SW	MUGA markings updated	AC
Rev.	Date	Dm.		Chkd.

BOWKER SADLER ARCHITECTURE

Hatherlow House | Hatherlow | Romiley | Stockport | SK6 3DY
0161 406 7333 | office@bowker-sadler.co.uk | www.bowker-sadler.co.uk

Project
Olive Primary School,
Manchester

Client
Conlon Construction Limited

Drawing
Setting Out Plan - MUGA
Courts

Scale 1 : 100	Sheet Size @ A1	Drawn SW	Checked AC	Date 27.03.23
Project No FS0766	Originator -BSA-	Zone XX	Level XX	Form Discipline Number Revision D - A - 2007 P01
Status	Stage4			