
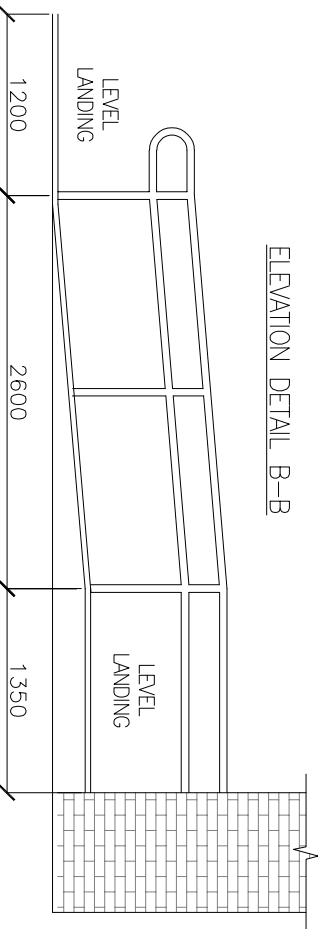
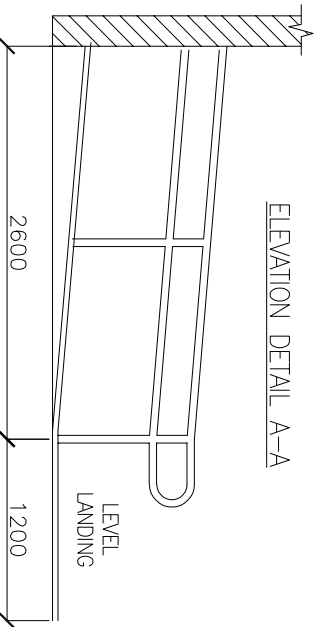
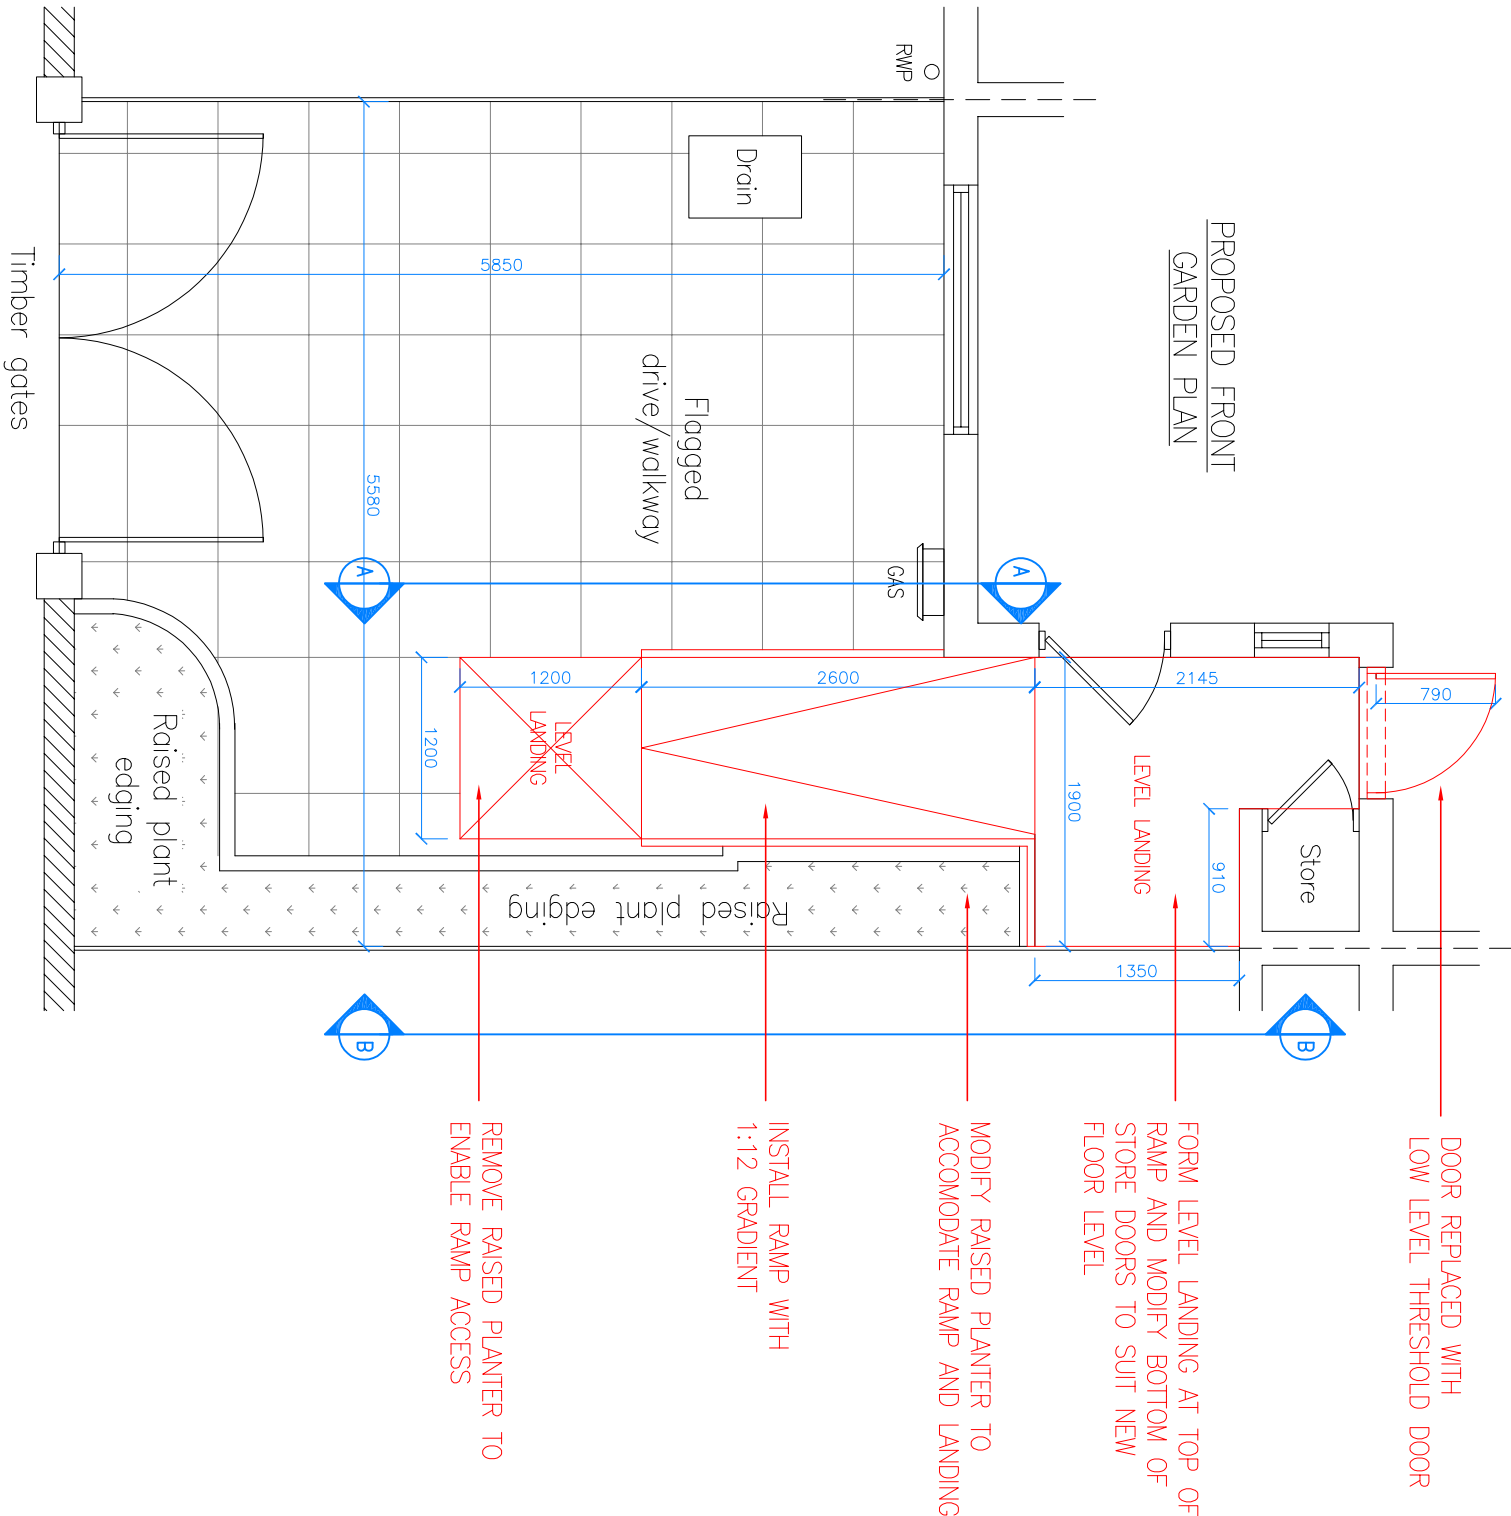


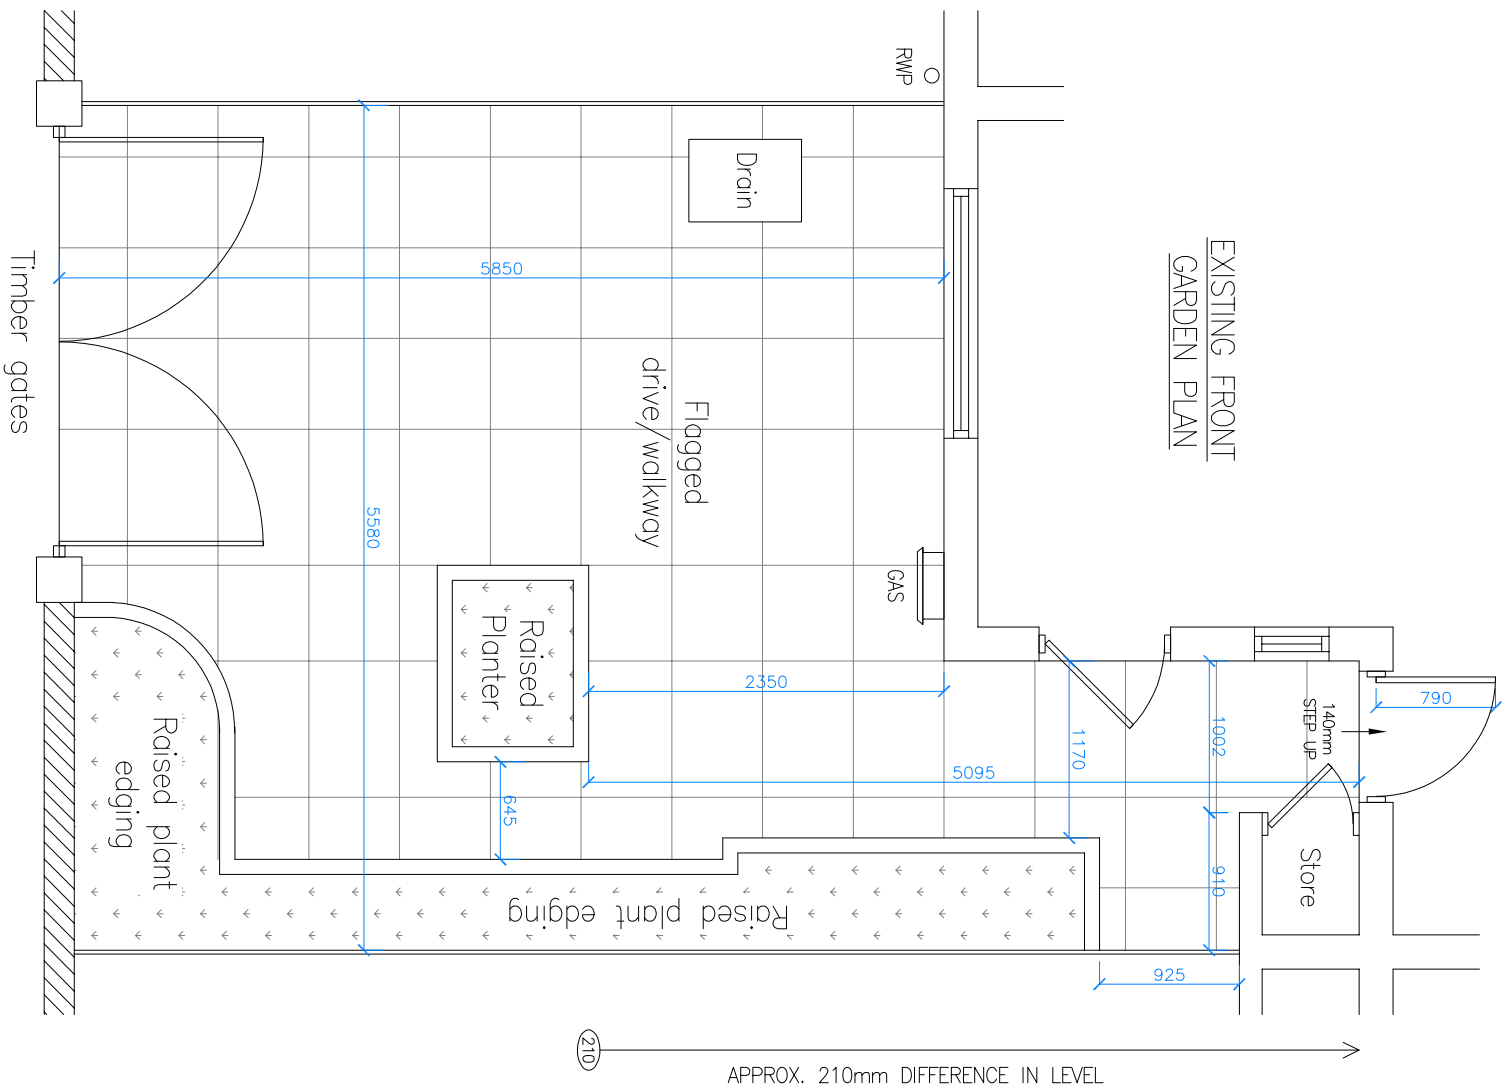

REV	DESCRIPTION	DATE	BY	CHK
Project: 4 Halsbury Close, Manchester				
Drawing Title: Existing and Proposed Front Garden Layout				
Drawing No.: 196-001				
Scale @ A3 1:50				
Revision:		Status:	Drawn By: AU	Date: 24/07/22