



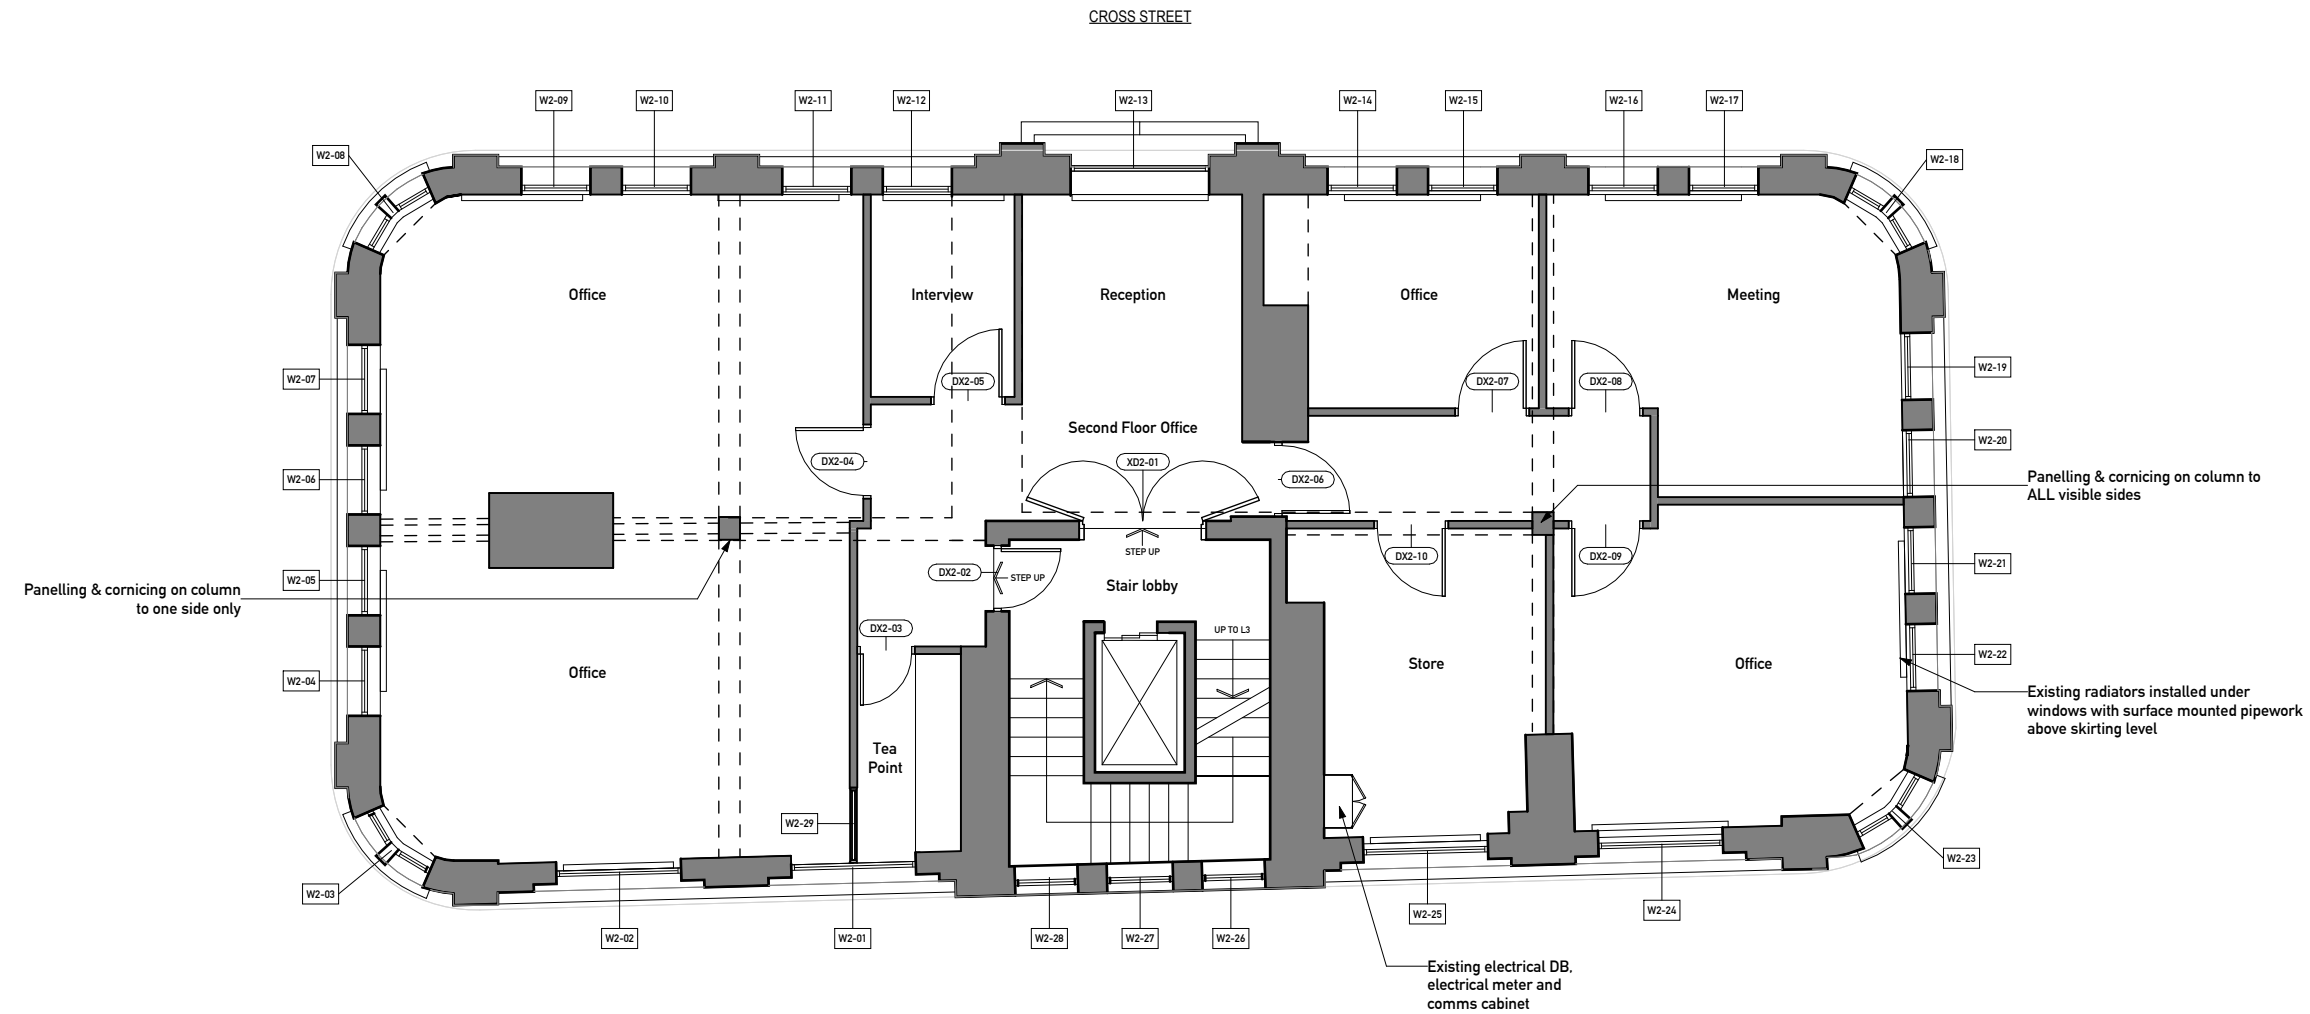

1 Level 2 Existing Plan
01-600 1 : 100

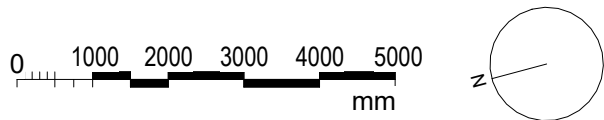

REVISION NOTE:
REV P3 - ALL DOOR NUMBERING UPDATED TO
DIFFERENTIATE BETWEEN EXISTING & NEW
DOORS.

REVISION	DATE	DESCRIPTION
P1	15.05.23	First Issue - LBC
P2	13.06.23	Second Issue - LBC
P3	07.07.23	Door numbering updated

CLIENT

RE-DEFINED

PROJECT

Eagle House

62-68 Cross Street, Manchester, M2 4JQ

QBRE PROJECT NUMBER

23049

SCALE @ A3

1 : 100

STATUS

PRECONSTRUCTION

DRAWING

Level 2 - Existing Plan

DRAWING NUMBER	ISSUE
23049-02-010	P3