


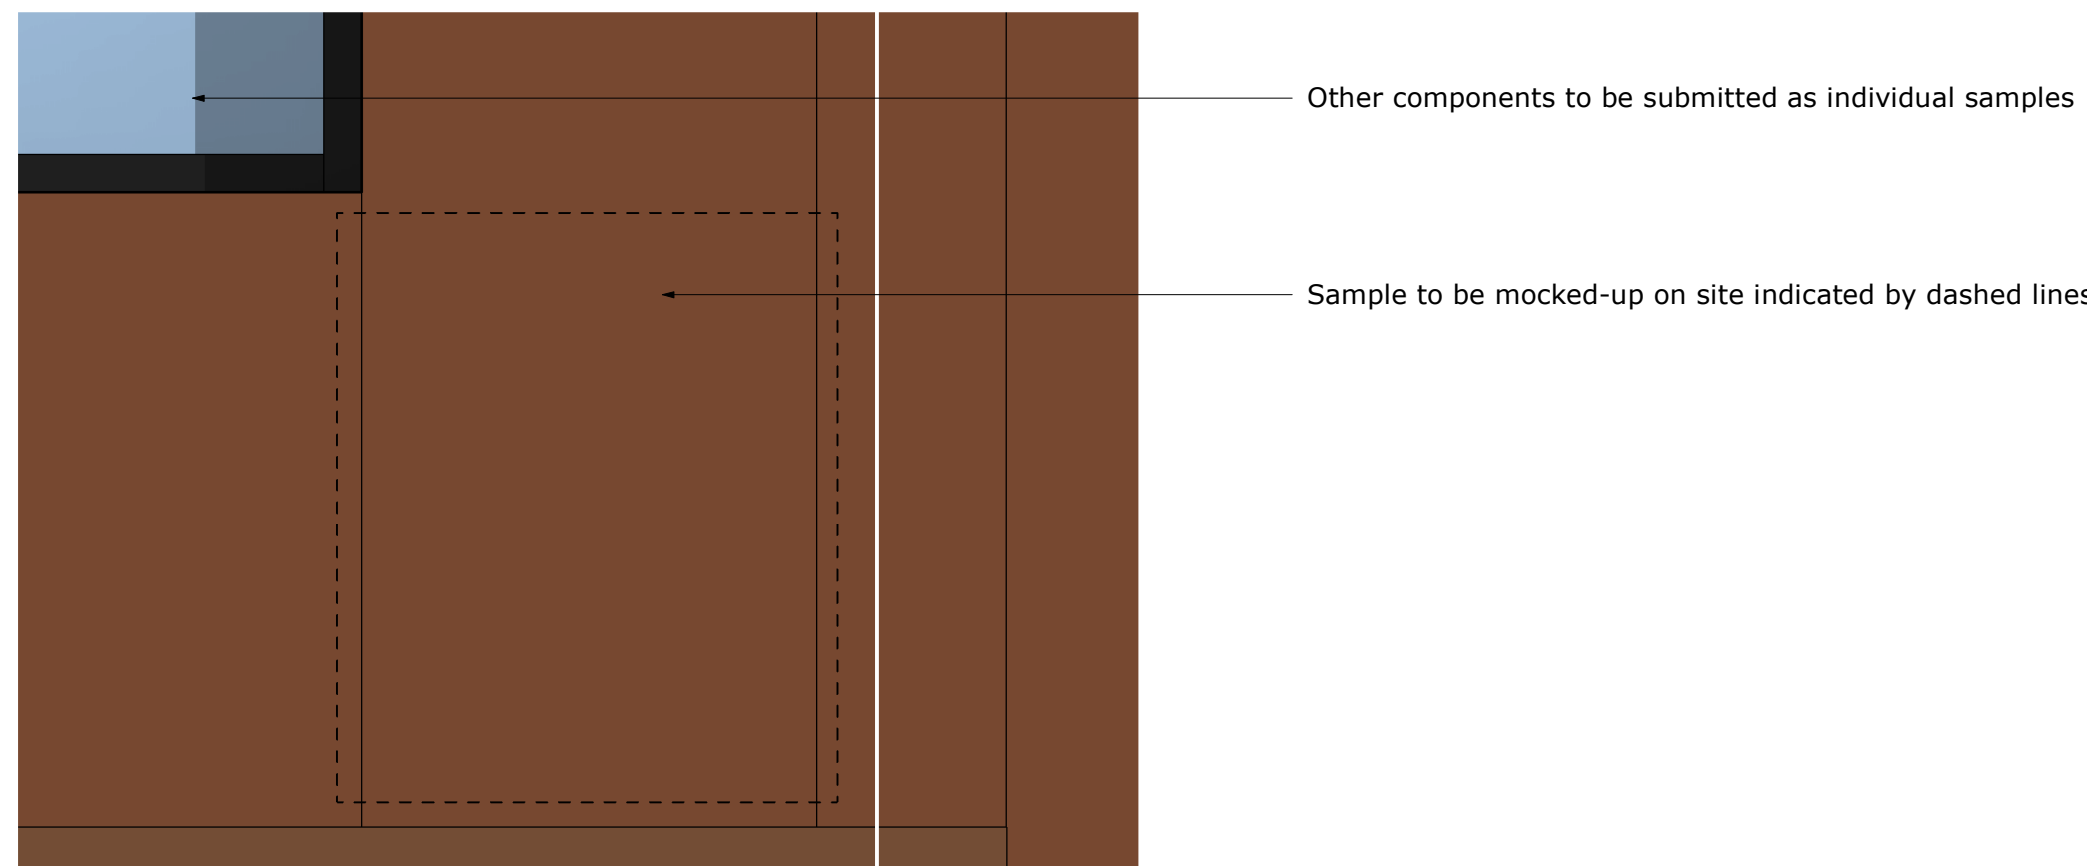
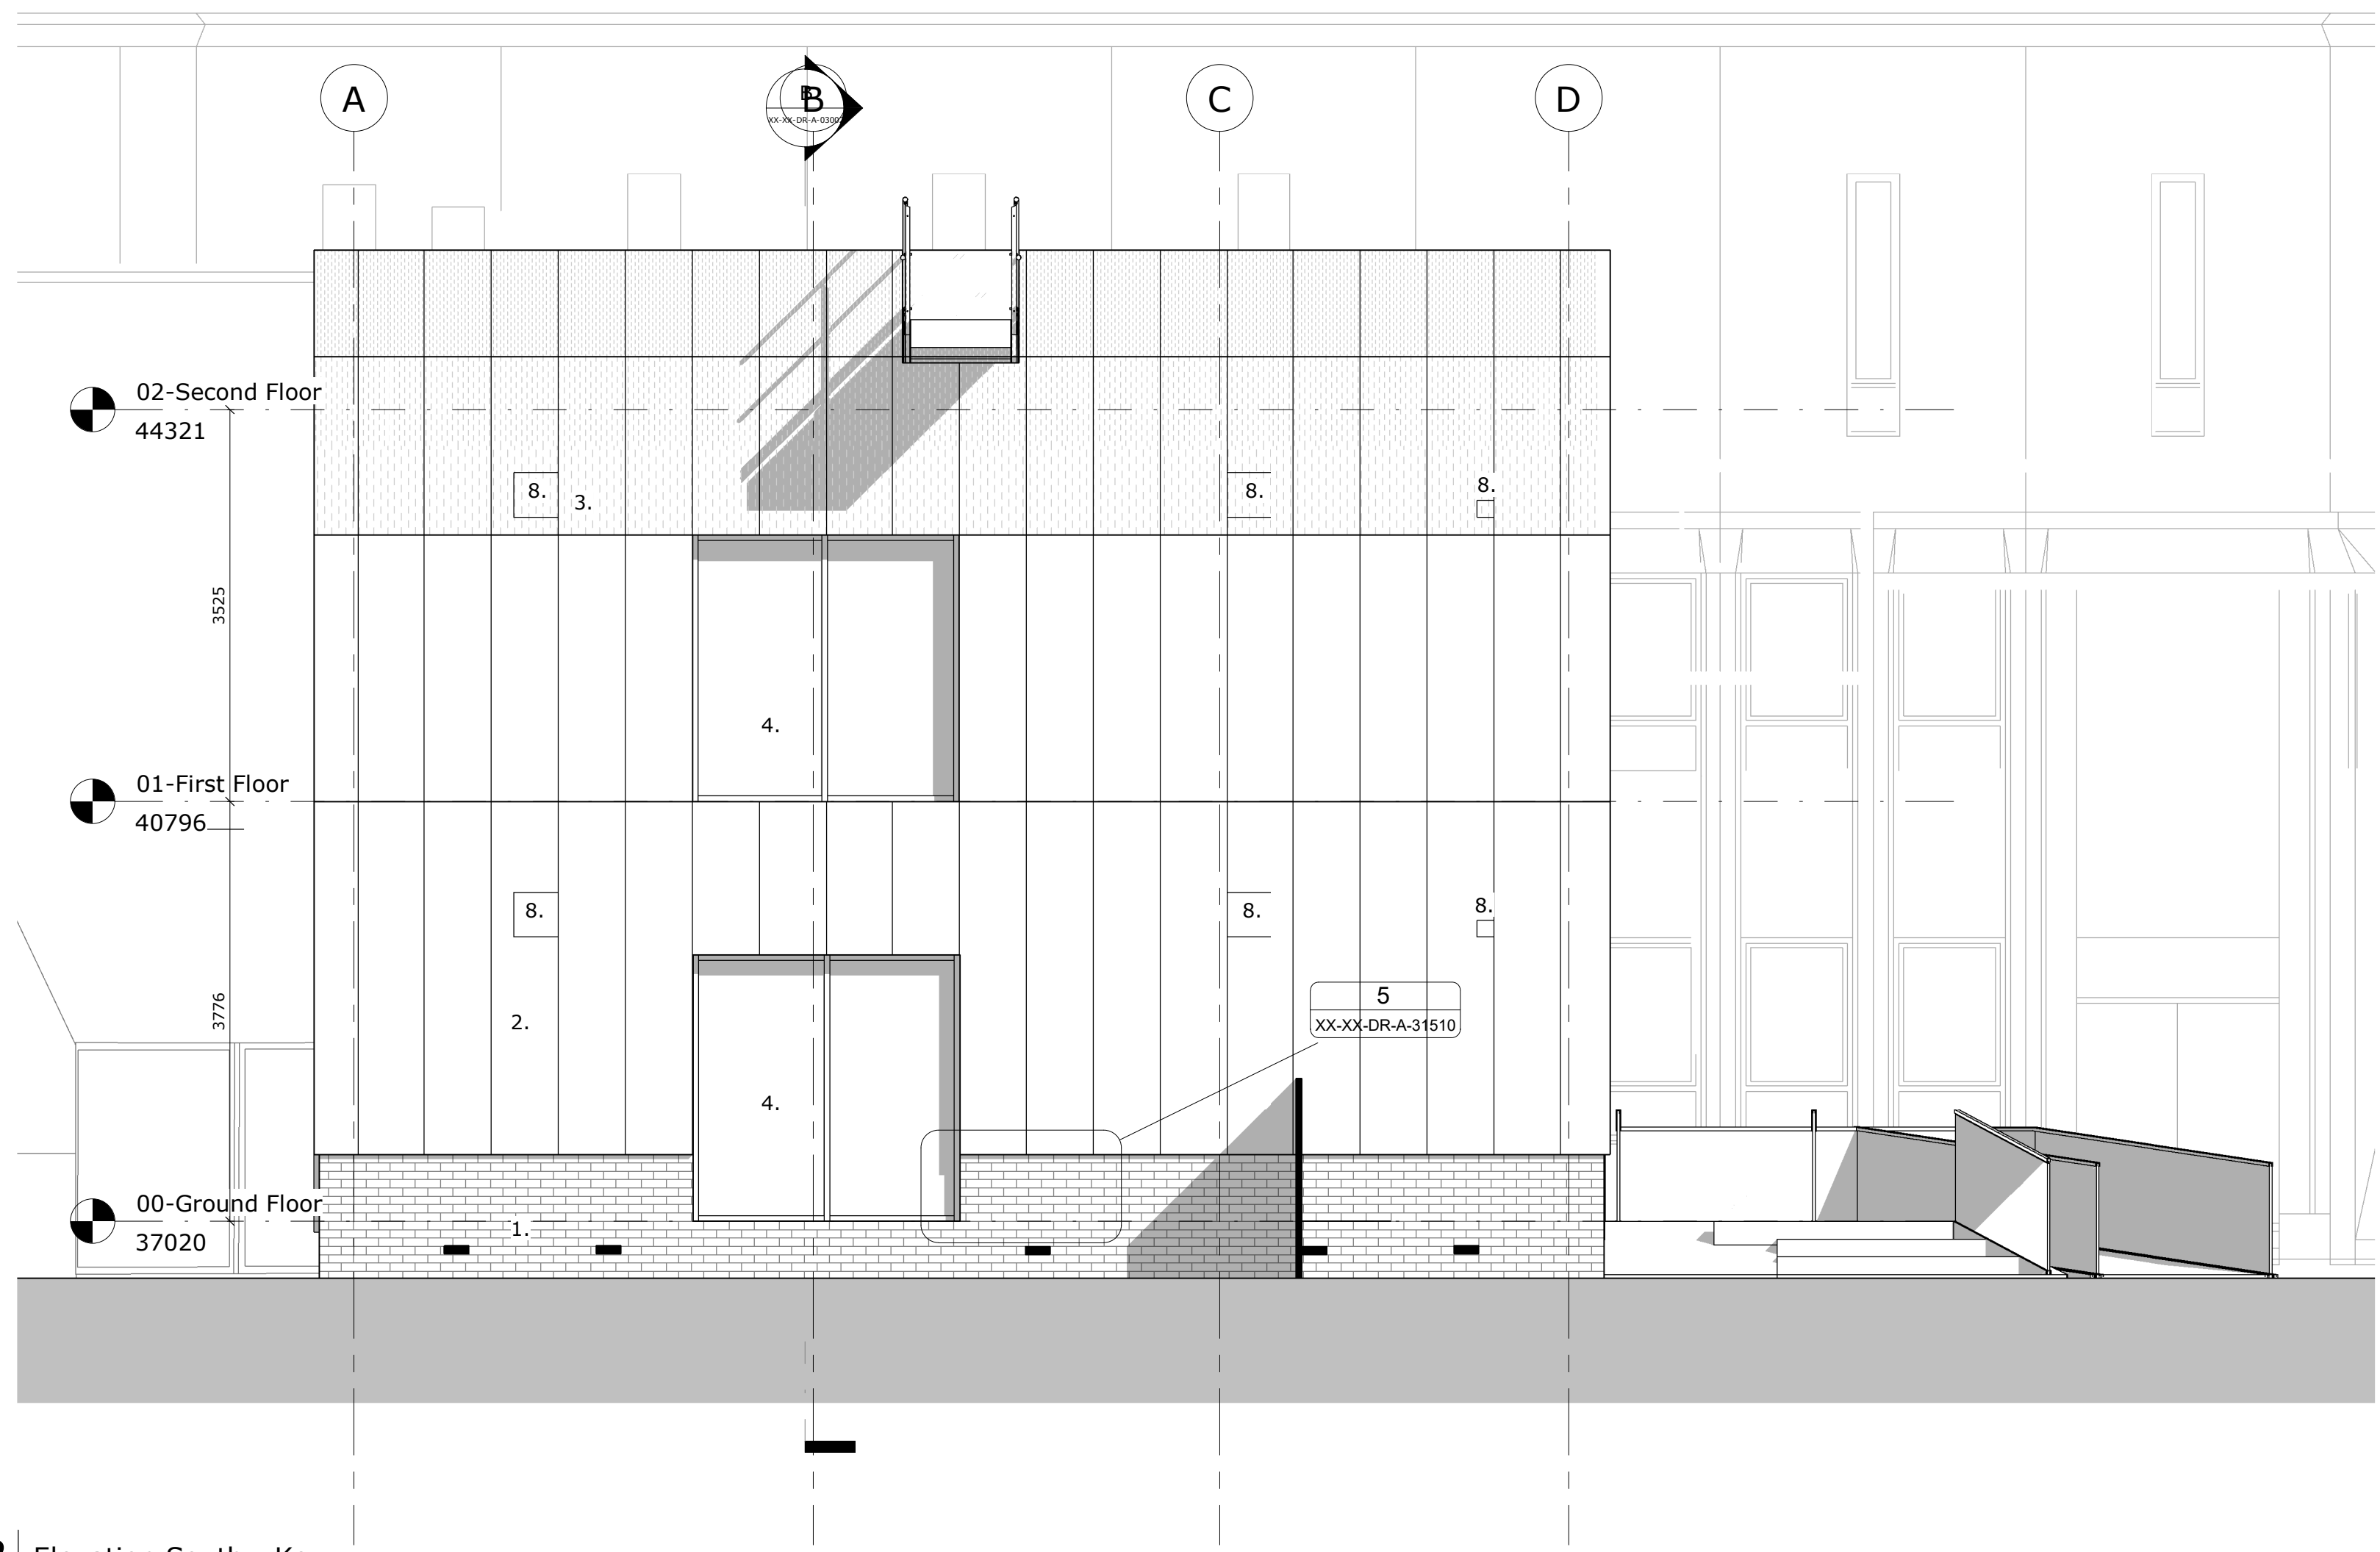


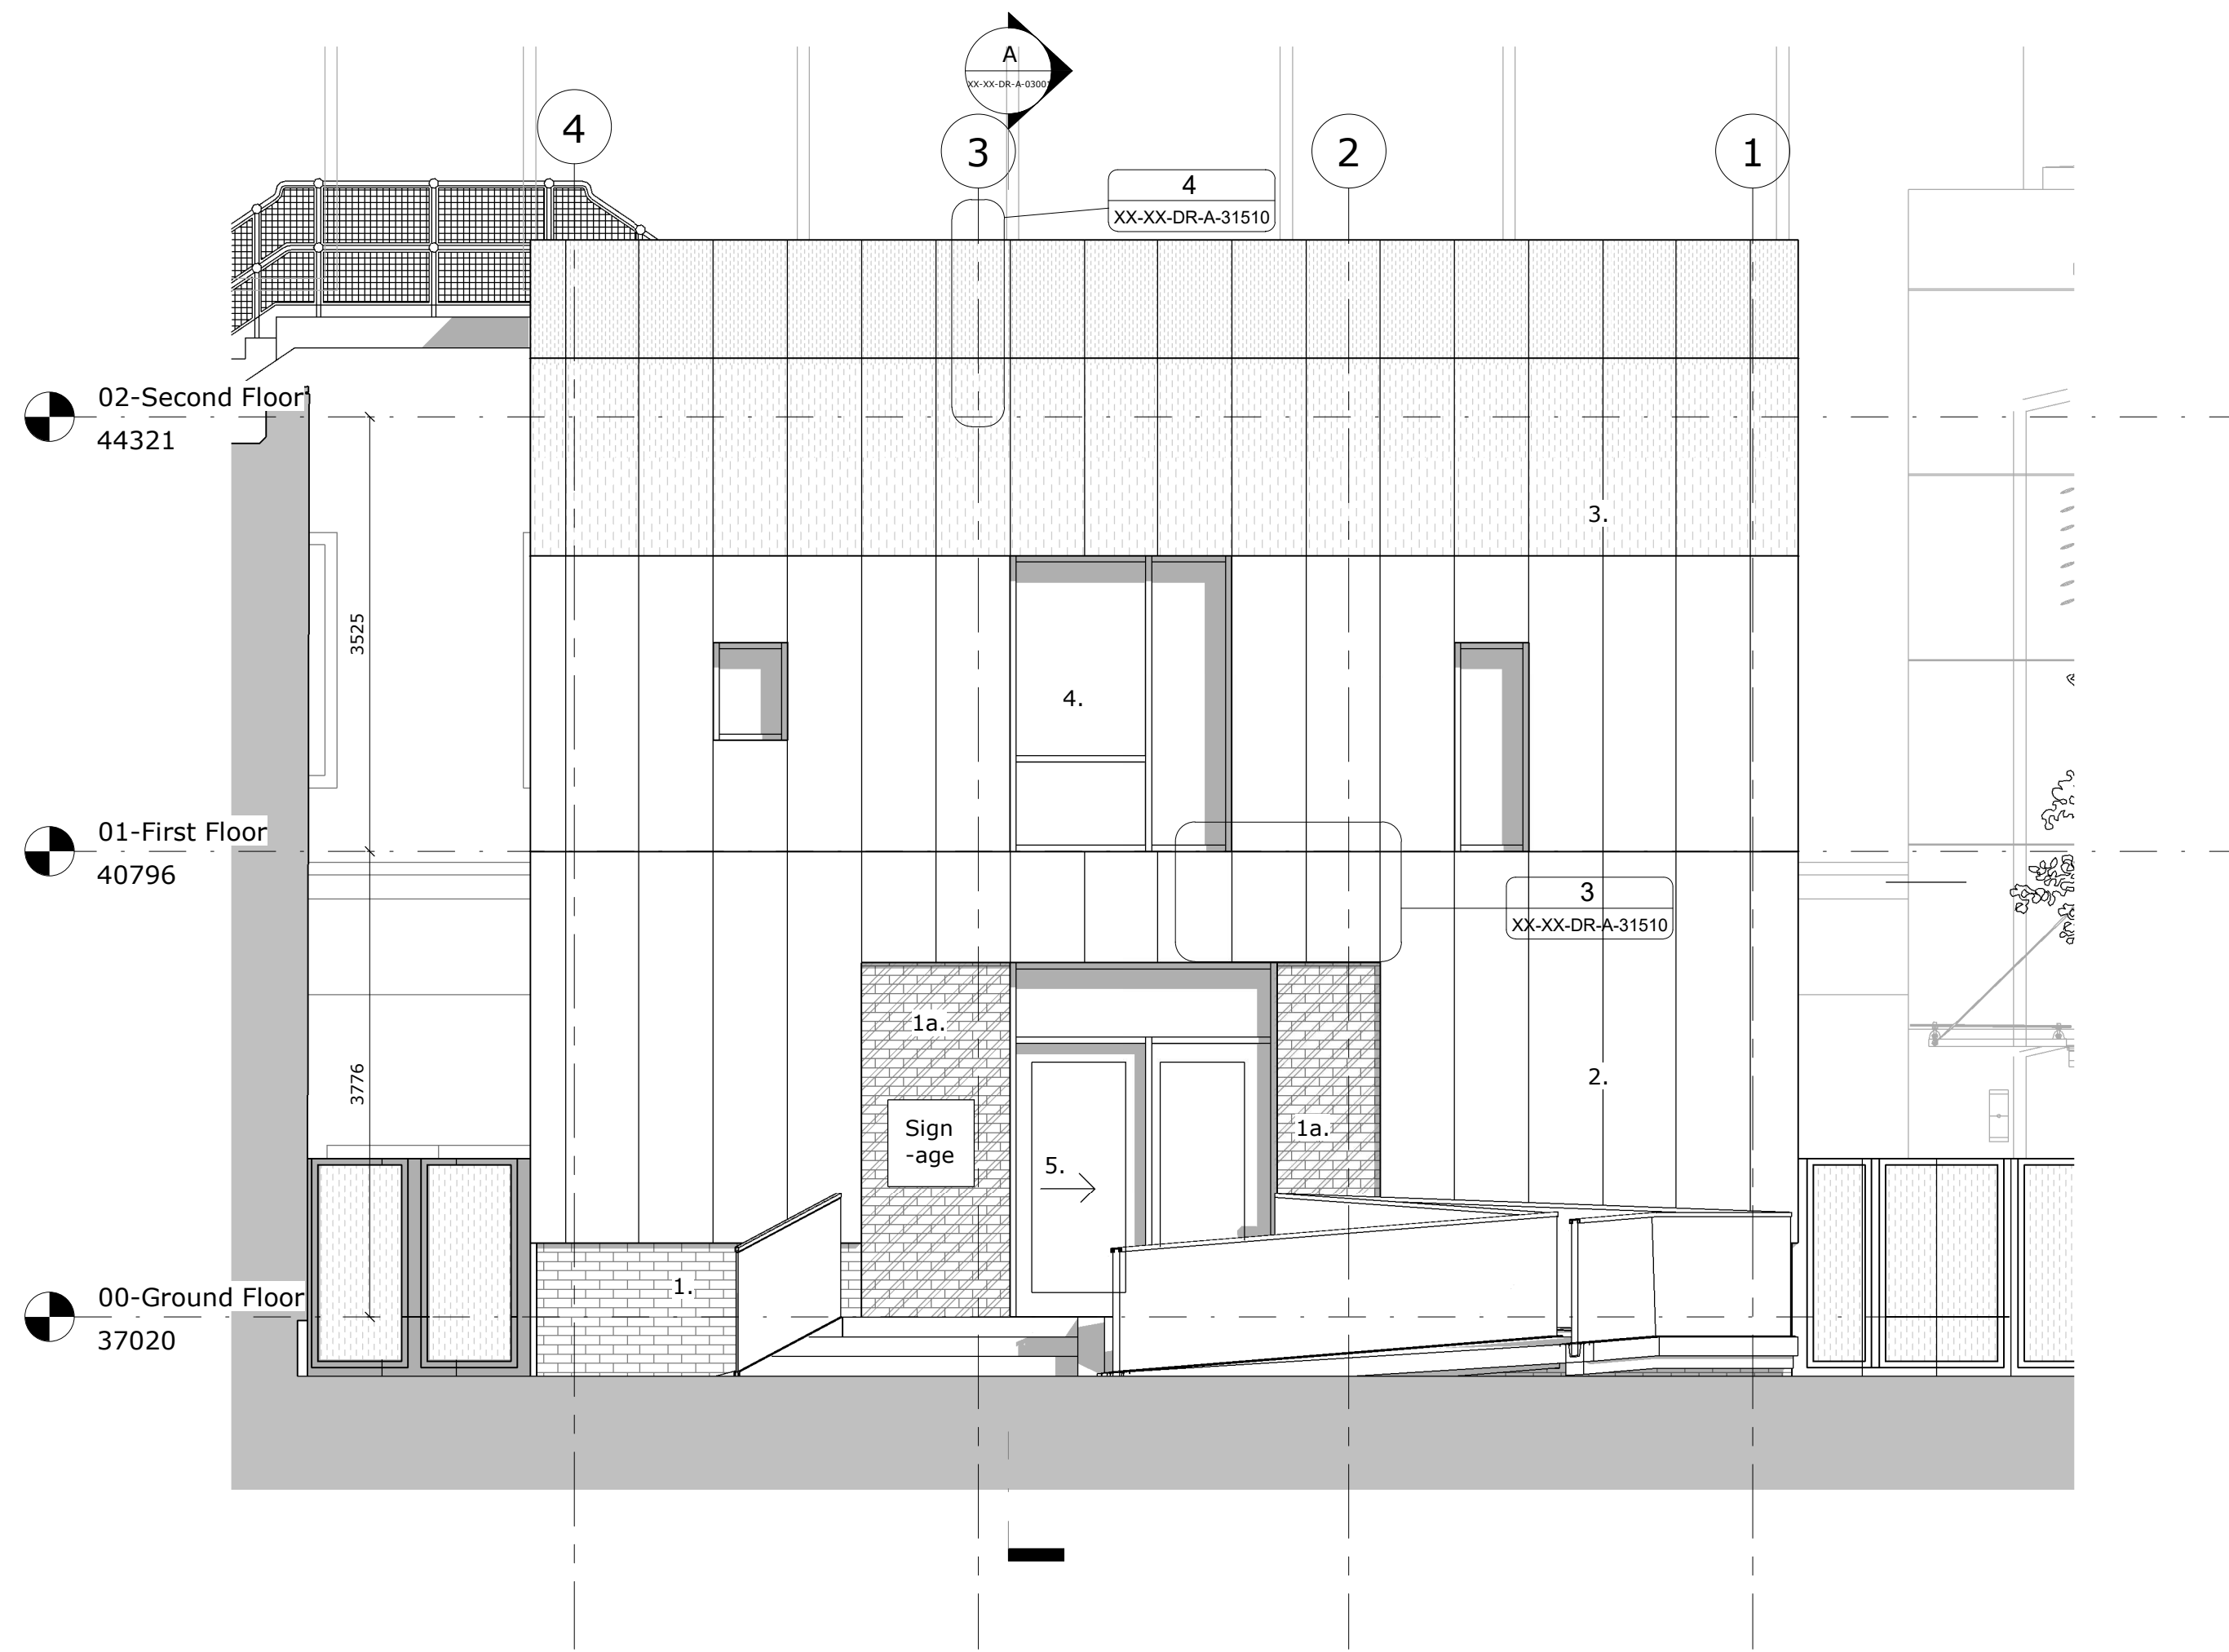

3. Elevation East - Key - Callout 1
SCALE: 1 : 10

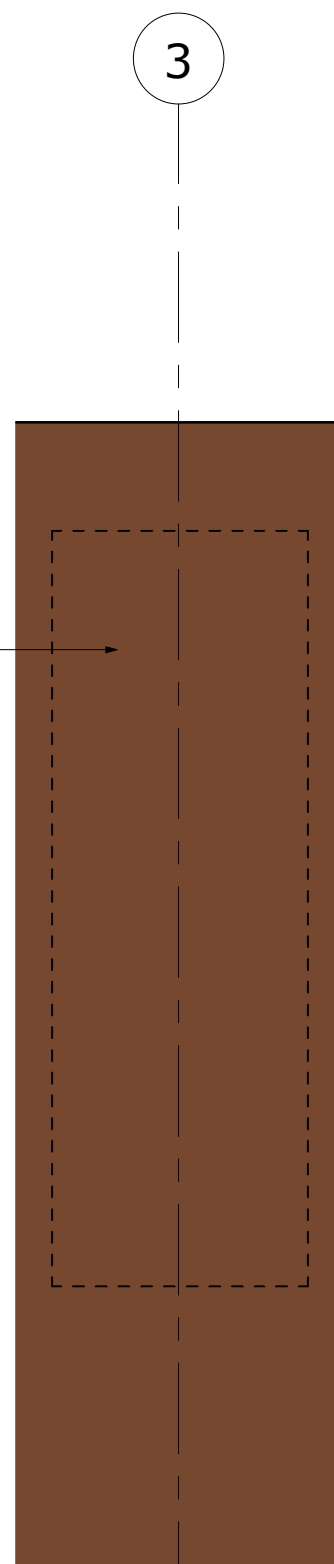

4. Elevation East - Key - Callout 2
SCALE: 1 : 10

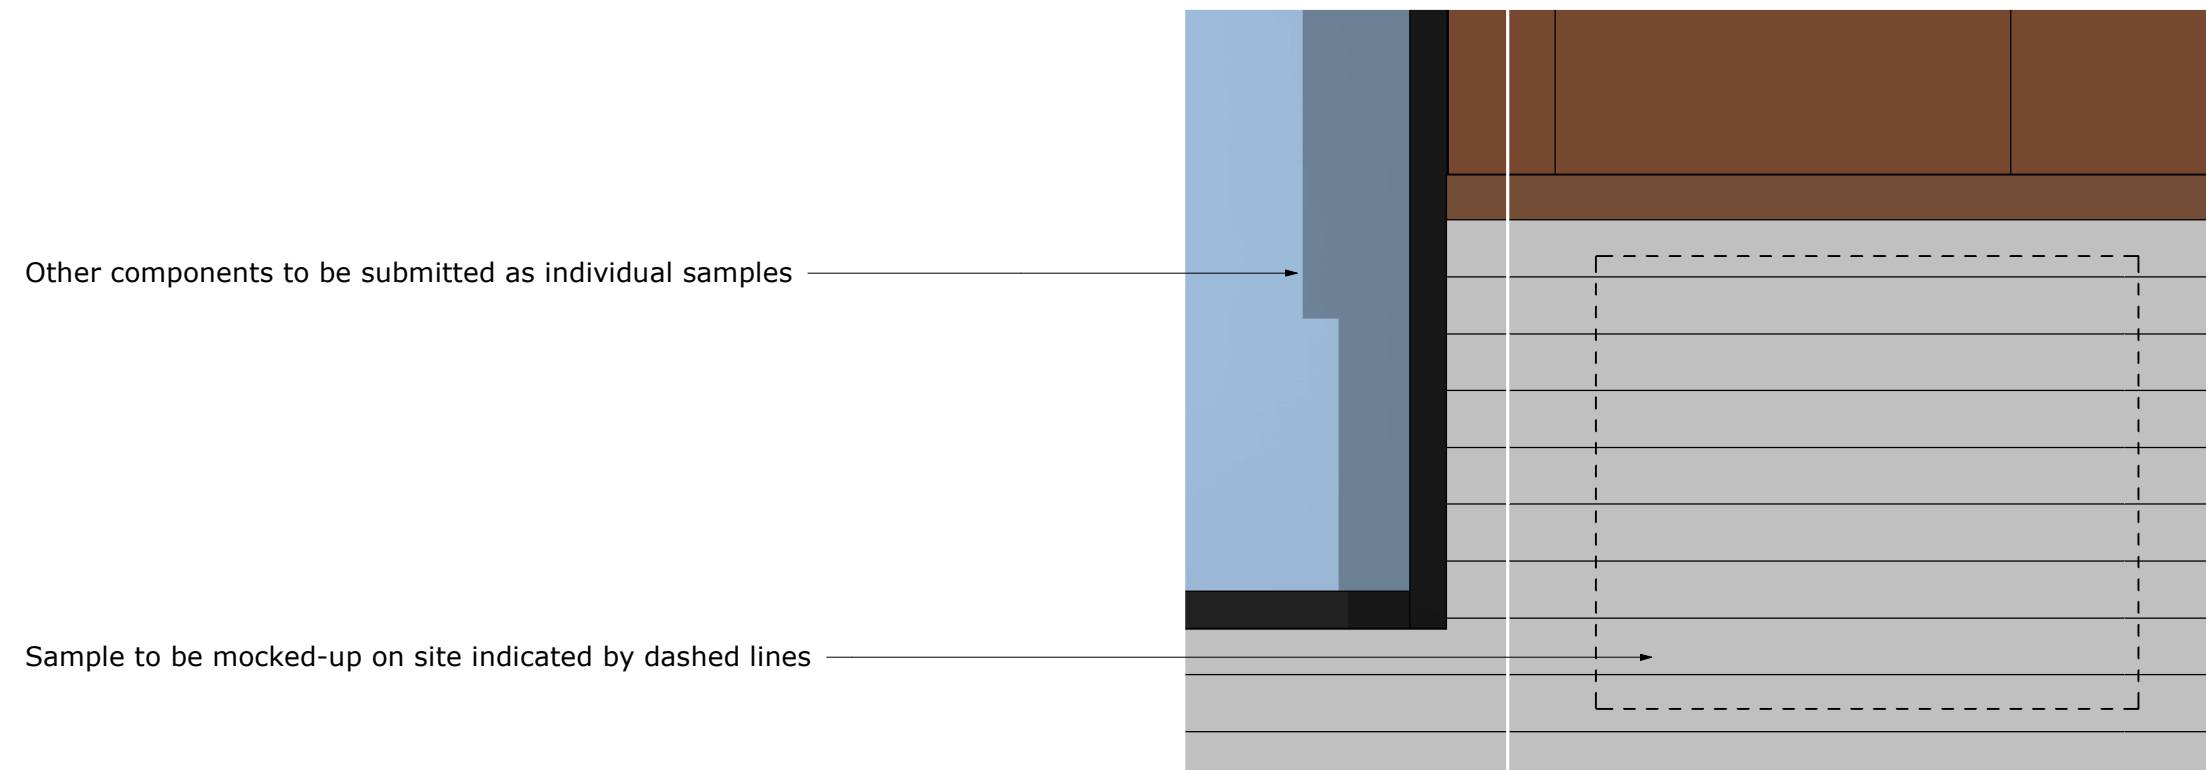

5. Elevation South - Key - Callout 1
SCALE: 1 : 10

Rev	Description	By	Date	Rev	Description	By	Date
P2	2080-JSA-XX-XX-DR-A-31510	SB	04/24/23	01	Initial Design	SB	04/24/23
P1	2080-JSA-XX-XX-DR-A-31510	SB	04/24/23	00	Initial Design	SB	04/24/23

52 Princess Street
Riverside House
Manchester M1 6JX
Telephone +44(0)161 2375646
Website www.jeffersonsheard.com



Project
Martin Harris Music Practice
Building

Drawing
Sample panels/ mock-ups

Scale	Drawn	Date
As indicated	SB	04/24/23
Drawing Purpose	Status	
PLANNING SUBMISSION	S5	
Ref	Rev.	
2080-JSA-XX-XX-DR-A-31510	P2	