

PLANNING STAGE DRAWINGS.
ALL DETAILS SUBJECT TO REVIEW
BY PROJECT ARCHITECT, MAIN
CONTRACTOR AND RELEVANT
CONSULTANTS PRIOR TO TENDER.
DO NOT USE FOR CONSTRUCTION



NOTES ORIGINAL A1

DO NOT SCALE FROM THIS DRAWING.
ALL DIMENSIONS TO BE CHECKED ON SITE.
(DRAWINGS MAYBE SCALED FOR LOCAL AUTHORITY & PLANNING PURPOSE ONLY)
COPYRIGHT PROTECTED.

FOR PLANNING
DO NOT USE FOR CONSTRUCTION







CONSULTANT REFERENCES IN DRAWING:

STRUCTURAL - REF/REVISION

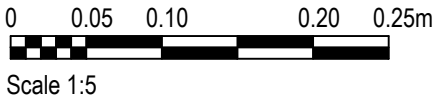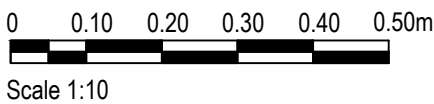

REFER TO DRAWING 23-161 GA-05
FOR PARTITION SETTING OUT

REFER TO DRAWING 23-161 AXI
504 FOR BASE / FLOOR DETAILS

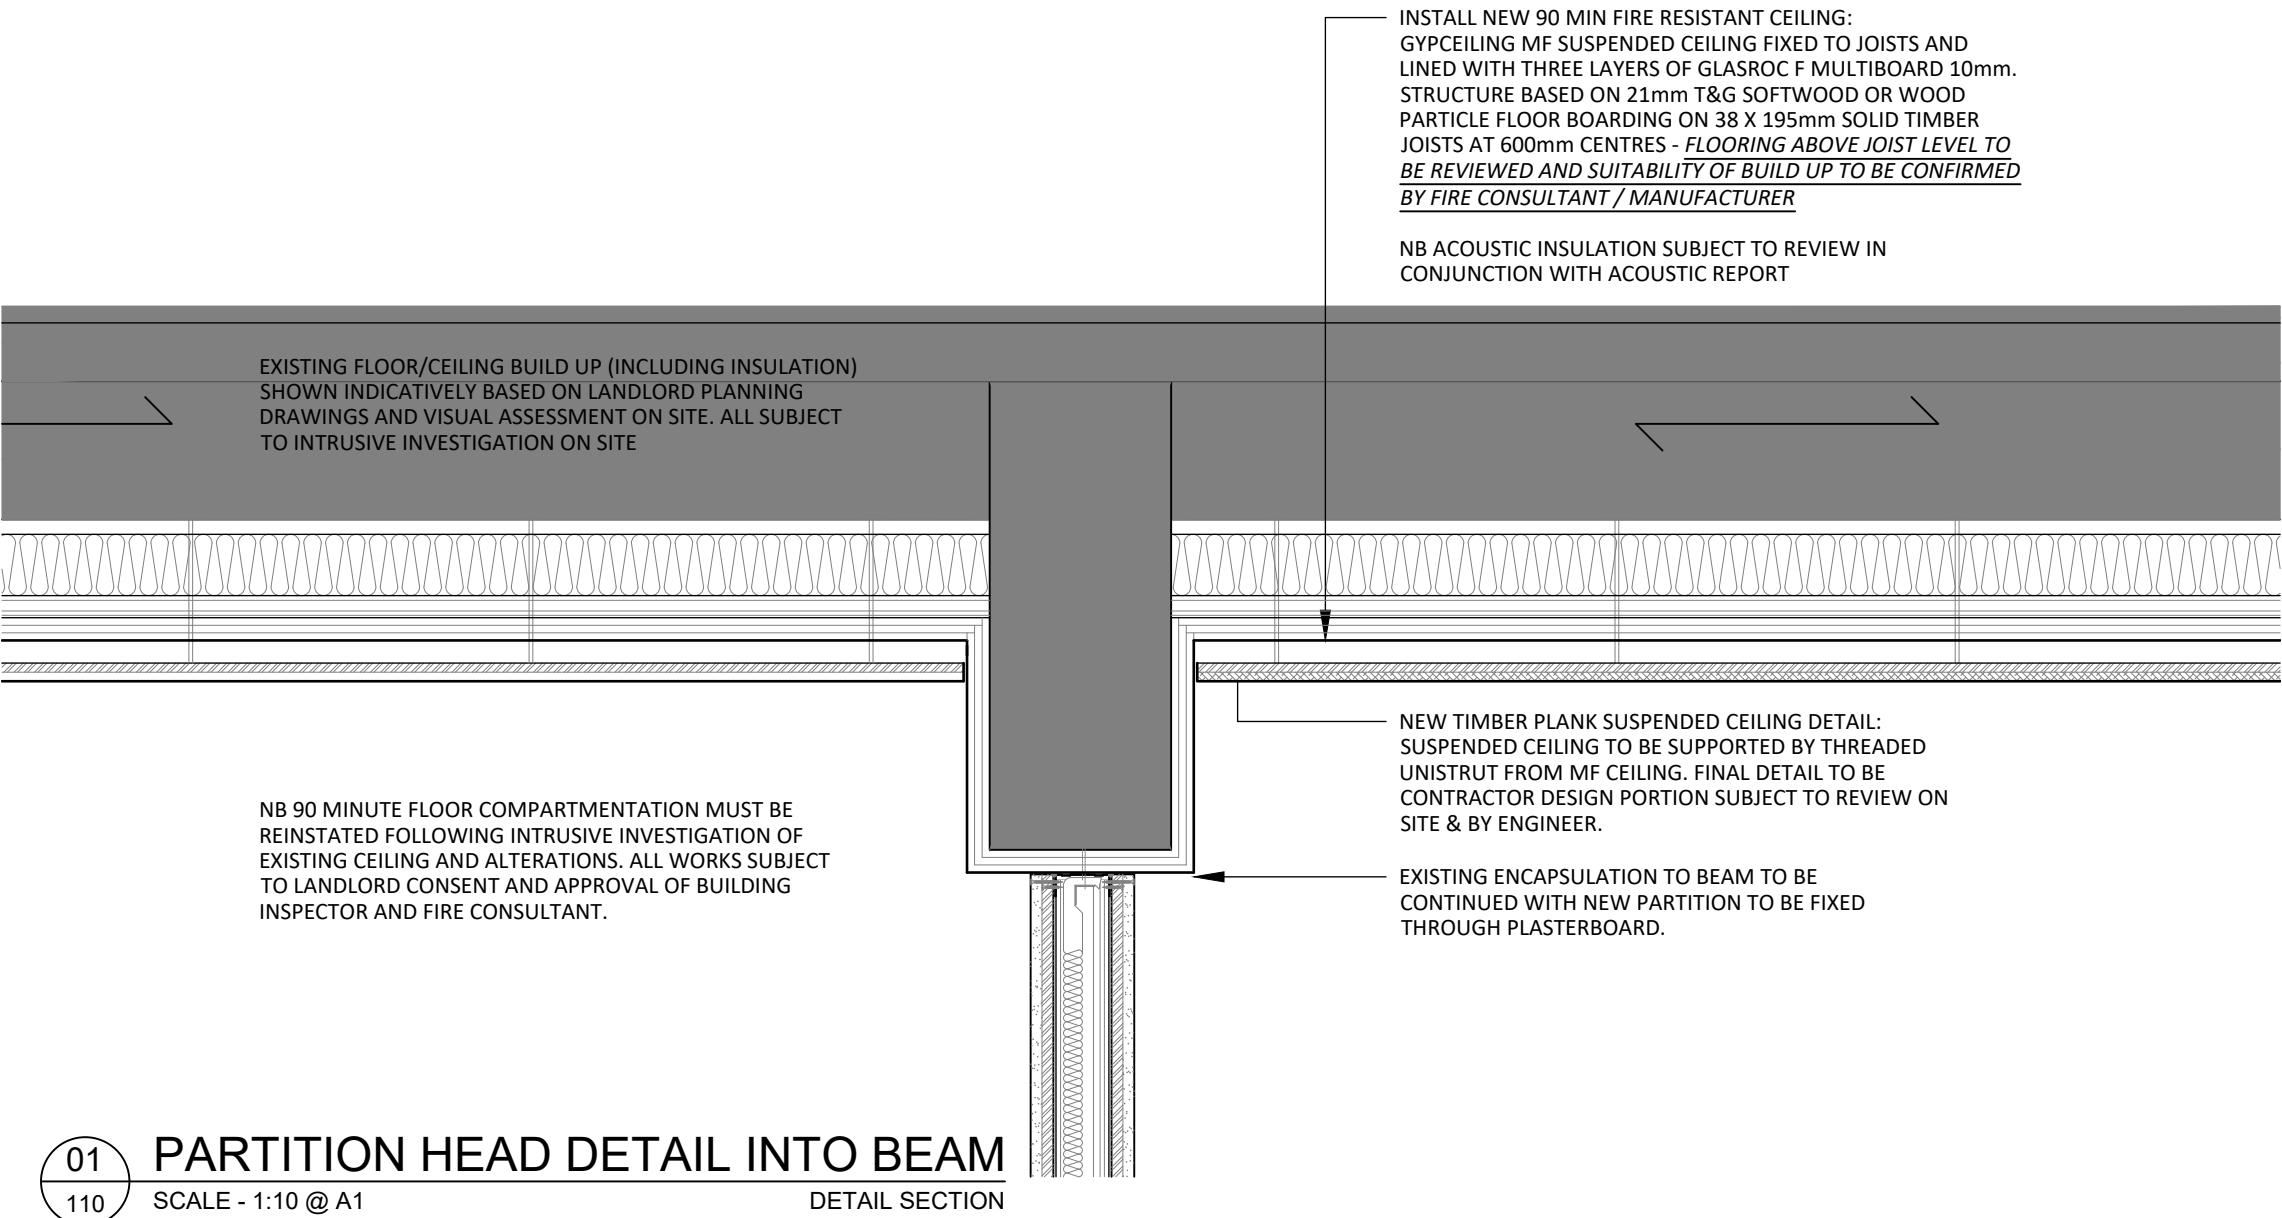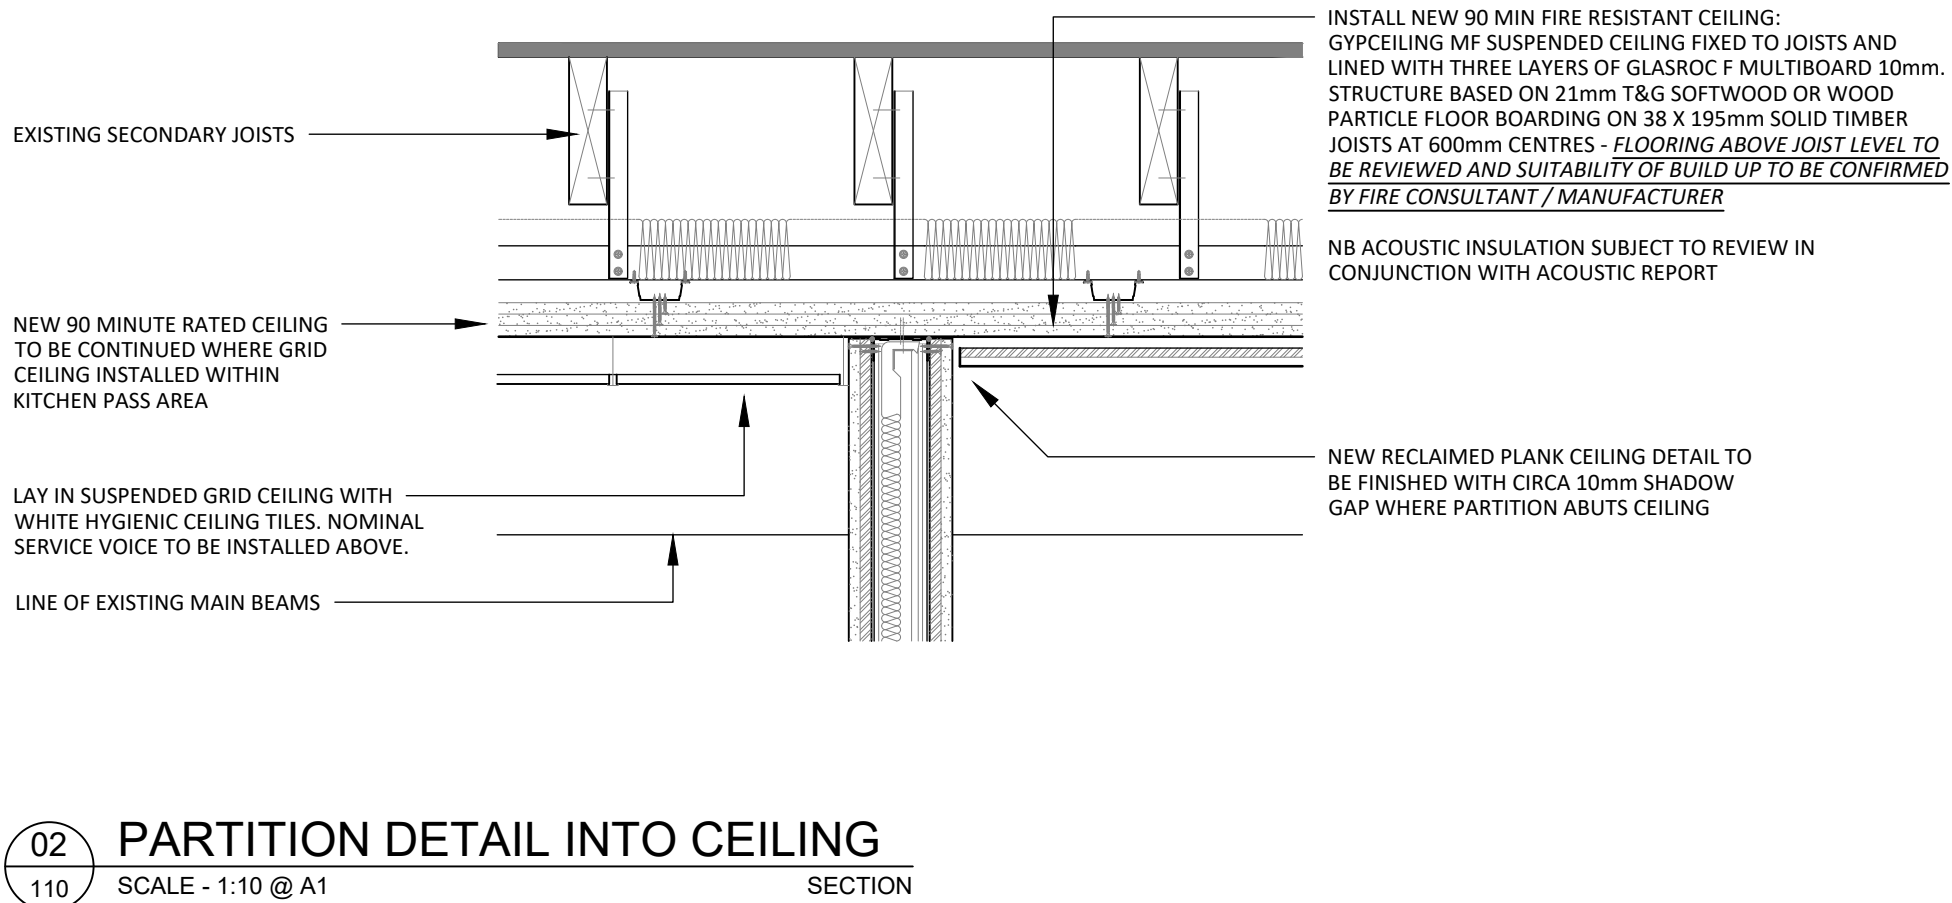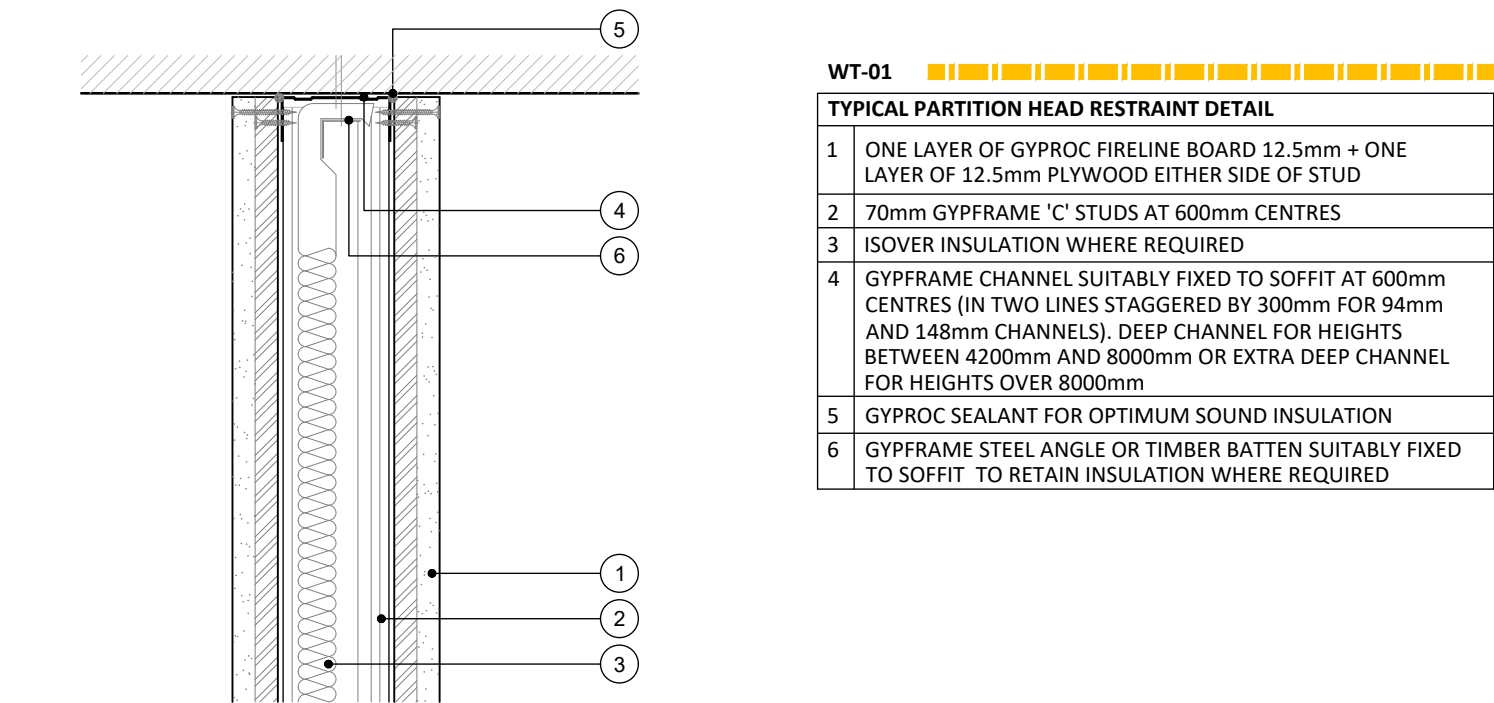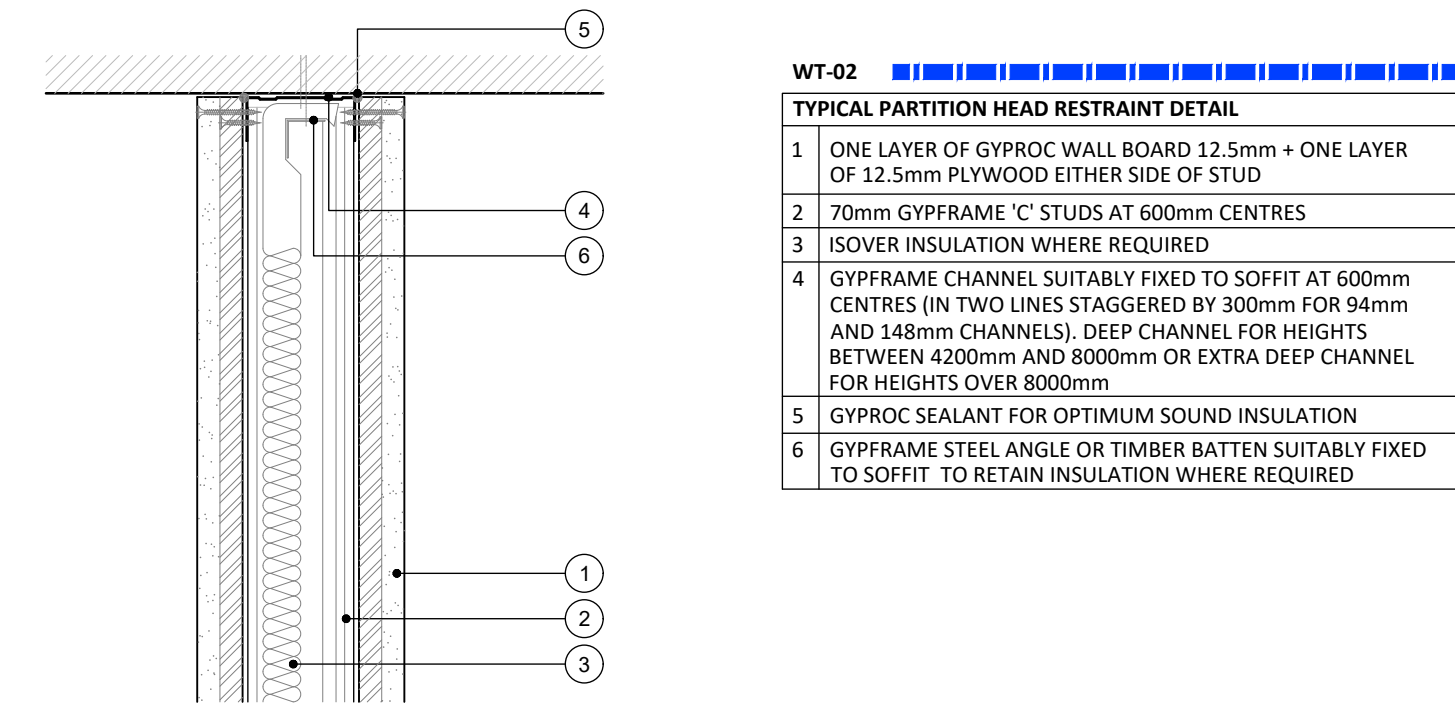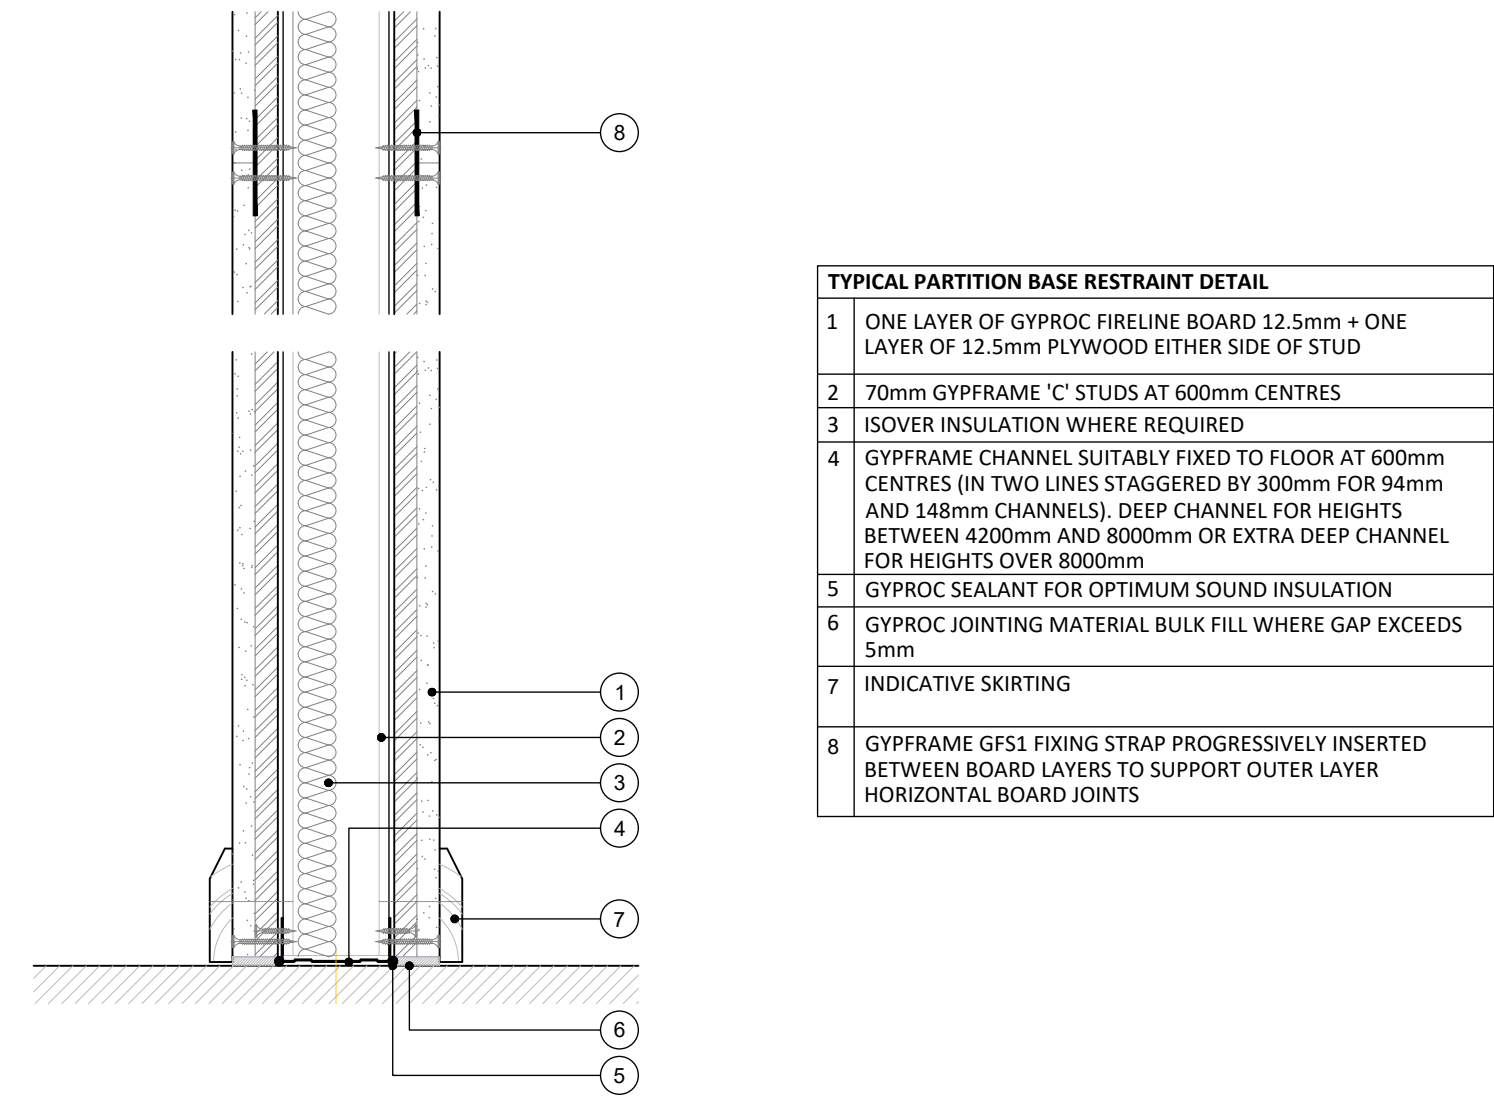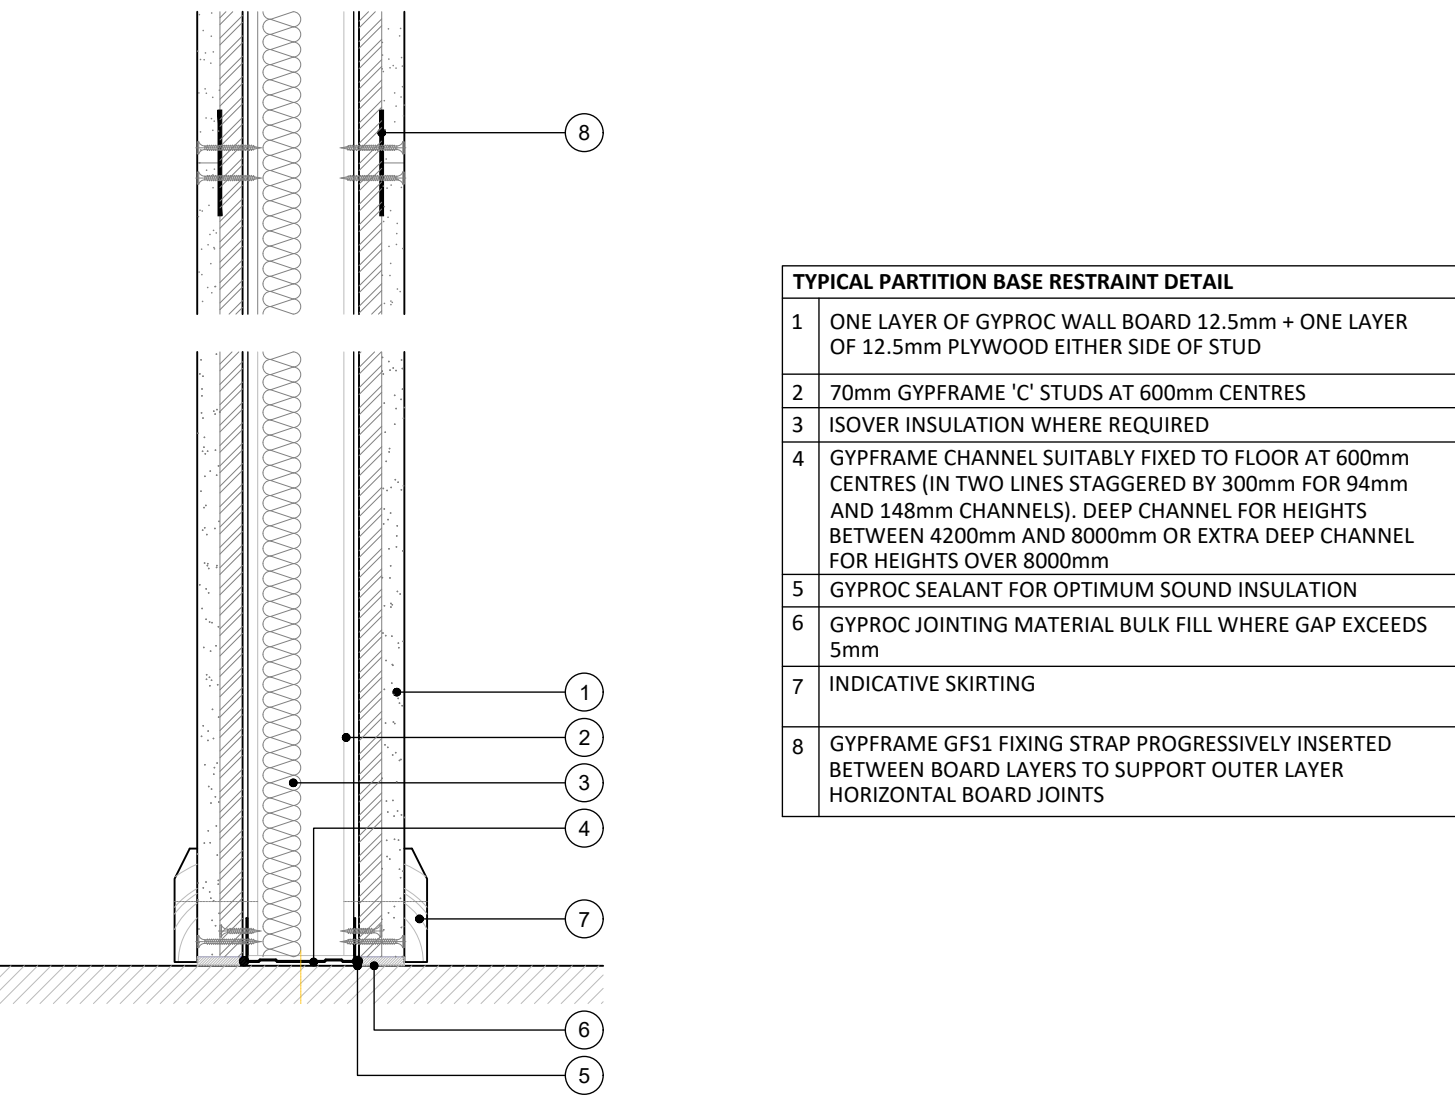

3.00	17/07/23	ISSUED FOR PLANNING	SO	ARB
REV	DATE	DESCRIPTION	DRAWN	CHECKED

A × I

ADDRESS

4th FLOOR CALICO 53-55 MOSLEY STREET,
MANCHESTER, M2 3HQ

TELEPHONE

+44 (0)161 879 7357

EMAIL

www.axi.studio

COMPANY No

11847325

CLIENT

Blacklock

PROJECT
FREETRADE EXCHANGE
37 PETER STREET
MANCHESTER M2 5GB

DRAWING REFERENCE

PROPOSED PARTITION DETAILS

JOB REFERENCE	DRAWING SCALE	DATE	DRAWN	CHECKED
23-161	varies@A1	07/07/23	SO	ARB

DRAWING REFERENCE	STAGE	REV
AXI - 110	03	00