


154 Brantingham Road, M21 0TS

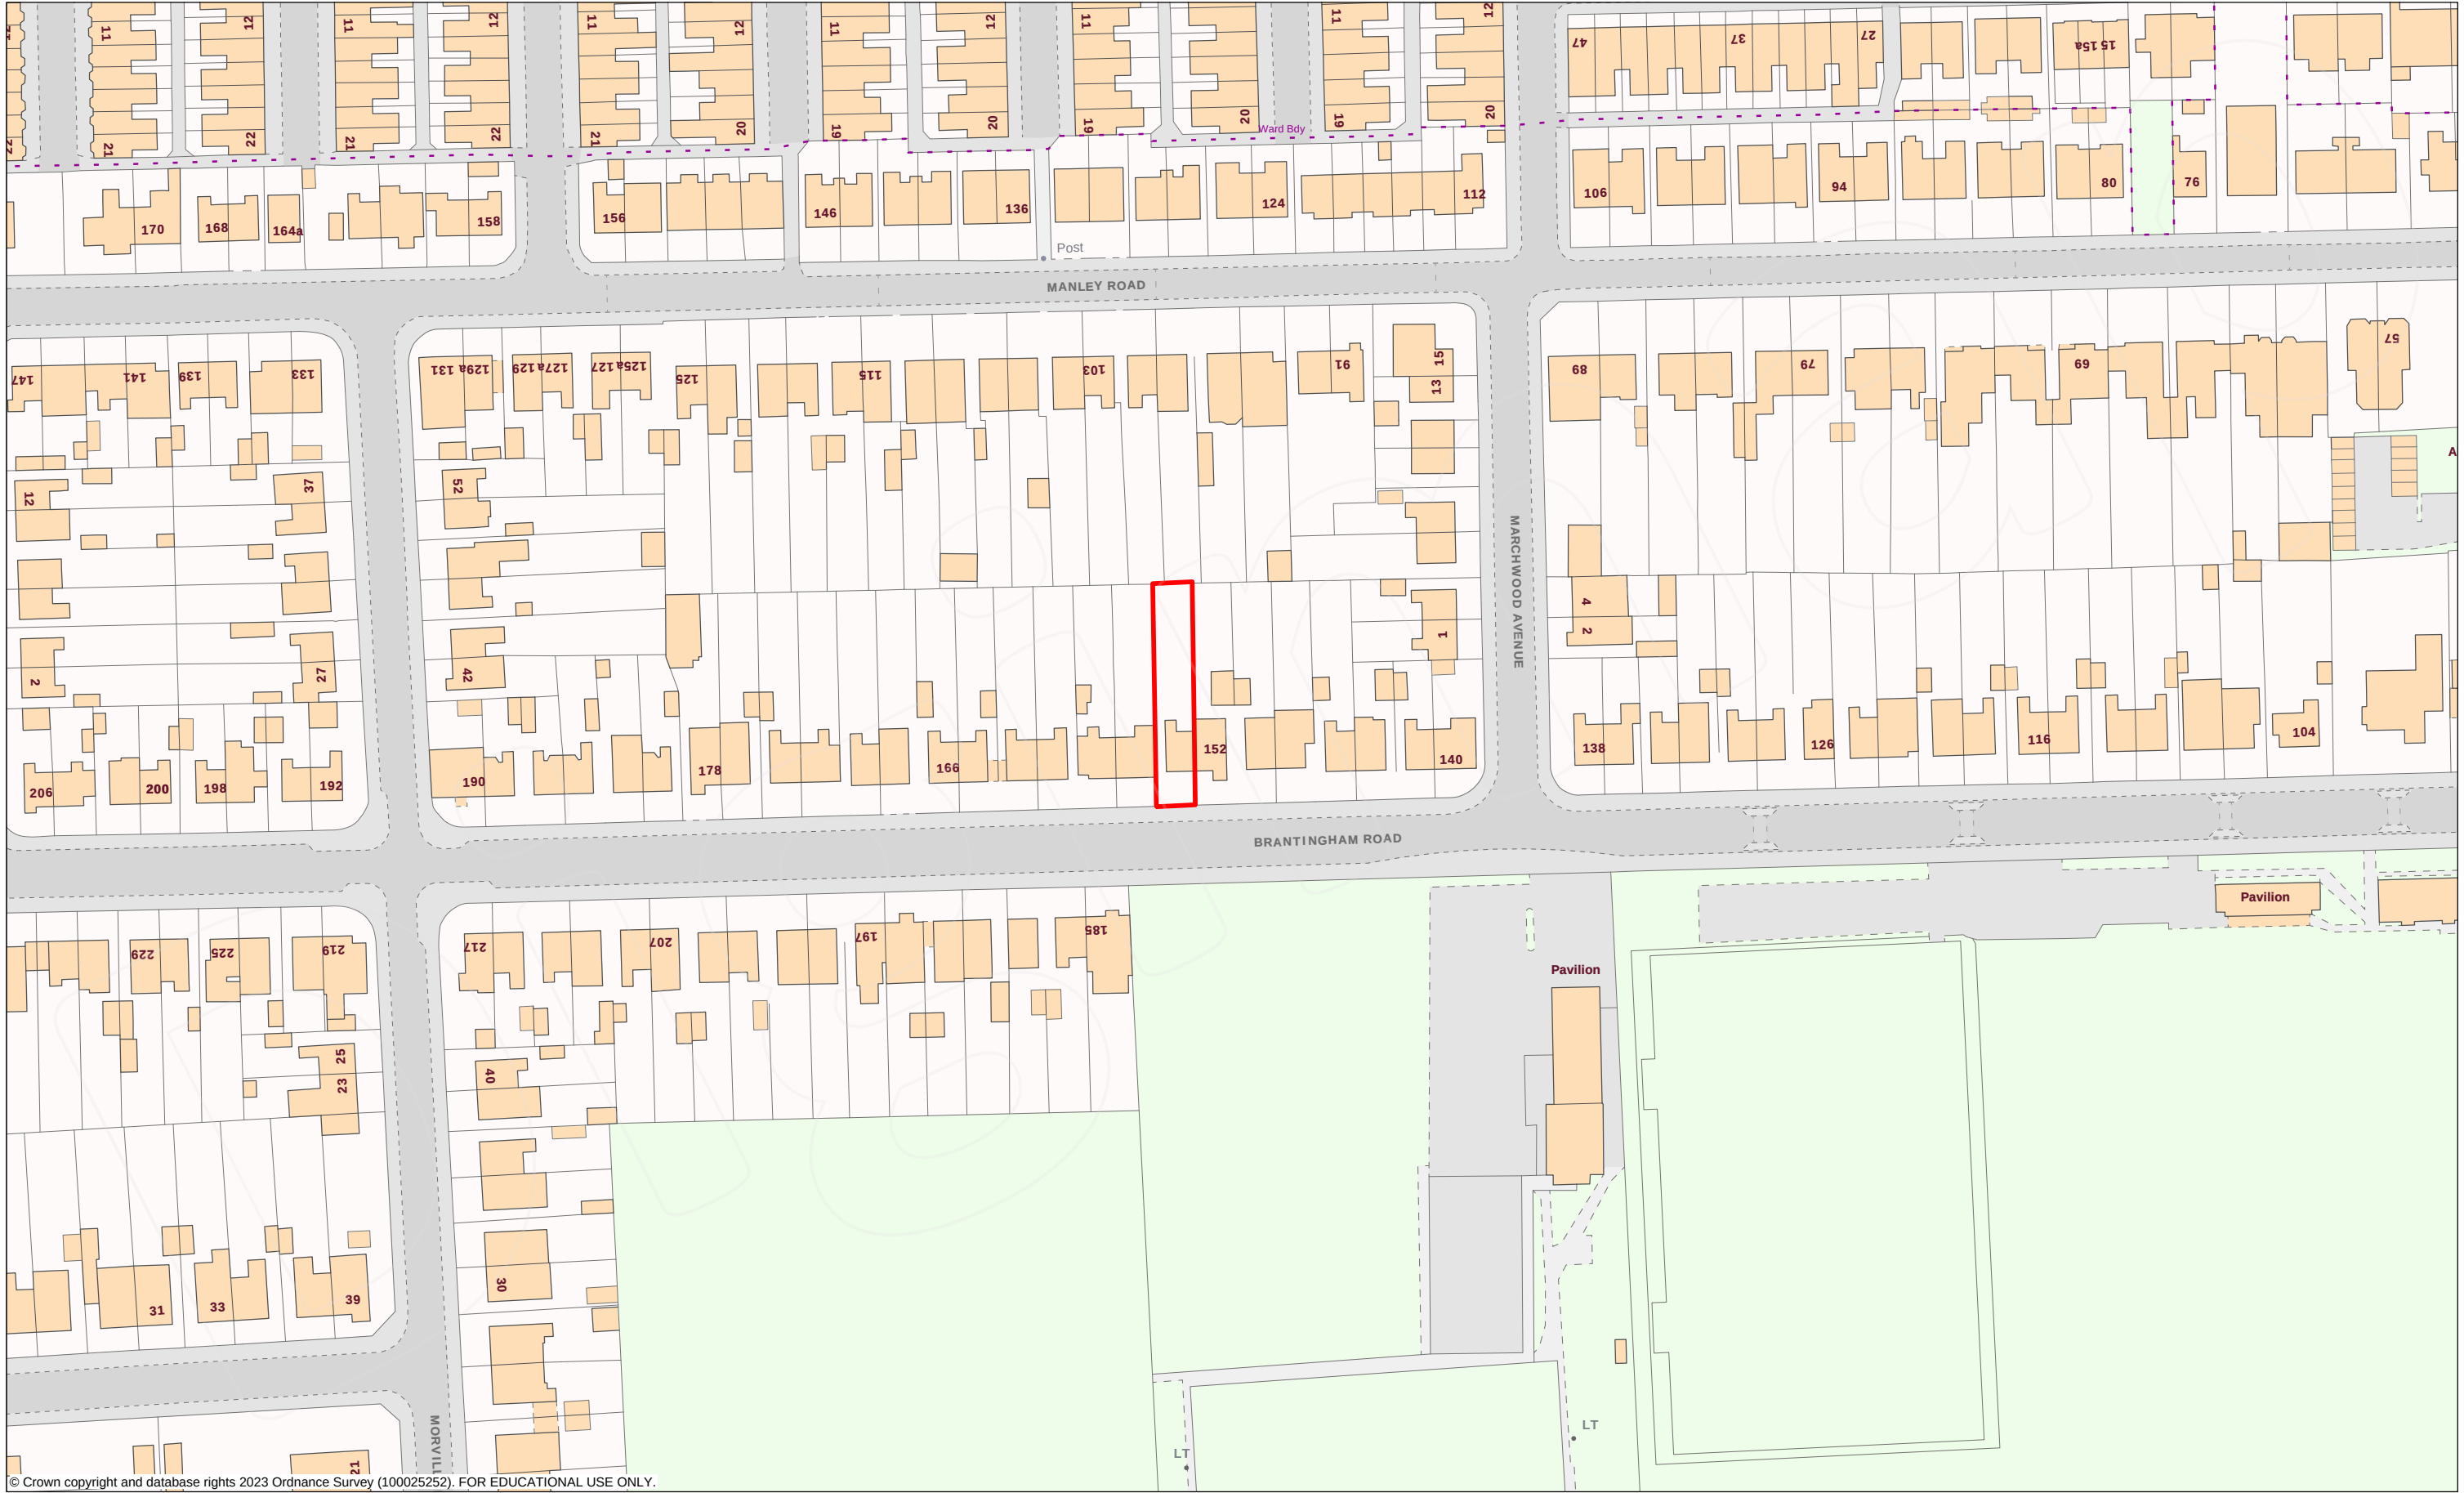

© Crown copyright and database rights 2023 Ordnance Survey (100025252). FOR EDUCATIONAL USE ONLY.