

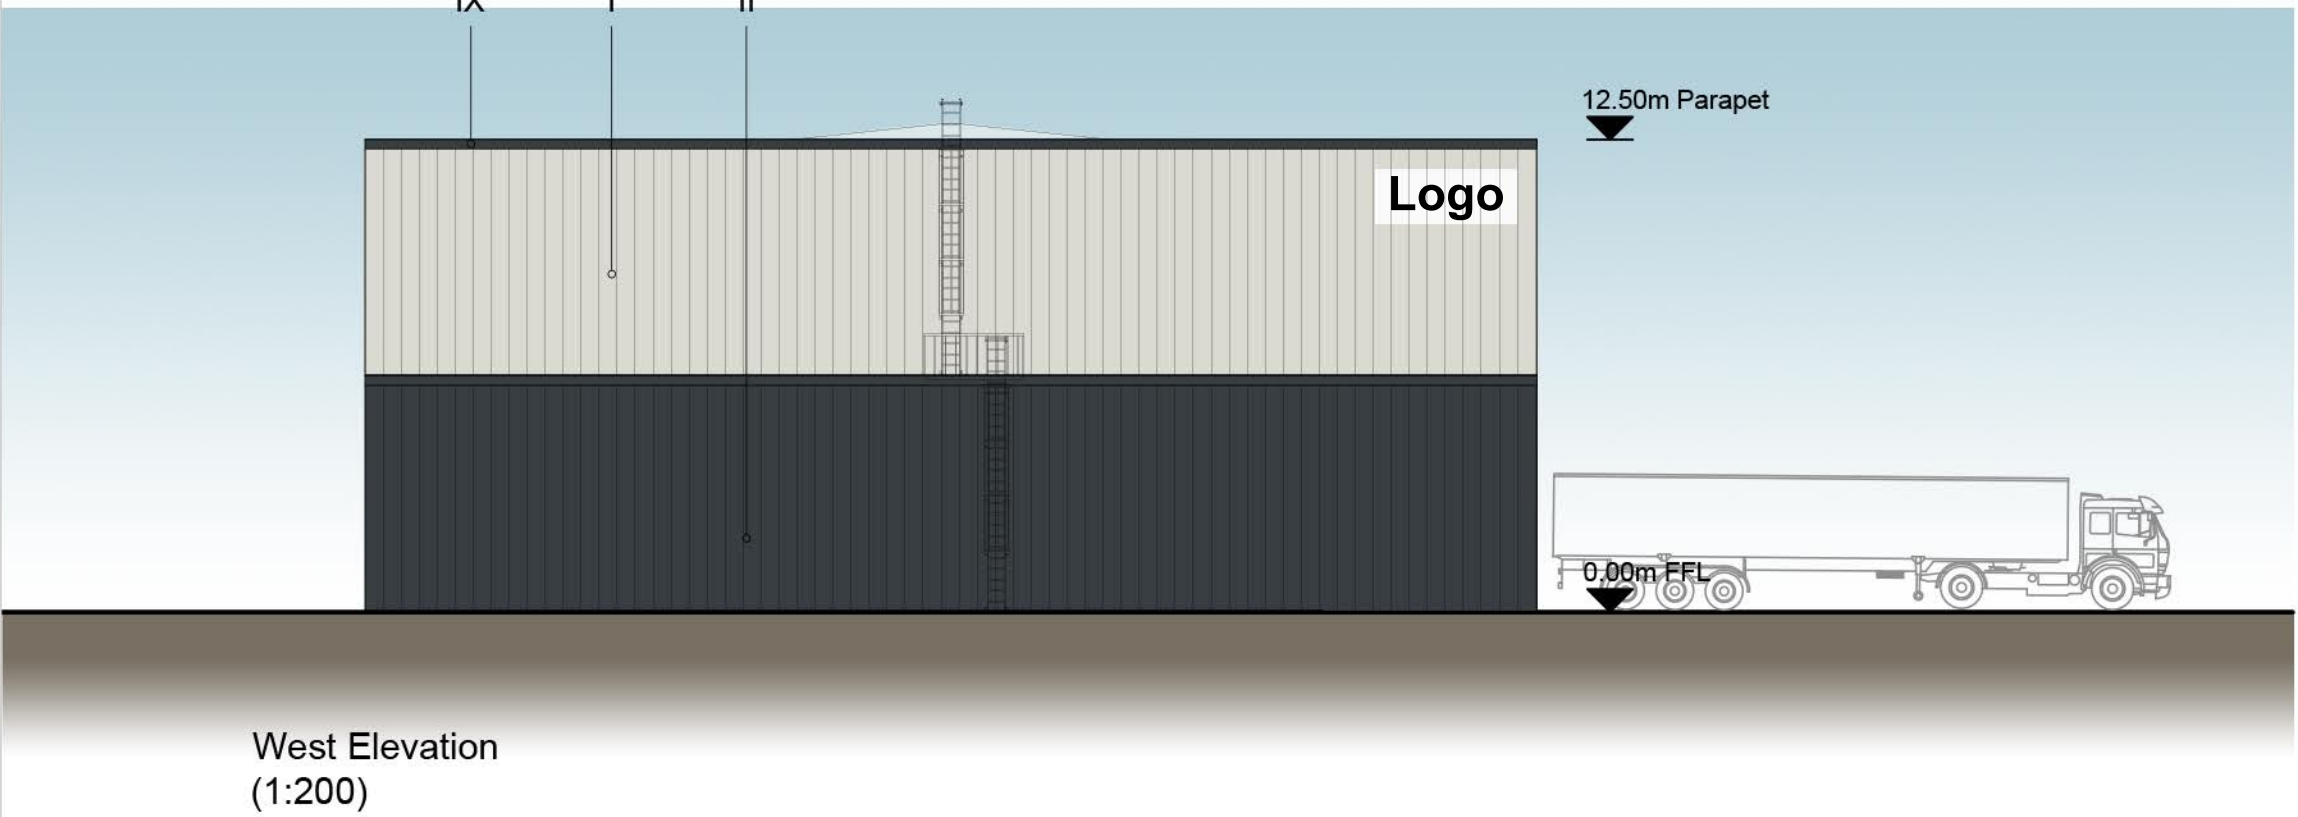


- Materials Key
- I Vertically laid trapezoidal cladding panels
Colour coated HPS200 Ultra Hamlet RAL 9002
 - II Vertically laid trapezoidal cladding panels
Colour coated HPS200 Ultra Anthracite RAL 7016
 - III Horizontally laid composite microrib* cladding Panels
Colour RAL 9003 White
 - IV Steel feature band flashing
Colour Anthracite RAL 7016
 - V Horizontally laid composite microrib cladding Panels
Colour Medium Grey
 - VI Loading Doors
Colour RAL 9003 White
 - VII Fire Escape Doors
Colour Light Grey
 - VIII Curtain walling and Window Frames
Colour Anthracite RAL 7016 Externally. Glazing to be grey tinted anti-sun outer pane and Pilkington K Glass low E coated inner pane or similar approved.
 - IX Parapet flashing
Colour Anthracite RAL 7016
- Note* microrib panels or similar approved flat appearance cladding type

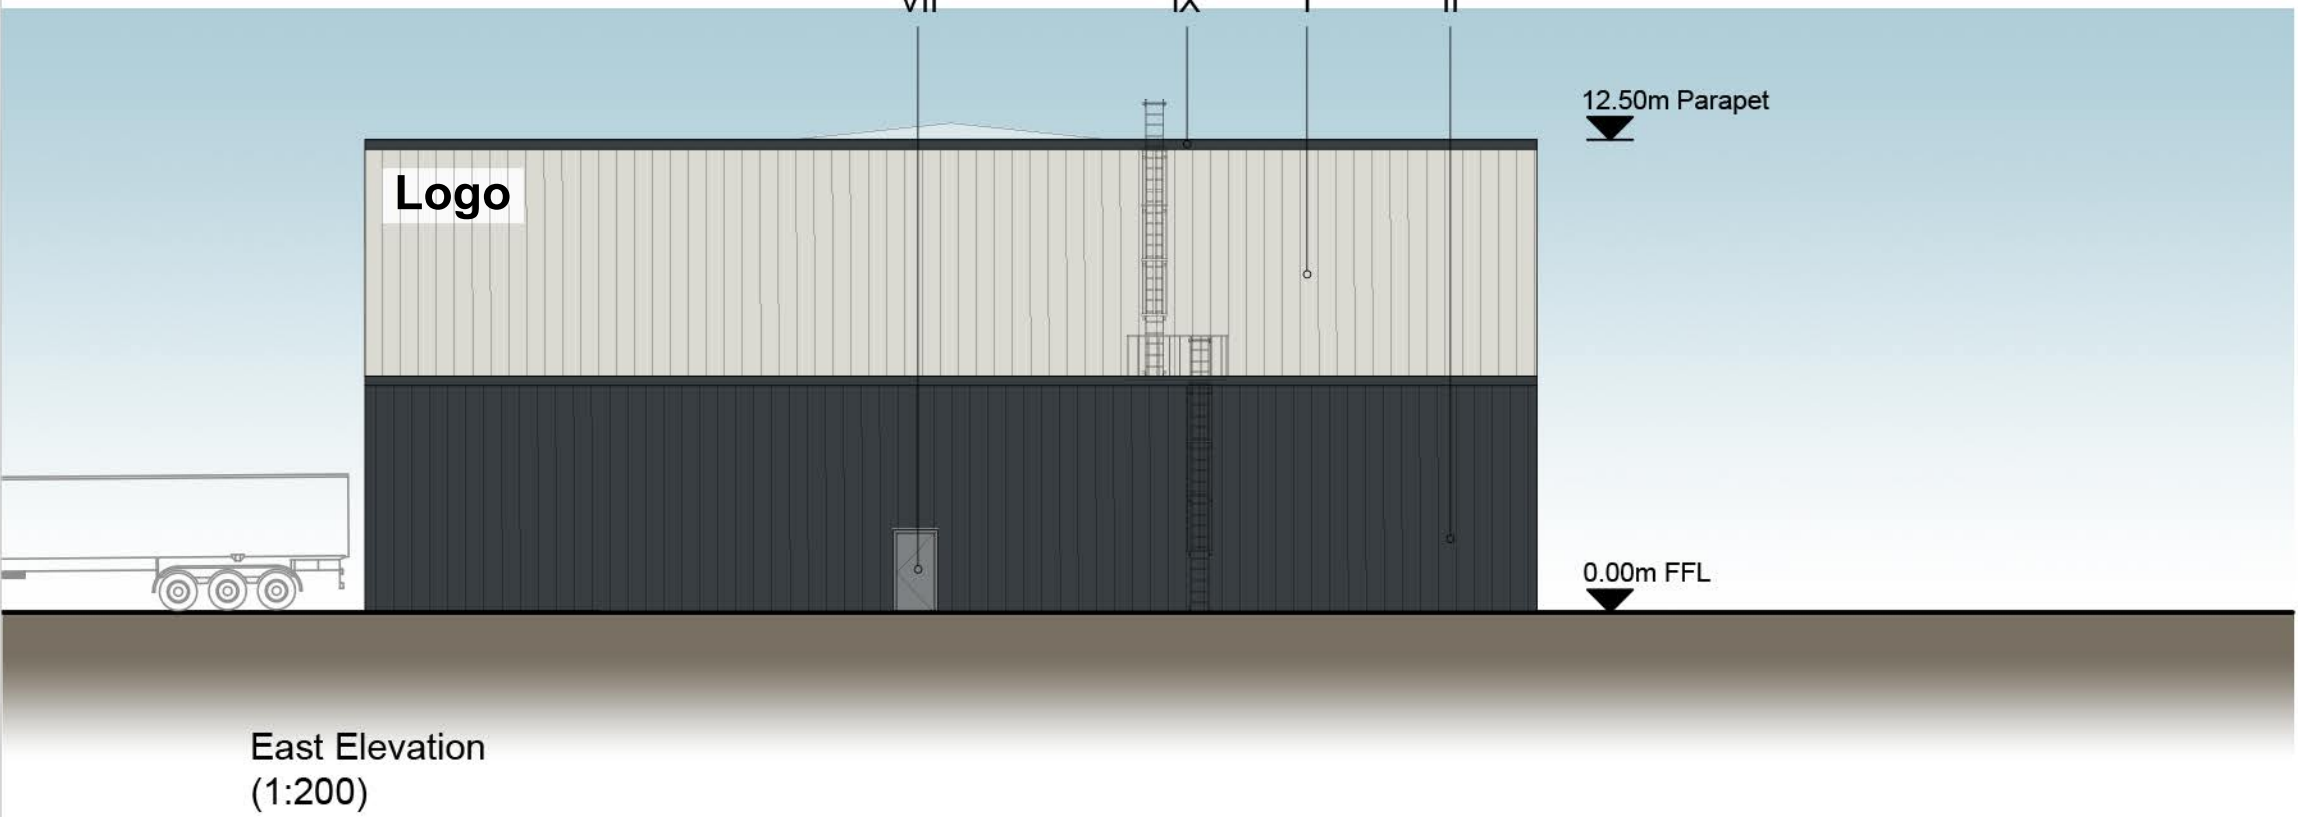

- © 2022 RPS Group
- Notes
1. This drawing has been prepared in accordance with the scope of RPS's appointment with its client and is subject to the terms and conditions of that appointment. RPS accepts no liability for any use of this document other than by its client and only for the purposes for which it was prepared and provided.
 2. If received electronically it is the recipient's responsibility to print to correct scale. Only written dimensions should be used.
 3. This drawing should be read in conjunction with all other relevant drawings and specifications.

P03	Bellmouth to Viscount Drive / Unit 1h car park amended	LL	MJH	30/05/22
P02	Roof access added	LL	MJH	27/04/22
P01	First Issue	LL	MJH	14/04/22
Rev	Description	By	Ckd	Date

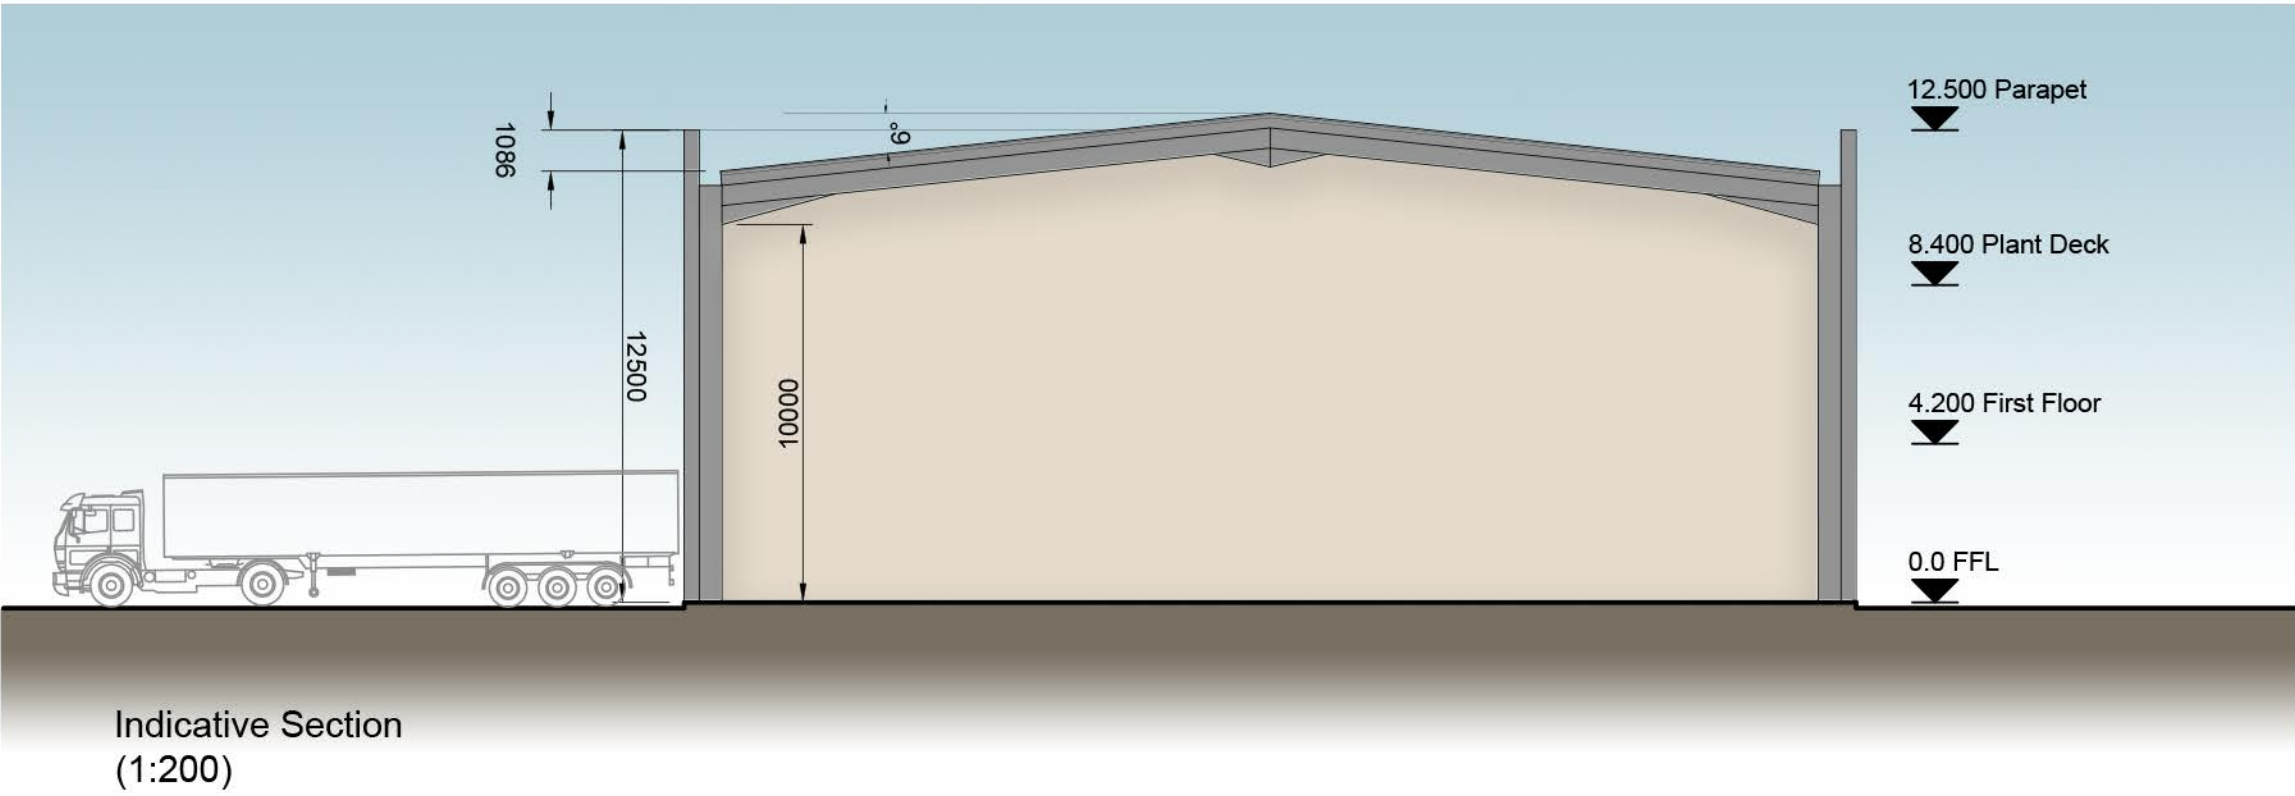

Sherwood House, Sherwood Avenue,
Newark, Nottinghamshire, NG24 1QQ
T:01636 605 700 E: rpsnewark@rpsgroup.com



Project **MAG - Argosy Drive,
Manchester Airport**

Title **Indicative Elevations Unit 3**

RPS Project Number NK020687	Scale @ A1 1:200	Date Created 06/04/22
Task Team Manager KRP	Information Author LL	Task Information Manager MJH
Status S2 (Suitable for Information)	Document Number 020687-RPS-SI-XX-DR-A-0141	Revision P03
Project Code - Originator - Zone - Level - Type - Role - Drawing Number		
rpsgroup.com		

