





Front



Side
Existing

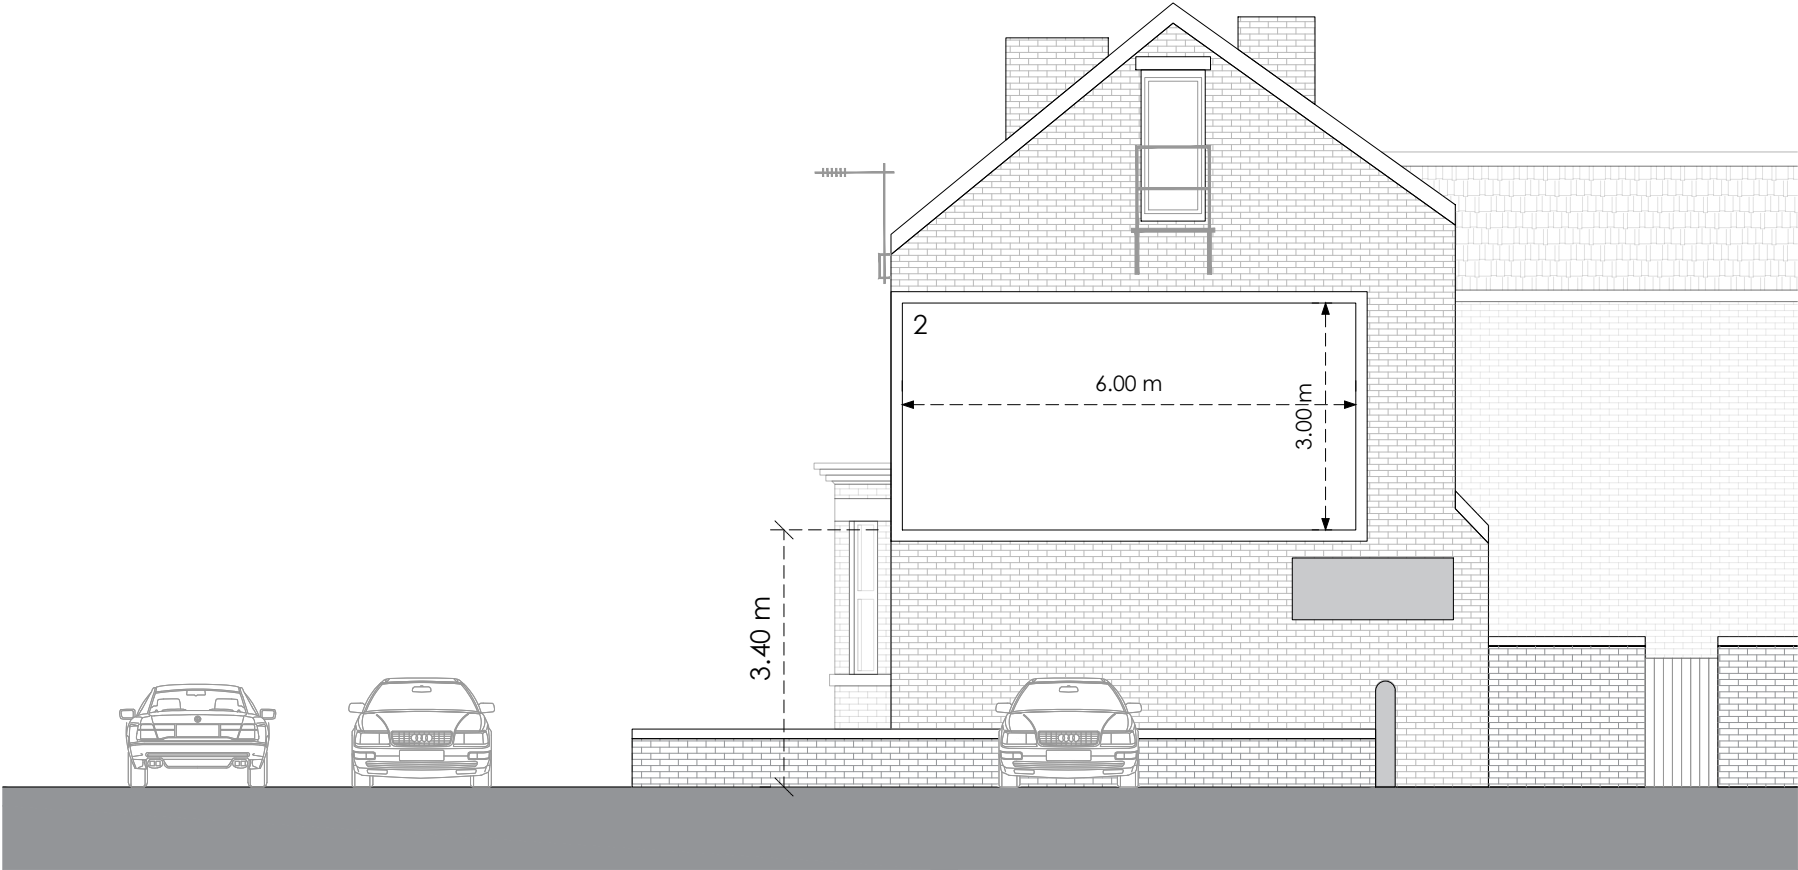

Front

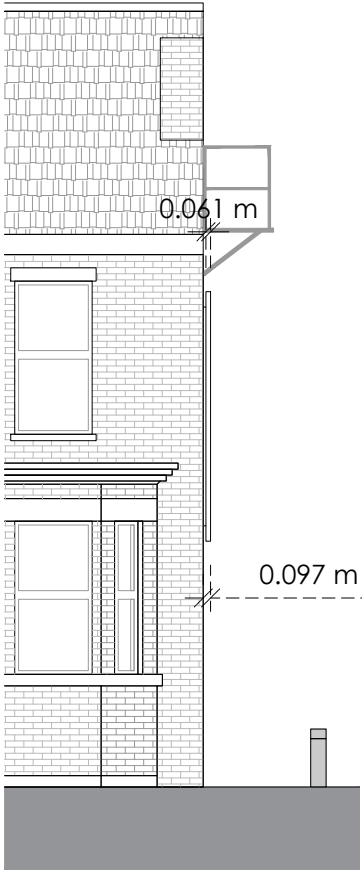

Side
Proposed

0 4m 8m

Title
Existing and Proposed Elevations

Address
99 Albert Road, Levenshulme,
Manchester, M19 2FU

Client

Job No. 011-0203-5042
Issued 18/12/22

Scale
1:100 @ A3

- Key**
- 1. Existing Illuminated Advertising Panel to be removed
 - 2. Proposed Digital Display

All information is to be checked on site for accuracy and fit. Only drawings with WD status with the most recent revision are to be used for construction.