



SHIP CANAL HOUSE, MANCHESTER

BASEMENT BIKE STORE/ CHANGING FACILITIES
PROPOSED SECTIONS - 1 OF 2


This drawing is the property of **bluesky** Design and must not be copied or otherwise reproduced. All dimensions must be checked on site before commencing work. This drawing was produced using AutoCAD 2019.

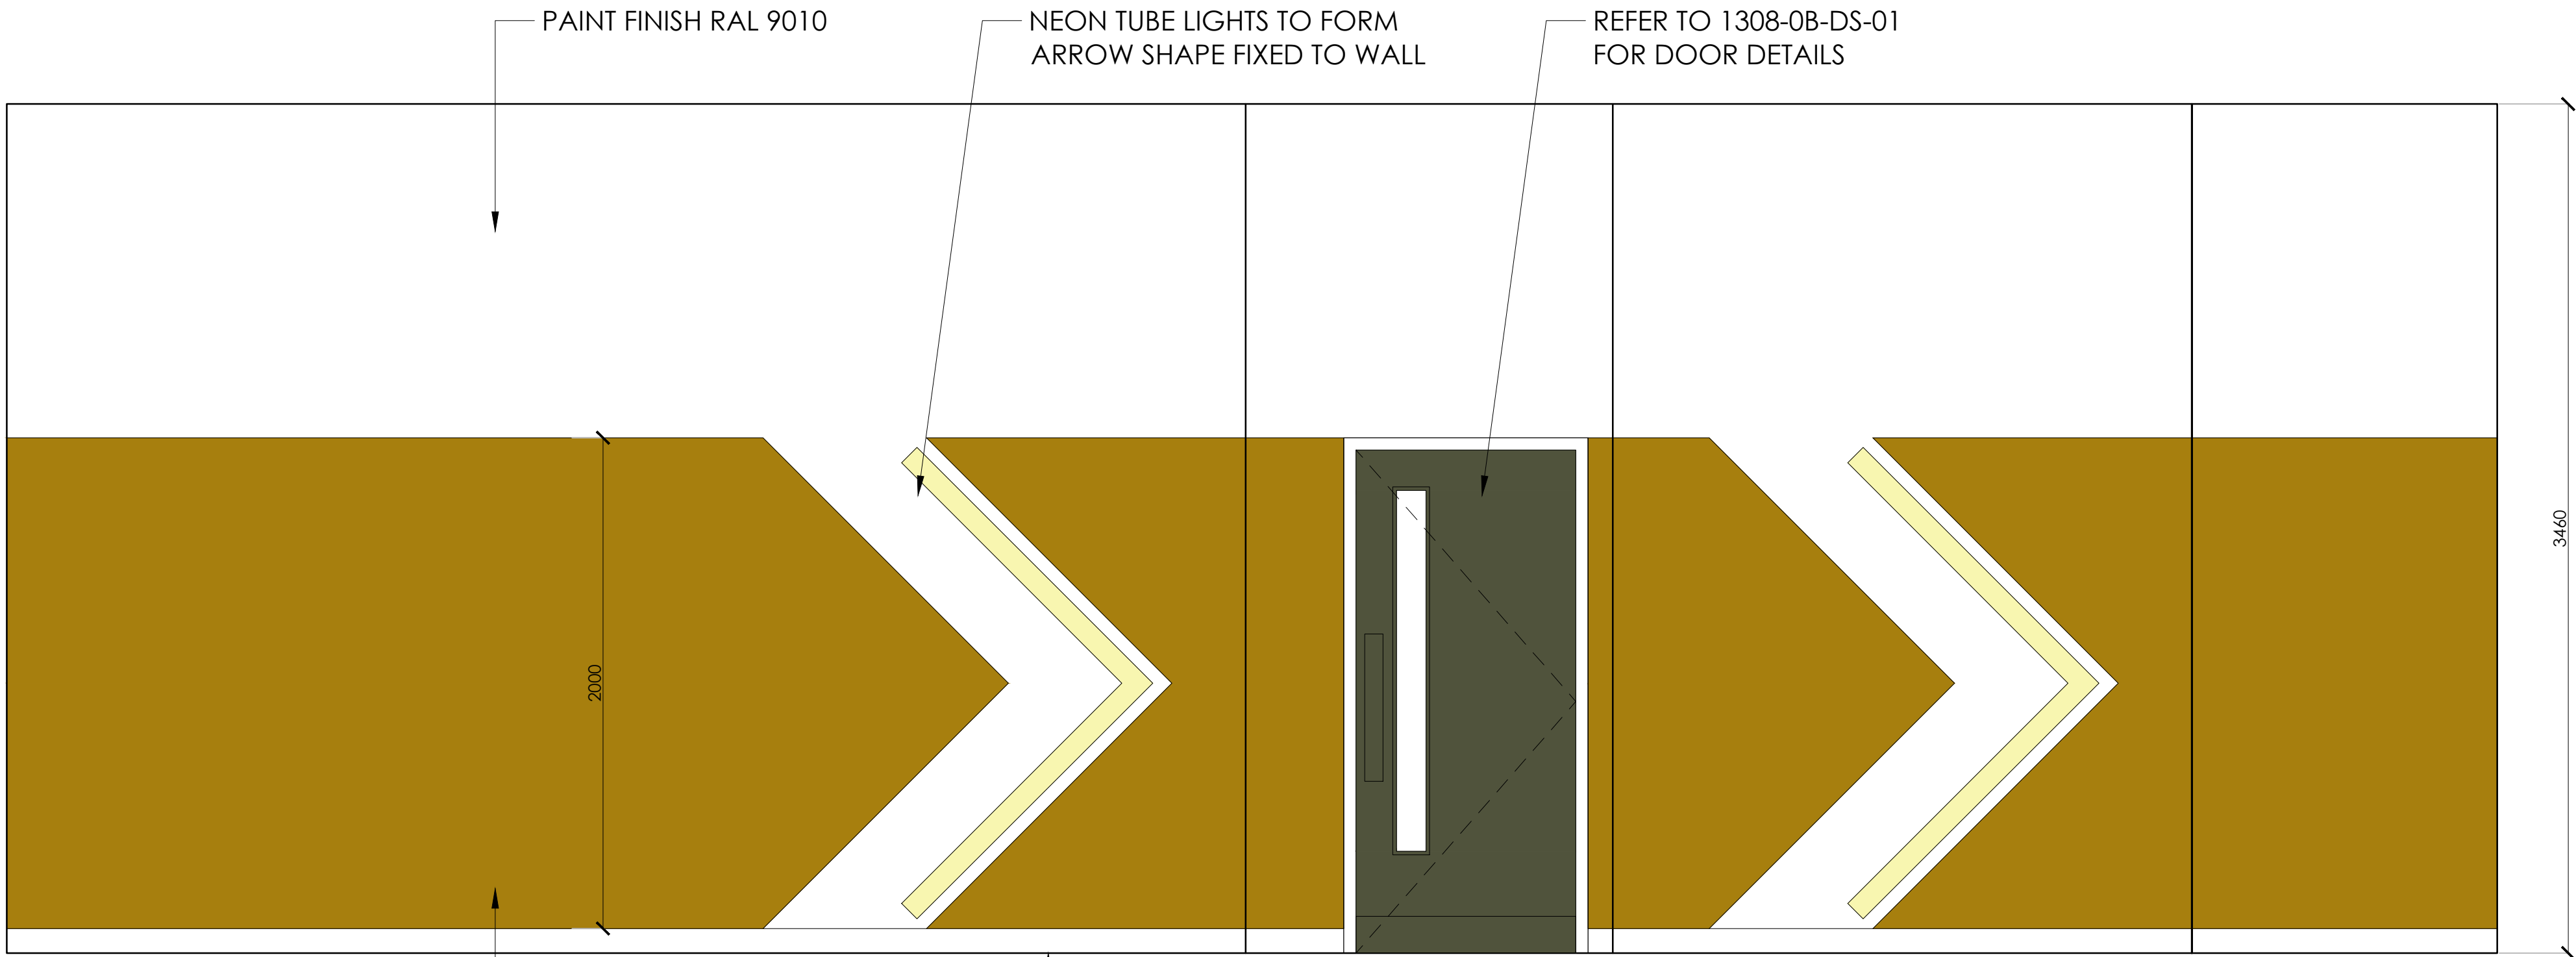

ELEVATION A ELEVATION B ELEVATION C ELEVATION D

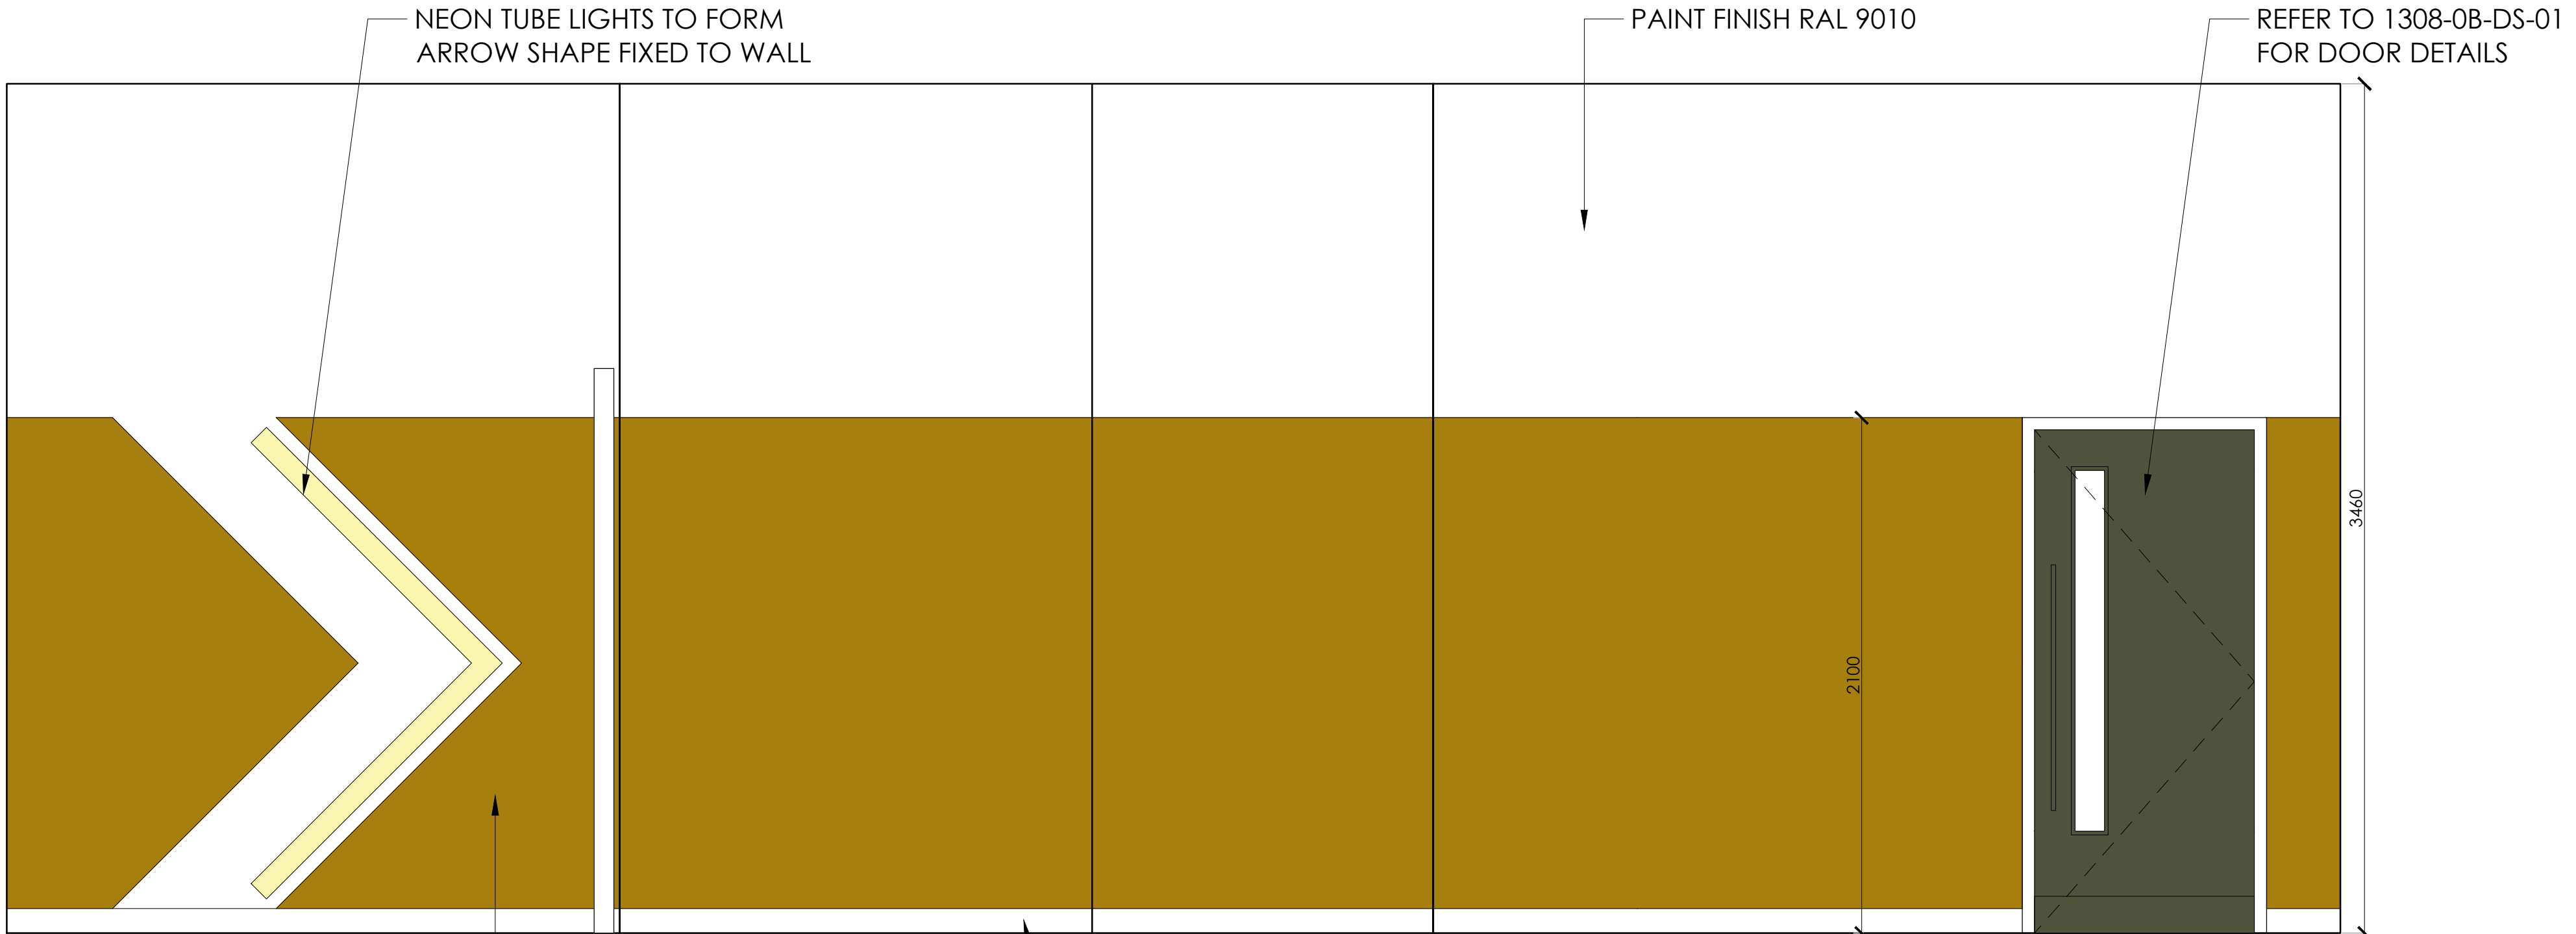

ELEVATION E ELEVATION F ELEVATION G ELEVATION H

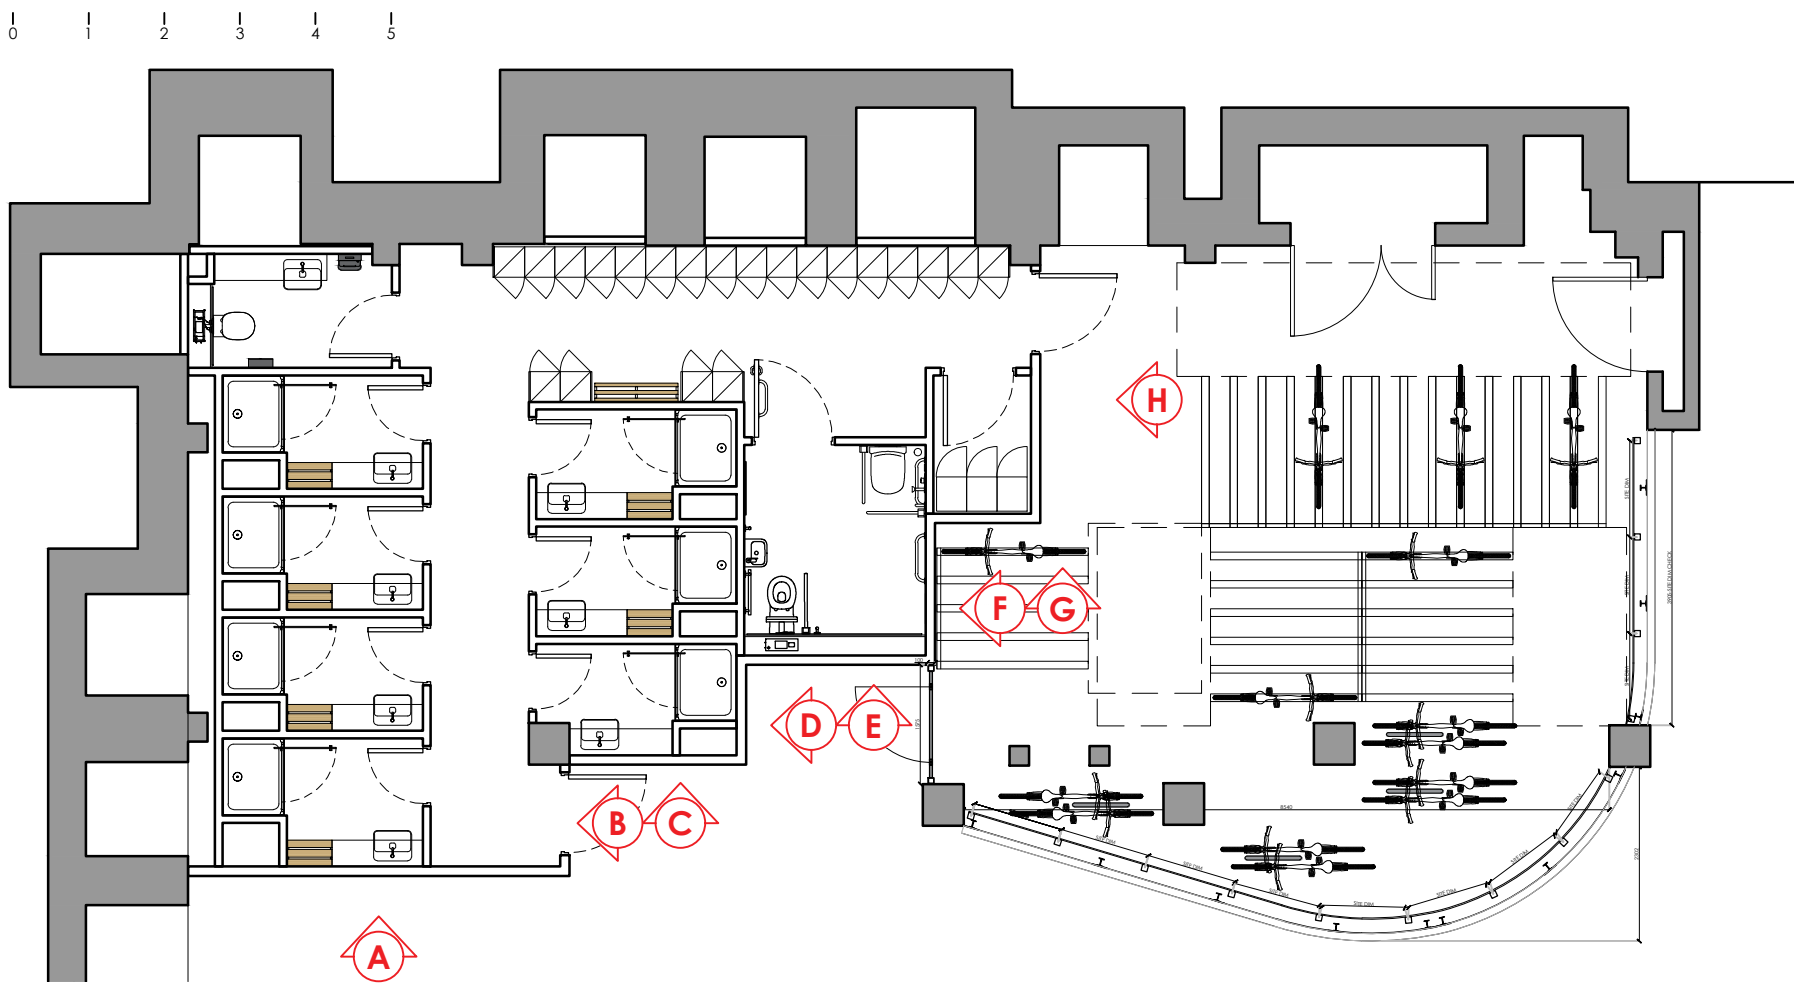

LOCATION PLAN

Rev	Date	Description	Initials
C	21.06.23	GA CHANGE-DRYING ROOM REDUCED	PB
B	13.12.22	HERITAGE ISSUE	ST
A	05.12.22	ISSUED FOR TENDER	ST

FOR COMMENT

Client:	GROSVENOR
Project:	SHIP CANAL HOUSE CAT A REFURBISHMENT
Address:	KING STREET MANCHESTER
Drawing Title:	BASEMENT PARTITION SECTIONS 1 OF 2
Date:	25.11.2022
Project Number:	1308
Scale:	1:25@A1
Drawn by:	ST
Drawing Number:	1308-0B-PE-01C