



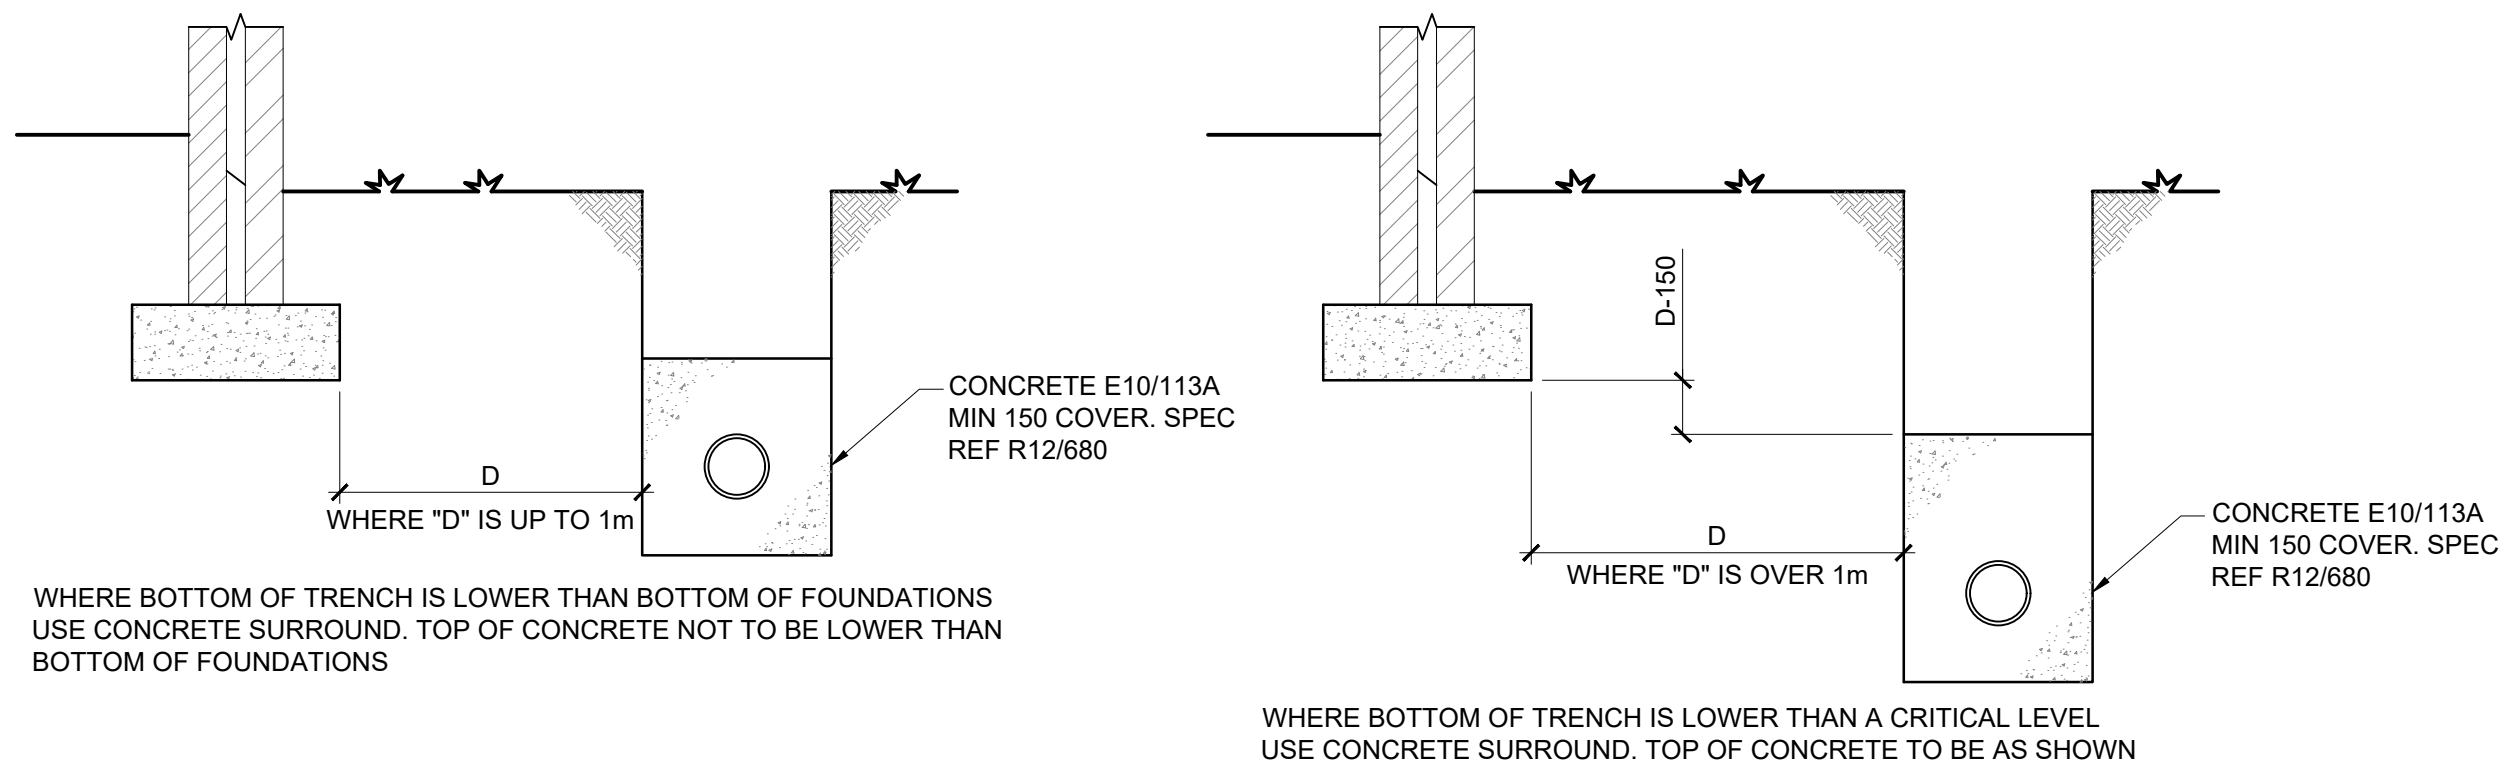


PIPES NEAR FOUNDATIONS
[SCALE 1:20]

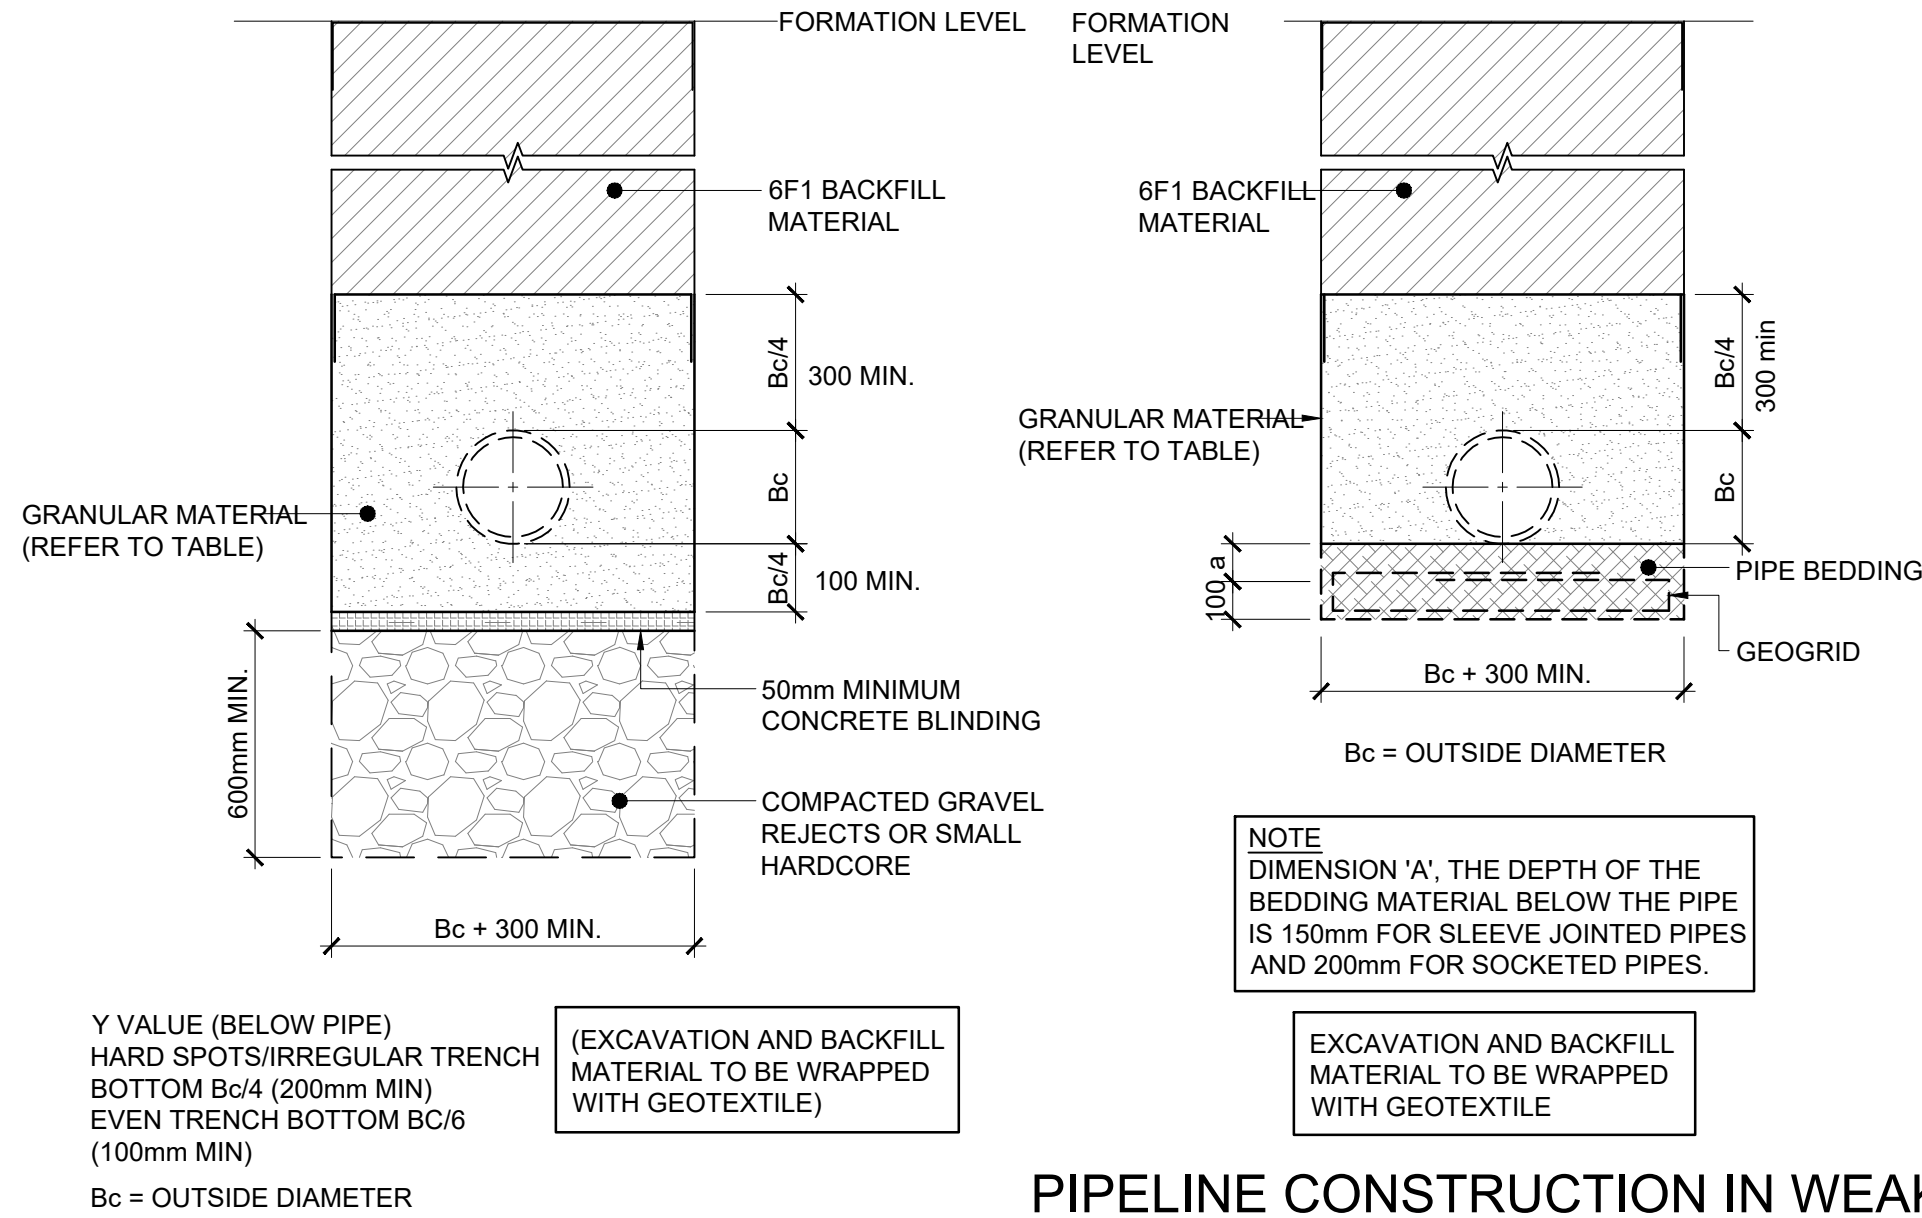


CLASS S BEDDING CONSTRUCTION
IN SOFT GROUND
[SCALE 1:20]


PIPELINE CONSTRUCTION IN WEAK
GROUND USING A GEOGRID
[SCALE 1:20]

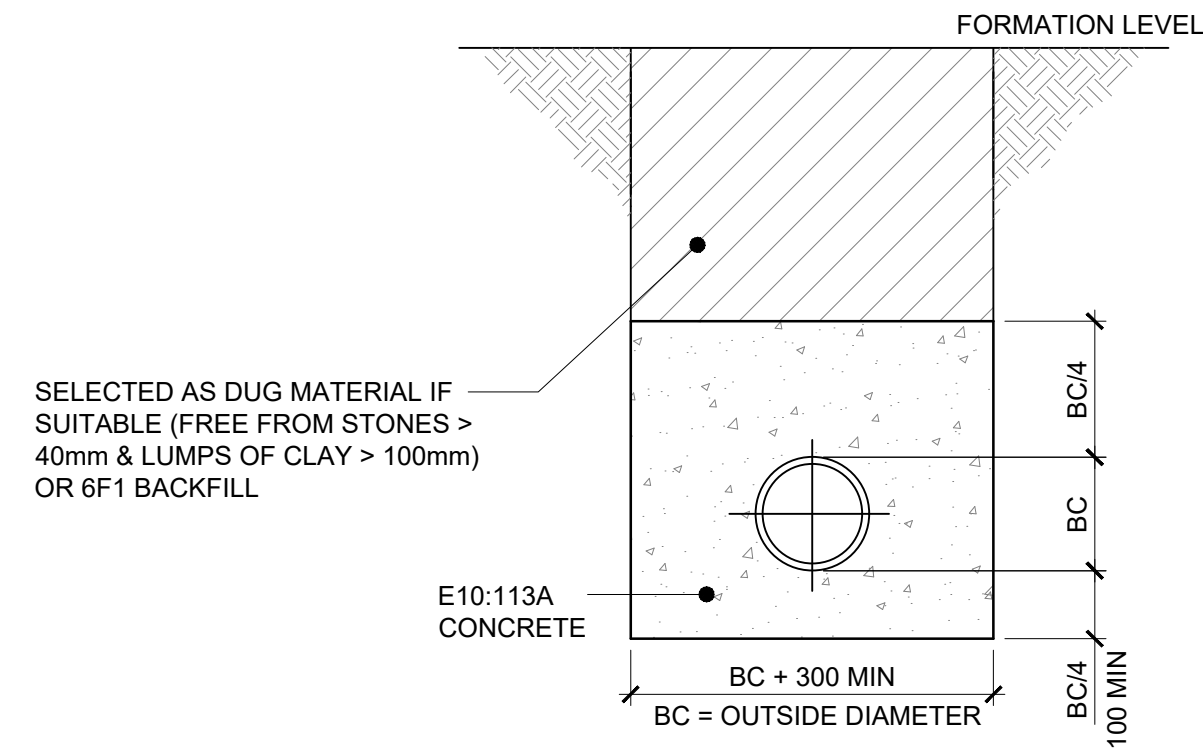


CONCRETE SURROUND UNDER
ROADS LESS THAN 1200mm
COVER & NON-TRAFFICKED
LESS THAN 900mm COVER.
[SCALE 1:10 @ A1]

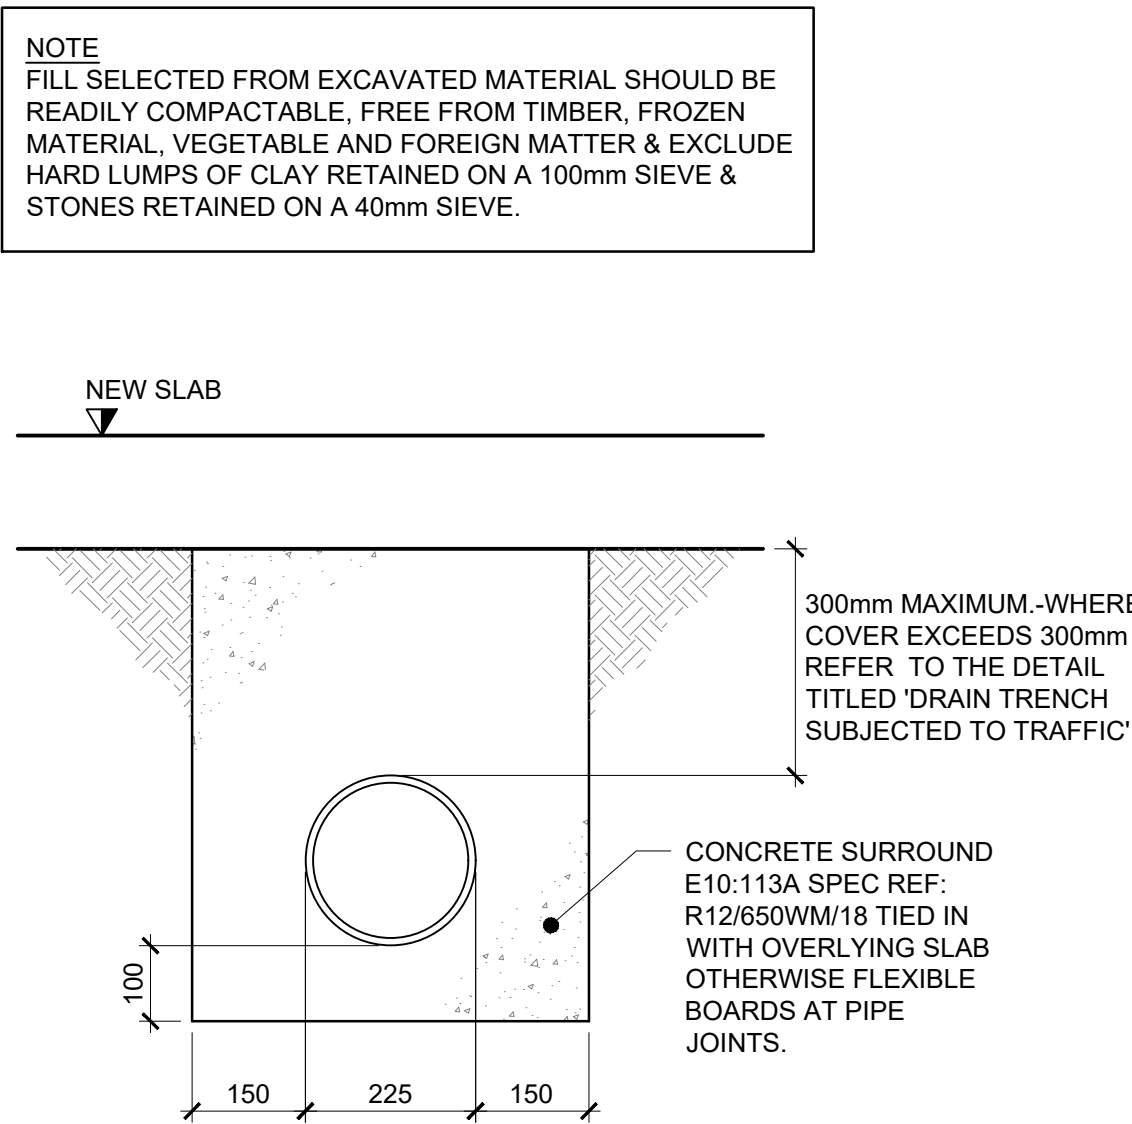

PIPES UNDER SLABS
[SCALE 1:10]

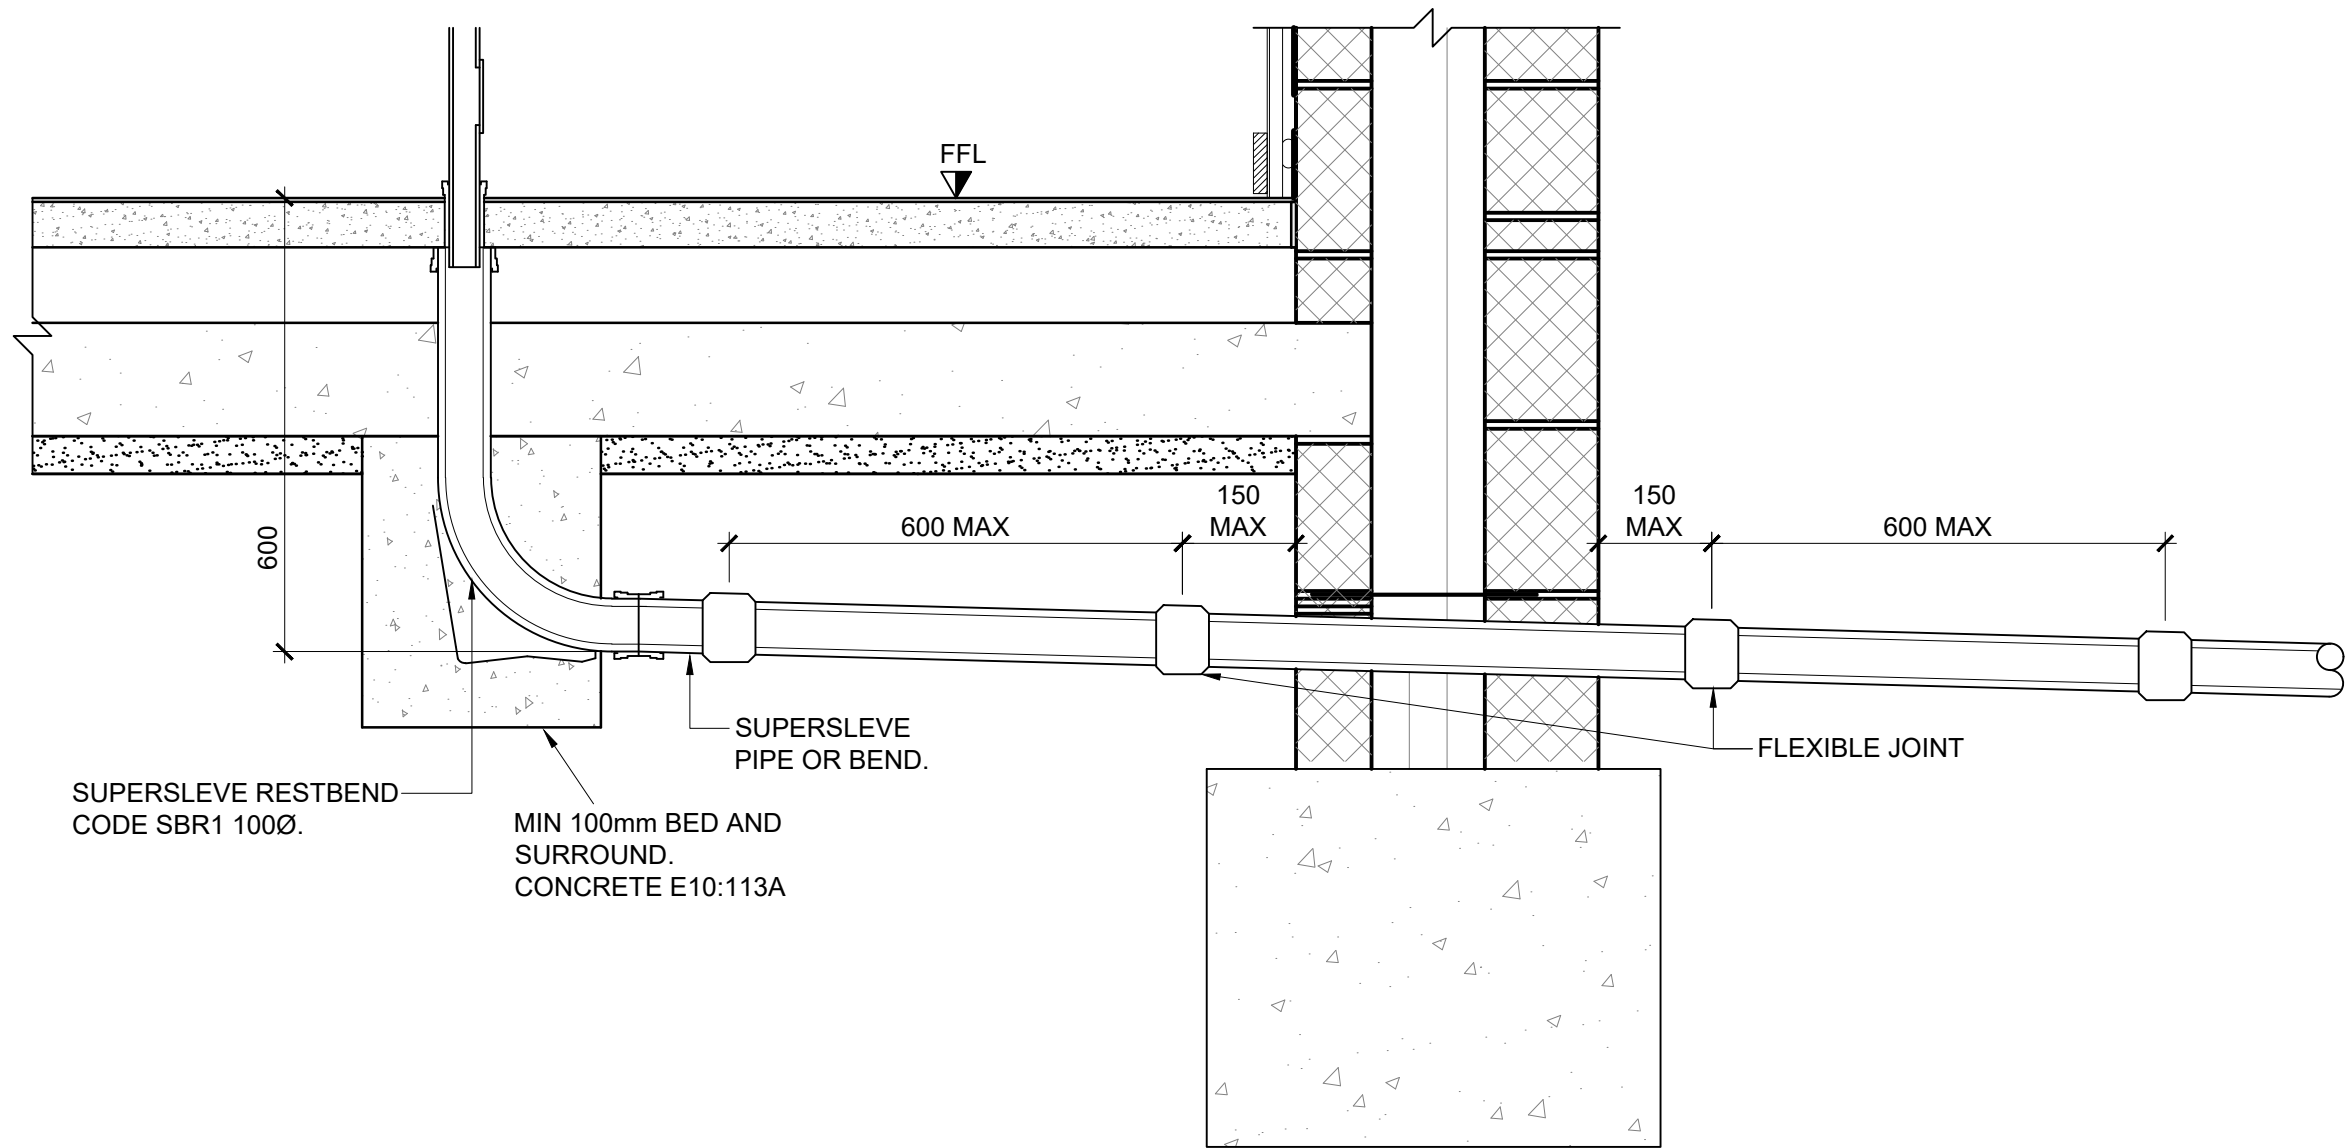

TYPICAL CROSS SECTION THROUGH DRIVE/
ATTENUATION TANK
[SCALE 1:20]

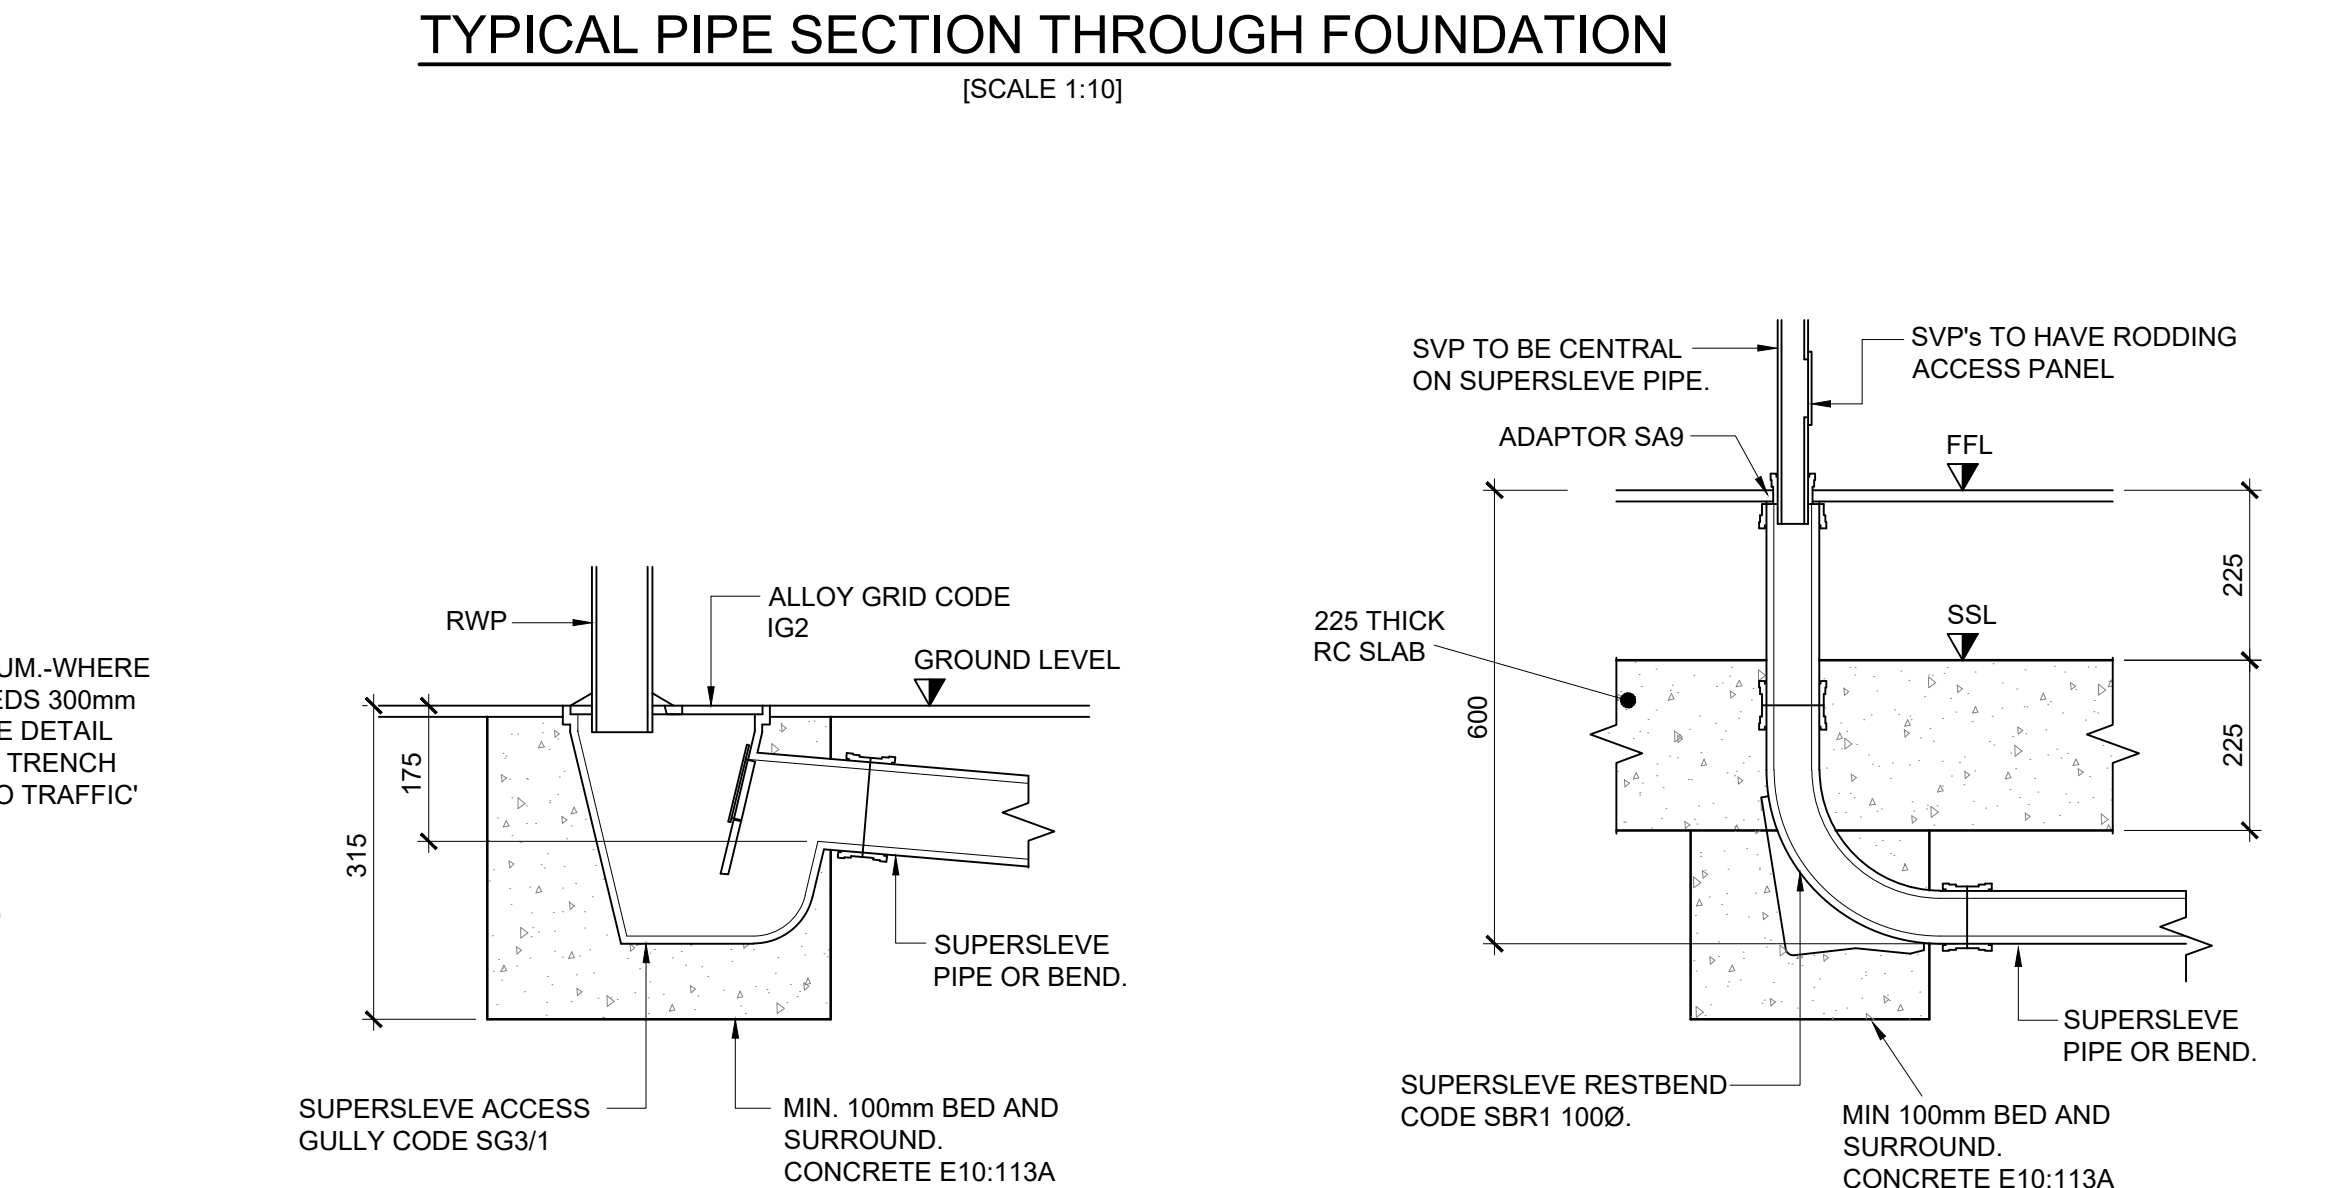

RWP DETAIL
[SCALE 1:10]

100Ø SOIL VENT PIPE
[SCALE 1:10]

GENERAL NOTES

DO NOT SCALE FROM THIS DRAWING WORK TO FIGURED DIMENSIONS ONLY.

NO DEVIATION FROM THE DETAILS SHOWN ON THIS DRAWING IS ALLOWED WITHOUT PRIOR PERMISSION IN WRITING.

ALL DRAWINGS ARE TO BE READ IN CONJUNCTION WITH ALL ARCHITECTS, ENGINEERS AND SPECIALISTS DRAWINGS AND THE SPECIFICATION.

THE CONTRACTOR SHALL INCORPORATE ALL THE REQUIREMENTS OF THE PRE-TENDER STAGE HEALTH AND SAFETY PLAN.

P01	24.05.23	DB	PRELIMINARY ISSUE	JNL
REV	DATE	NAME	REVISION	REV CHECK
 Consulting Structural & Civil Engineers TITLE: TYPICAL DRAINAGE DETAILS SHEET 2 PROJECT: 113-117 NORTH ROAD, MANCHESTER CLIENT: BRINDLE & YAM SOLICITORS DRAWN AT: OFFICE: AS NOTED @ A1 DRAWN BY: DB C.A.D.: DATE: FEB 2023 CHECKED BY: JL CONTRACT NO: 23282 DRAWING NO: 1006				