

Existing fascias & soffits -
Timber, colour Brown

Existing rainwater goods -
uPVC, colour Black


Existing fascias, soffits and
porch gable cladding -
Timber, colour Brown

Existing windows -
Timber, colour Brown

Existing front entrance doors -
Timber, colour Brown



00 East Block Elevation Existing
1 : 50

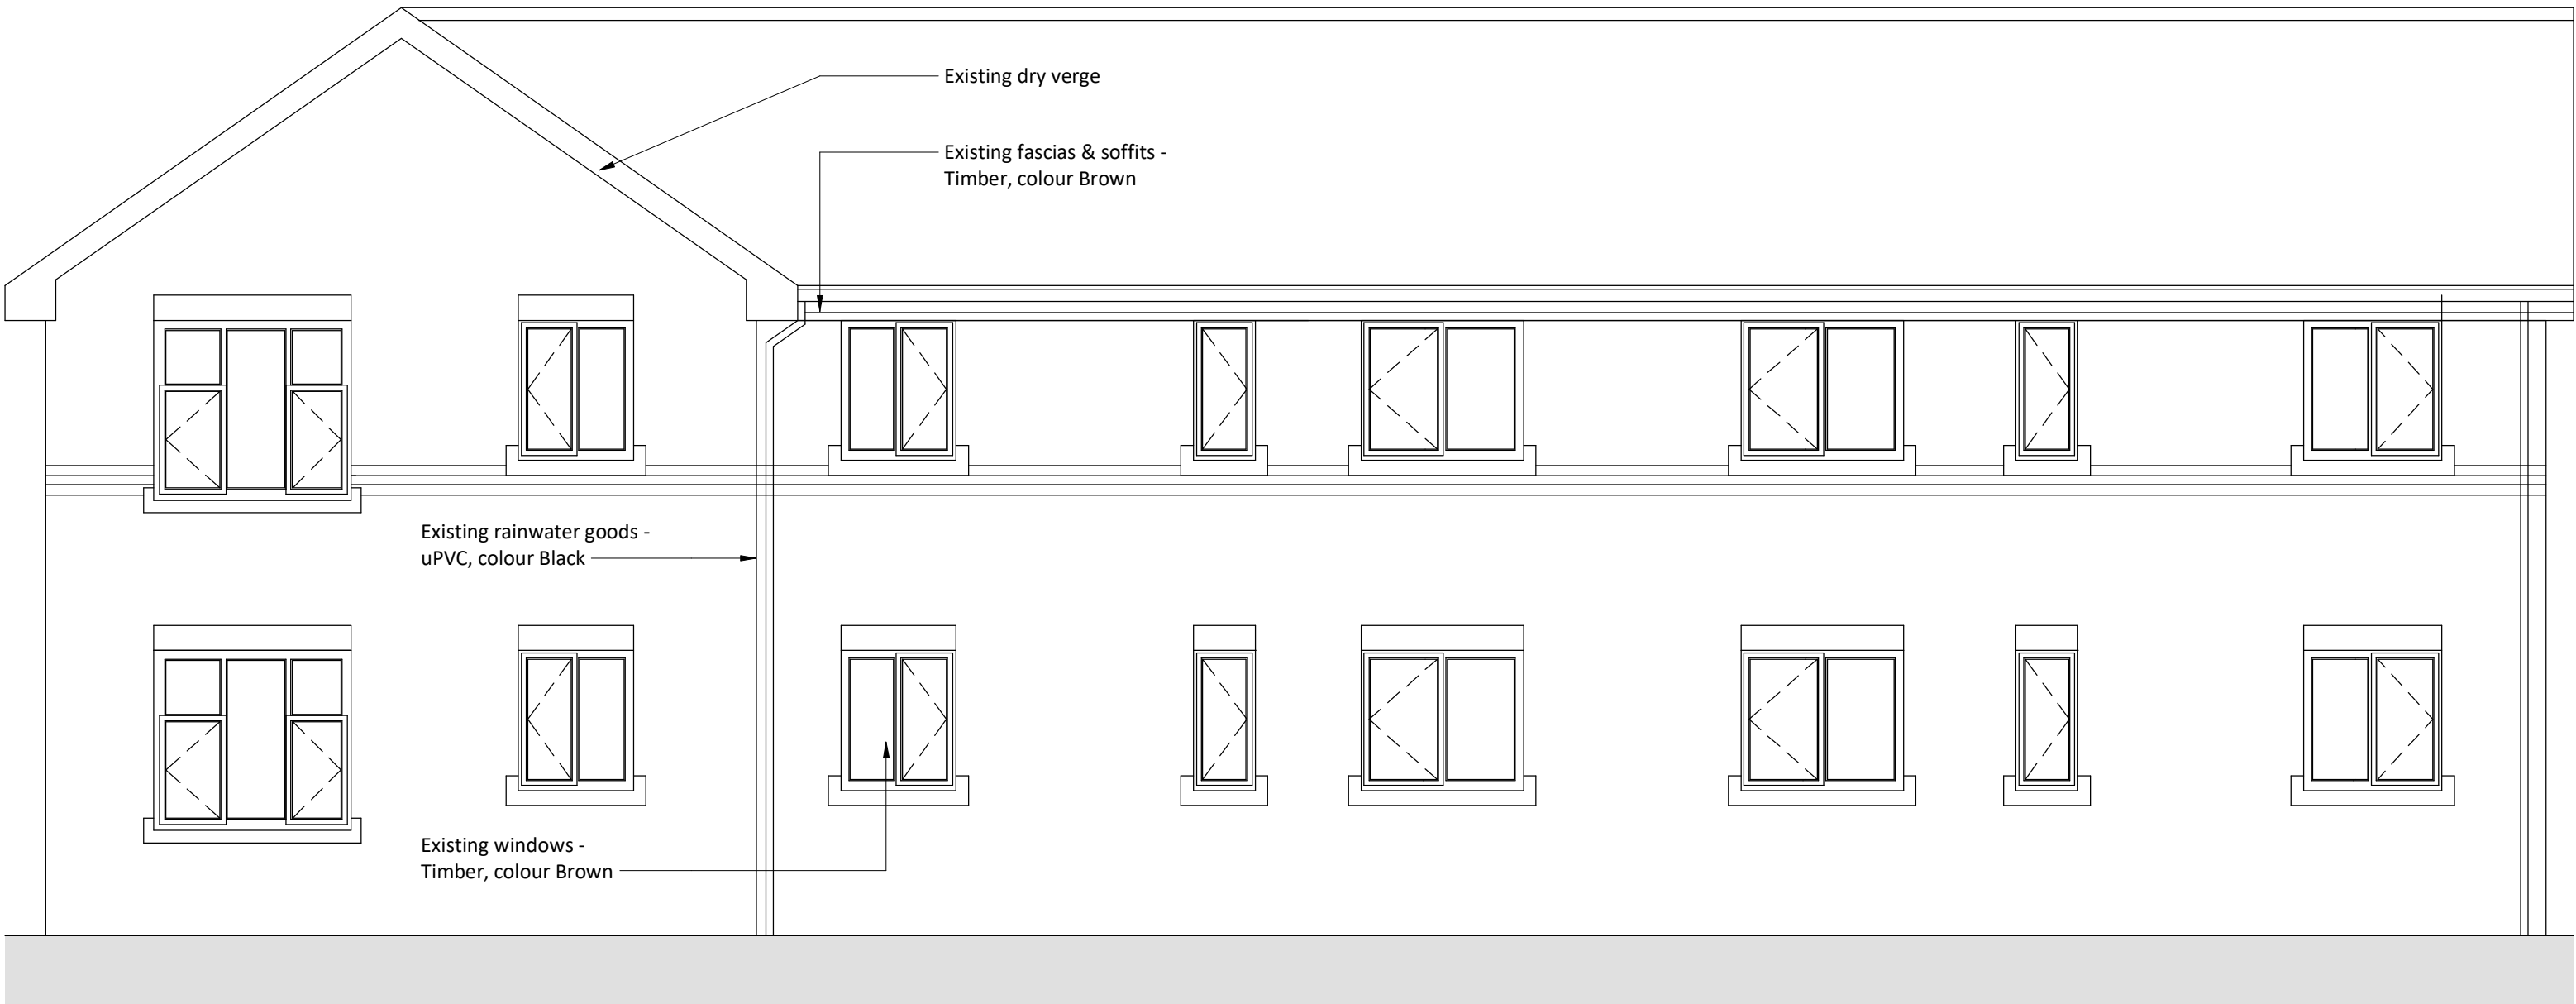

00 West Block Elevation facing Withington Rd Existing
1 : 50



00 West Block Elevation facing Car Park Existing
1 : 50

Existing fascias & soffits -
Timber, colour Brown

Existing rainwater goods -
uPVC, colour Black

Existing windows -
Timber, colour Brown



00 East Block Elevation facing Garden Existing
1 : 50

Rev	Date	Int	Description
btp ARCHITECTS RIBA Chartered Practice			
CLIENT: Arawak Walton Housing Association			
PROJECT: 209 - 211 Withington Road, Whalley Range			
DESCRIPTION: Existing Elevations			
PURPOSE OF ISSUE: Planning			
DRAWN BY: LB		CHECKED: JW	DATE: 17/05/23
		SCALE @ A1: 1 : 50	
JOB NO: 4028		STATUS CODE: S0	DRAWING NO: REV 105
FILE IDENTIFIER: WR-BTP-00-EL-DR-A-4028_105			
Elizabeth House 486 Didsbury Road Heaton Mersey Stockport SK4 3BS 0161 443 1221 info@bernardtaylor.co.uk www.btparchitects.co.uk			