
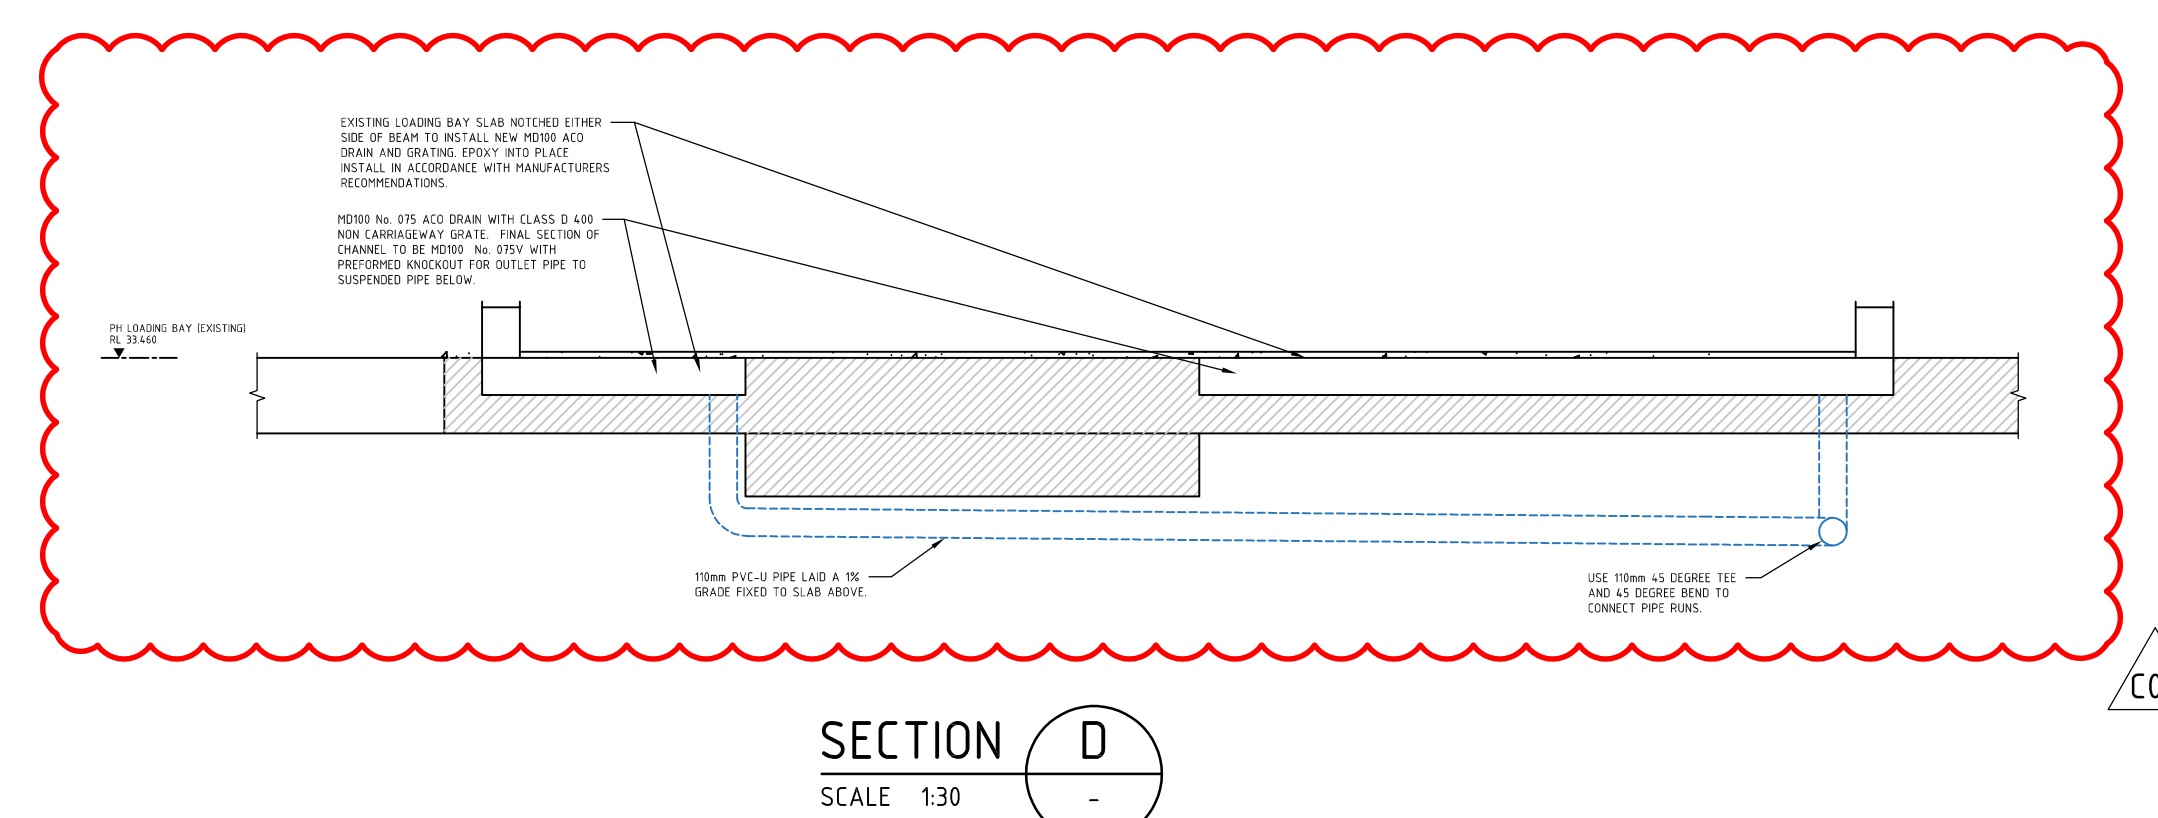


1. REFER TO GENERAL CIVIL NOTES DRAWING
REN-BGE-C-GEN-005
2. THESE DRAWINGS SHALL BE READ IN CONJUNCTION WITH THE
LANDSCAPE ARCHITECTS DRAWINGS AND STRUCTURAL
ENGINEERS DRAWINGS OF THE L SHAPED CANTILEVER WALL.
3. REFER TO LARGER SECTION ON CIVIL DRAWING 026.

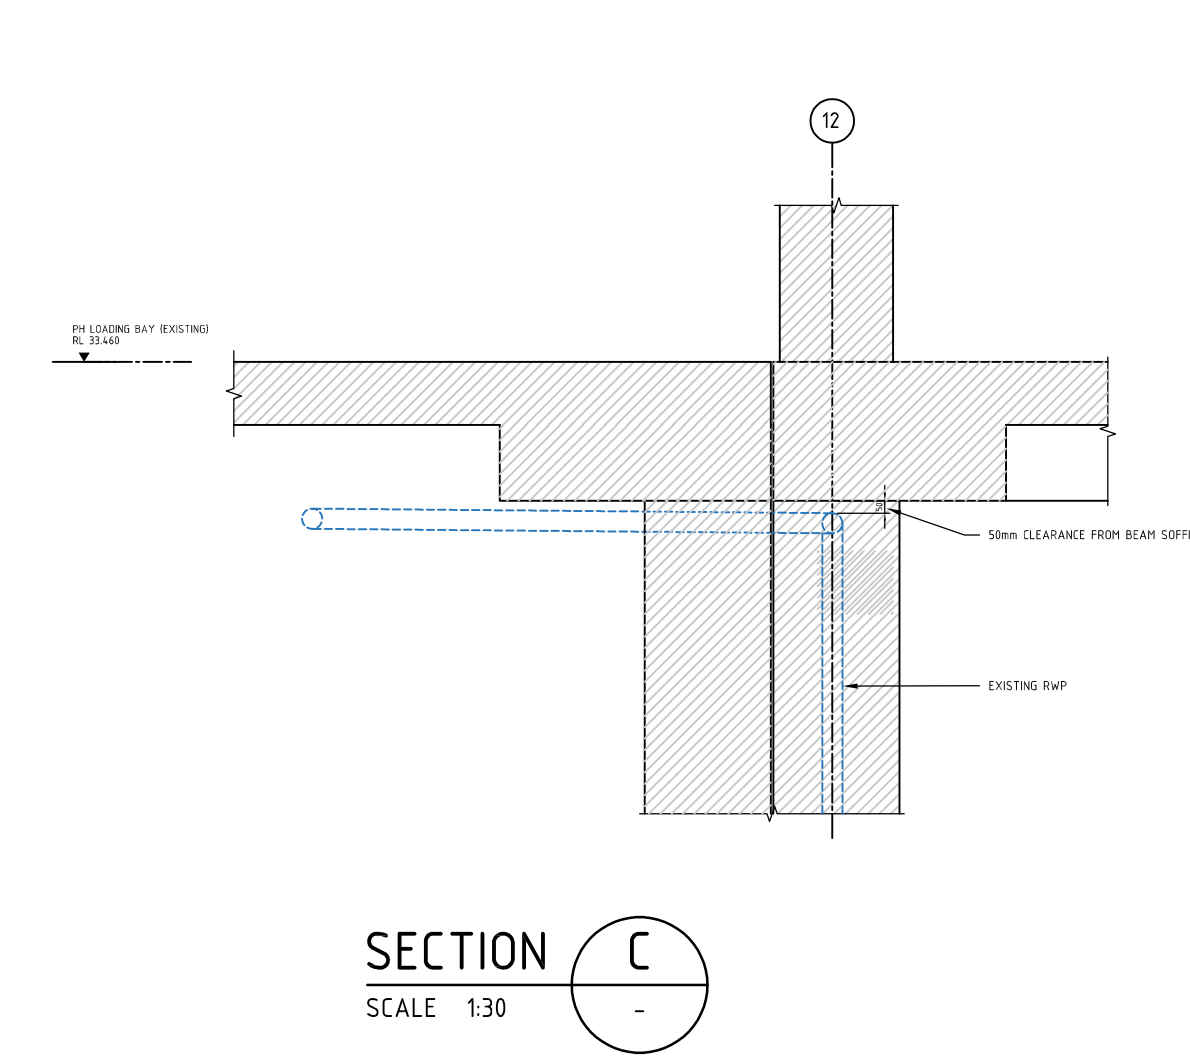

CLIENT	PROPERTY ALLIANCE GROUP LTD	London Office — 163 Tower Bridge Road, London SE1 3LW P +44 (0) 7999 968 245 E / info@bgeeng.com bgeeng.com —	REVISIONS	ALLIANCE
--------	--	---	------------------	--

PROJECT			
RENAISSANCE			
CIVIL			
GENERAL			
STATUS			
ISSUED FOR CONSTRUCTION			
DRAWN		DESIGNED	
JW		LJK	
CHECKED		APPROVED	
MM		LJK	
DATE		SCALE	
OSGB36		NTS	
AT 1/2			
TITLE			
PROPOSED DRAINAGE - UPPER LEVEL			
DRAINAGE DETAILS - SHEET 2			
PROJECT No.		DRAWING No.	
L20081		REN-BGE-C-GEN-063	
REV.		C02	