


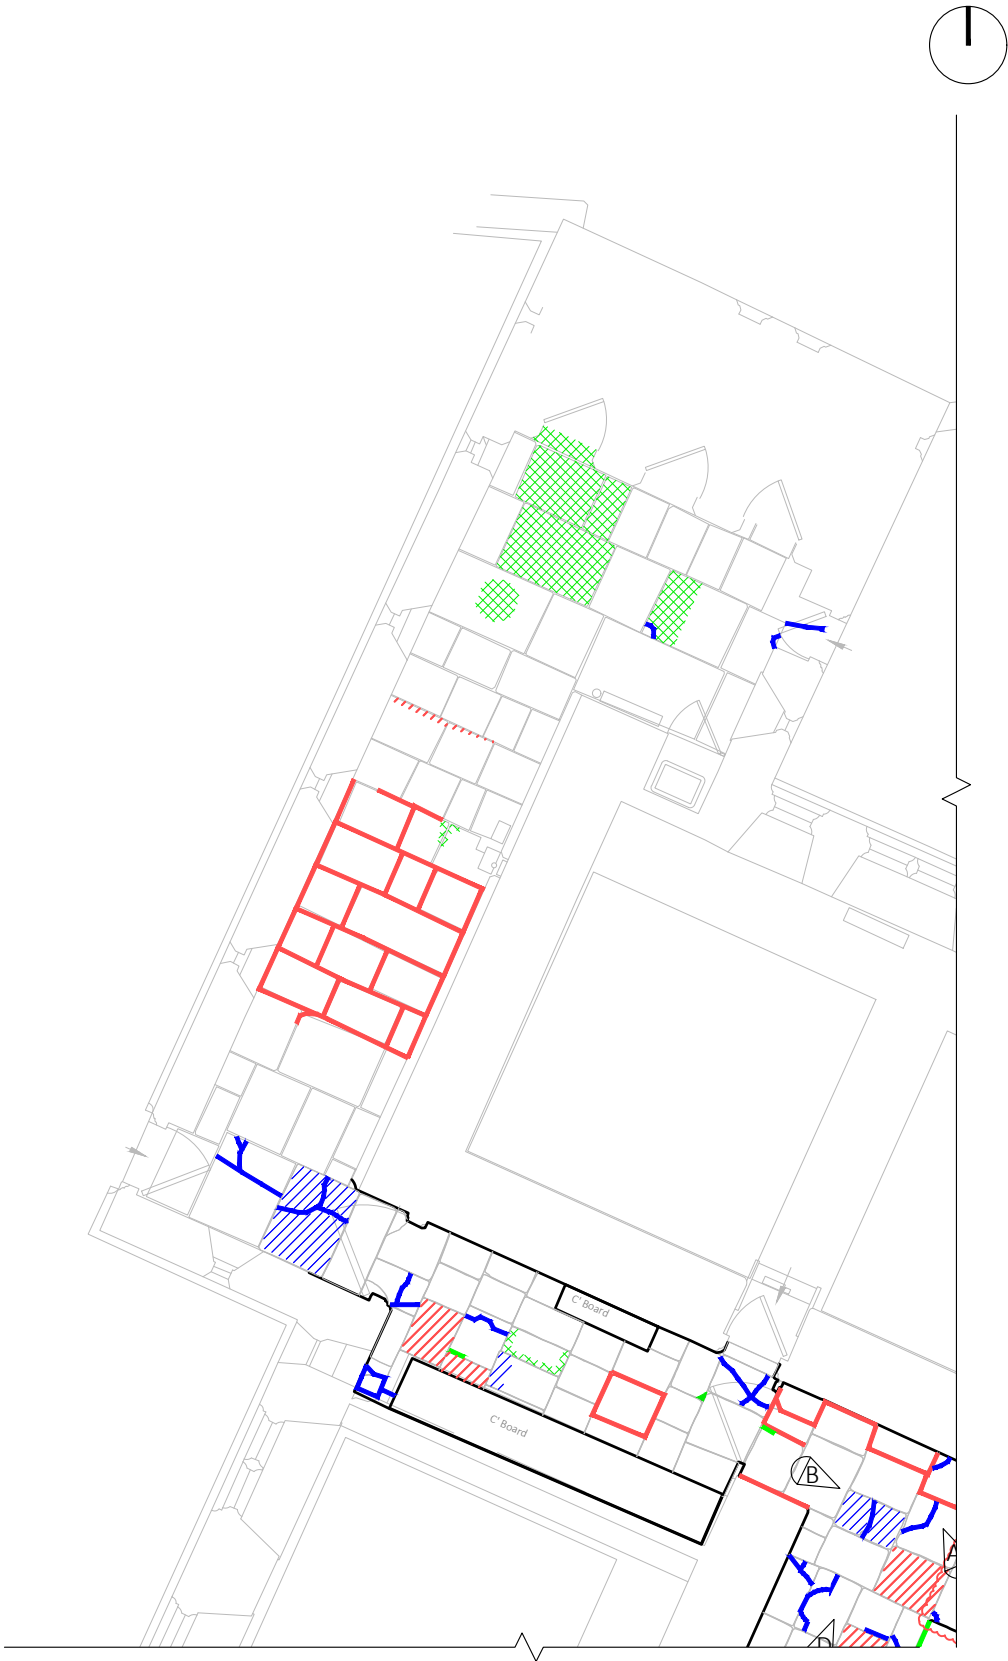

| KEY |   |                             |
|-----|---|-----------------------------|
|     | 1 | Fractures                   |
|     | 2 | Loose Stone                 |
|     | 3 | Broken / Missing Stone      |
|     | 4 | Raised Stone                |
|     | 5 | Surface Erosion             |
|     | 6 | Open Joints                 |
|     | 7 | Cement Mortar               |
|     | 8 | Assess for full replacement |

Note:  
Do not scale from this drawing.  
Dimensions are to be checked on site.  
If in doubt please ask.

General Notes

Vapour permeability tests should be used to determine an appropriate lime mix for the existing stone composition. Samples of the lime based mortar are to be agreed before installation

Allow to make good any impact on surrounding stones following work to match existing & adjacent in every respect. Samples of all lime & masonry mortar repairs and stone replacements are to be agreed before installation

| Rev | Date/Intls | Details |
|-----|------------|---------|
|-----|------------|---------|

© The moral rights of the author are hereby asserted.  
This drawing and design is the sole property of Buttress Ltd and must not be reproduced without permission.  
Buttress Ltd is Registered in England and Wales: 5363573

Buttress

41 Bengal St  
Manchester  
M4 6AF

T 0161 236 3303  
E contact@buttress.net  
W www.buttress.net

|               |                           |
|---------------|---------------------------|
| Project Title | CSM - College House       |
| Client        | Chetham's School of Music |
| Location      | Manchester                |

|               |                                                                                      |
|---------------|--------------------------------------------------------------------------------------|
| Drawing Title | Baronial Hall & Access Corridors<br>College House Ground Floor 2 of 2<br>As Proposed |
|---------------|--------------------------------------------------------------------------------------|

|         |          |                 |       |
|---------|----------|-----------------|-------|
| Date    | 26/02/23 | Scale           | 1:100 |
| Checked | EK       | Orig Paper Size | A3    |

Status **PLANNING**

Project:    Origin:    Zone:    Level:    Type:    Disc:    Number:    Rev:

9424-BA - ZZ - 0F - DR - A - (04)002 - -