


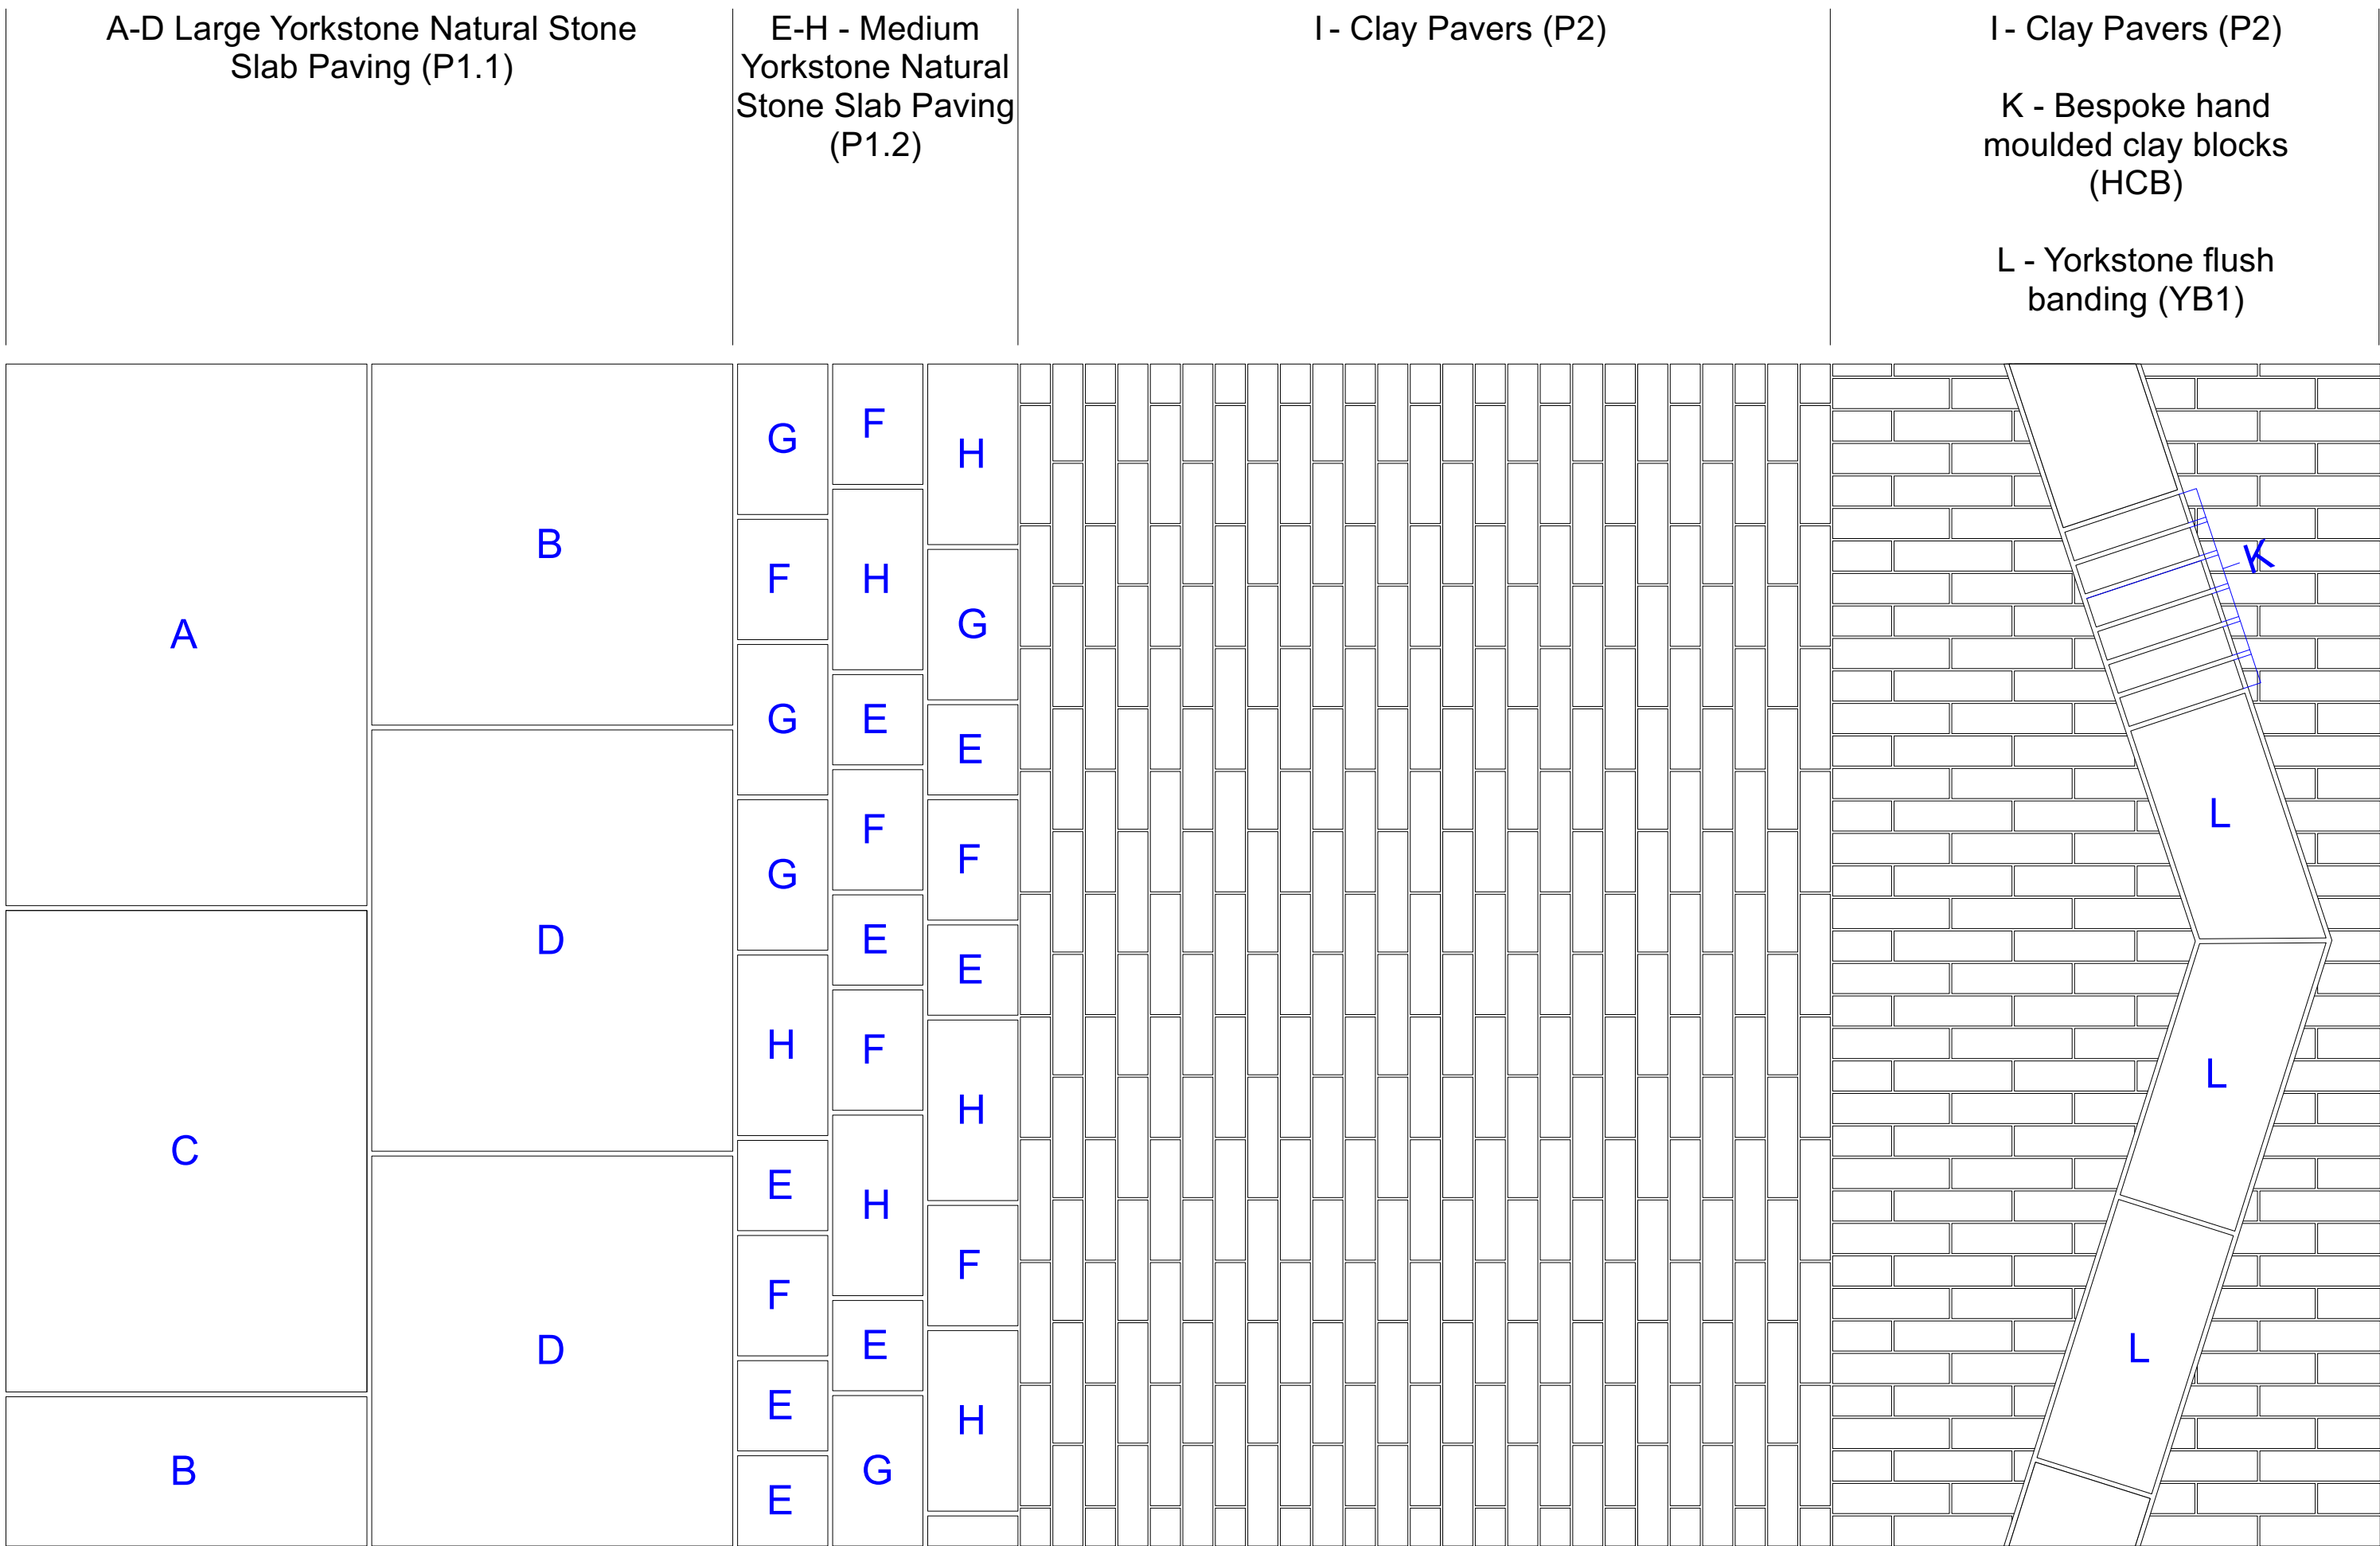

A-D - Large Yorkstone natural Stone Slab Paving (P1.1)

Product: 'Scoutmoor' Yorkstone or similar and approved.
Colour: Greyish buff

Dimensions:
A 600mm (W) x 900mm (L) x 75mm (D)
B 600mm (W) x 600mm (L) x 75mm (D)
C 600mm (W) x 800mm (L) x 75mm (D)
D 600mm (W) x 700mm (L) x 75mm (D)

Finish: Diamond sawn all sides
Jointing width 8mm (6-10mm)
Bond: Random stretcher bond to create mixed blend
Laid: Fully rigid construction, concrete slab with proprietary mortar system for bedding (Tuffbed by Steintec or equal and approved), jointing (Tufftop) and primer (Tuffbond) to Engineer's specification
Supplier: Hardscape or equal and approved

E-H - Medium Yorkstone Natural Stone Slab Paving (P1.2)

Product: 'Scoutmoor' Yorkstone or similar and approved.
Colour: Greyish buff

Dimensions:
E 150mm (W) x 150mm (L) x 75mm (D)
F 150mm (W) x 200mm (L) x 75mm (D)
G 150mm (W) x 250mm (L) x 75mm (D)
H 150mm (W) x 300mm (L) x 75mm (D)

Finish: Diamond sawn all sides
Jointing Width 8mm (6-10mm)
Bond: Random stretcher bond to create mixed blend
Laid: Fully rigid construction, concrete slab with proprietary mortar system for bedding (Tuffbed by Steintec or equal and approved), jointing (Tufftop) and primer (Tuffbond) to Engineer's specification
Supplier: Hardscape or equal and approved

I - Clay pavers- (P2)

Product: Wienerberger clay pavers
Colour: 50% Bruno WF (sanded) / 50% Mastiek WF (sanded).

Dimensions: 50mm (W) x 200mm (L) x 85mm (D).

Jointing width: 3mm (2-5mm)
Bond: Stretcher bond, to include drain joints between every other joint.
Laid: Flexibly to engineer's details
Pattern: Stretcher bond.
Supplier: Hardscape or equal and approved

K - Bespoke hand moulded clay blocks (HCB)

Bespoke hand moulded clay blocks by Standard practice to sit within yorkstone band. To be engraved with historic factory numbers. To be developed with NOMA branding team.
Dimensions: 50mm (W) x 200mm (L) x 65mm (D).
Jointing width: 3mm (2-5mm)
Laid: Flexibly to engineer's details
Pattern: Stack bond

L - Yorkstone flush banding (YB1)

Product: 'Scoutmoor' Yorkstone
Colour: Greyish buff
Finish: Diamond sawn all sides
Dimensions: 200mm(W) x 450mm(L) x 63mm(D)
Cut units: lengths no smaller than 300mm
Bond: Stack bond
Laid: Fully rigid construction, concrete slab with proprietary mortar system for bedding (Tuffbed by Steintec or equal and approved), jointing (Tufftop) and primer (Tuffbond) to Engineer's specification
Supplier: Hardscape or equal and approved

Client MEPC

Project Noma, Plot P, Manchester

Drg Title Sample Panel Layout

Created on 13.12.21 Created by JN Approved by KR

Scale 1:10 Size A1 Workstage Stage 5

Drg No. NP4-PLA-04-XX-DR-L-5009 Suitability S4 Revision C03

S4-C03	25-10-22	Yorkstone spec - or similar and approved	TF	KR
S4-C02	12-08-22	P2.1 / P2.2 combined - colour, finish and depth updated.	TF	KR
S4-C01	01-04-22	for construction	TF	KR
S2-P02	19-01-22	For information	TF	KR
S3-P01	14-12-21	For comment / review	JN	KR

Revision	Date	Description	Drawn	Apprvd.
----------	------	-------------	-------	---------

Planit I.E. Limited
E: info@planit-ie.com W: planit-ie.com
MANCHESTER
2 Back Grafton St., Altrincham, WA14 1DY
T: 0161 928 9281
LONDON
Unit 6 Waterside, 44-48 Wharf Road, London, N1 7UX
T: 0207 253 5678
LIVERPOOL
No. 8 Princes Parade, Princes Dock, Liverpool, L3 1DL
T: 0151 705 6746

THIS DRAWING IS COPYRIGHT PROTECTED AND MAY NOT BE REPRODUCED IN WHOLE OR PART WITHOUT WRITTEN AUTHORITY FROM THE OWNER.

- NOTES:**
1. Do not scale from this drawing.
 2. Always work to noted dimensions.
 3. All dimensions are in millimetres unless otherwise stated.
 4. All setting out, levels and dimensions to be agreed on site.
 5. The dimensions of all materials must be checked on site before being laid out.
 6. This drawing must be read with the relevant specification clauses and detail drawings.
 7. Order of construction and setting out to be agreed on site.