




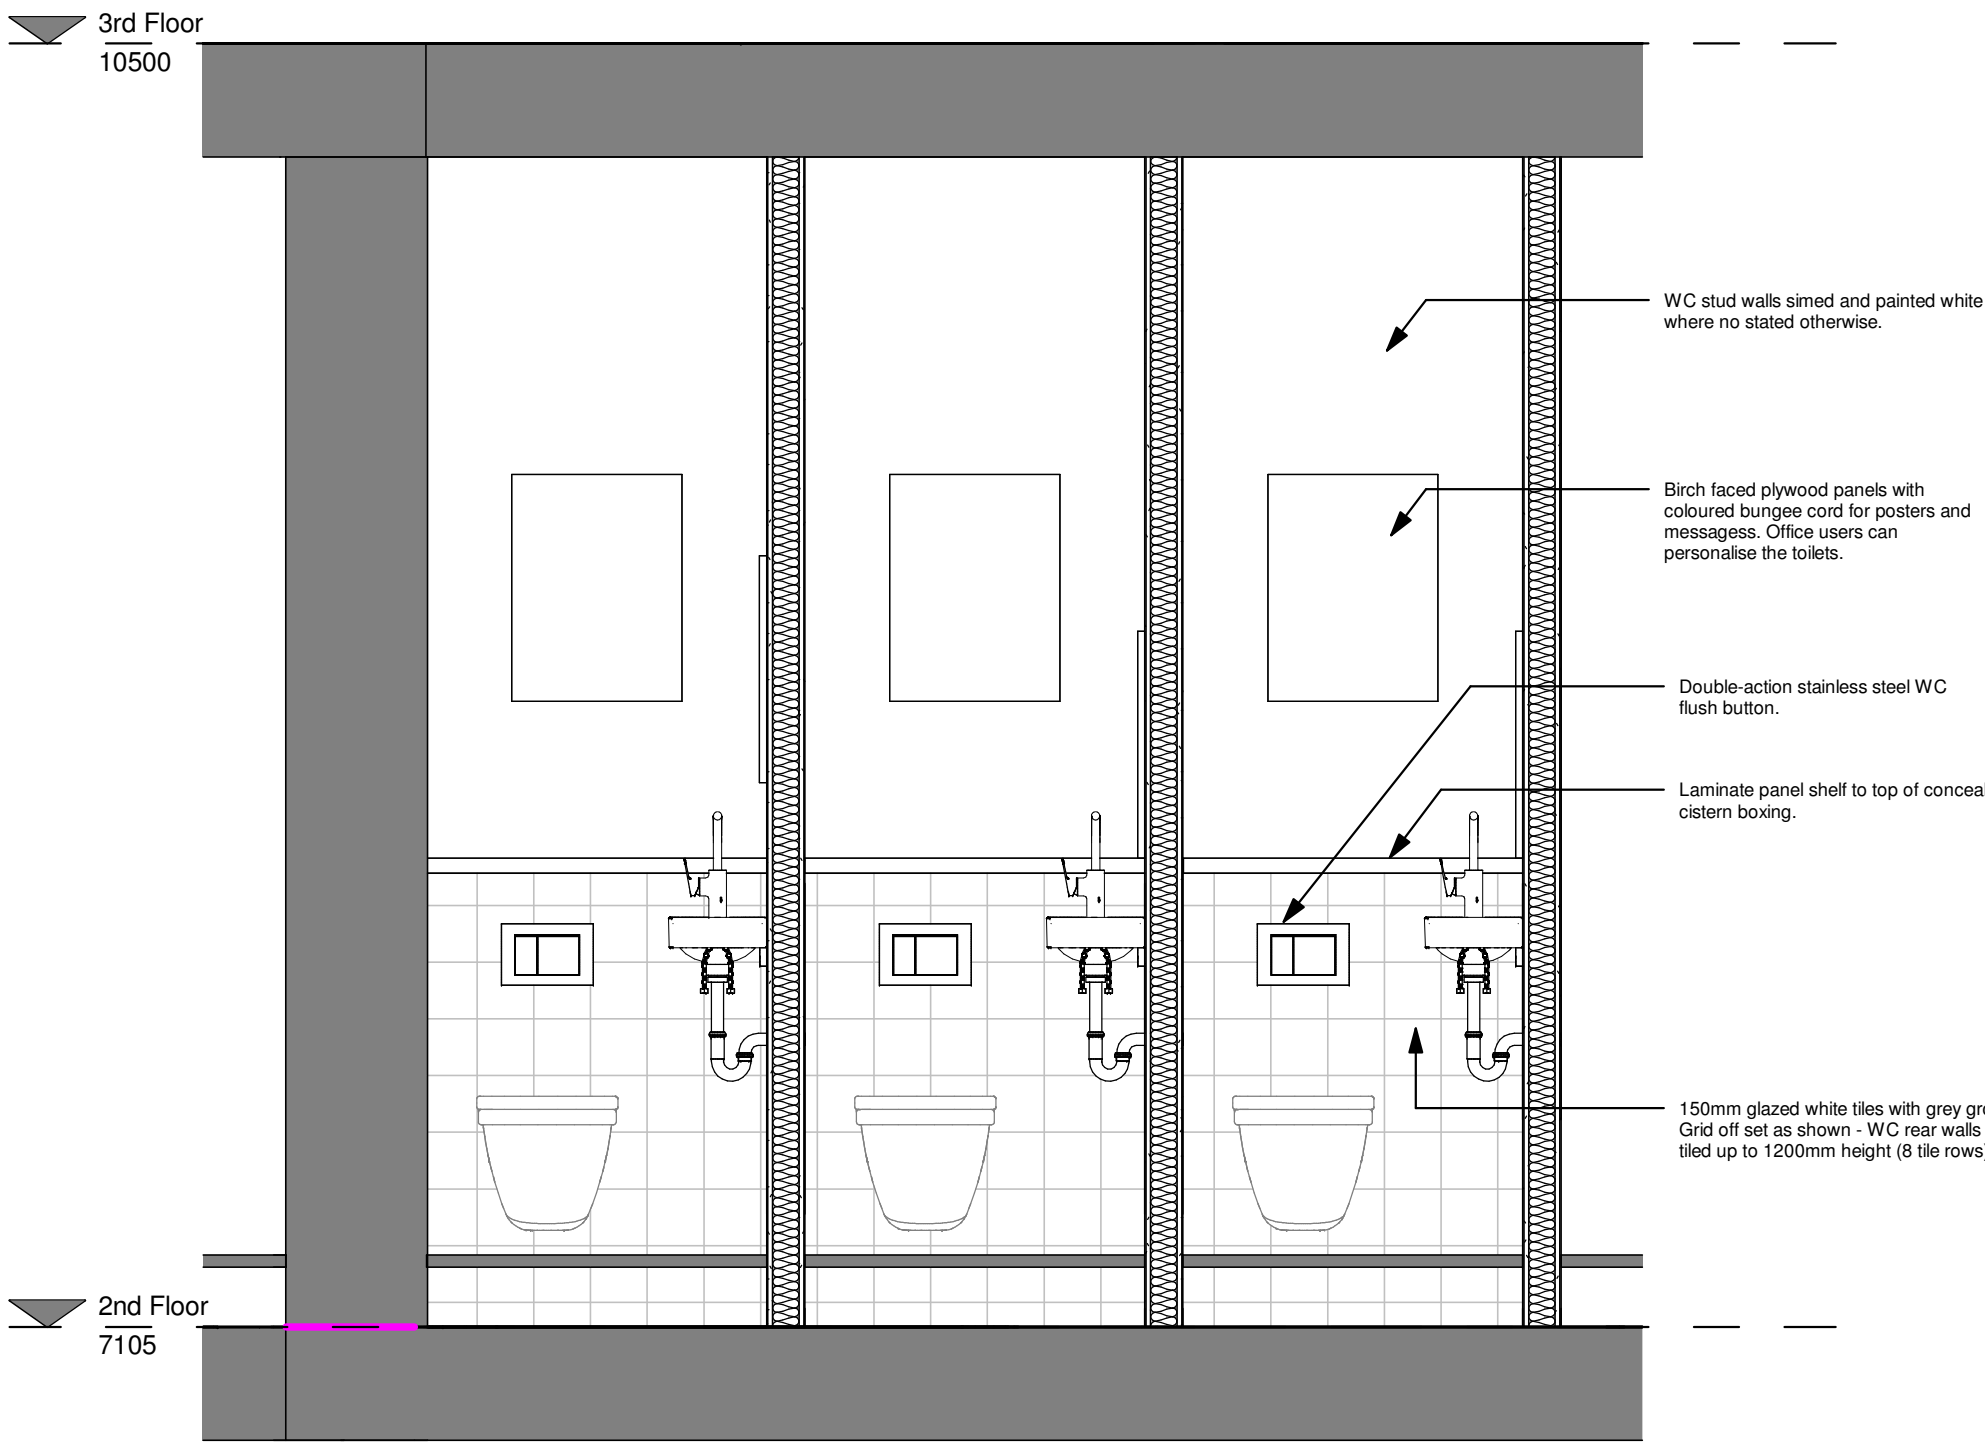


A-A Section

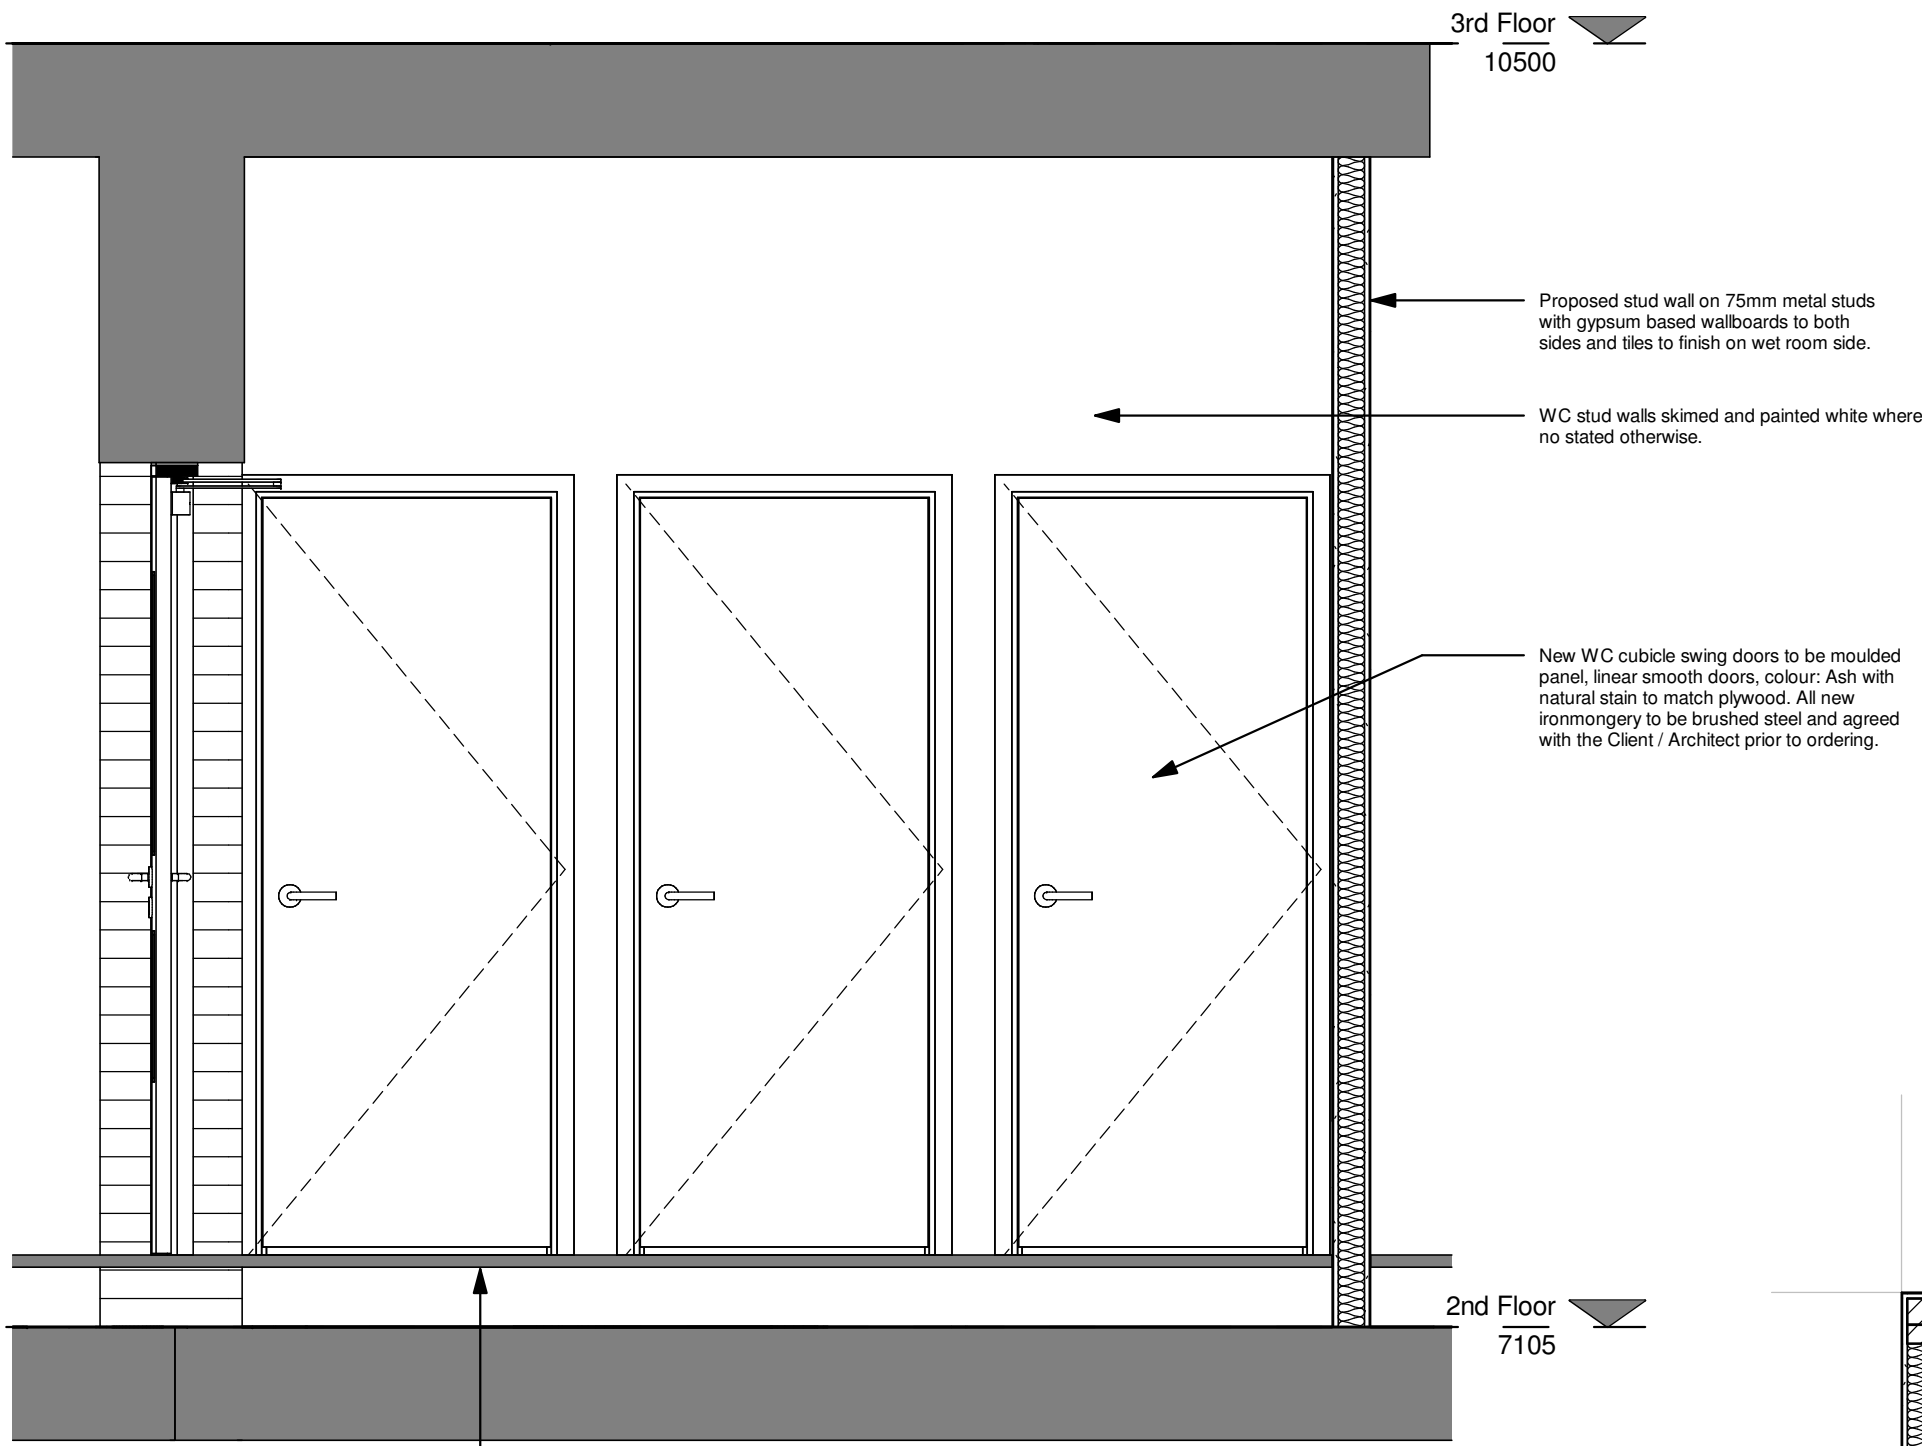

B - B Section

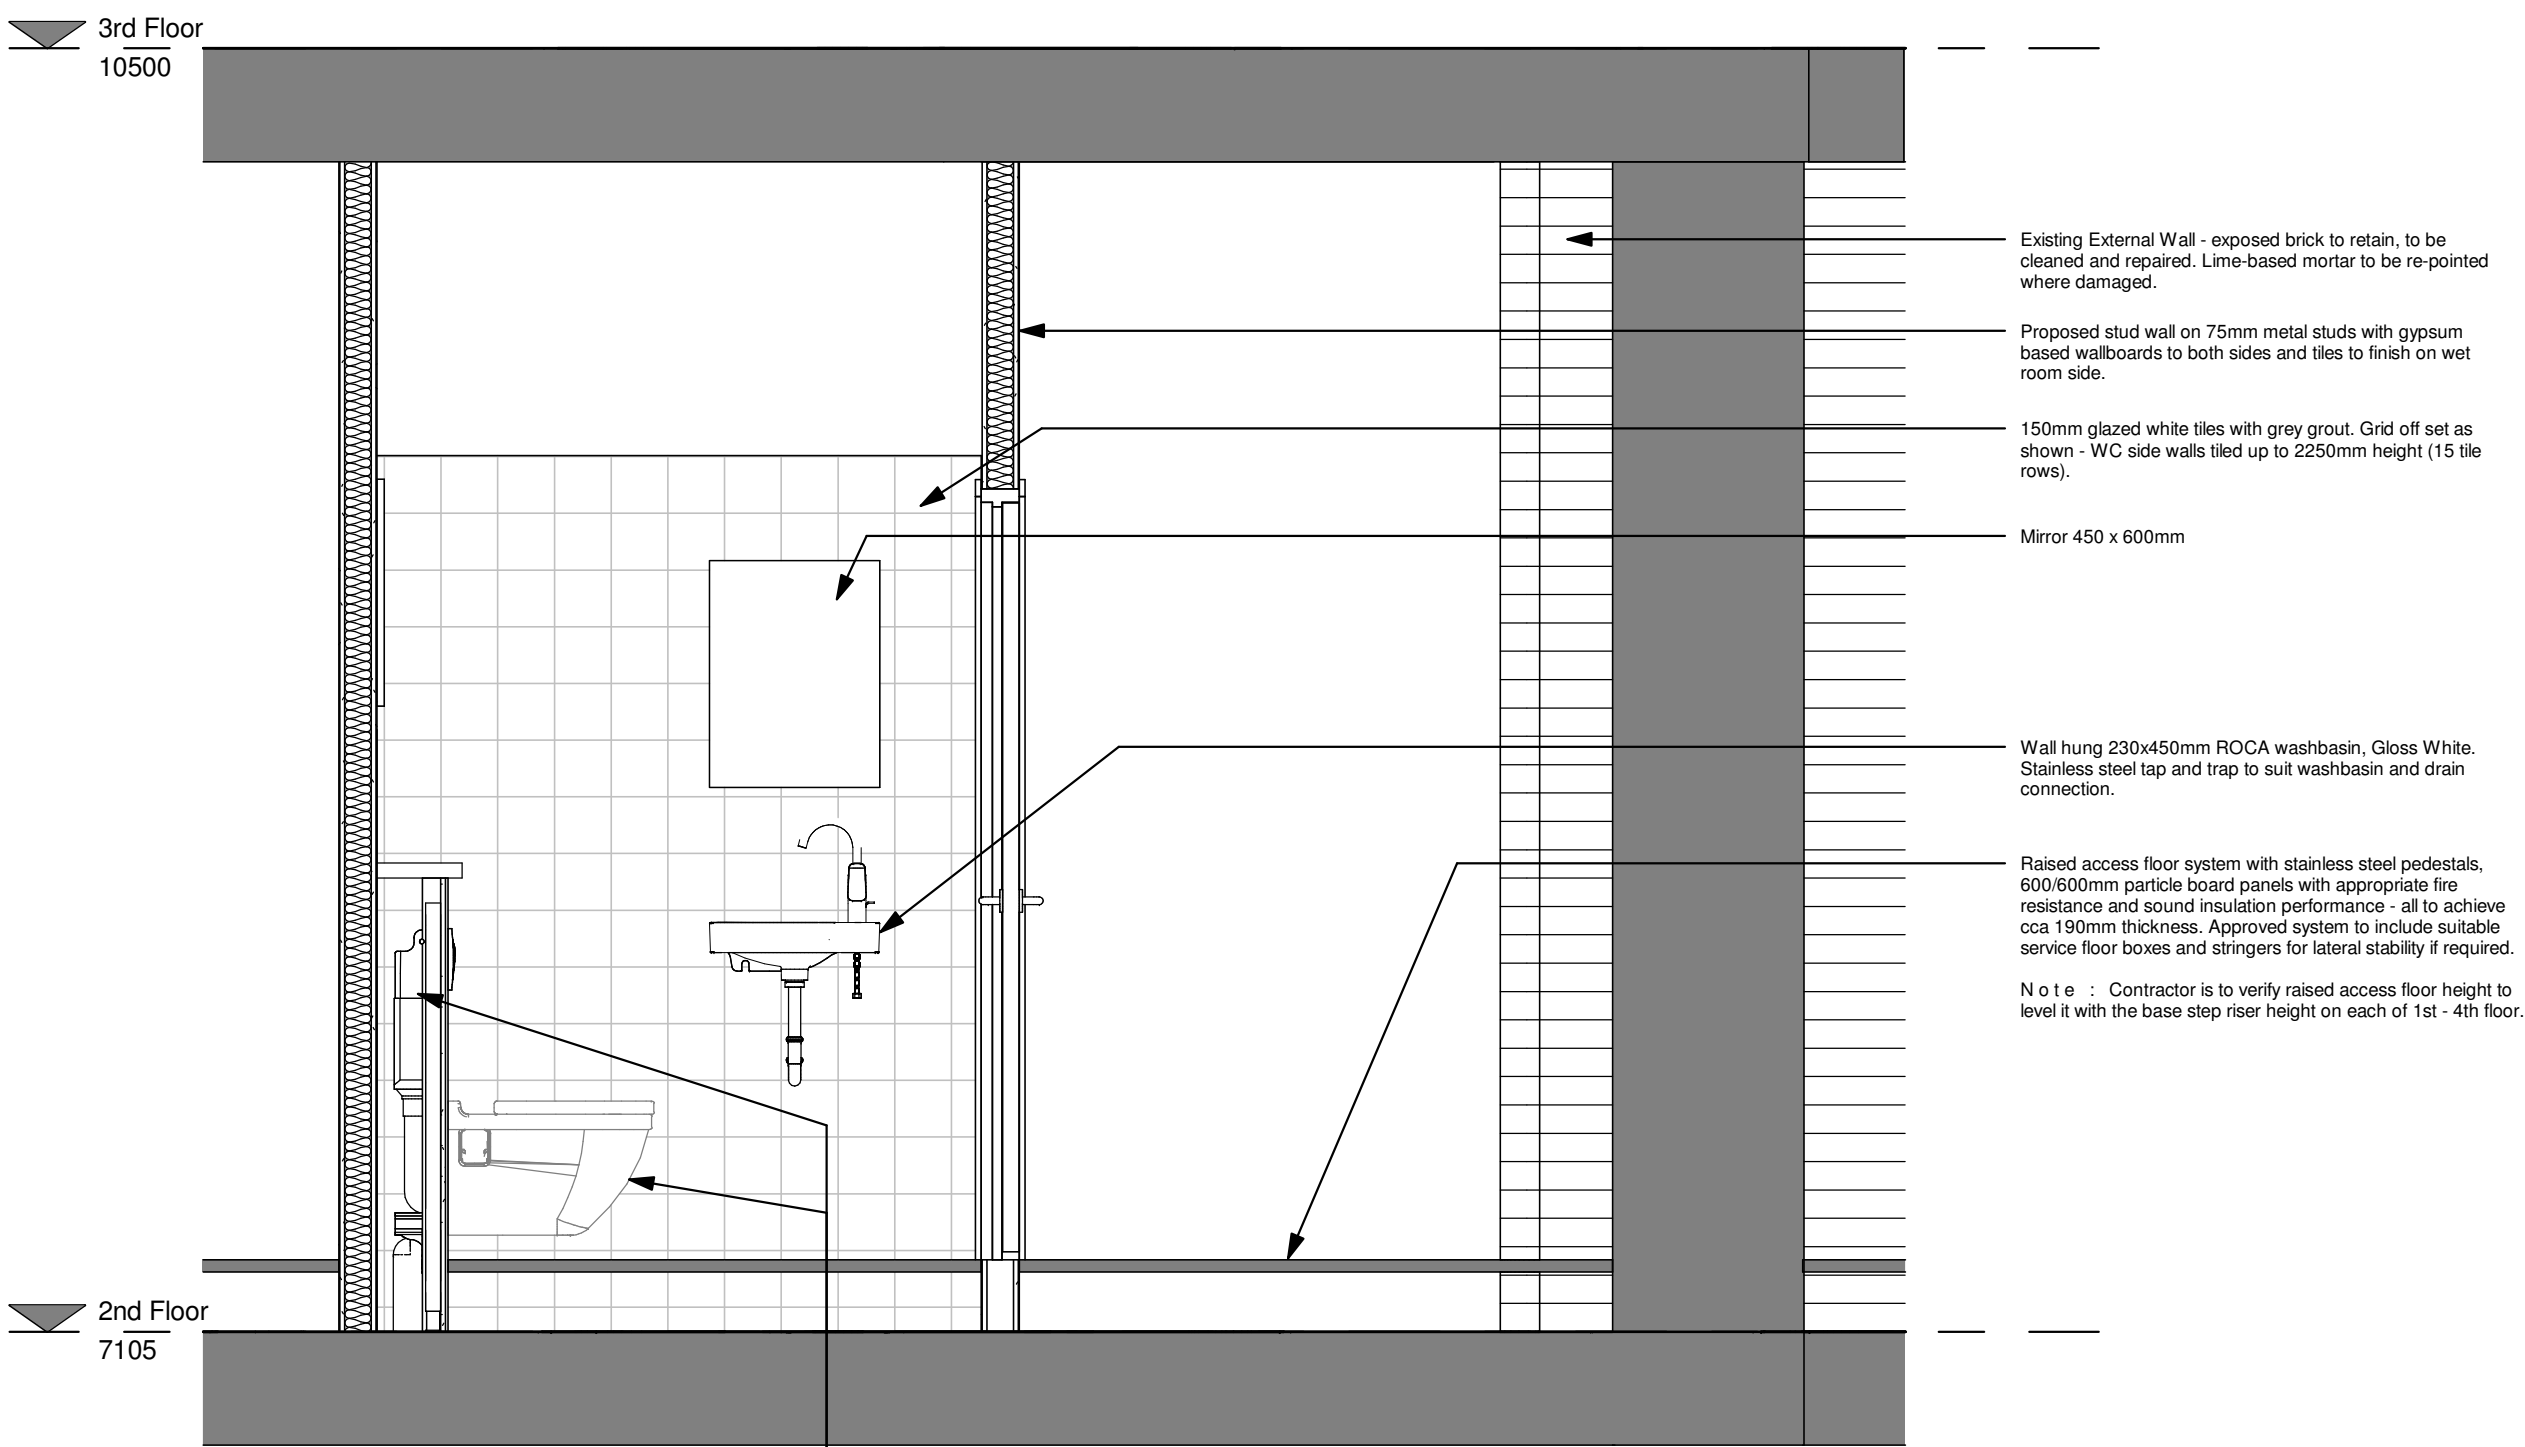

C - C Section

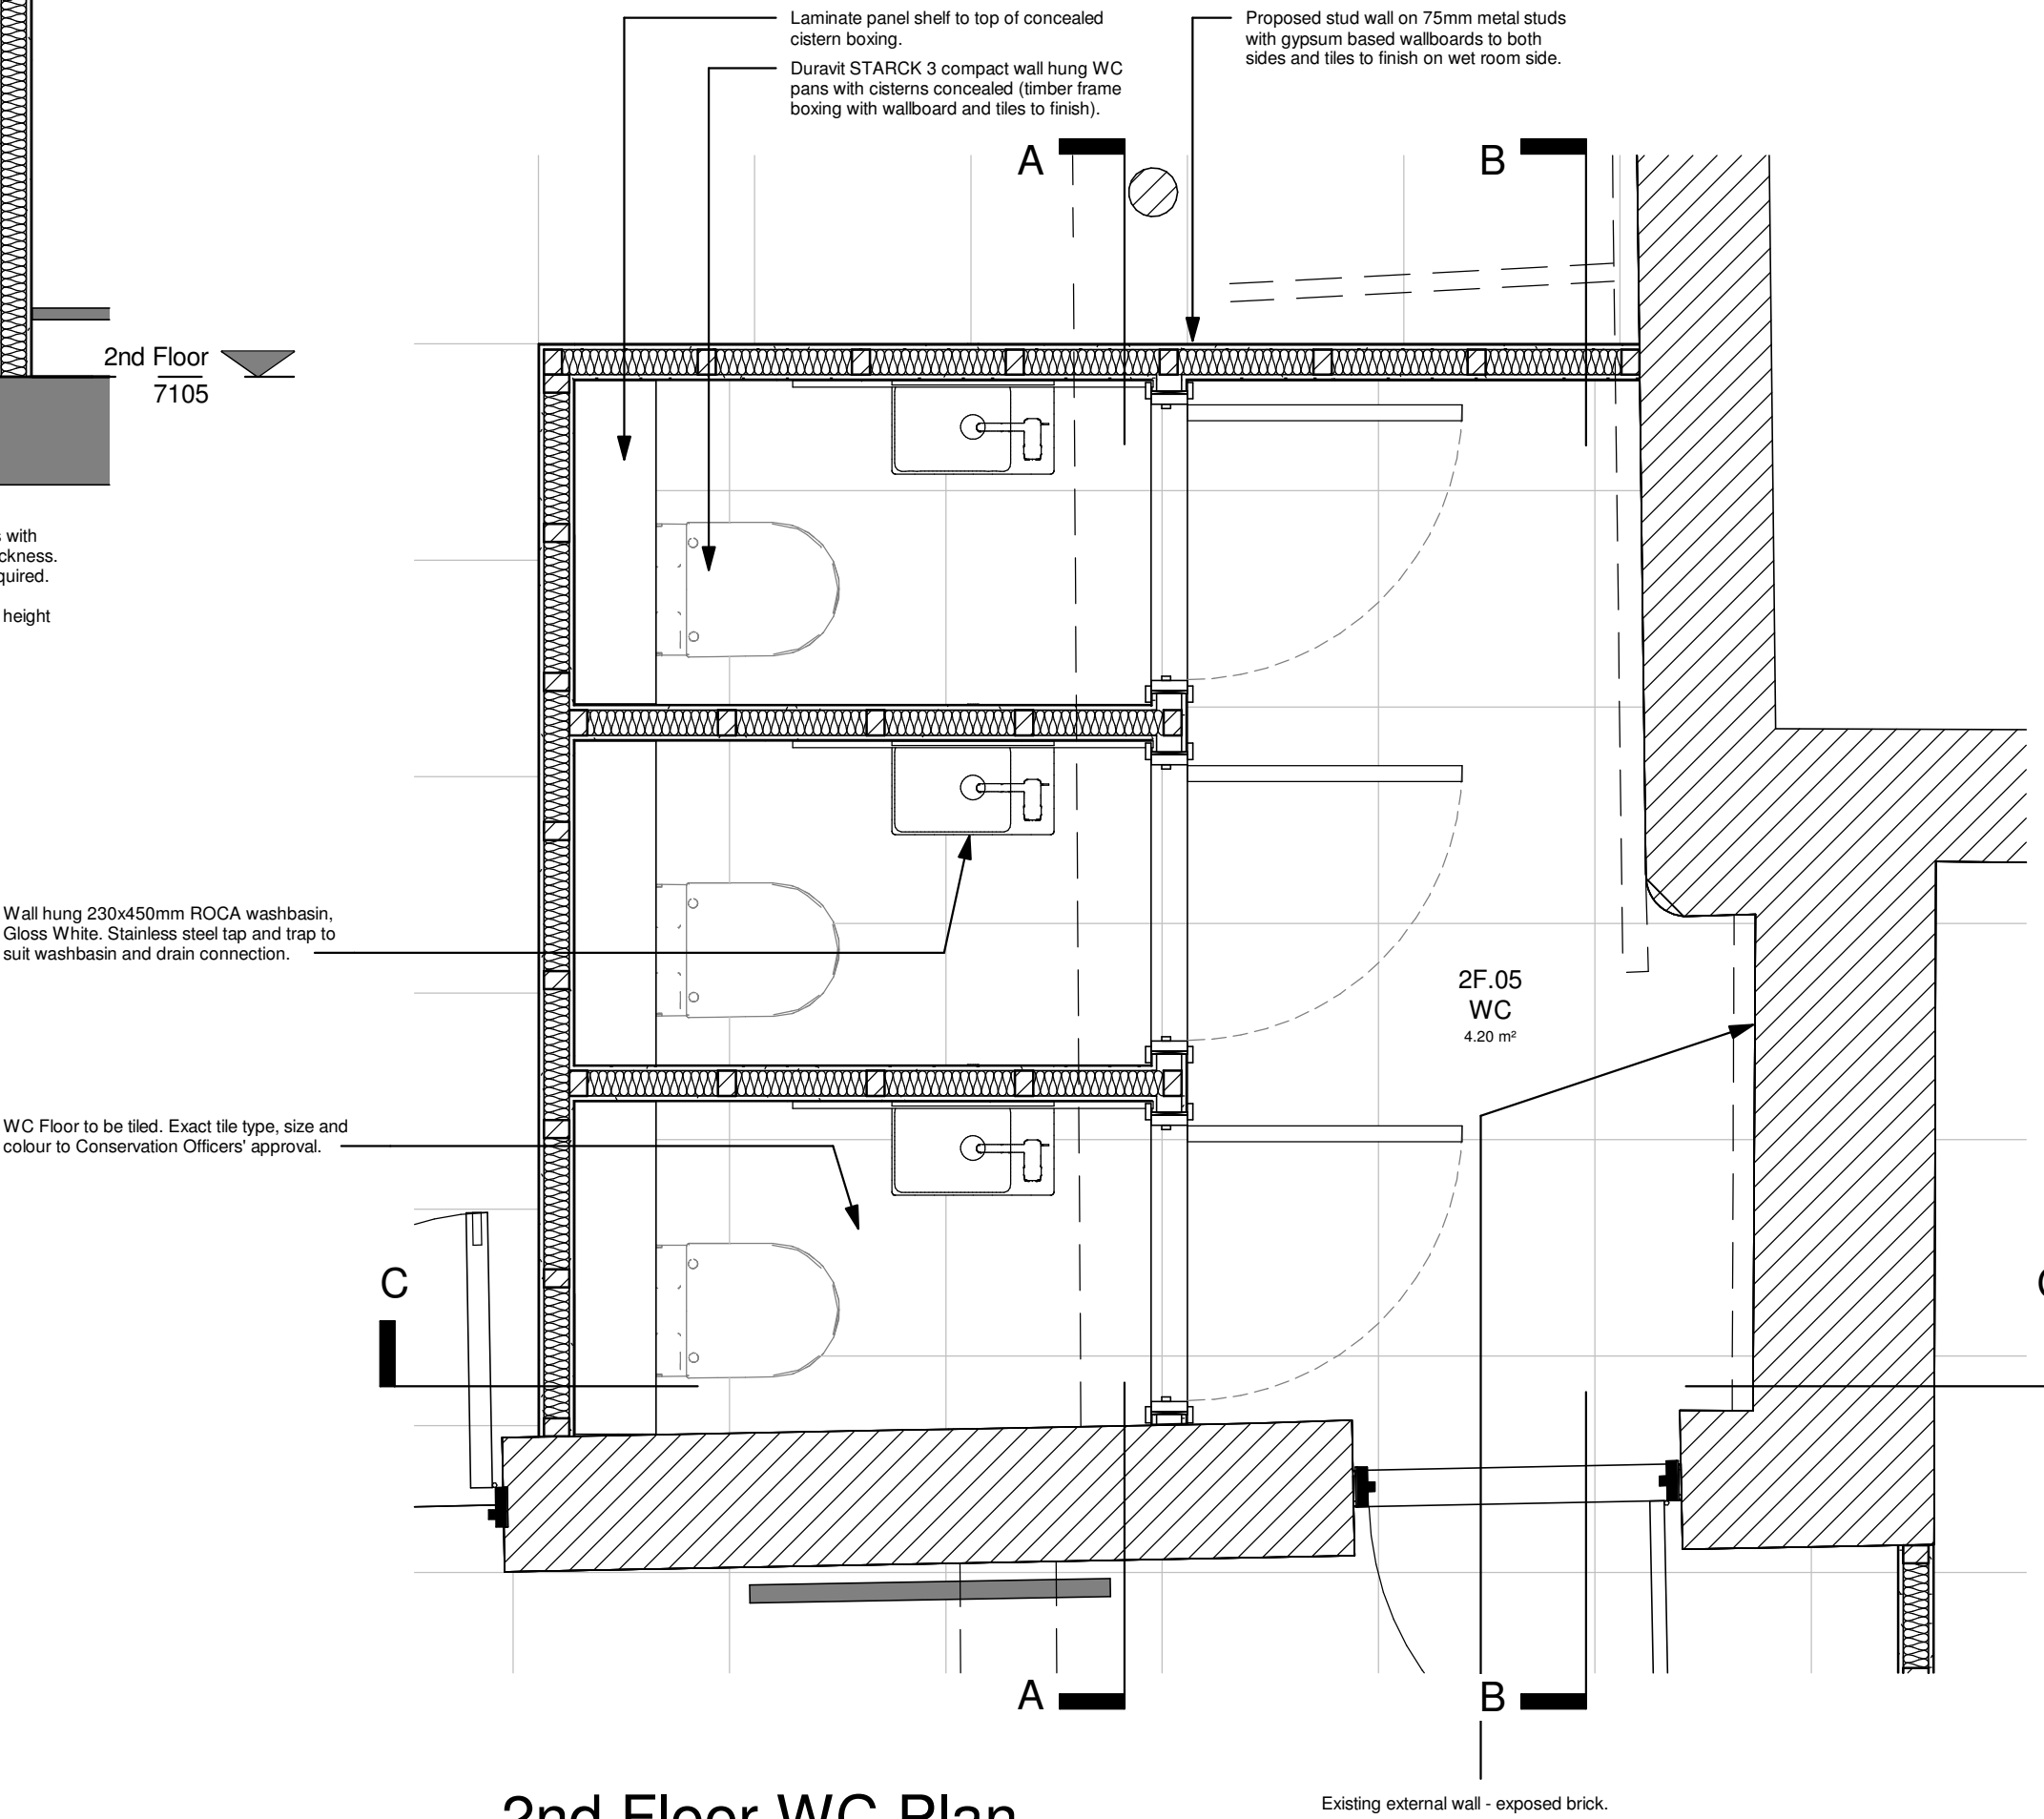

2nd Floor WC Plan

PARKdesigned
architects

Leeds: The Loft, 13 Carlton Mills, Armley, LS12 2QG		Tel: 0113 819 8057	
London: Hamilton House, Mabledon Place, Bloomsbury, WC1H 9BB		E-mail: info@parkdesigned.com	
Client:	Date:	Scale:	
T&M Investment		1 : 20	@A1
Project Name:	Drawn:	Reviewed:	
34 Charlotte Street	Author	Approver	
Drawing Title:	Drawing No:	Revision:	
2nd Floor Indicative WC Details	502	A	
Drawing Status:	Project No:		
Building Regulations	2022.04		