



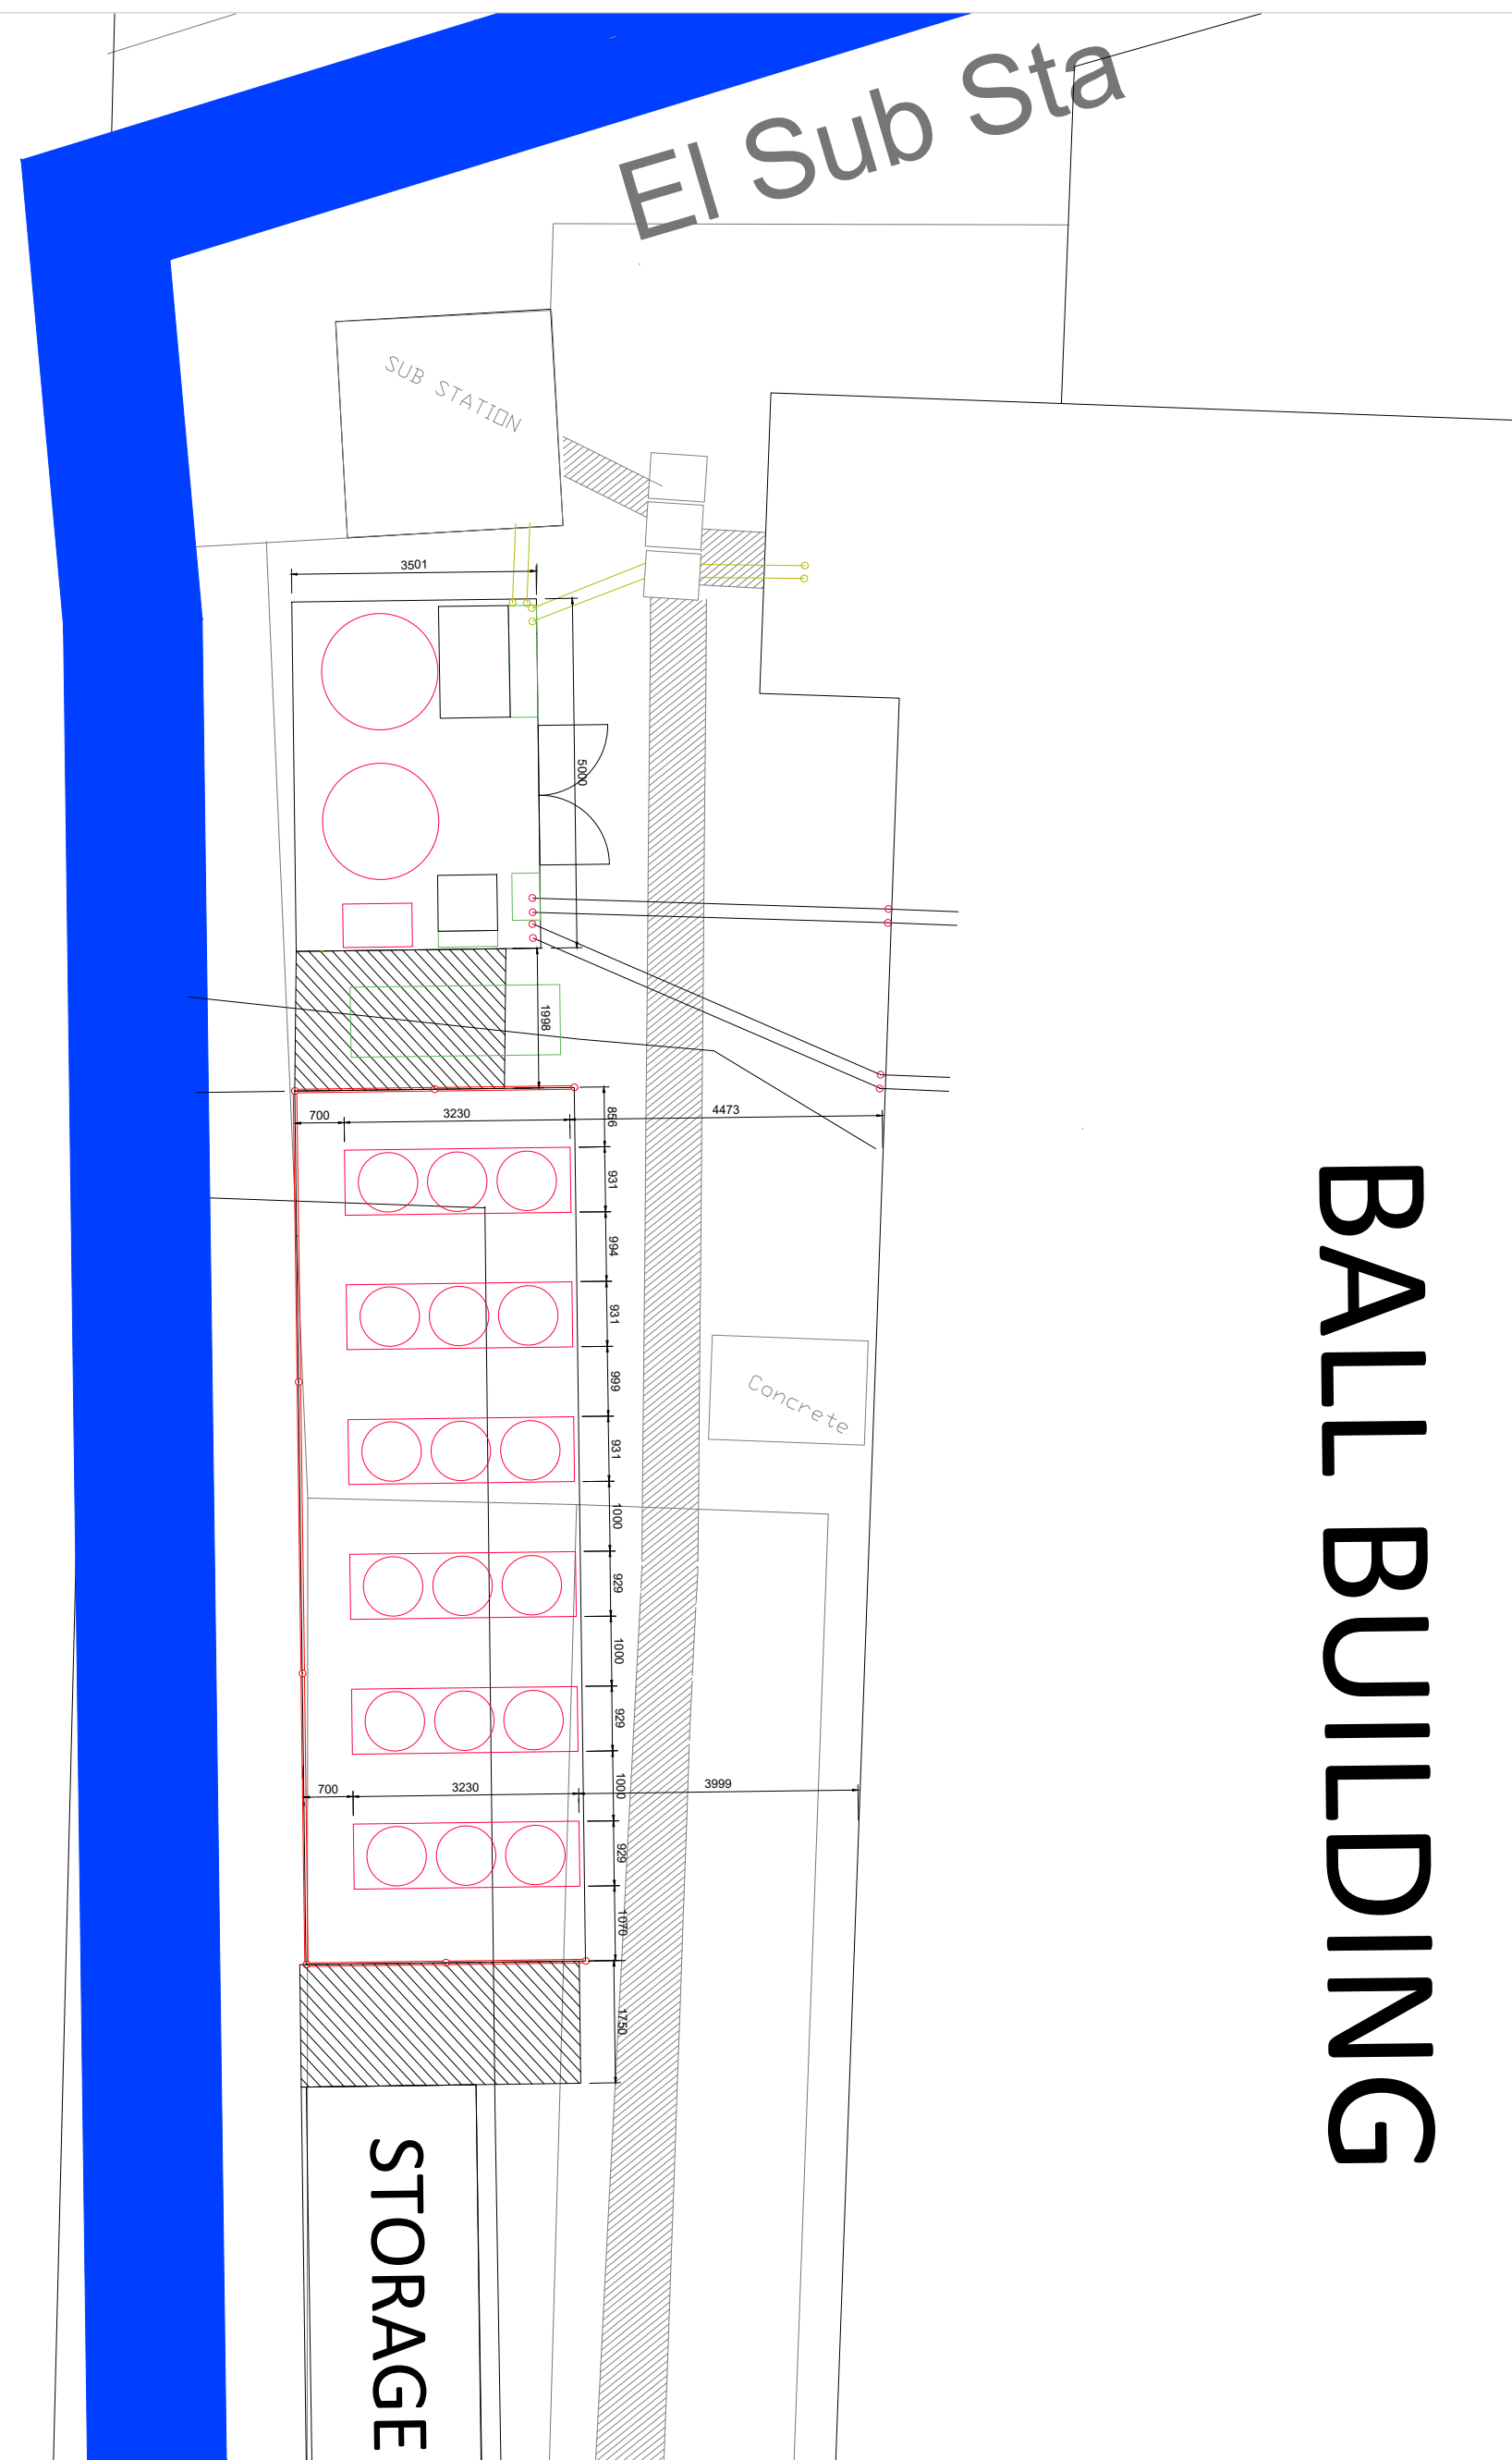

BALL BUILDING

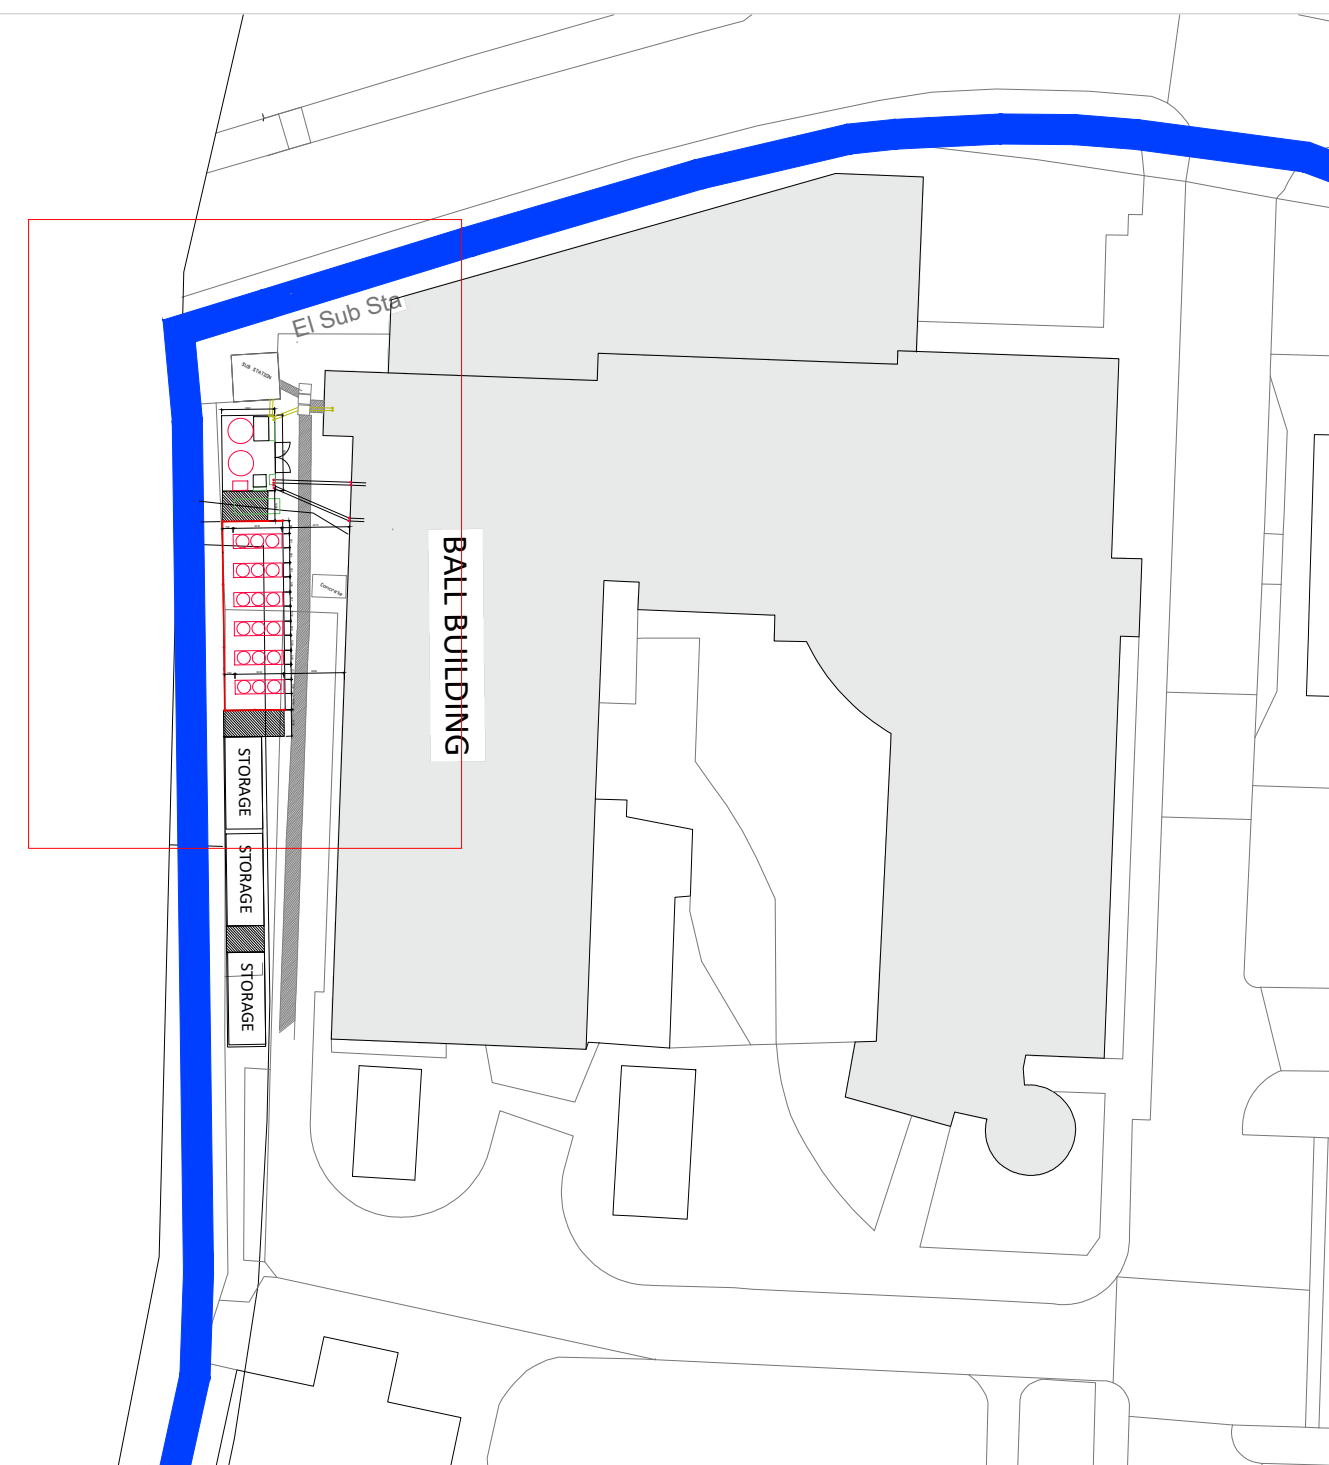

PROPOSED EXTERNAL PLANT - LOCATION

SCALE @ 1:500

PROPOSED EXTERNAL PLANT
SCALE @ 1:100

