




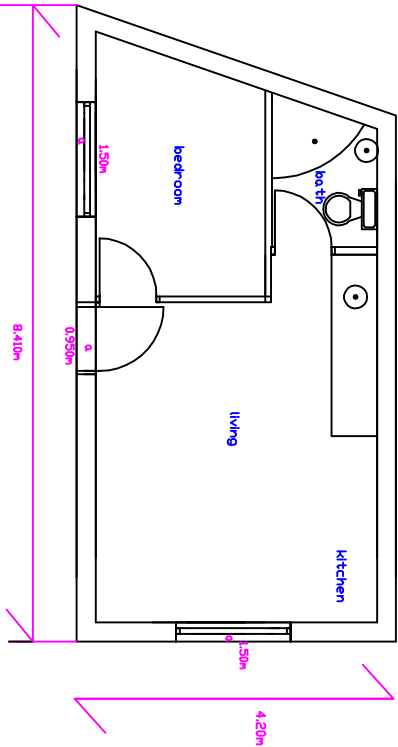


PROPOSED GROUND FLOOR
(HOME OFFICE)
1 : 100

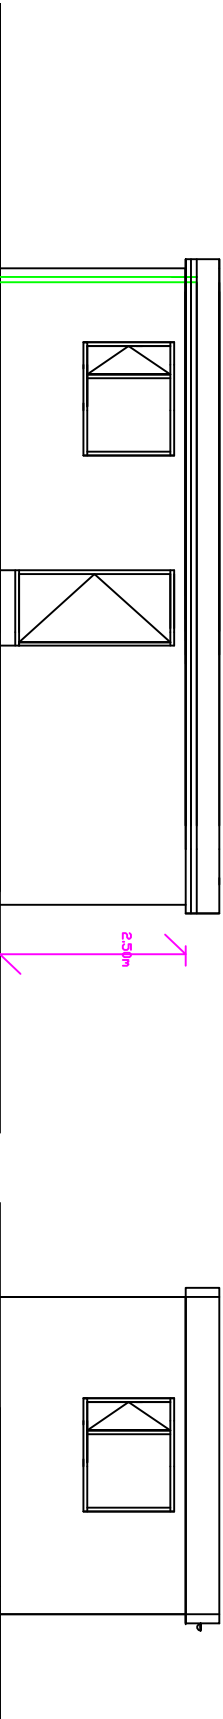


PROPOSED FRONT VIEW
1 : 100

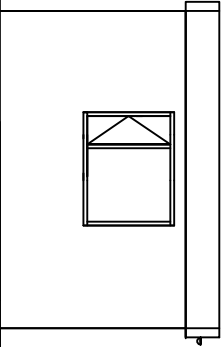

PROPOSED SIDE VIEW B
1 : 100

 

PROPOSED SIDE VIEW A
1 : 100

 

PROPOSED REAR VIEW
1 : 100

PLEASE DO NOT SCALE OF THIS DRAWING TAKE ALL DIMENSIONS ON SITE (builders Note) Do not start any works untill all the approvals have been obtained. Any discrepancy to be reported to Plans Drawn as soon as possible.		project: MANCHESTER CITY COUNCIL PLANNING & BUILDING CONTROL APPLICATION	
client: MOHAMMED SARWAR 9 AND 11,PARK CRESCENT , VICTORIA PARK, MANCHESTER M14 5RE, TEL 077734514933		PLANS DRAWN tel.no 07952934281 07856609593 email Ba.winterbottom@aol.com www.plansdrawn.org	
scheme PROPOSED SIDE AND REAR DOUBLE EXTENSIONS REAR DORMER LOFT CONVERSION RAISED GABLE INTERNAL ALTERATIONS DETACHED HOME OFFICE			
date: APRIL 2023	drawn: DRW		
DETACHED HOME OFFICE		project no. PC11	drw. no. A3 paper 110 A