


GENERAL NOTE:
ALL CORNICING AND SKIRTINGS ARE TO BE
REPAIRED WITH SECTIONS TO MATCH EXISTING
WHERE REQUIRED DUE TO DOWNTAKINGS

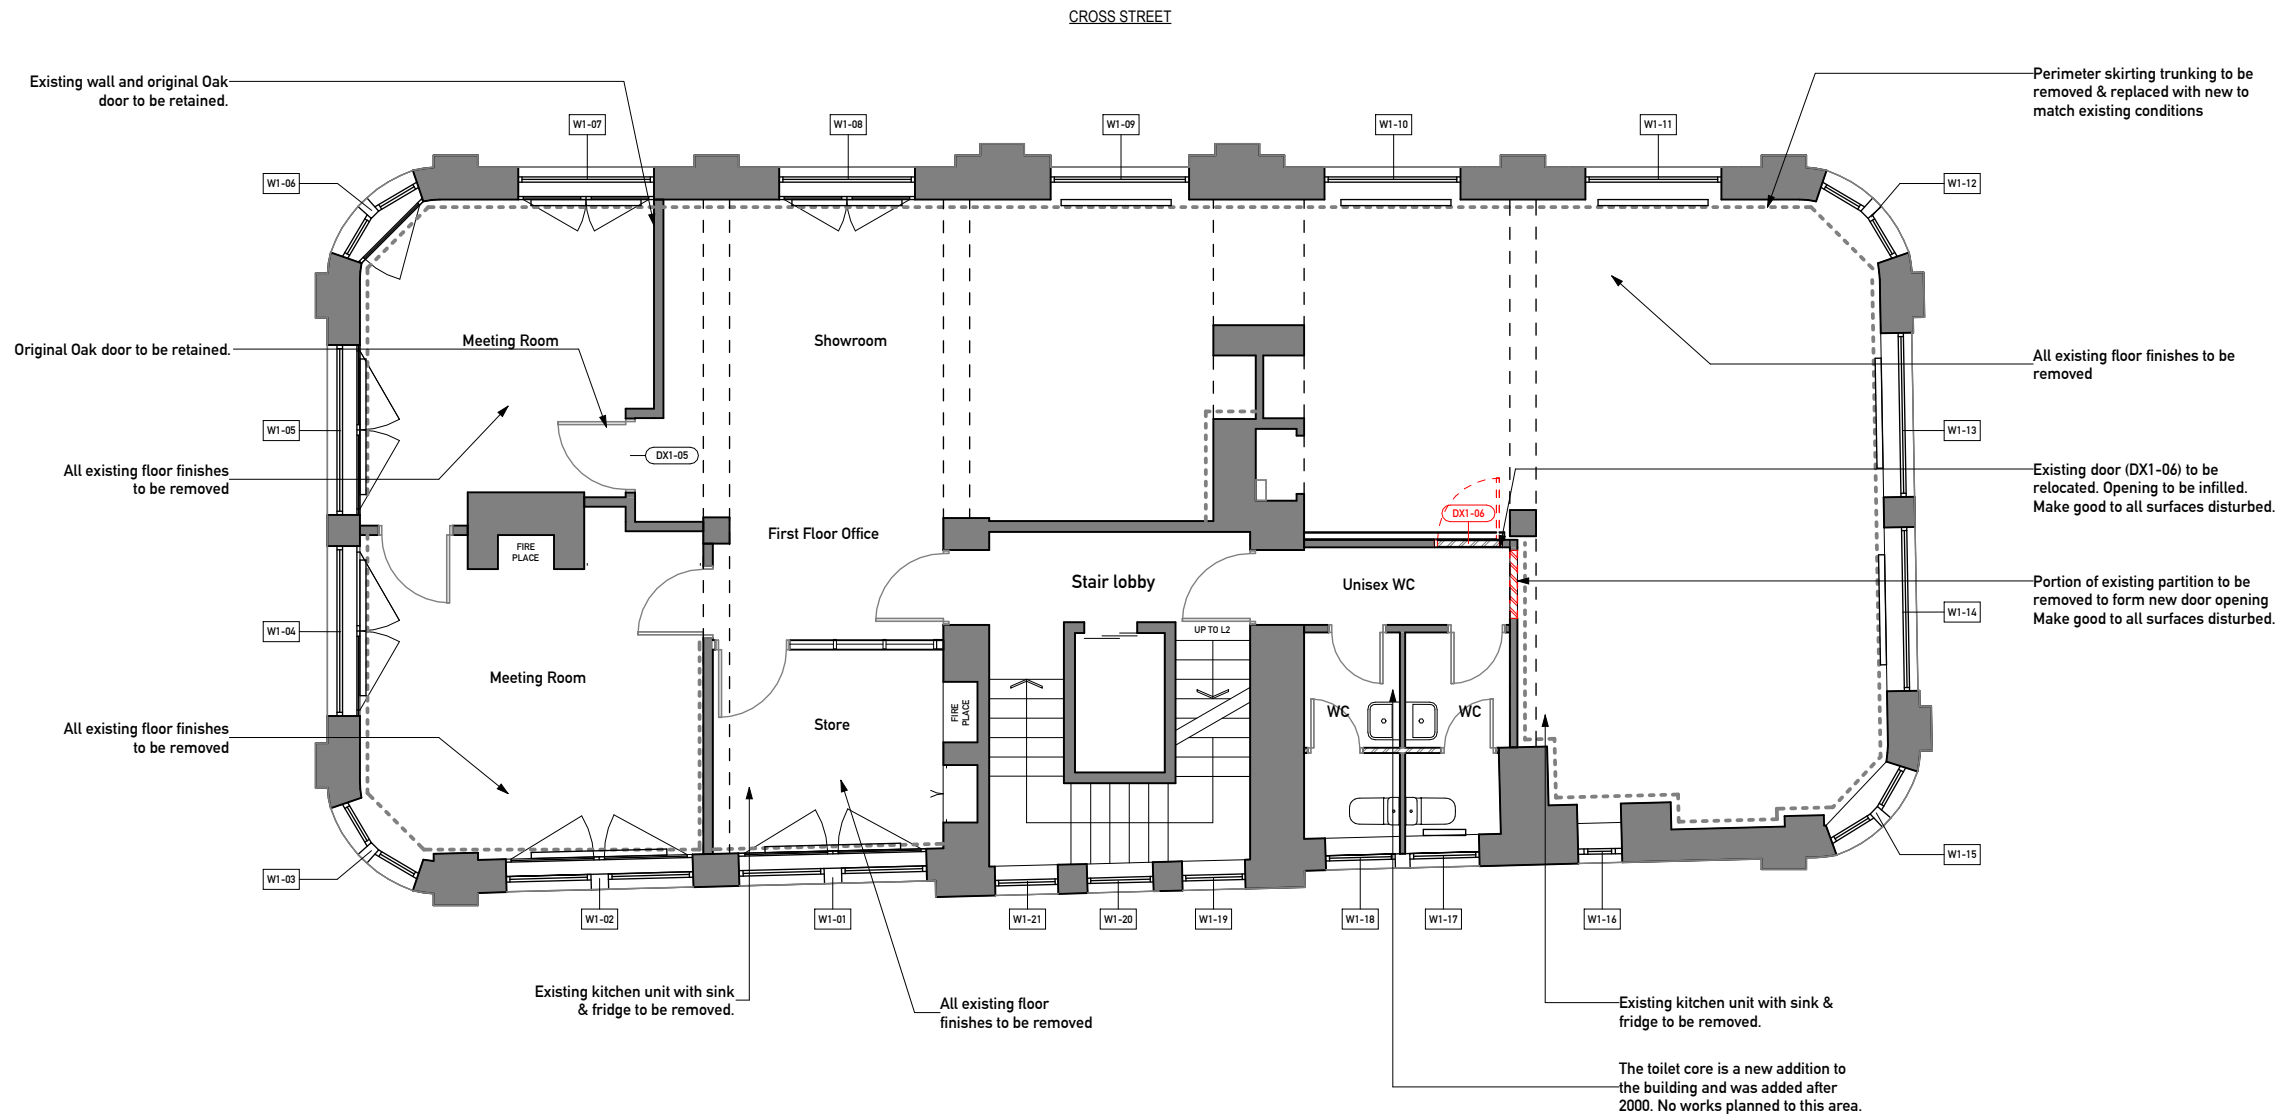

REVISION NOTE:
REV P2
- ALL DOOR NUMBERING UPDATED TO
DIFFERENTIATE BETWEEN EXISTING & NEW
DOORS.
- ORIGINAL OAK DOOR AND PARTITION TO BE
RETAINED AS PER LBC COMMENTS

REVISION	DATE	DESCRIPTION
P1	15.05.23	First Issue - LBC
P2	07.07.23	Revised to LBC Comments

CLIENT

RE-DEFINED

PROJECT

Eagle House
62-68 Cross Street, Manchester, M2 4JQ

QBRE PROJECT NUMBER

23049

SCALE @ A3

1 : 100

STATUS

PRECONSTRUCTION

DRAWING

Level 1 - Demolition Plan

DRAWING NUMBER

23049-01-012

ISSUE

P2

1 Level 1 Demolition Plan
01-600 1 : 100

