

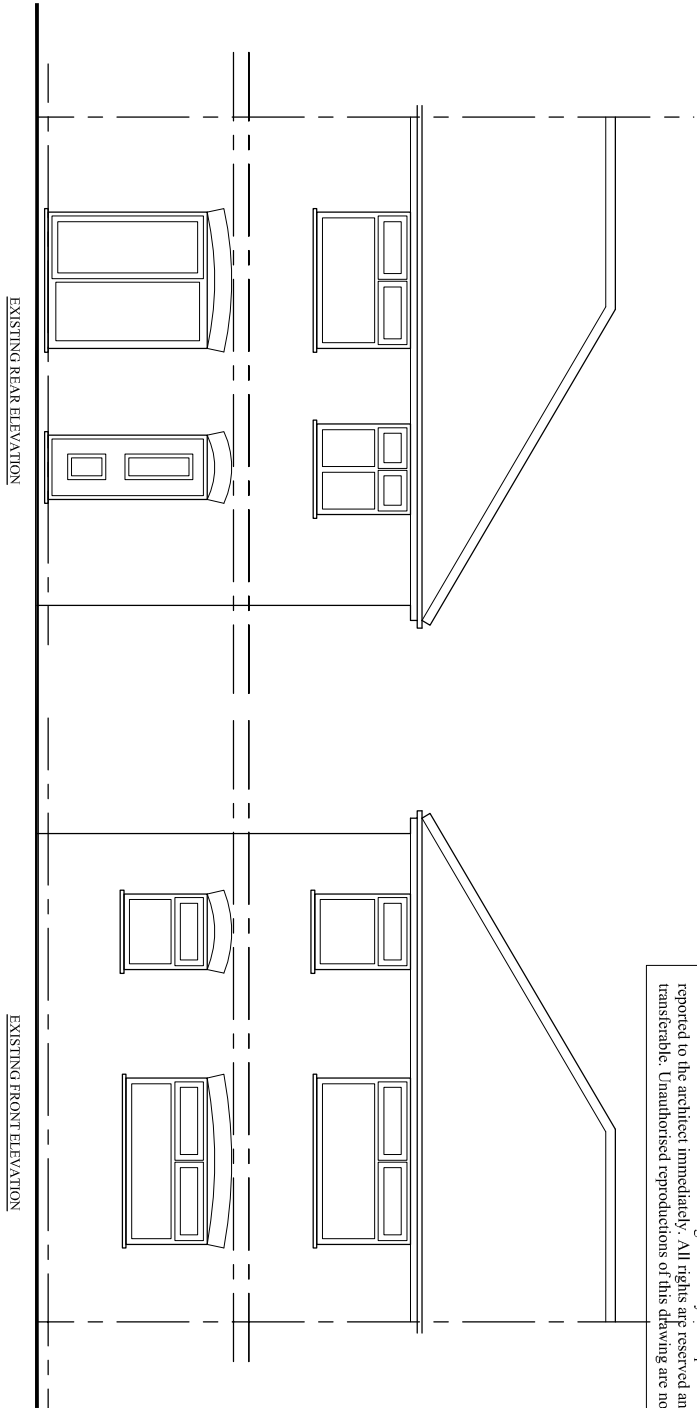
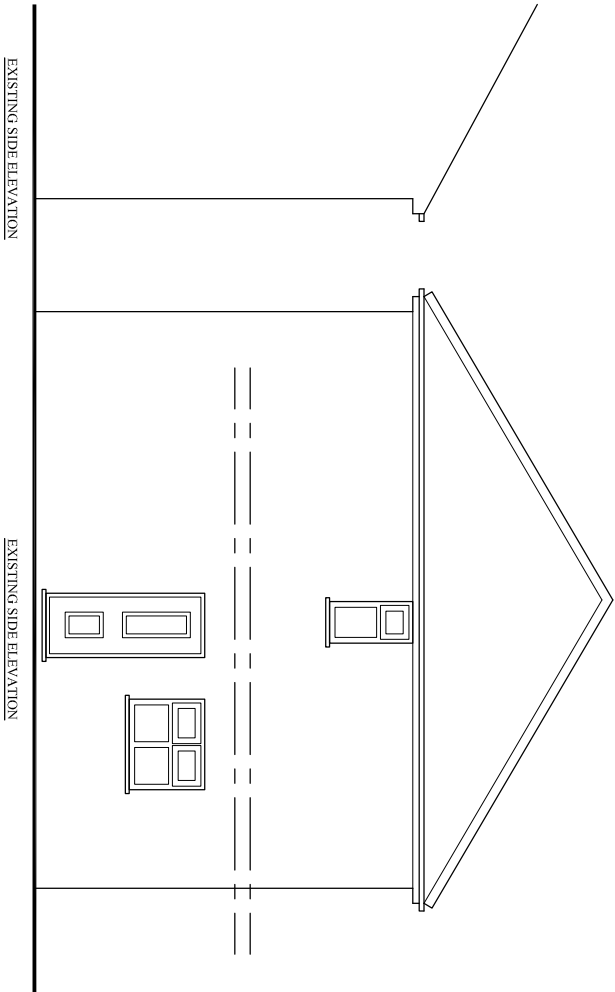


Do not scale from this drawing. All information should be checked by the contractor on site before commencing work. Any discrepancies should be reported to the architect immediately. All rights are reserved and are not transferable. Unauthorised reproductions of this drawing are not permitted.

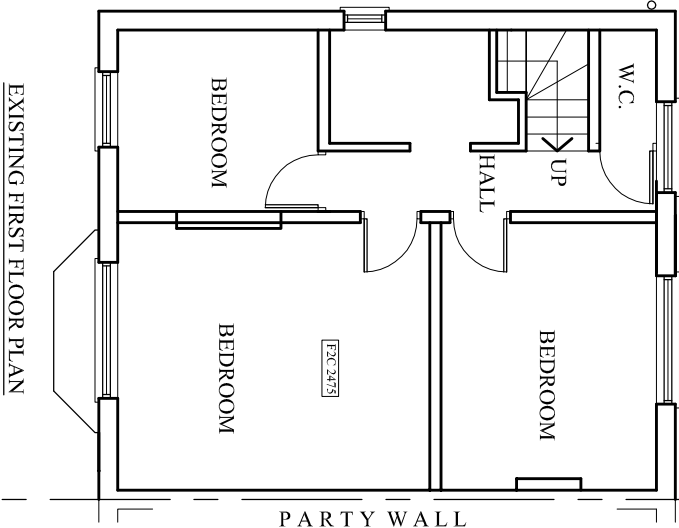

GARDEN

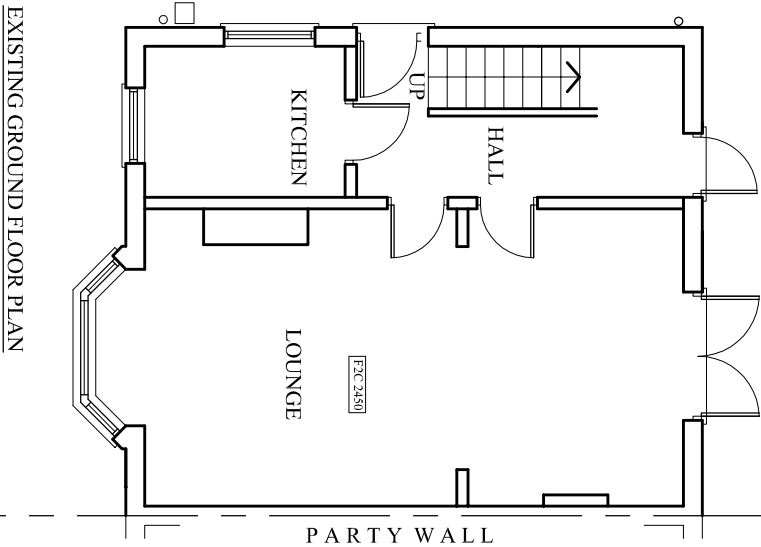

PROJECT
20 Dagnall Avenue, MCP

CLIENT
-

DRAWING TITLE
Existing Plan

JOB No
NA-P01

SCALE
1:100@A3

DATE
June 2023

DRAWN
NA

CHECKED BY
-

t: 0782 895 3405

e: niamat@hotmail.co.uk