
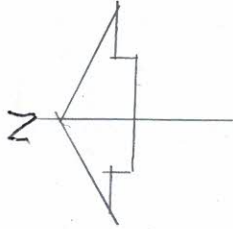


SITE RAD AS PROPOSED

21 BURCHFIELDS AVENUE

MANCHESTER M13 0XG

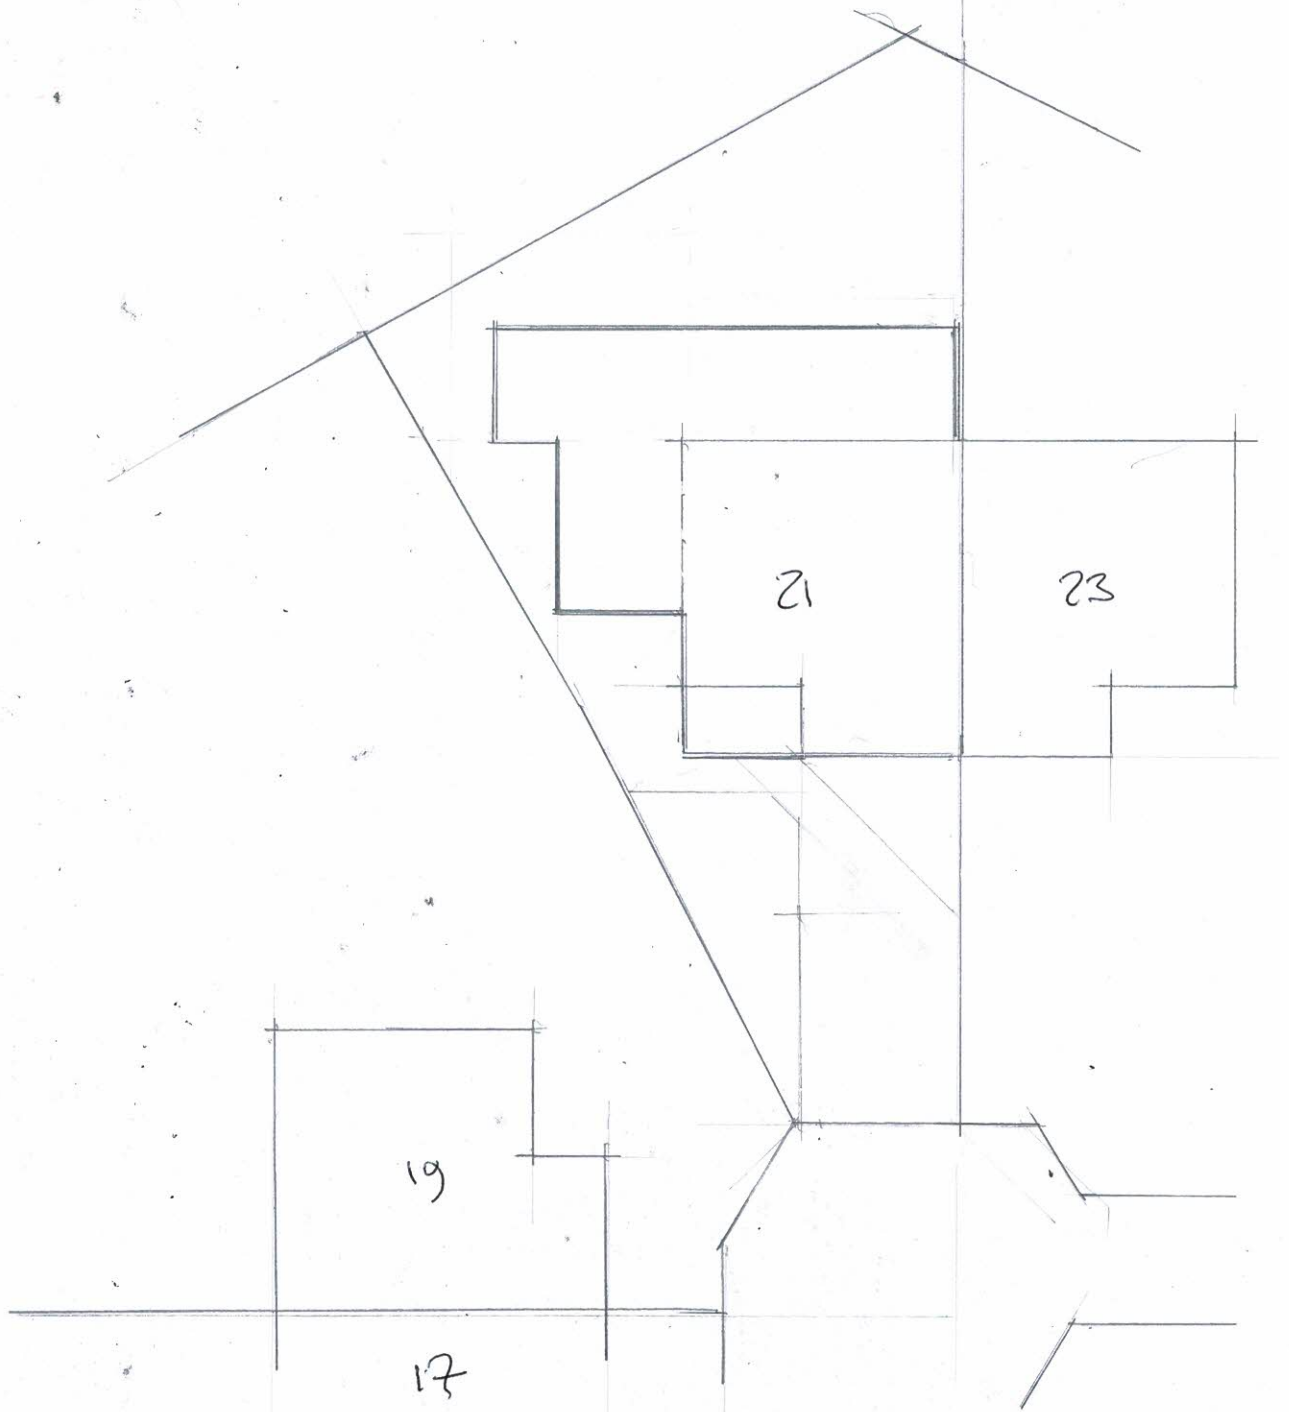

SCALE 1:200 e AA