



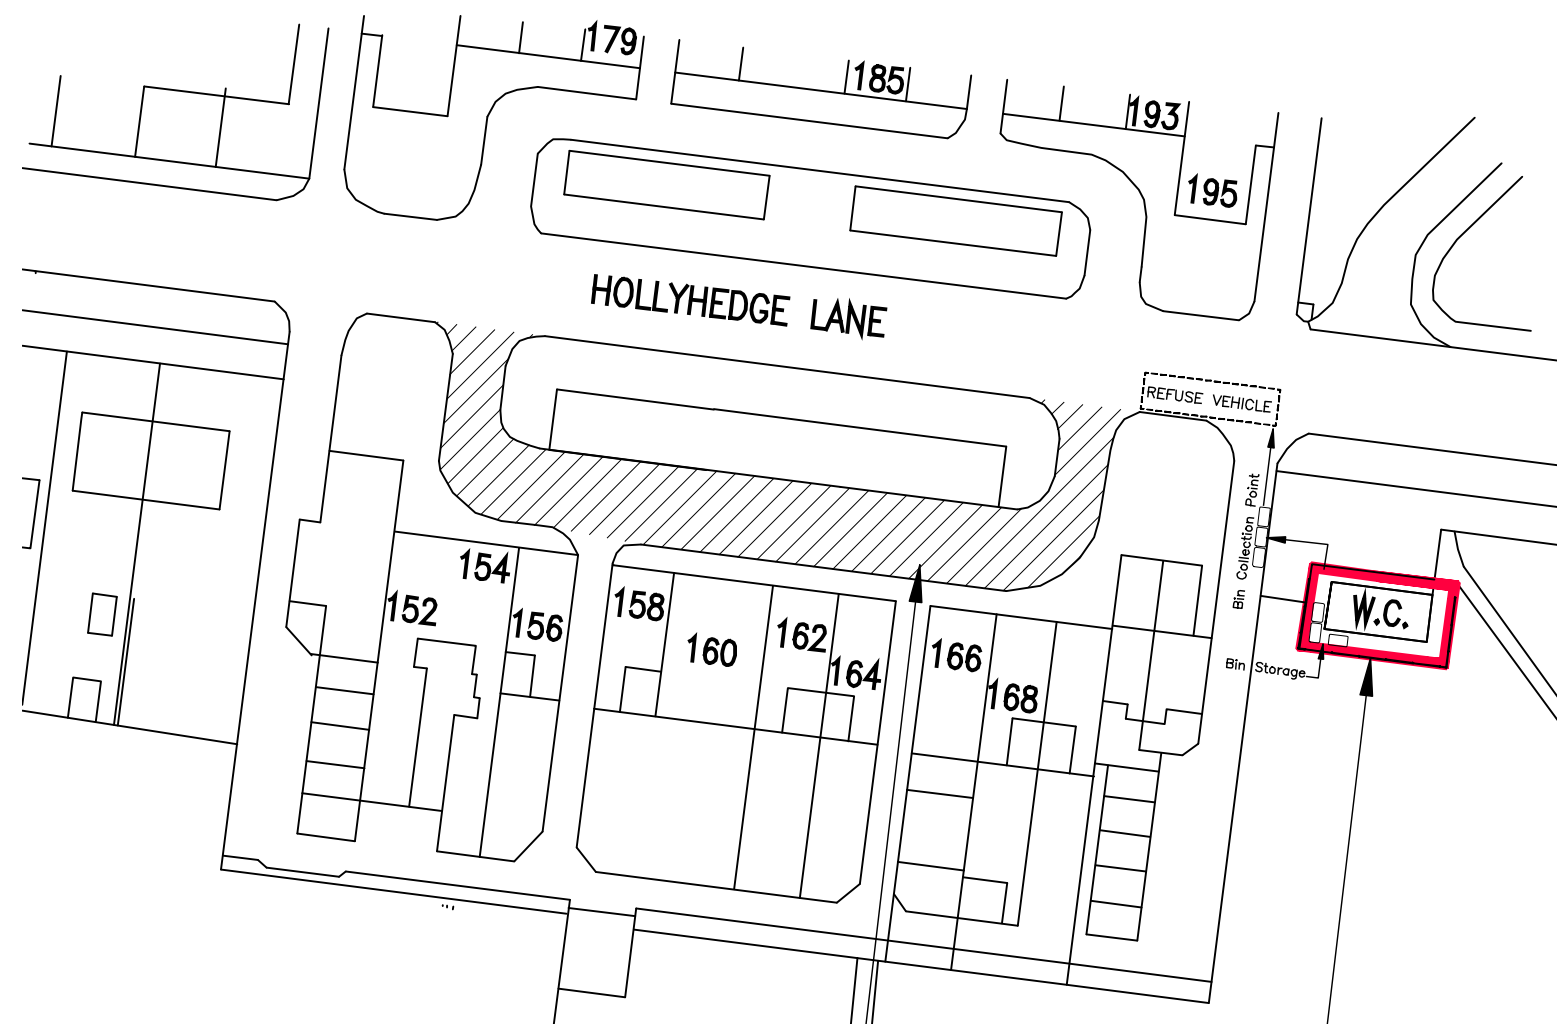


Location Plan. Scale 1: 500

Hatch indicates transient short term parking for vehicles visiting retail premises.

Red edge indicates proposed change of use, from former public Convenience to Hair / beauty Salon

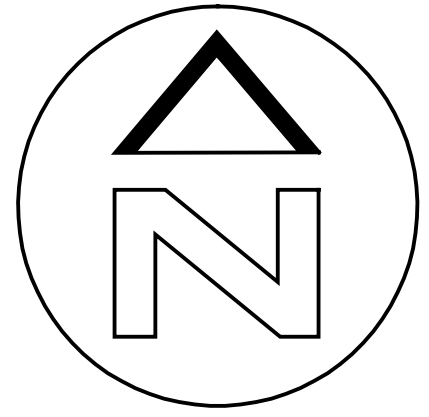


Hatch indicates transient short term parking for vehicles visiting retail premises.

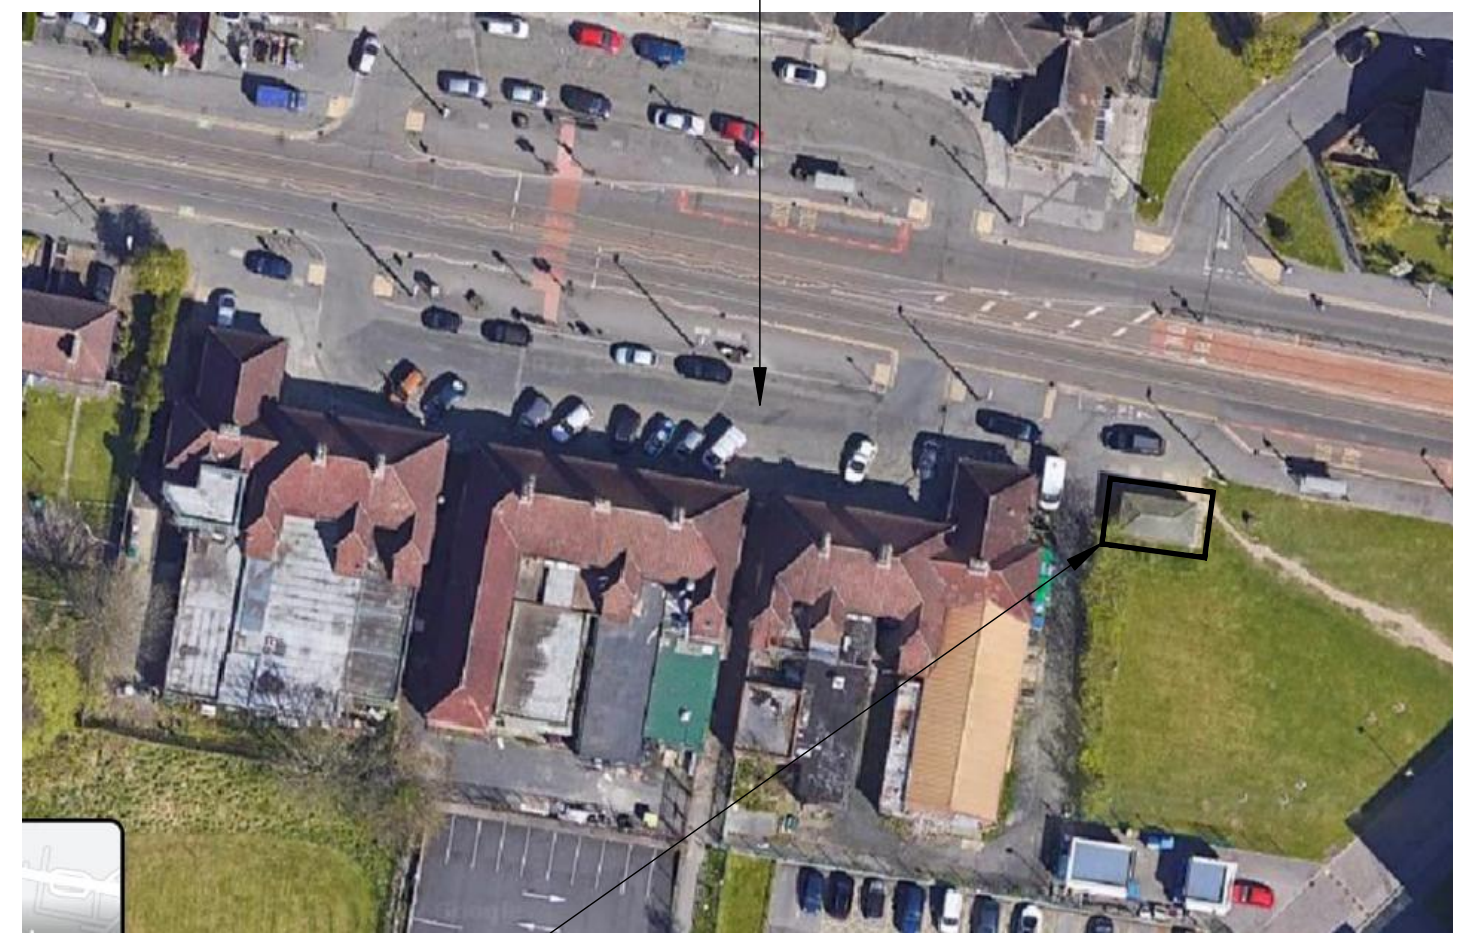

Site Aerial View.

B	Amended Location plan to accurately reflect positioning of existing building, as depicted in aerial photograph.	Jun 23
A	Extended 'Red Edge' to site boundary show. Bin storage and collection points shown	Apr 23
Rev.	Description.	Date.
CLIENT		
Mr. M. Hasan		
PROJECT		
Proposed Works at: Former public Convenience Hollyhedge Road, Wythenshawe M22 9UE		
DRAWING		
LOCATION PLANS		

SCALE		DATE	
1:500 @ A3		Jun 2022	
DRAWING No.		SHEET	REV.
CVRF/06/22/01		1 of 5	B

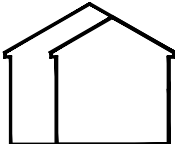

PLANNING

ESSELLE