





6 Front - Existing
1 : 100

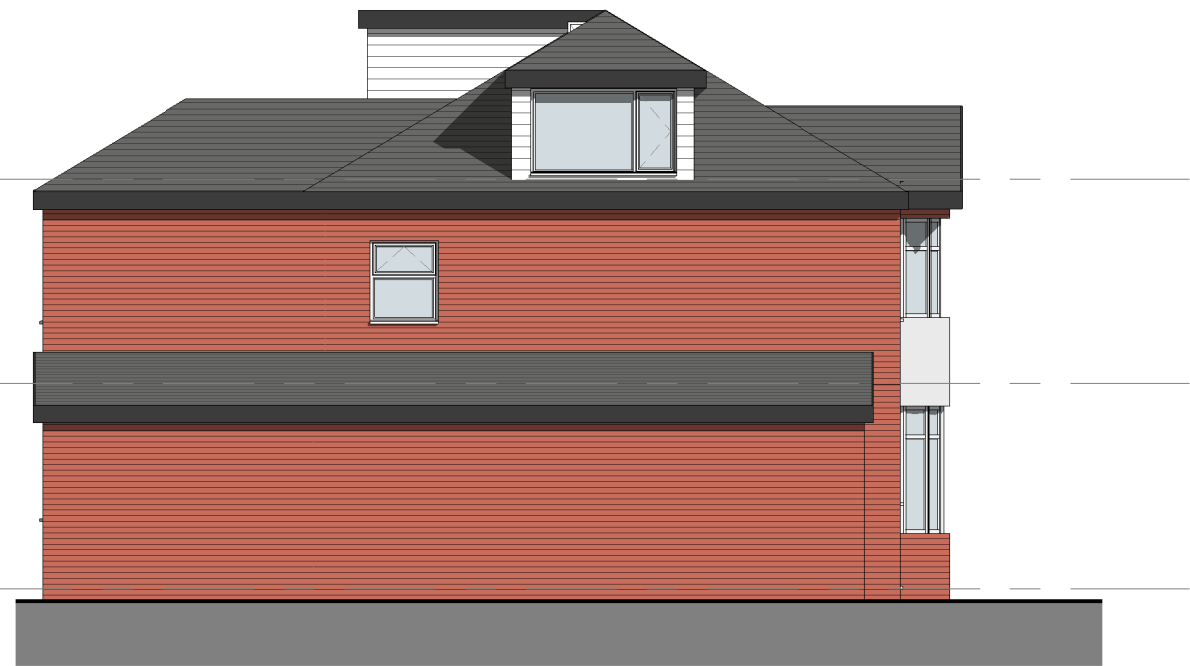


7 Left Side - Existing
1 : 100

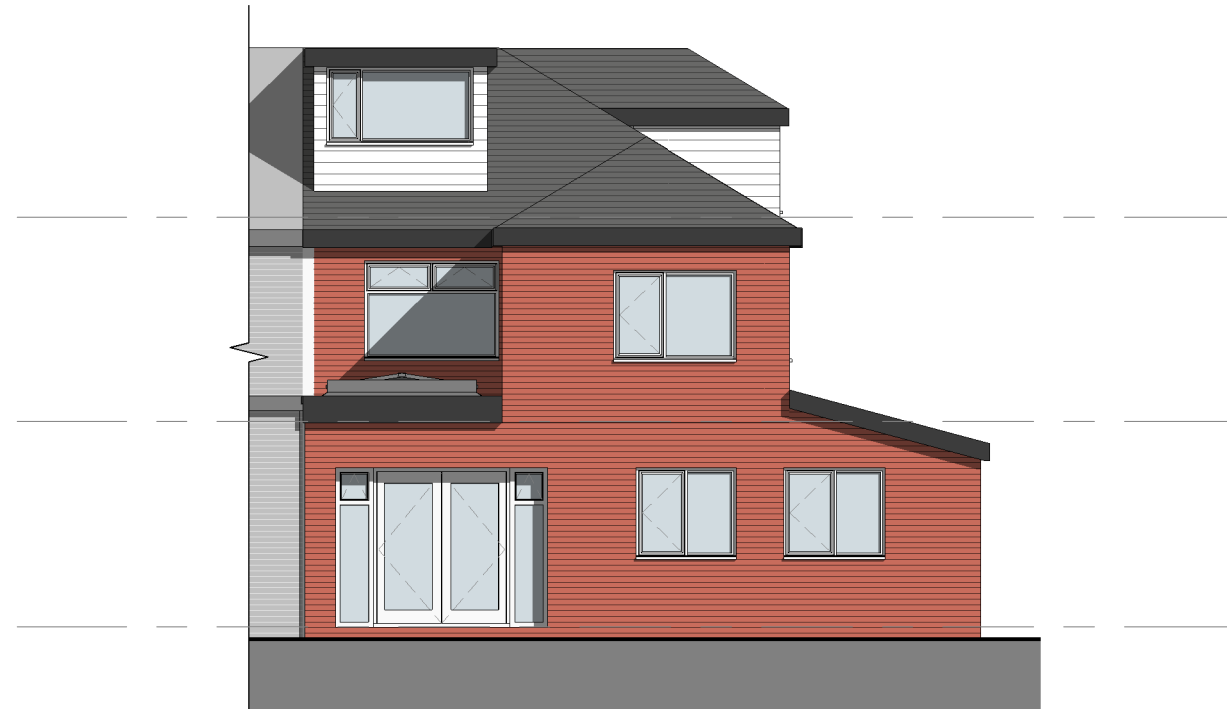


8 Rear - Existing
1 : 100




9 Right Side - Existing
1 : 100

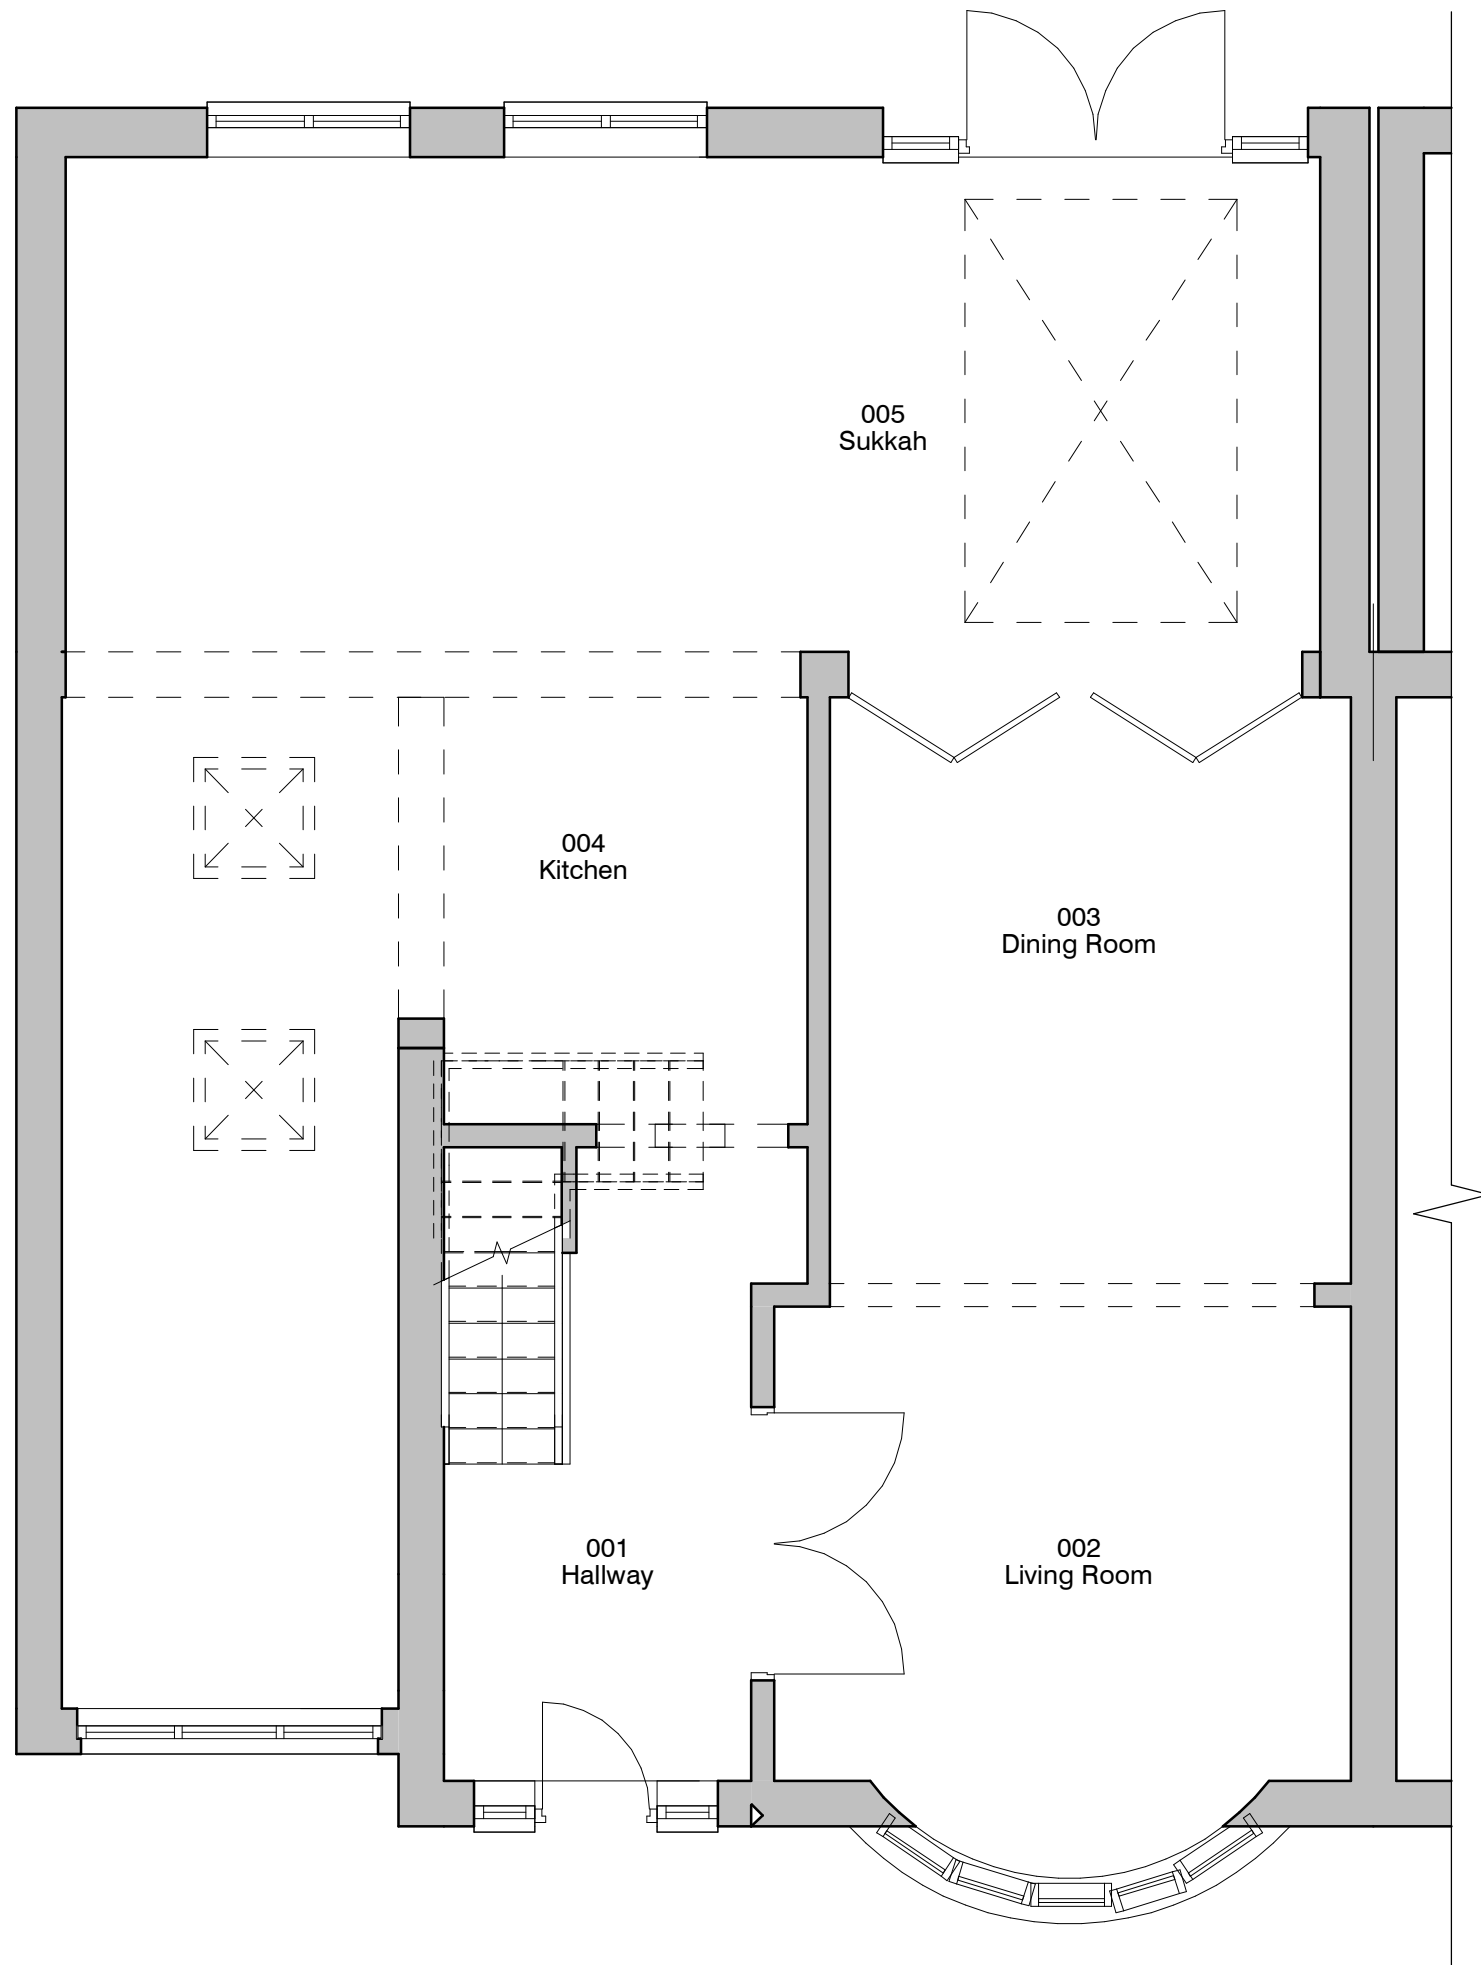

1 Level 0 - GA Existing
1 : 50

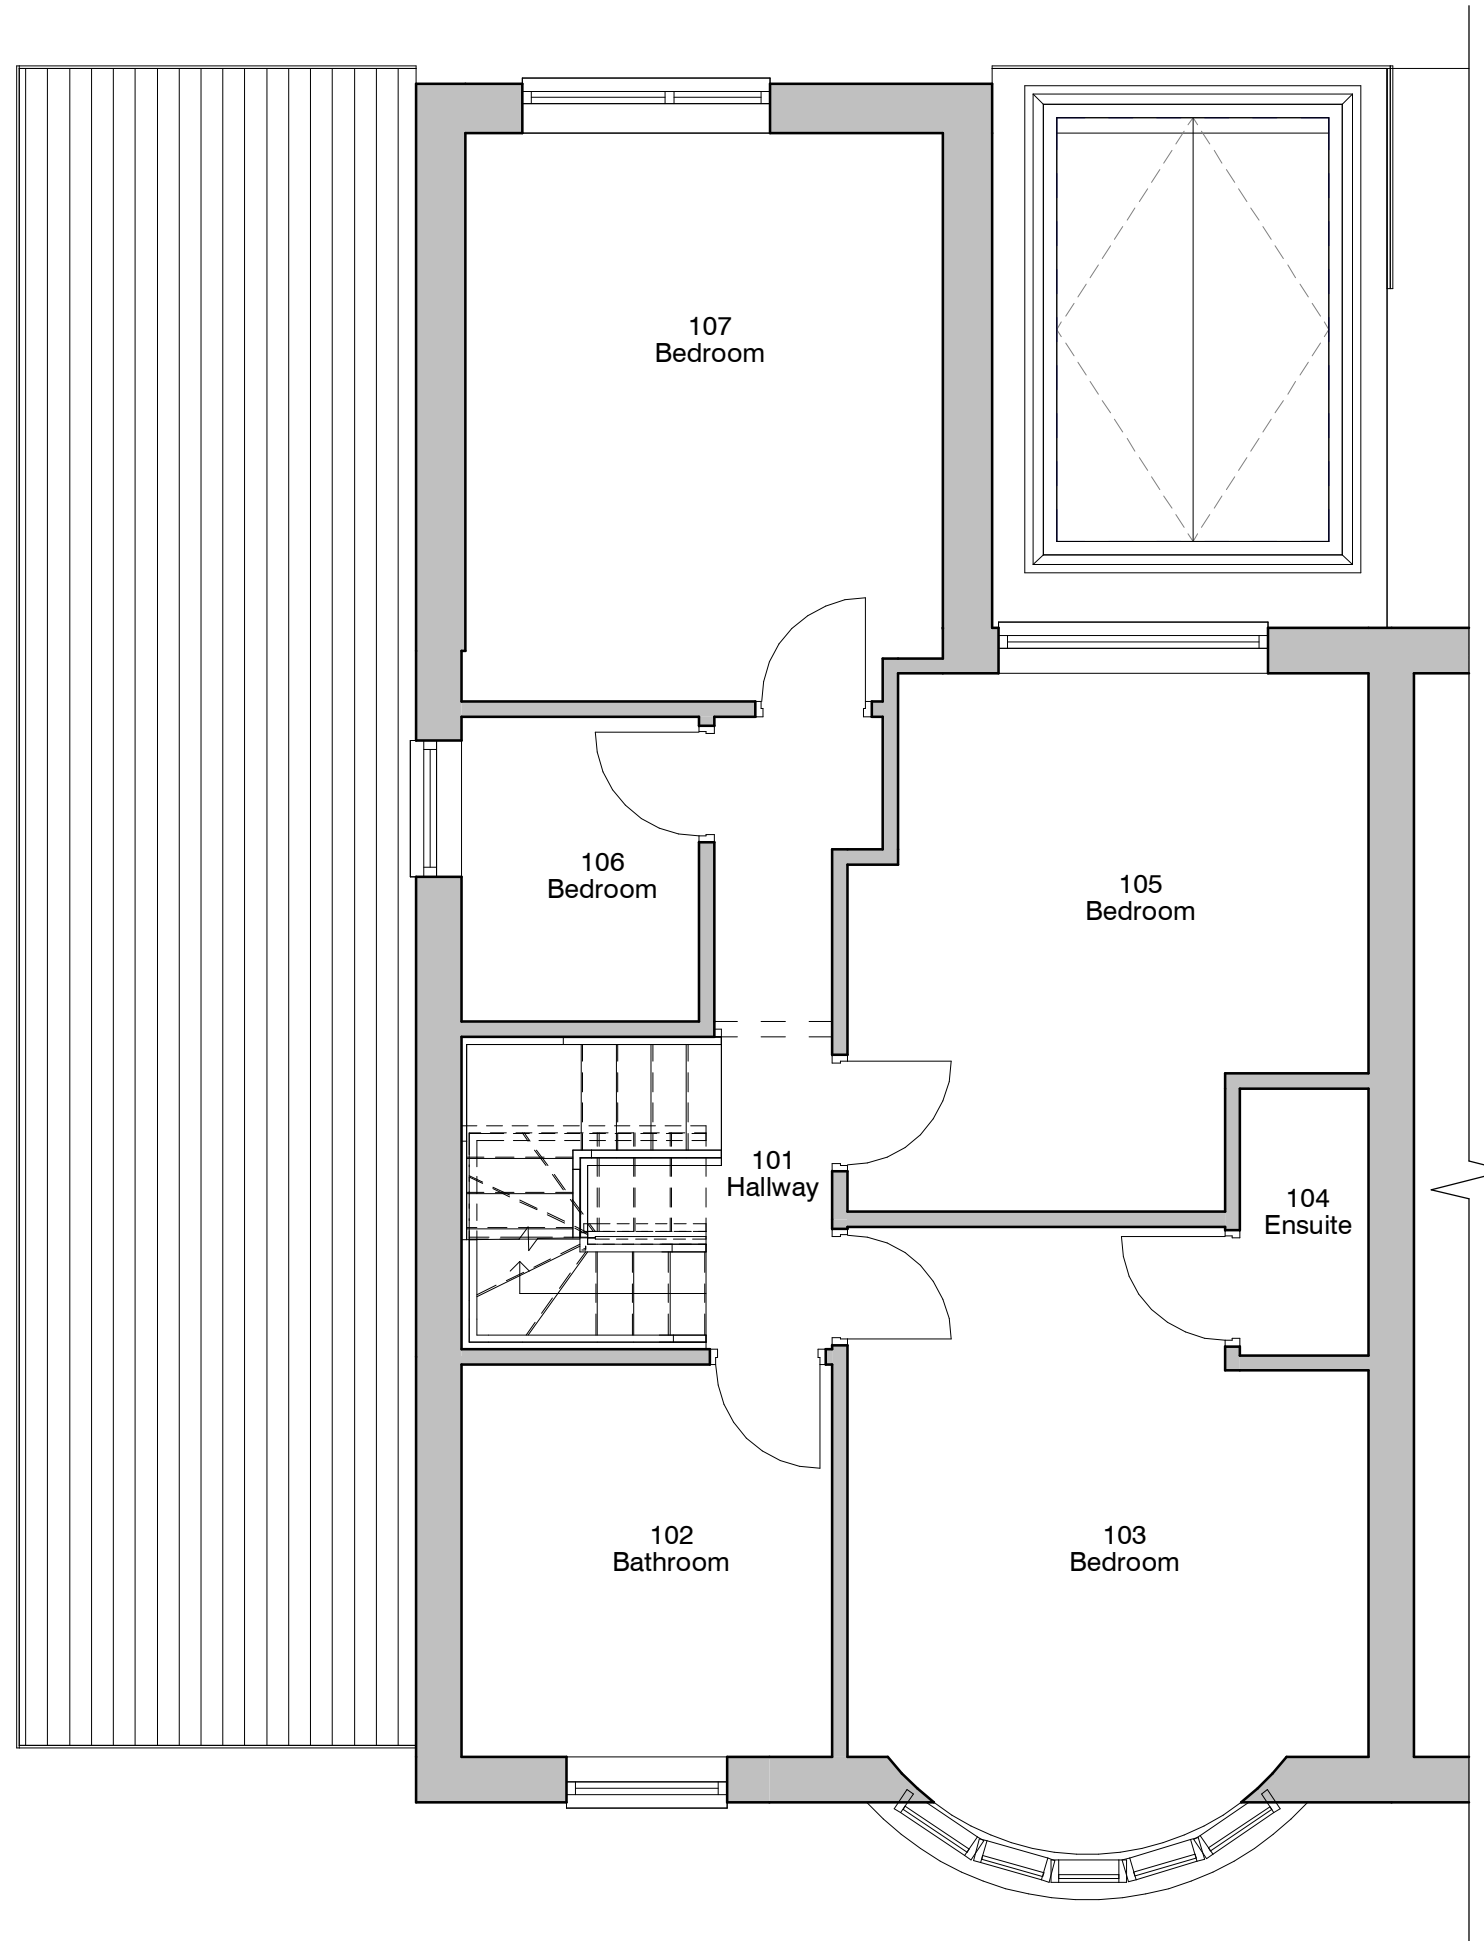

2 Level 1 - GA Existing
1 : 50

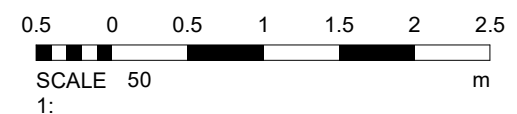

DEBTAL ARCHITECTURE			
72 Bury New Road, Manchester, M25 0JU. Tel: 0161 773 1630 office@debtalarchitecture.co.uk www.debtalarchitecture.co.uk			
CLIENT	Aron Aker		
PROJECT	37 Rothesay Road		
TITLE	Existing GA Plans and Elevations		
PROJECT NO.	DA18039.6.	REV.	002.
STATUS	PLANNING		
SCALE & DATE	As indicated	13 MAR 2023	ER
© COPYRIGHT: ALL RIGHTS RESERVED THIS DRAWING MUST NOT BE REPRODUCED WITHOUT PERMISSION. ALL DIMENSIONS RELATIVE TO THIS DRAWING TO BE CHECKED ON SITE. DESIGNER TO BE NOTIFIED OF ANY DISCREPANCIES. DESIGN MUST BE CHECKED AGAINST ANY OTHER STRUCTURAL/SPECIALITY DRAWINGS PROVIDED THIS DRAWING MUST NOT BE USED FOR CONSTRUCTION UNLESS ISSUED FOR CONSTRUCTION. ALL DIMENSIONS ON THIS DRAWING ARE IN MILLIMETRES UNLESS OTHERWISE STATED.			