
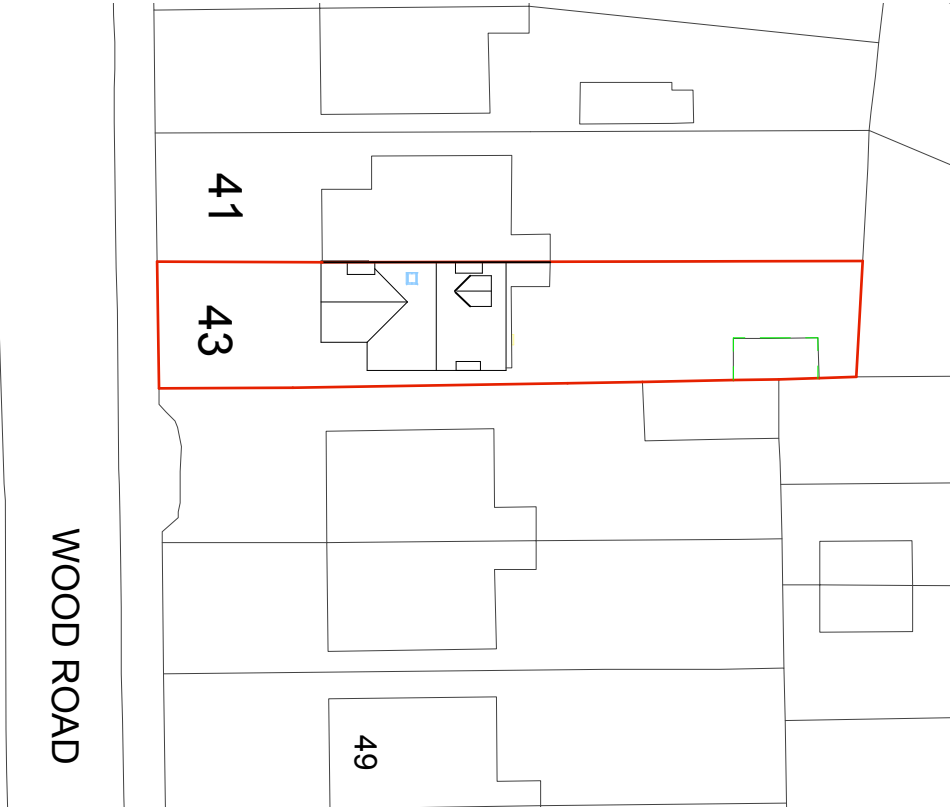


Block Plan 1:500

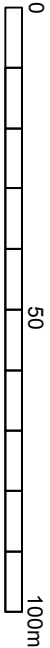

Site Location Plan 1:1250

Drawing No:
23143/E/03

Project:
43 Wood Road
Drawing:
Manchester M16 8BJ

Block Plan & Site Location

SCALE 1:500 & 1:1250

leighton
architects
21 Chandos Road
Manchester M21 0SS
Tel/ 07747111159
www.leightonarchitects.com